



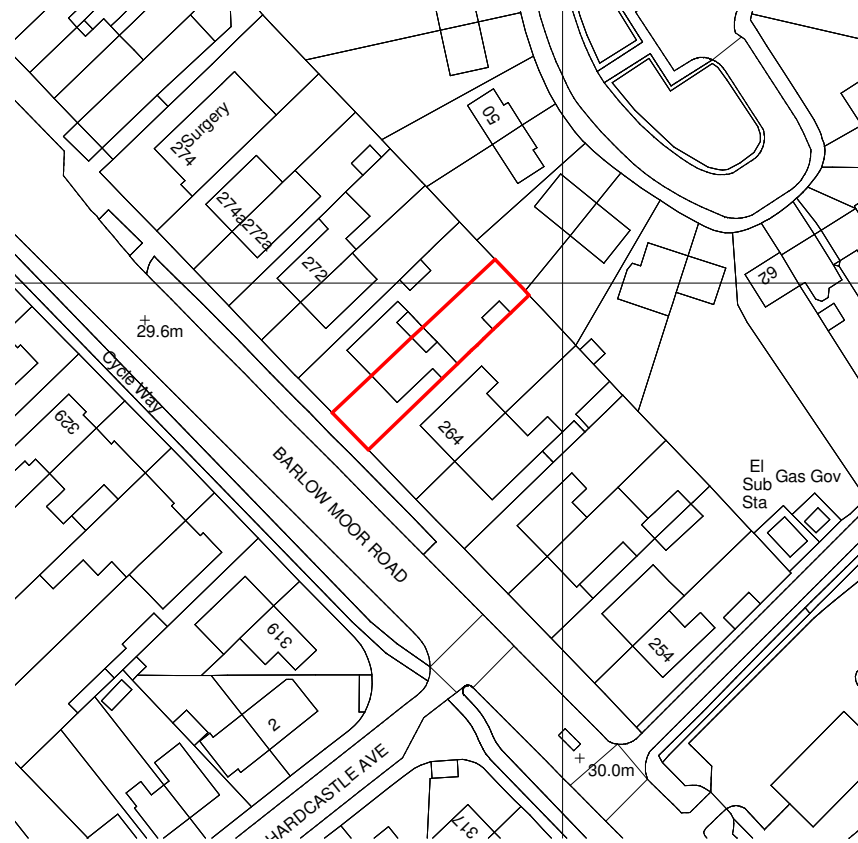

1 Location Plan
1 : 1250

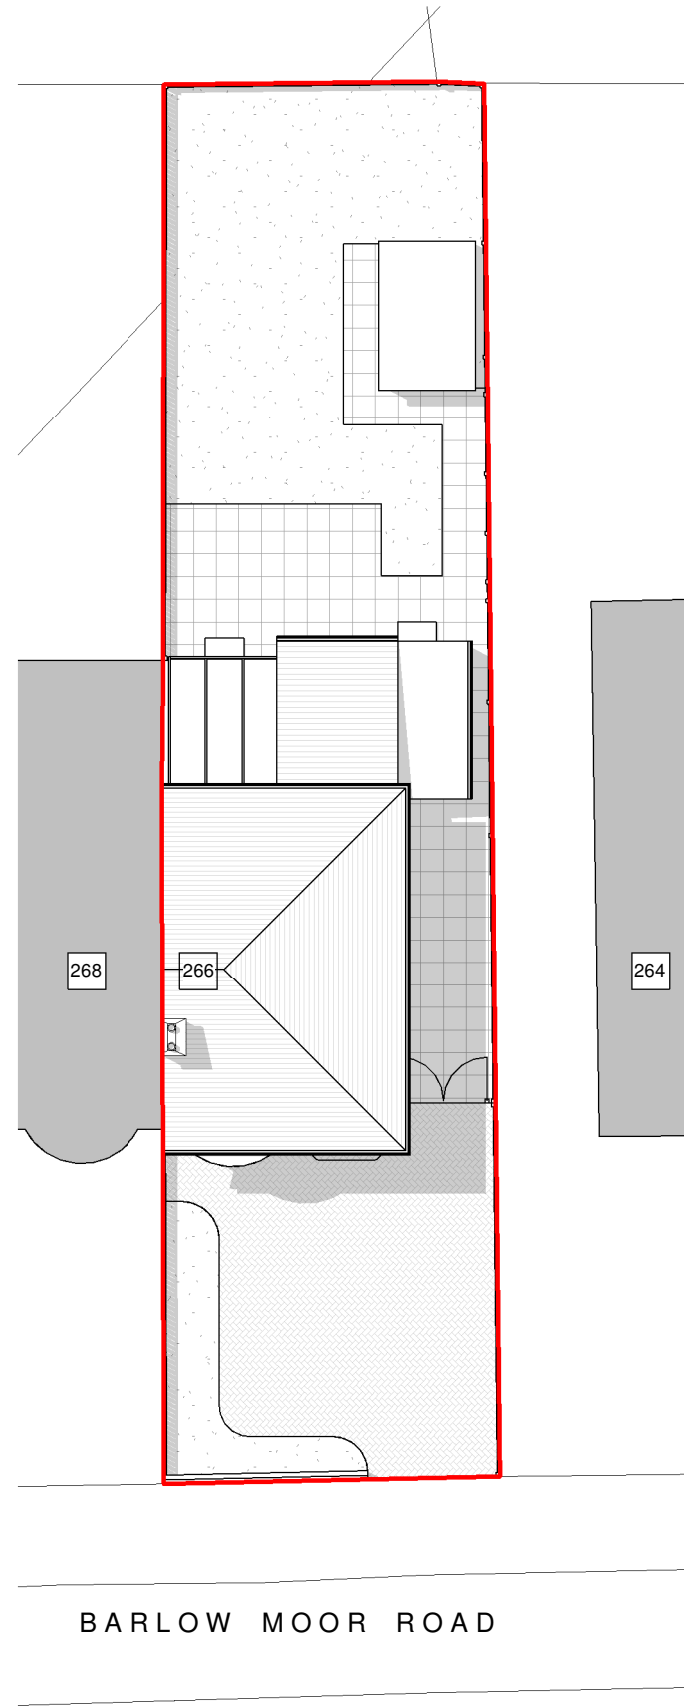

2 Existing Site Plan
1 : 200

0 2 4 6 8m
1:200

General Notes
The Architect shall have no responsibility for any use made of this document other than for that which it was prepared and issued.
All dimensions should be checked on site. Do not scale from this drawing
To be read in conjunction with all other Consultant's drawings.
The Architect to be immediately notified of any discrepancies.
Copyright on this drawing retained by the Architect.

LEGEND
Site Boundary

P1	18/12/2024	AK	SH	Initial Issue
No.	Date	Dwn	App	Revision or reason for issue

Client
Mohamed Ahsan

createitstudios
... leave an impression
Create It Studios (NW) Ltd
3 Stevenson Square,
Manchester
M1 1DN
info@createitstudios.co.uk

Project Title
266 Barlow Moor Rd, Manchester M21 8HA

Scale / North Point
As indicated

Drawing Title
Location Plan And Existing Site Plan

Drawing Number
A1580(01)AP001
Drawing Status
Preliminary
Revision
P1