


Not for Construction

Based on drawings provided by client.
Do not scale. Dimensions to be verified on site.

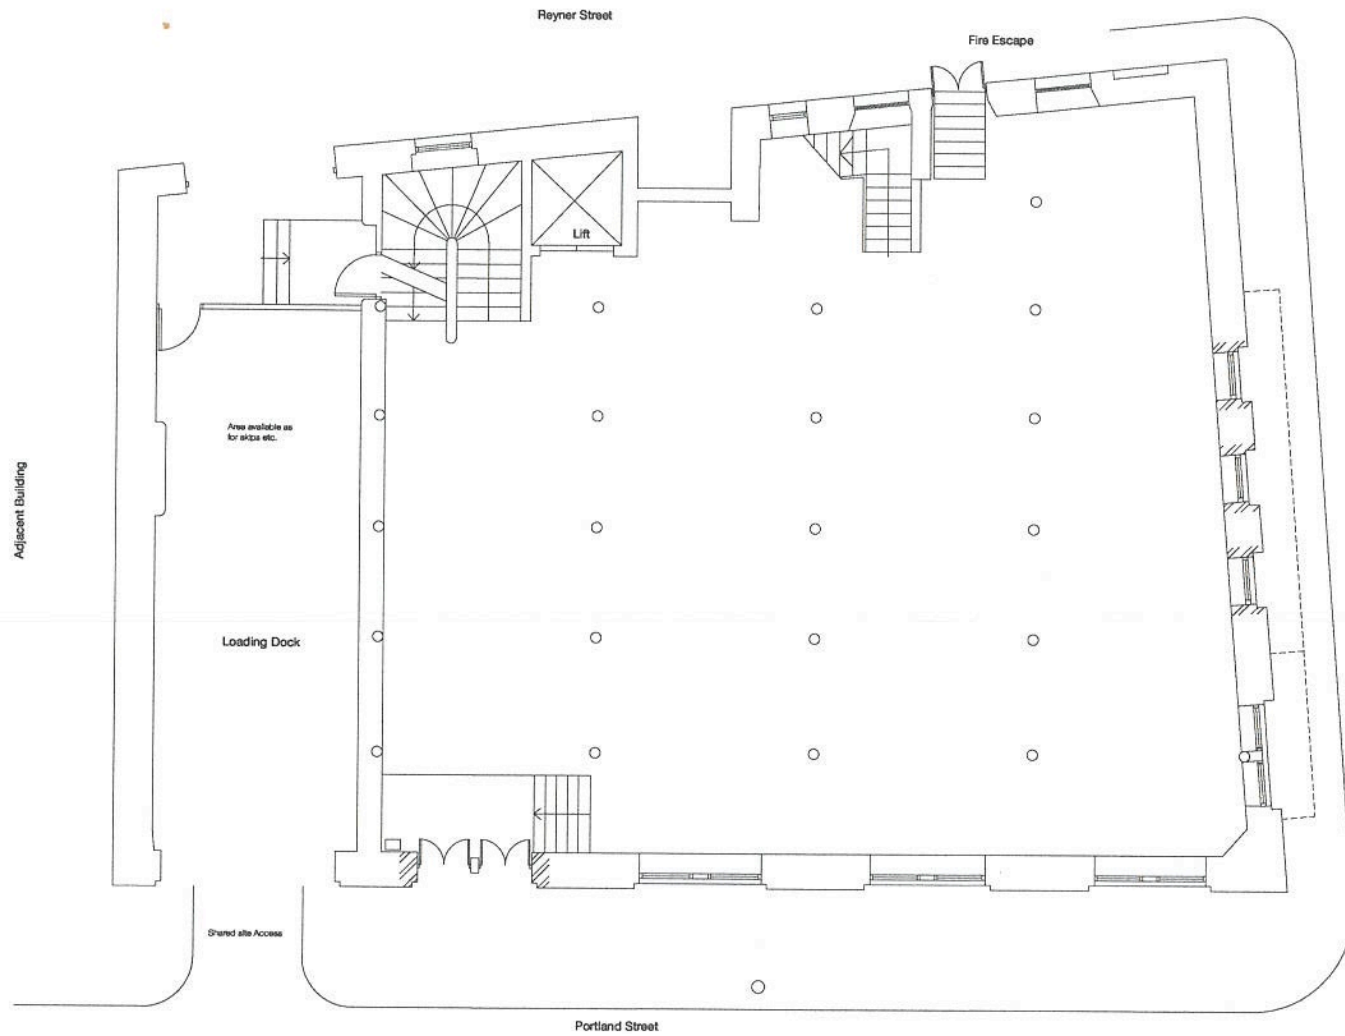

CONTRACT DRAWING


Revision
Project
External Repairs
Address
**36 Charlotte Street
Manchester**
Client
**Chan Hong Property
Management**
Drawing
**Existing Lower Ground Floor
Plan**

storah architecture
Chartered Architects
RIBA Chartered Practice
www.storah.com email@storah.com 01708 813214
Scale Sheet Size Date Drawn
1:50 ISO A3 May '24 RAS

Drawing Number Revision
24-017 - 009

Not for Construction

Based on drawings provided by client.
Do not scale. Dimensions to be verified on site.

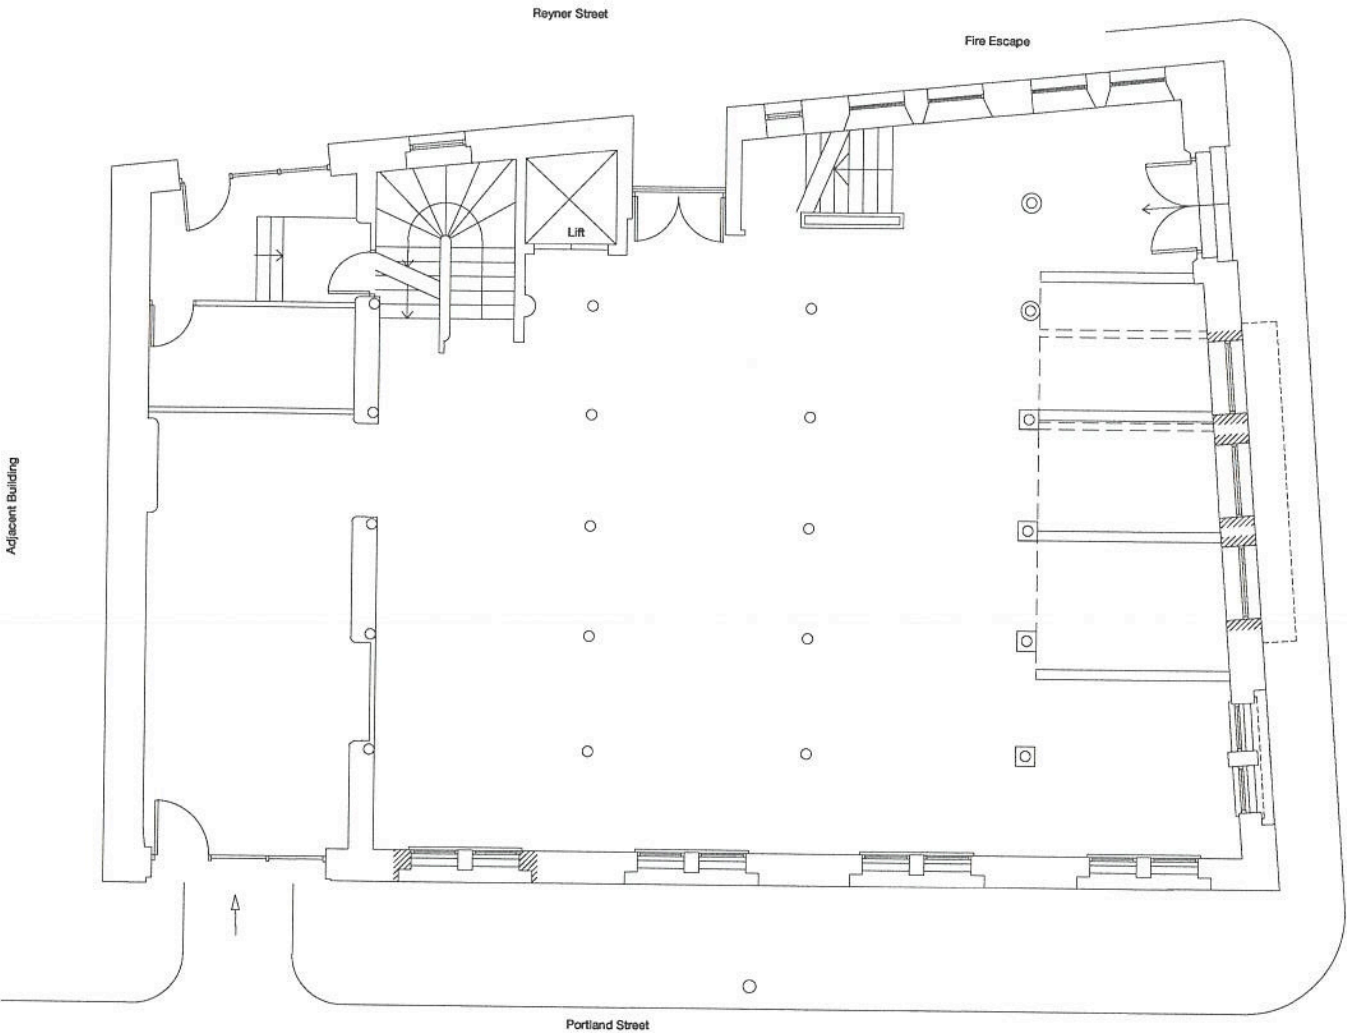

JL.
PE

CONTRACT DRAWING

Revision
Project
Address
Client
Drawing

External Repairs
36 Charlotte Street
Manchester
Chan Hong Property
Management
Existing Ground Floor Plan

storah architecture
Chartered Architects
RIBA Chartered Practice

www.storah.com mel@storah.com 01706 813114


Scale	Sheet Size	Date	Drawn
1:50	ISO A1	May 24	RAS

Drawing Number
Revision

24-017-010

Not for Construction

Based on drawings provided by client.
Do not scale. Dimensions to be verified on site.

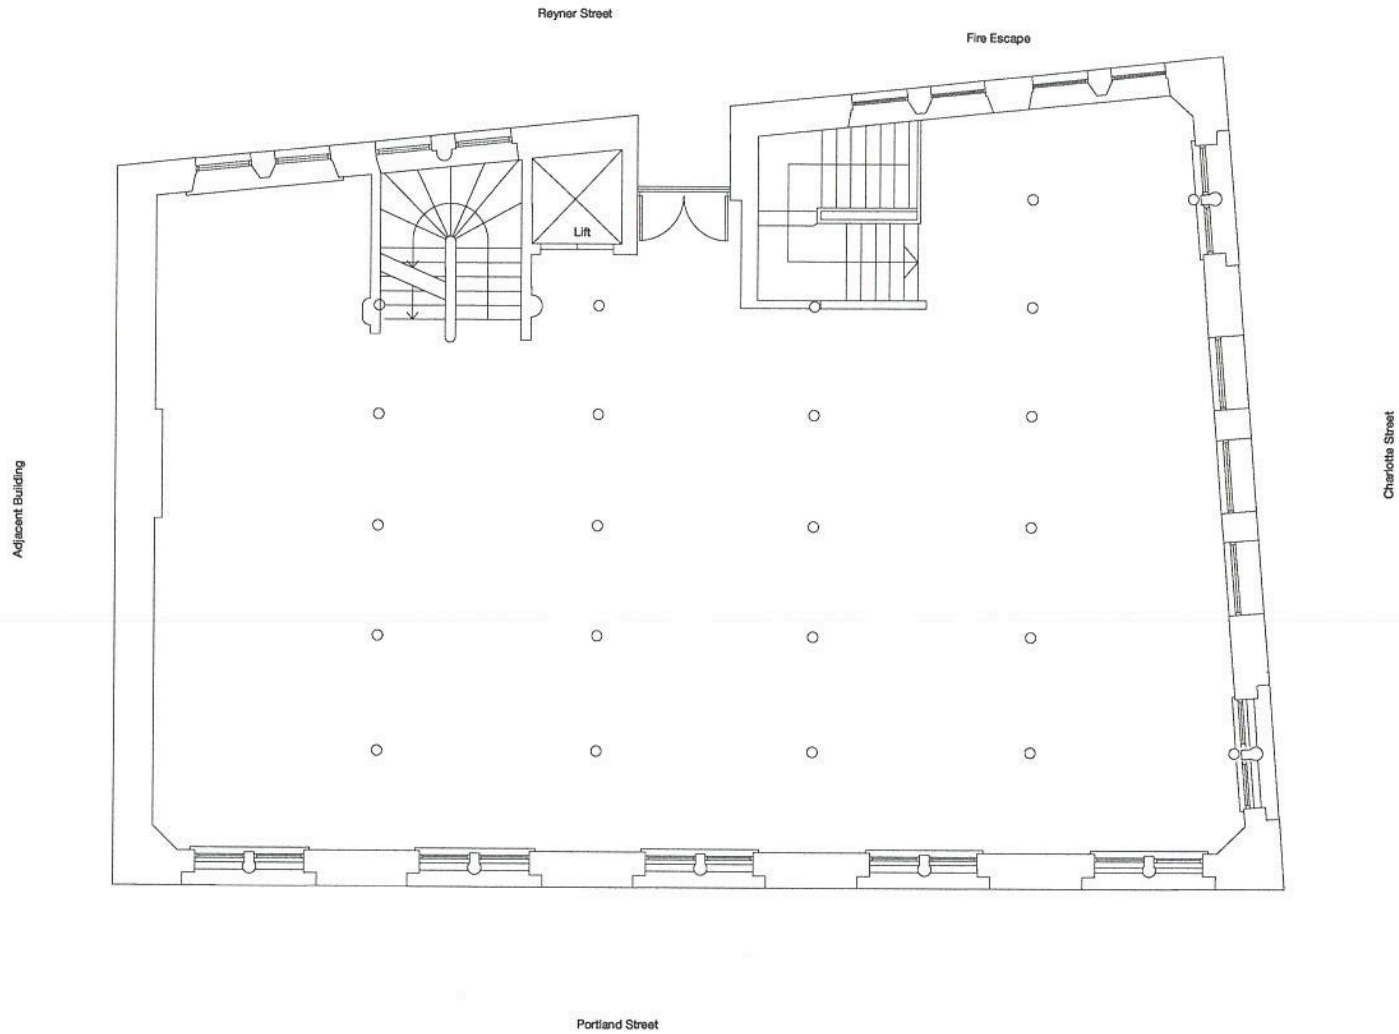

J.L.




CONTRACT DRAWING

Revision
Project
External Repairs
Address
**36 Charlotte Street
Manchester**
Client
**Chan Hong Property
Management**
Drawing
Existing First Floor Plan

stora architecture
Chartered Architects
RIBA Chartered Practice
www.storah.com email@storah.com 01706 803914
Scale: 1:50 Sheet Size: ISO A1 Date: May 24 Drawn: RAS
Drawing Number: 24-017-011 Revision:

Not for Construction

Based on drawings provided by client.
Do not scale. Dimensions to be verified on site.

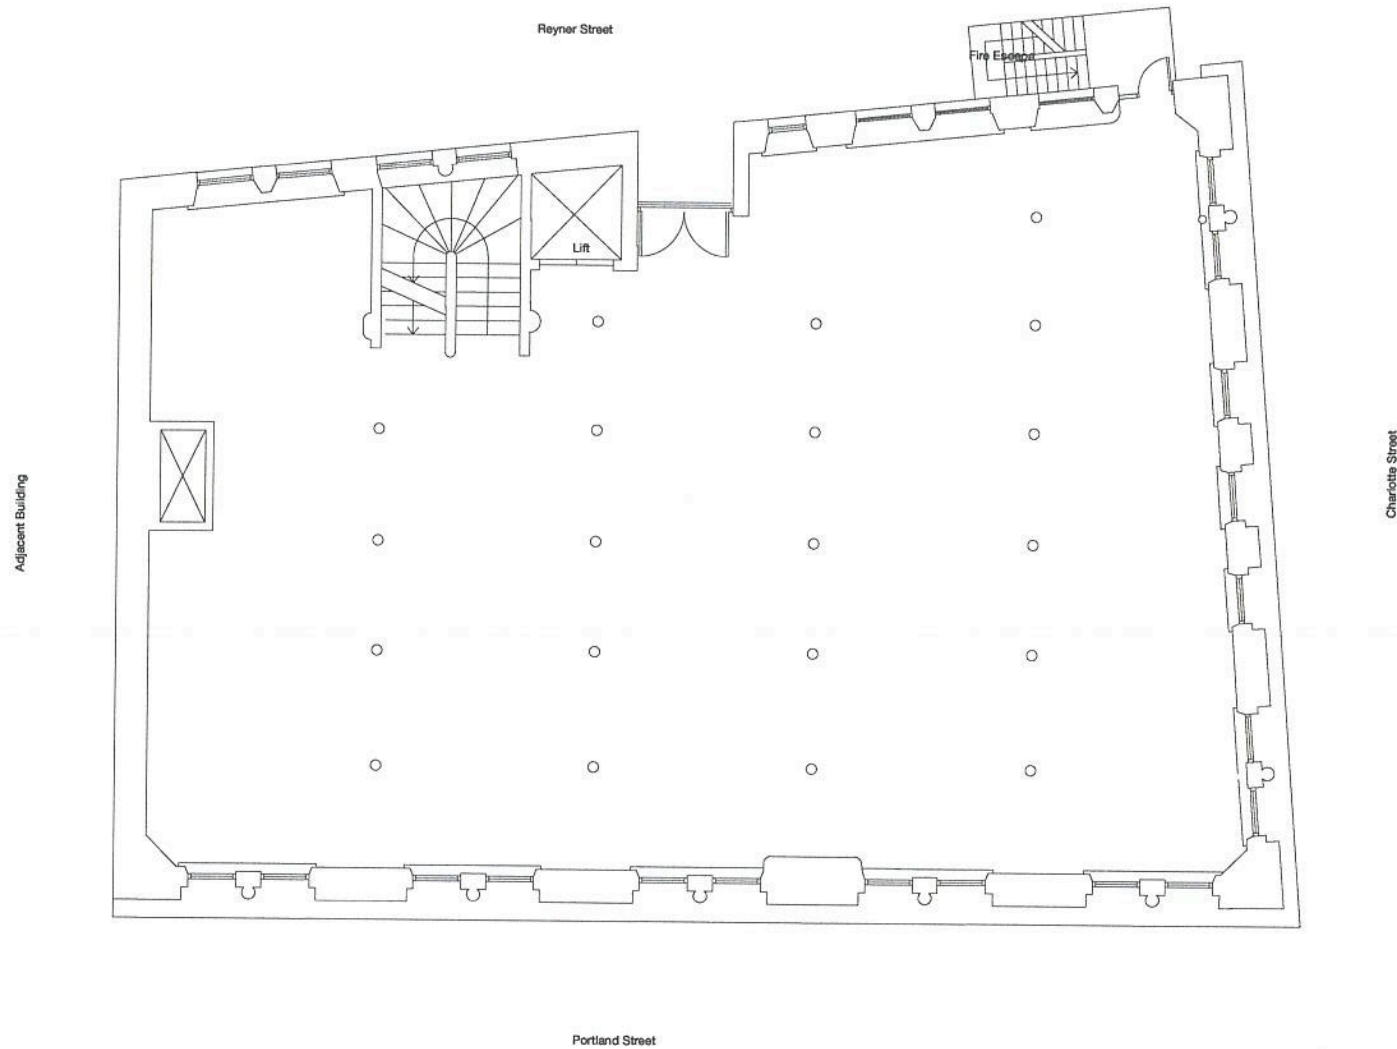

J.L.



CONTRACT DRAWING

Revision
Project
External Repairs
Address
**36 Charlotte Street
Manchester**
Client
**Chan Hong Property
Management**
Drawing
Existing Second Floor Plan


stora architecture
Chartered Architects
RIBA Chartered Practice

www.stora.com	mail@stora.com	01708 813114
Scale	Sheet Size	Date
1:50	ISO A1	May '24
Drawing Number	Revision	
24-017-012		

24-017-012

Not for Construction

Based on drawings provided by client.
Do not scale. Dimensions to be verified on site.

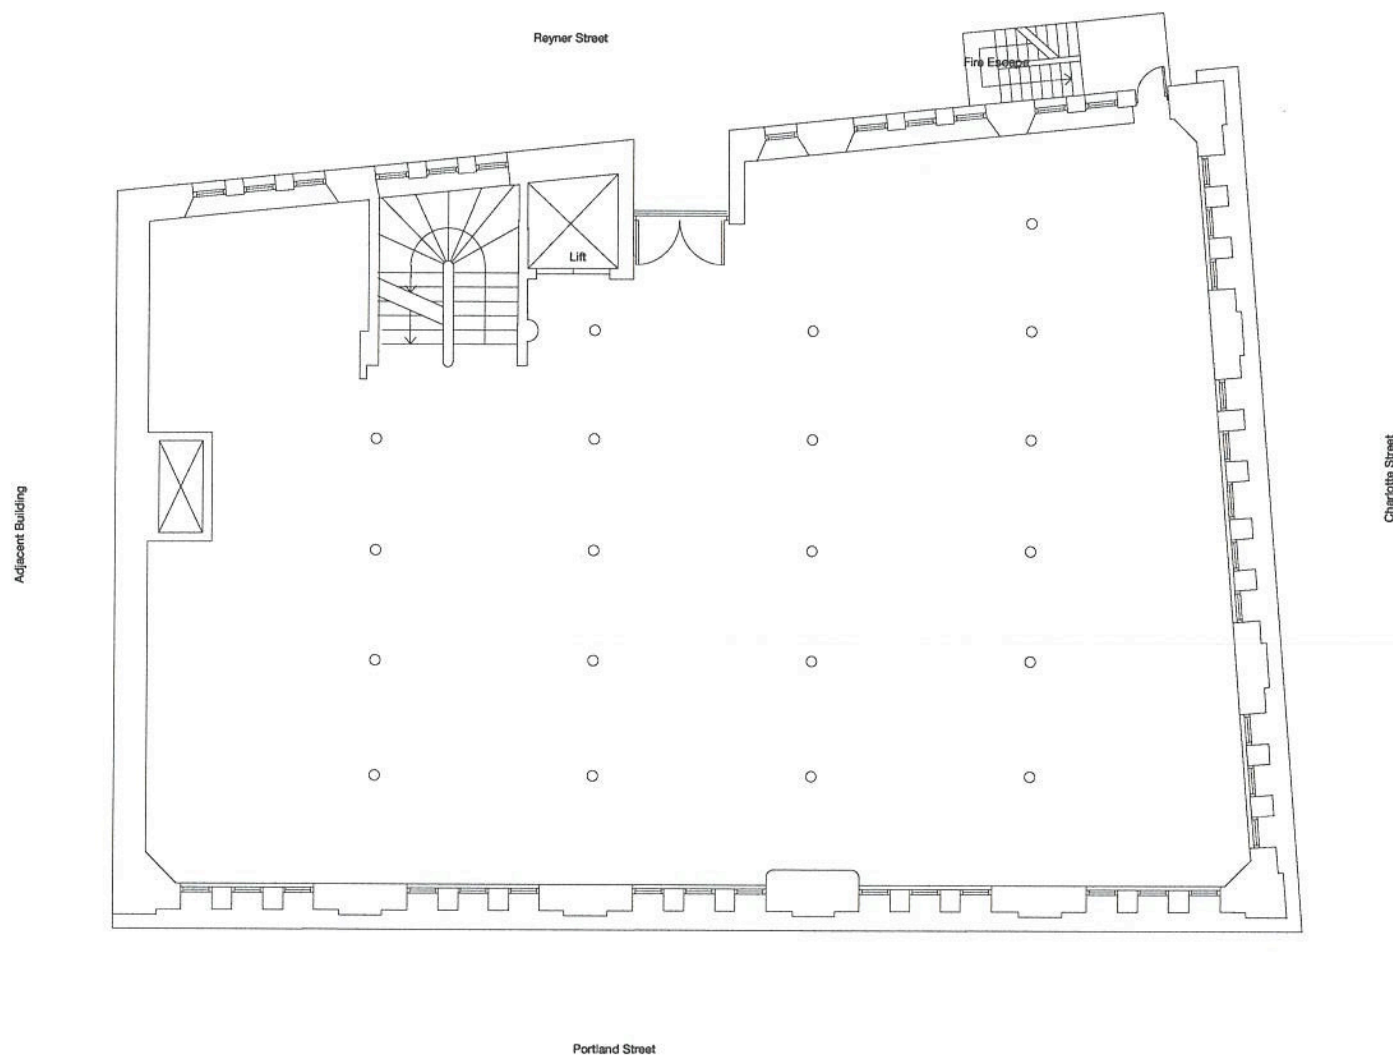

J.L.



CONTRACT DRAWING

Revision
Project
External Repairs
Address
**36 Charlotte Street
Manchester**
Client
**Chan Hong Property
Management**
Drawing
Existing Third Floor Plan


storah architecture
Chartered Architects
RIBA Chartered Practice
www.storah.com email@storah.com 01706 833014
Scale Sheet Size Date Drawn
1:50 ISO A3 May '24 RAS

Drawing Number
24-017 - 013
Revision

© Storah Architecture 2024

Not for Construction

Based on drawings provided by client.
Do not scale. Dimensions to be verified on site.

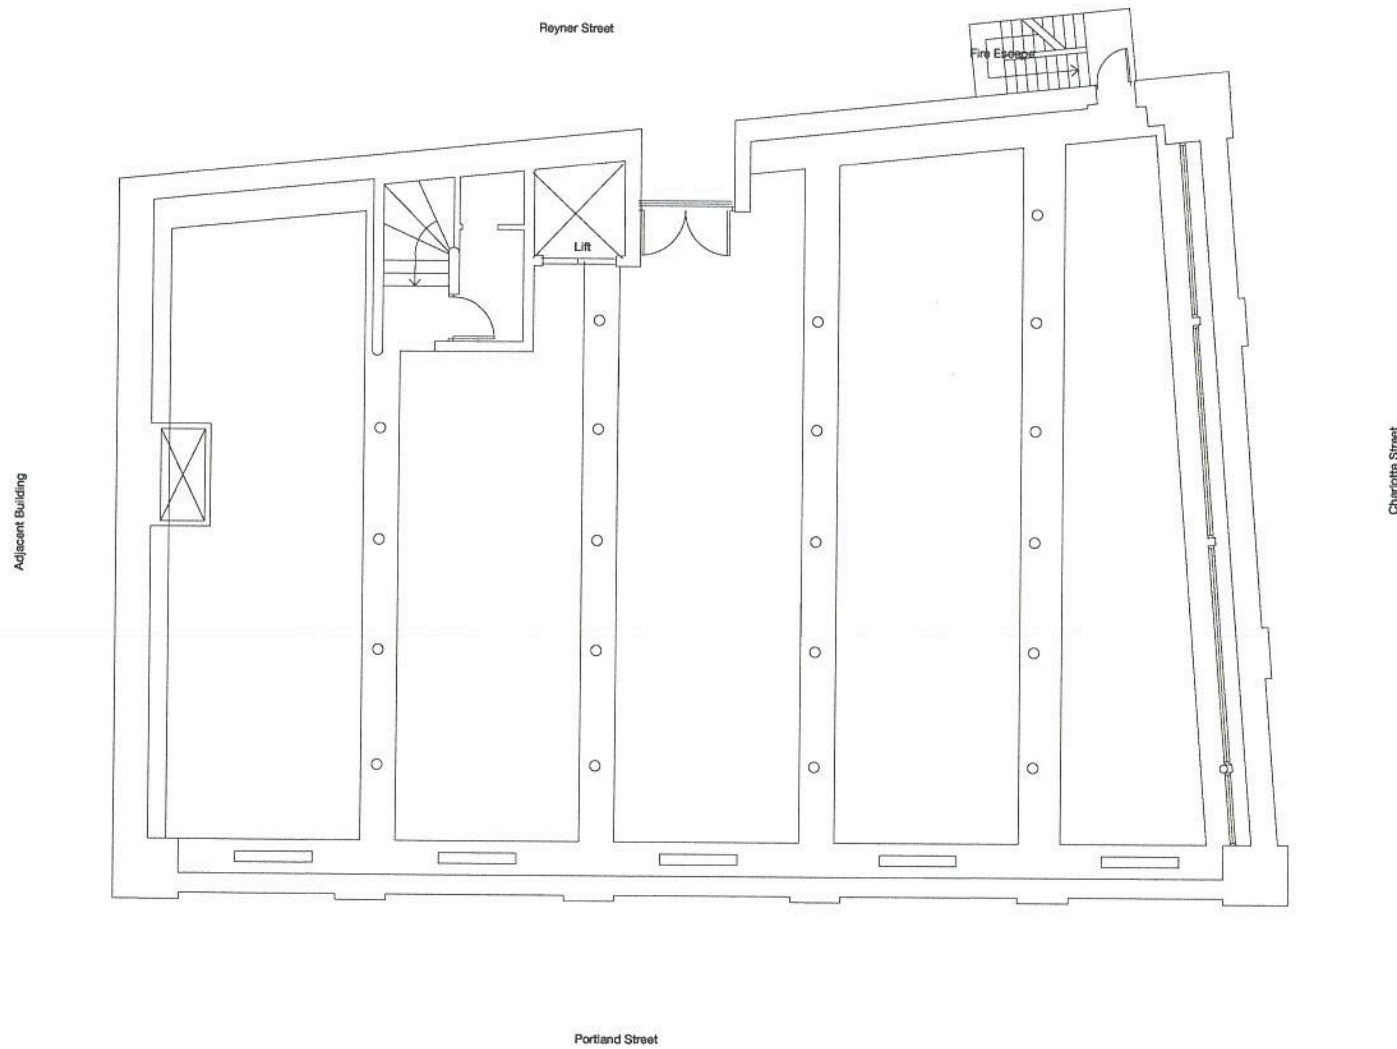

J.L.

18

CONTRACT DRAWING

Revision
Project
External Repairs
Address
36 Charlotte Street
Manchester
Client
Chan Hong Property
Management
Drawing
Existing Fourth Floor Plan


storah architecture
Chartered Architects
RIBA Chartered Practice
www.storah.com mel@storah.com 01706 813314
Scale Sheet Size Date Drawn
1:50 ISO A1 May '24 RAS

Drawing Number
24-017 - 014
Revision

© Storah Architecture Ltd 2024

Not for Construction

Based on drawings provided by client.
Do not scale. Dimensions to be verified on site.

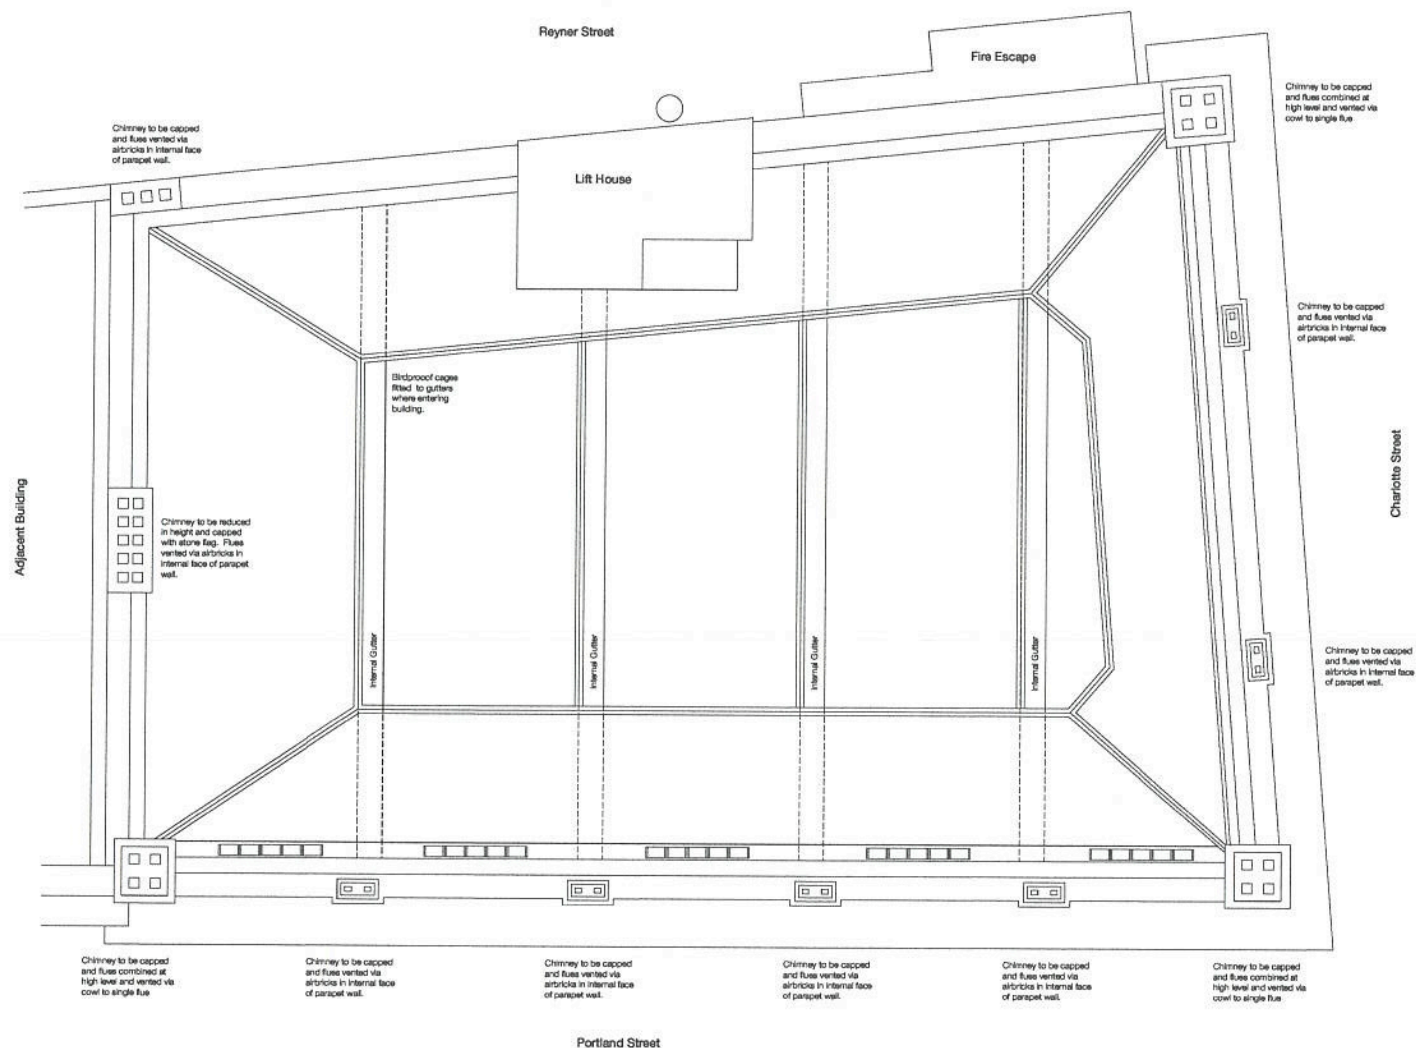

CONTRACT DRAWING

Revision
Project
External Repairs
Address
**36 Charlotte Street
Manchester**
Client
**Chan Hong Property
Management**
Drawing
Roof Plan

storah architecture
Chartered Architects
RIBA Chartered Practice
www.storah.com | info@storah.com | 01706 813214
Scale: 1:50 | Sheet Size: ISO A1 | Date: May '24 | Drawn: RAS



Drawing Number
24-017 - 015
Revision

© Storah Architects Ltd 2024

Not for Construction

Based on drawings provided by client.
Do not scale. Dimensions to be verified on site.

Phase 1 - High level work to weatherproof the building

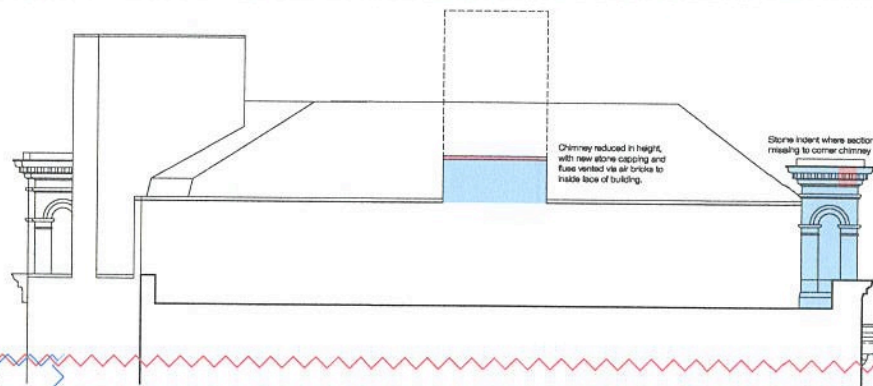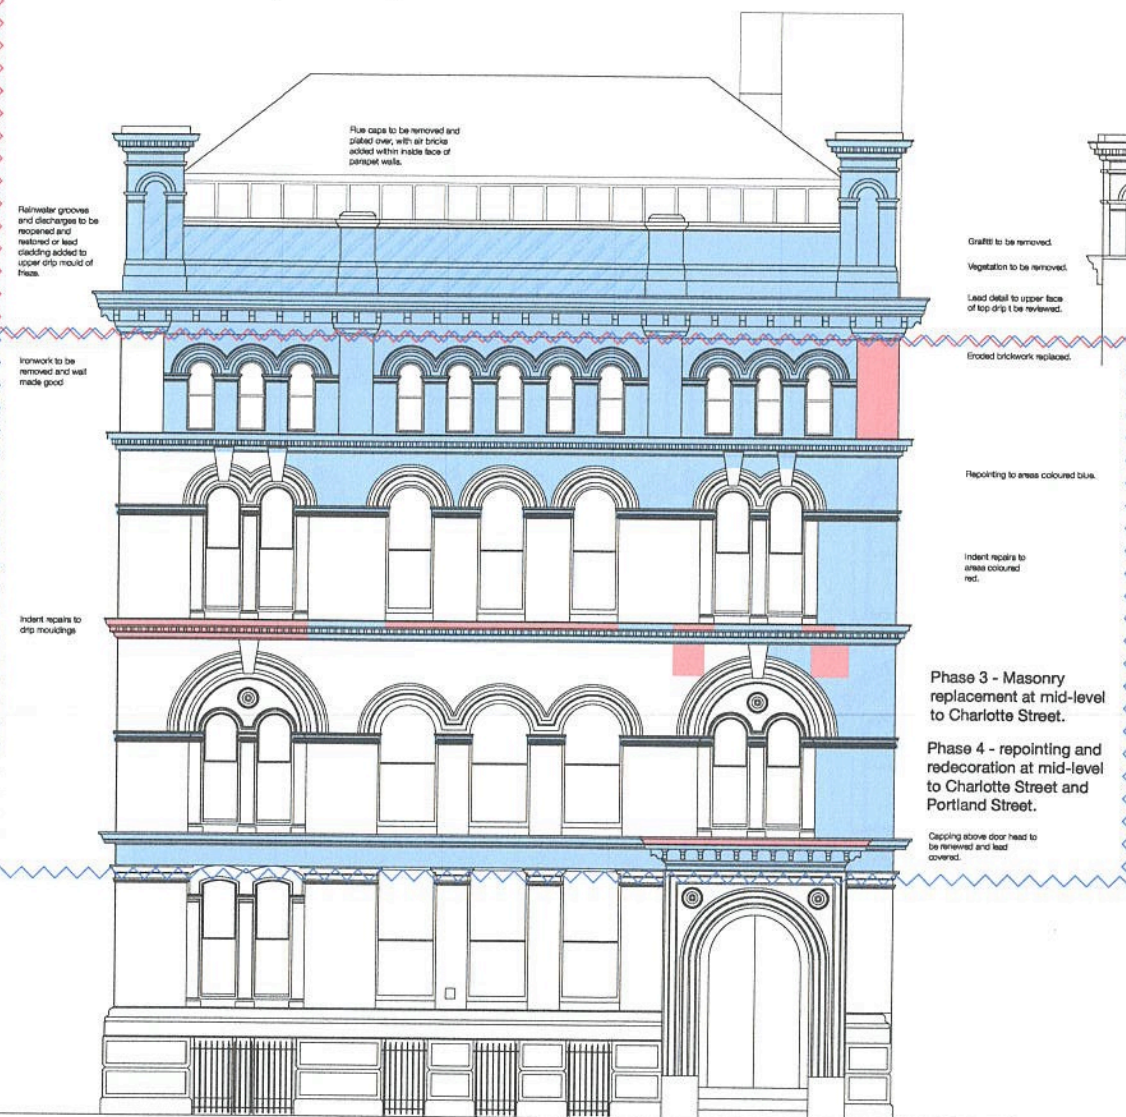

J.L.

20

CONTRACT DRAWING

Revision:
Project:
External Repairs
Address:
36 Charlotte Street
Manchester
Client:
Chan Hong Property
Management
Drawing:
Charlotte Street Elevation

storah architecture
Chartered Architects
RIBA Chartered Practice
www.storah.com mail@storah.com 01706 813214
Scale: 1:50 Sheet Size: ISO A1 Date: May 24 Drawn: RAS

Drawing Number: 24-017 - 020 Revision:

© Storah Architecture Ltd 2024

Not for Construction

Based on drawings provided by client.
Do not scale. Dimensions to be verified on site.



J.L.



CONTRACT DRAWING

Revision
Project
External Repairs
Address
36 Charlotte Street
Manchester
Client
Chan Hong Property
Management
Drawing
Portland Street Elevation

storah architecture
Chartered Architects
RIBA Chartered Practice
www.storah.com mail@storah.com 01705 813214
Scale 1:50 Sheet Size ISO A1 Date May '24 Drawn RAS
Drawing Number 24-017 - 021 Revision

Not for Construction

Based on drawings provided by client.
Do not scale. Dimensions to be verified on site.



J.L.

AL

CONTRACT DRAWING

Revision
Project
External Repairs
Address
36 Charlotte Street
Manchester
Client
Chan Hong Property
Management
Drawing
Reyner Street Elevation

storaharchitecture
Chartered Architects
RIBA Chartered Practice
www.storah.com mail@storah.com 01706 813714
Scale Sheet Size Date Status
1:50 ISO A1 May '24 RAS

Drawing number
24-017 - 022
Revision

© Storah Architecture Ltd