




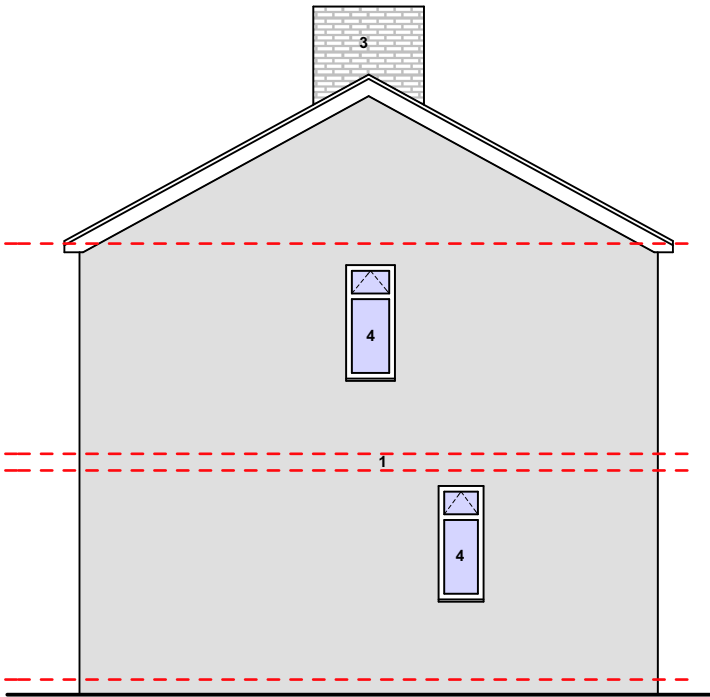


EXISTING GA
SIDE 1 ELEVATION

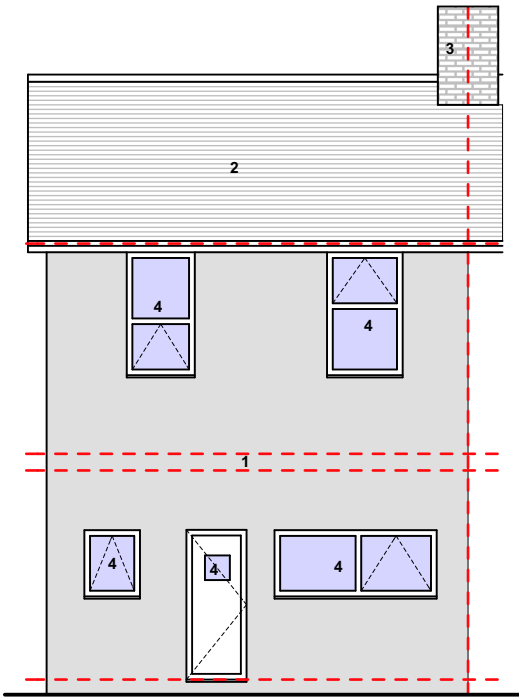


EXISTING GA
REAR ELEVATION

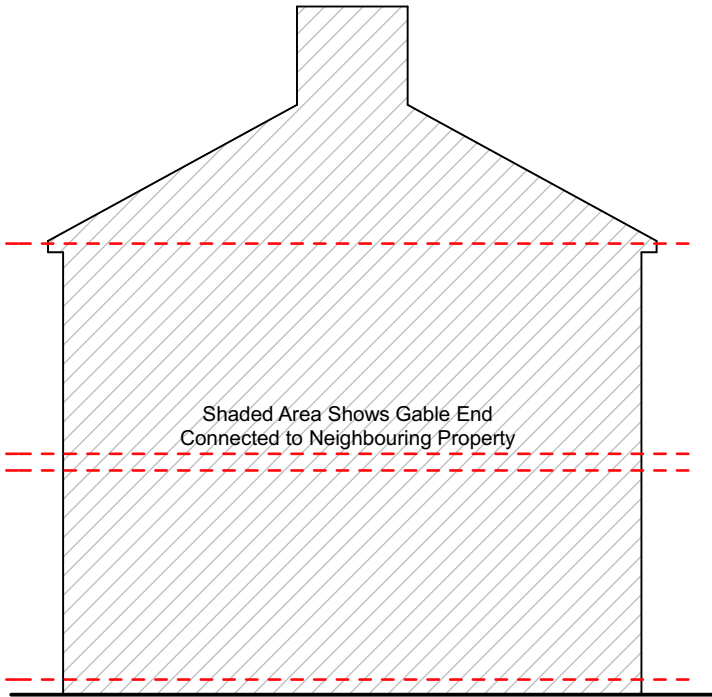


EXISTING GA
SIDE 2 ELEVATION

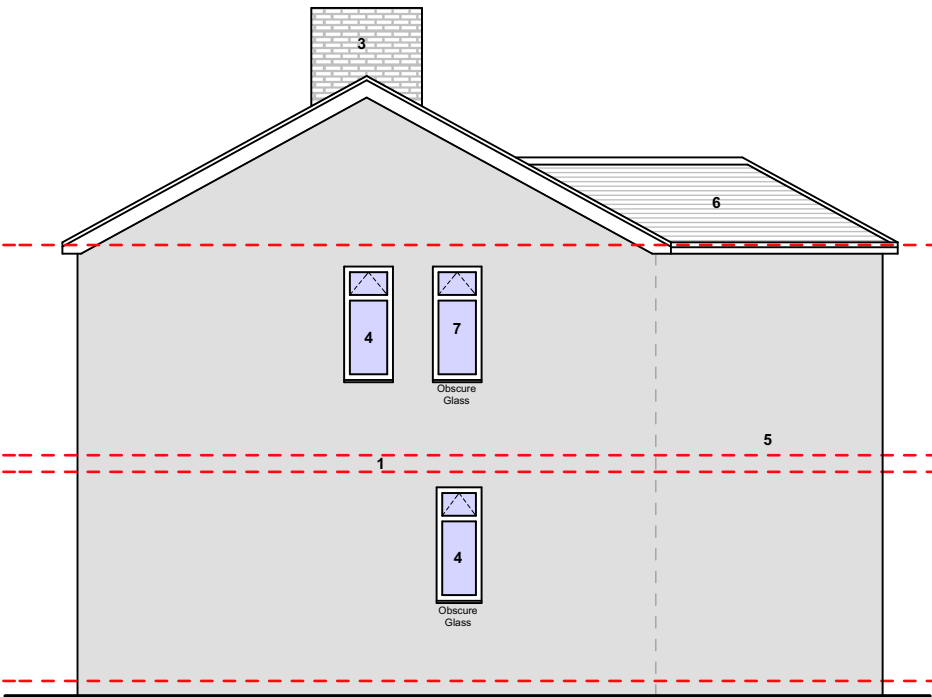

PROPOSED GA
SIDE 1 ELEVATION

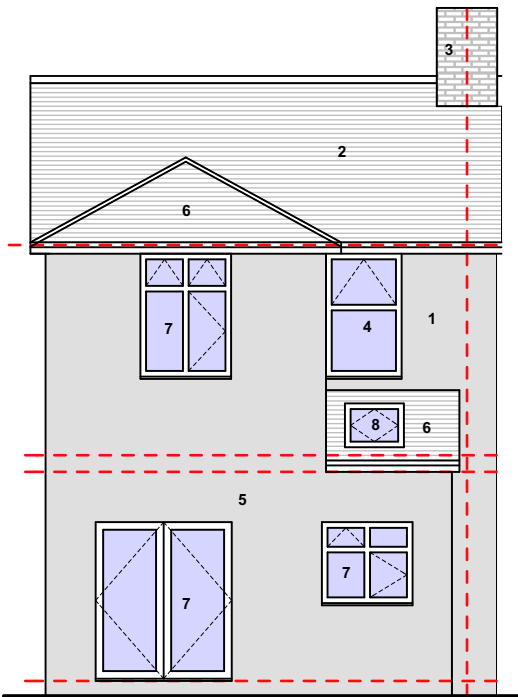

PROPOSED GA
REAR ELEVATION

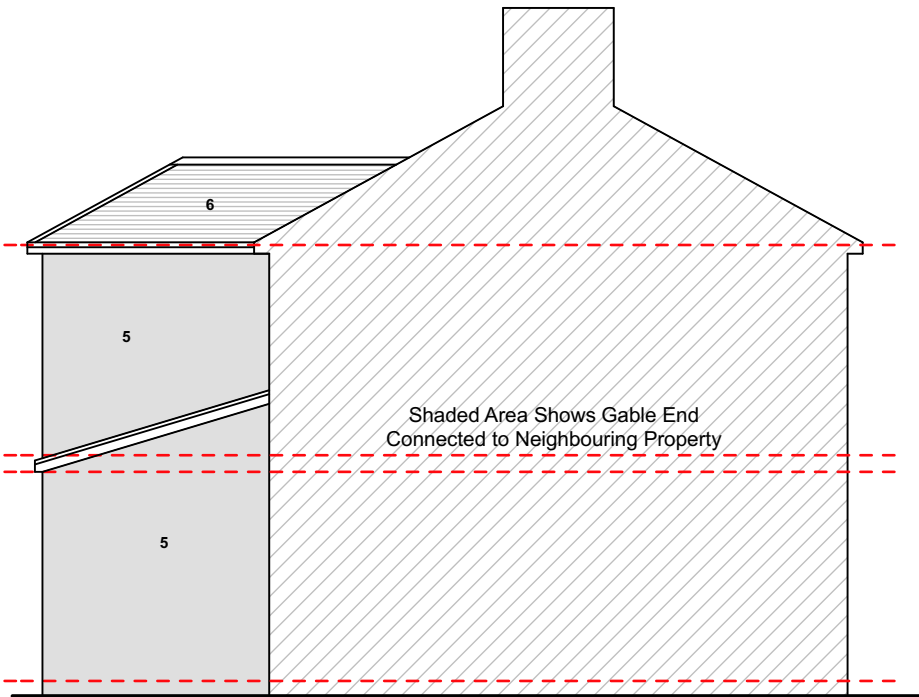

PROPOSED GA
SIDE 2 ELEVATION

notes

This drawing is subject to a detailed building and site survey, therefore no guarantee of its accuracy can be given. This drawing has been draughted in accordance with the clients design requirements. All areas are approximate and are subject to a detailed building and site survey and further design development. All dimensions should be checked prior to commencement of construction on site. Measurements should not be taken off the drawing.

All dimensions shown are in millimetres (mm).

Text Key

1. Existing grey facing render
2. Existing concrete plain roof tiles
3. Existing facing brickwork
4. Existing white uPVC window & door
5. Prop grey facing render to match existing
6. Prop concrete plain roof tile to match existing
7. Prop white uPVC window/doors
8. Prop Velux style roof window

PL1 Extension roof changed from gable end to hipped roof design. 03.07.17
PL0 Planning Issue 20.04.17



NADA Architects Ltd
169 Kingsway
Burnage
Manchester
M19 2ND
Mob: 07974 735527
E: ahmed@nadaarchitects.com
W: www.nadaarchitects.com

D - design PL - planning PT - pre-tender
T - tender P - preliminary
C - construction R - record

MR RAJA JAMIL

HOUSE EXTENSION
72 FAIRBOURNE ROAD,
LEVENSHULME, M19 3HU

EXISTING & PROPOSED GA
ELEVATIONS

scale 1:100 @ A3 date 20.04.17 drawn checked

job no (category) dwg no revision

17-487 (02)001 PL1

Drawing measurements shall not be obtained by scaling. Verify all dims prior to construction. Immediately report any discrepancies on this drawing to Architect. This drawing shall be read in conjunction with associated specifications and related consultant's documents.

PLANNING