


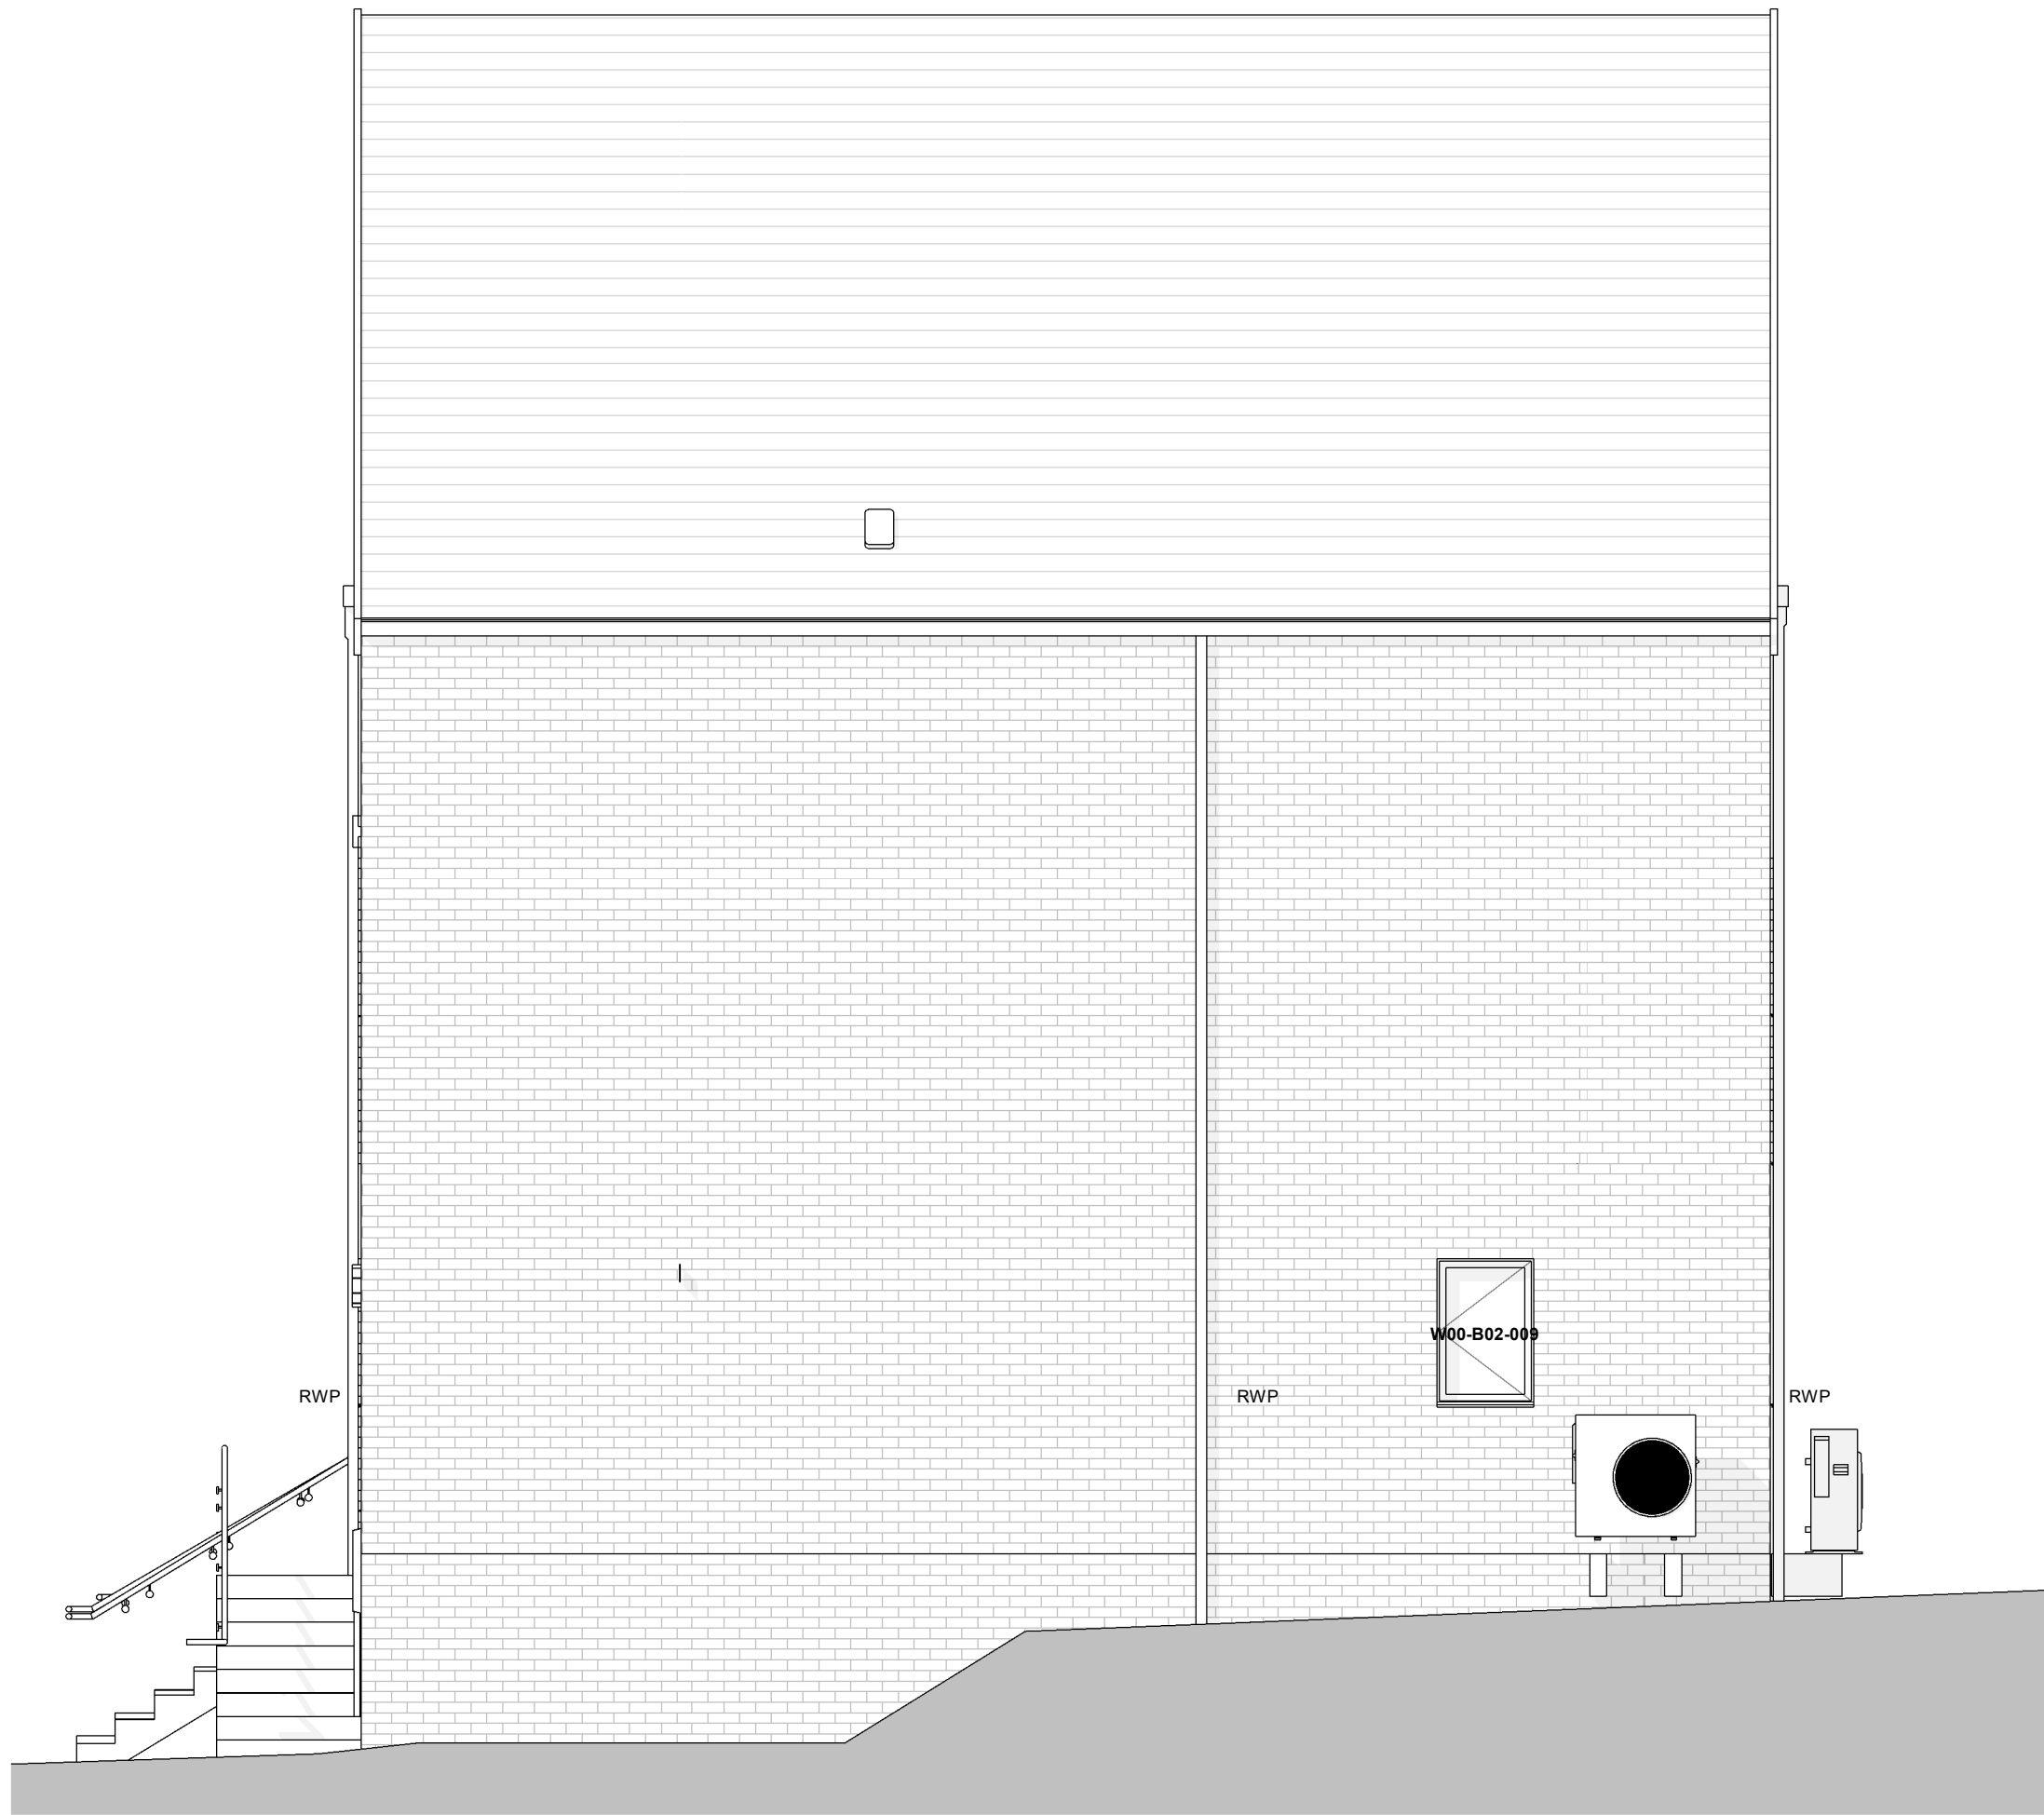

South Elevation
Scale @ 1 : 50

KEY

- rwp Rain water downpipe
rwo Rain water outlet
rwh Rain water hopper
SVP Soil Vent pipe
AAV Air Admittance Valve
CFB Cavity Fire Barrier
- WFK Wall mounted Kitchen extract fan
(min extract rate of 60 ltrs/sec)
- EXL Low Energy External light fitting with PIR
sensor (min efficacy of 40 lumens per circuit
watt) to comply with SBD
- SD Self contained mains operated smoke and carbon
monoxide detector to BS5446-2:2003 & AD 'B' section 1.
- HD Self contained mains operated heat detector to
BS5476-2:2003 & AD 'B' section 1.
- L Glazing with laminated glass outer leaf
T Glazing with toughened inner leaf
E Egress windows to comply with
building Regulations requirements
OB Glazing with Obscure glass
- EM Electricity Meter
RL Roof Light
AH Access Hatch
W Mains water in
- MJ Movement Joint -
Location TBC by SE
- CH XXXX Denotes suspended ceiling height from finished
floor level.
- MF BG GypCeiling lining system, or similar,
comprising of channels to suit required void depth,
tracks and perimeter supports with 12.5mm
plasterboard finish.
- Secondary ceiling framing to be fixed to resilient
bars in accordance with Robust details
- 28mm timber noggins with plasterboard finish to
first floor apartment accommodation space

Scale Bars		TO BE USED ONLY AS GUIDANCE			
1:100	mm	0	1000	2000	3000
1:200	mm	0	500	1000	1500
1:500	M	0	5	10	15
1:1250	M	0	10	30	50

NOTES

- All dimensions and levels are to be checked on site.
- Any discrepancies are to be reported to the architect before any work commences
- This drawing shall not be scaled to ascertain any dimensions. Work to figured dimensions only.
- This drawing shall not be reproduced without express written permission from AEW.
- Title overlay drawings and ownership boundaries are produced using all reasonable endeavors. AEW cannot be responsible for the accuracy or scale discrepancy of base plans supplied to them.
- All works are to be undertaken in accordance with Building Regulations and the latest British Standards.
- All proprietary materials and products are to be used strictly in accordance with the manufacturers recommendations

This drawing contains the following model files: -
12191-AEW-03-XX-M3-A-0013

CDM 2015

Client notified of duties: **John Southworth Builders**
Principal Designer: **Poole Dick**

Unless noted below, all known hazards have been highlighted on the drawing:



West Elevation
Scale @ 1 : 50

P09	26/02/25	NMA Submission	KJ	DS
P08	25/02/25	NMA Checking	KJ	DS
P07	08/11/24	Latest revision	KJ	DS
P06	18/10/24	Windows revised following Munster's comments	KJ	KJ
P05	07/10/24	Revised window and elevations	KJ	DS
P04	20/09/24	General Drawing Issue	KJ	DS
P03	27/09/24	Latest issue to JSB	KJ	DS
P02	05.07.24	Issue to Building Control	KJ	DS
P01	21.05.24	Update Stage 4 issue	KJ	DS

Status	Purpose of Issue
S2	For Information

drawing stage **Stage 4**

client **John Southworth**

project **Parkmount - Block 02**

drawing title **Block 02 - Proposed Elevations - Sheet 2 of 2**

date 06/21/24 drawn MP
scale @ A1 1 : 50 checked DS

Rev
P09

Dwg No
12191-AEW-02-XX-DR-A-3001

aew architects
0161 214 4370
www.aewarchitects.com

aew