


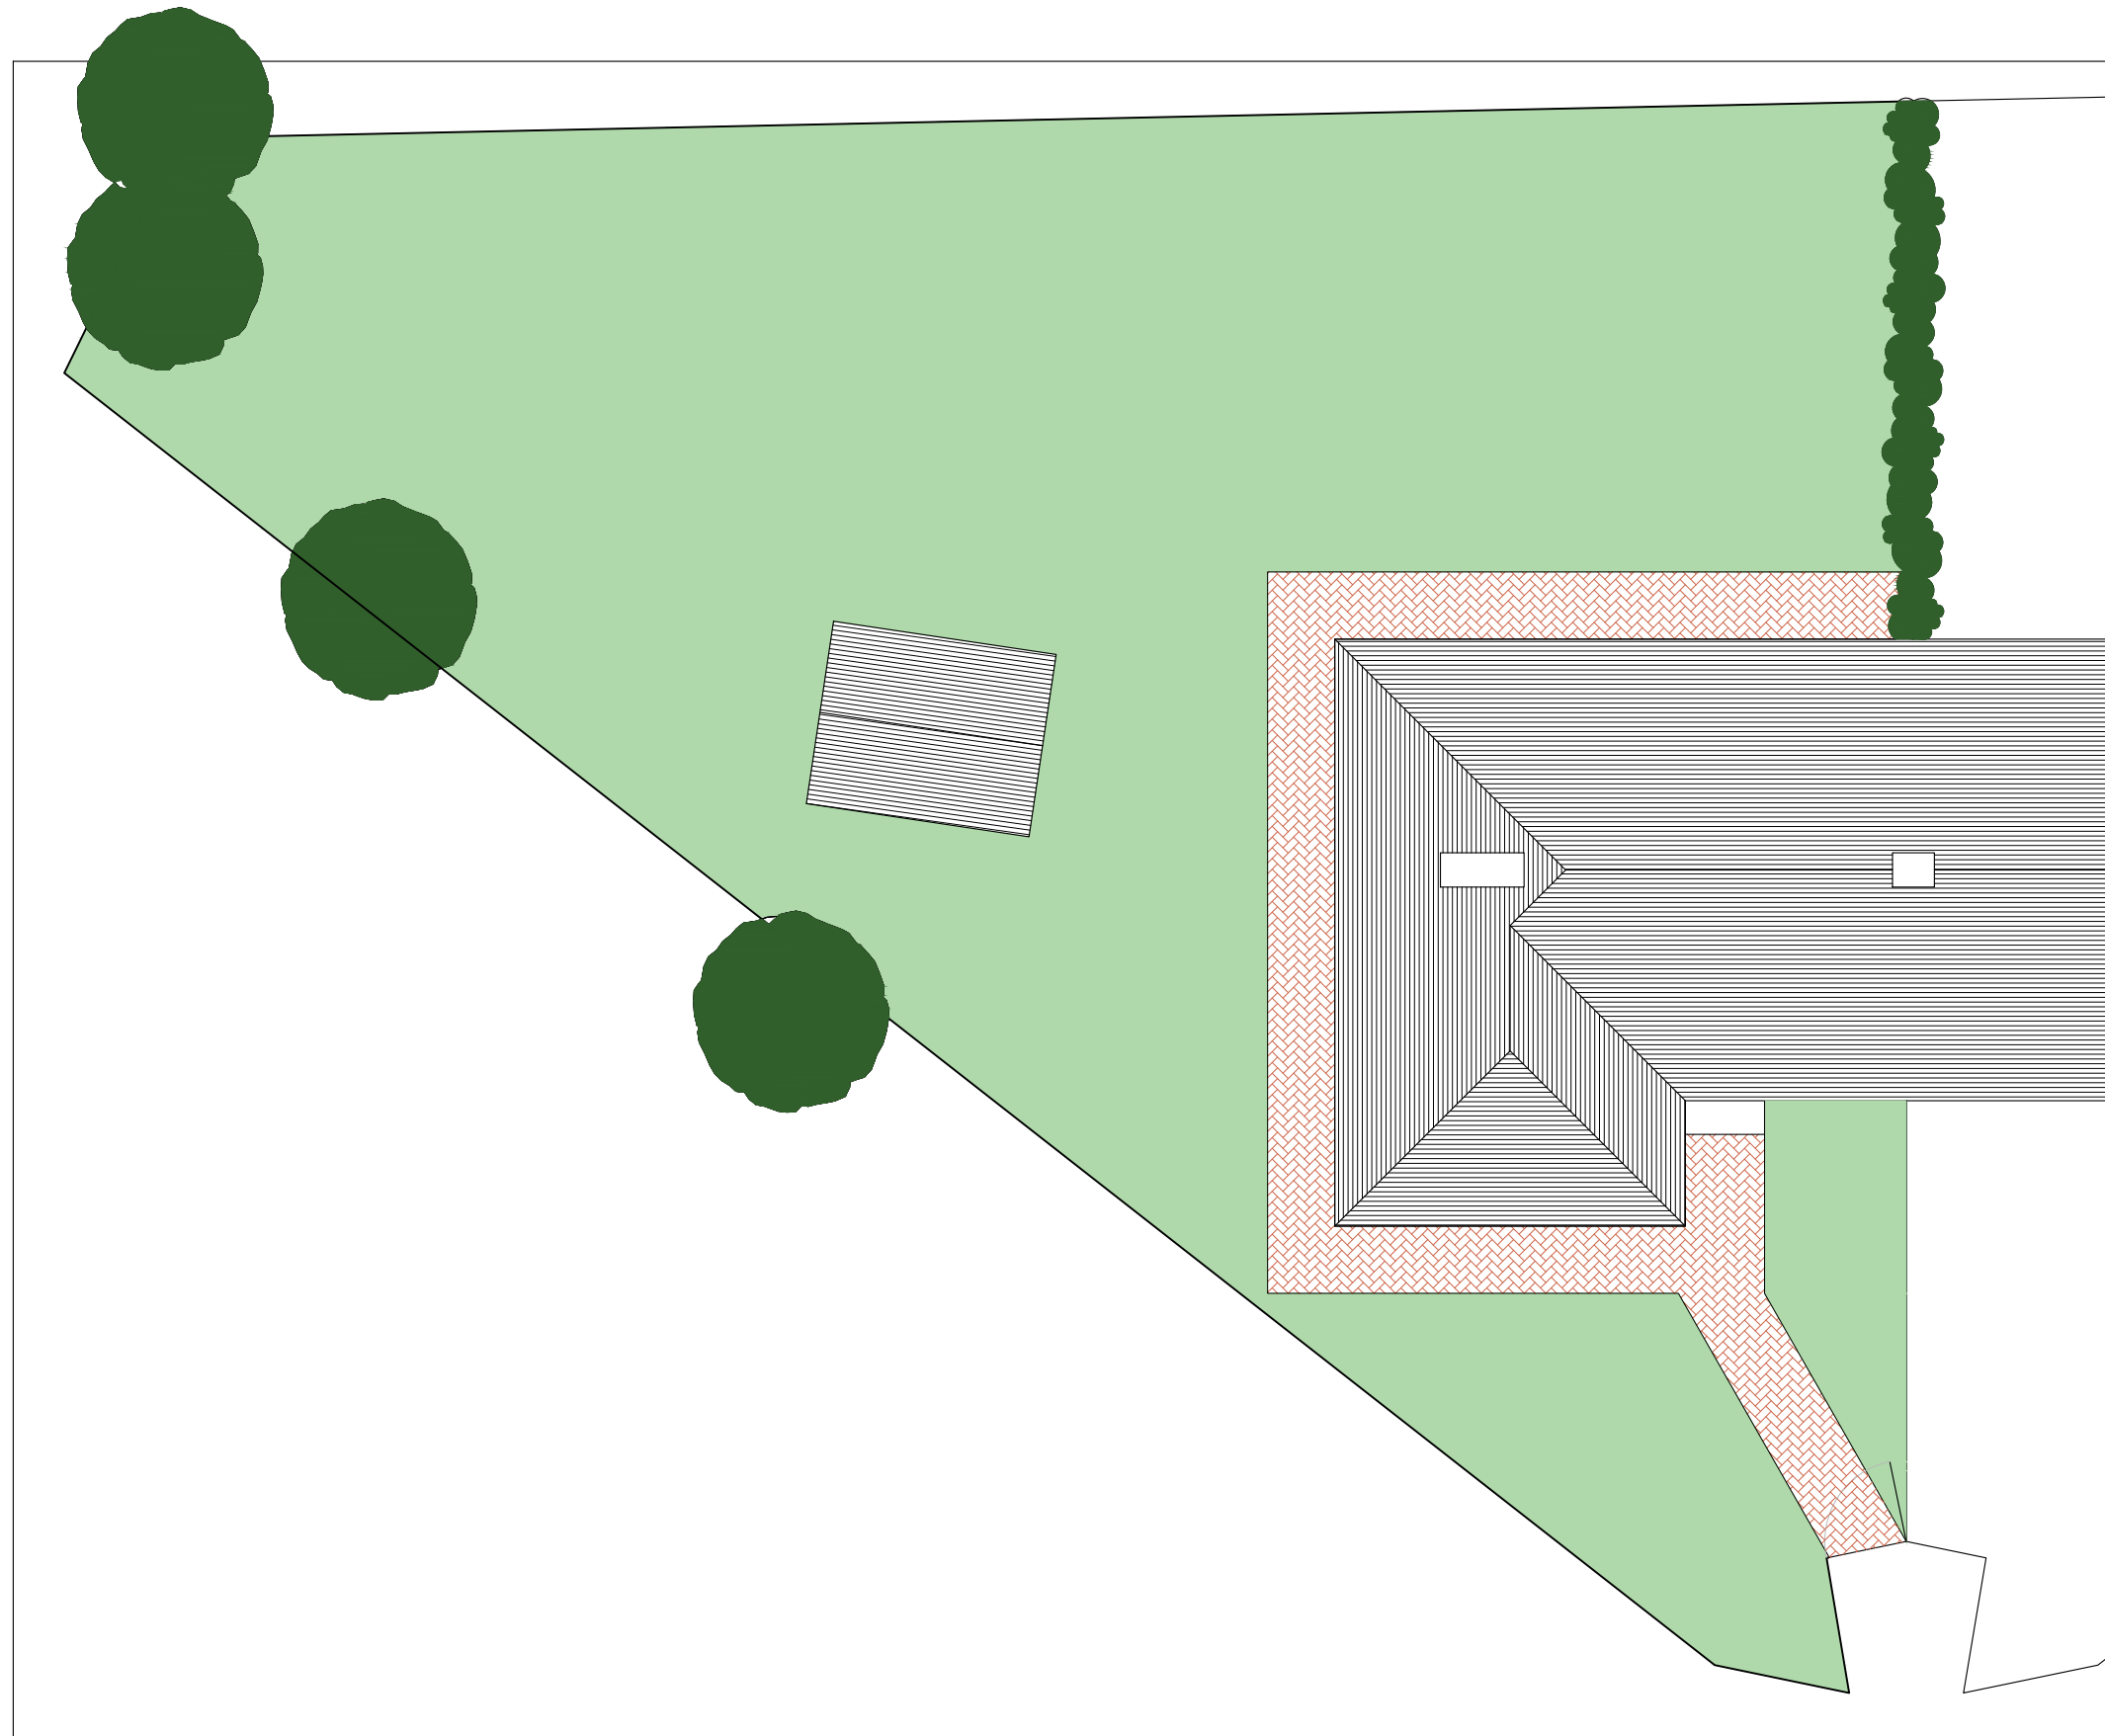

1. THE COPYRIGHT OF THIS DRAWING IS VESTED IN ND AND IT MAY NOT BE REPRODUCED IN WHOLE OR PART OR USED FOR THE MANUFACTURE OF ANY ARTICLE WITHOUT THE EXPRESS PERMISSION OF THE COPYRIGHT HOLDERS.

2. WORK TO FIGURE DIMENSIONS ONLY.

3. THIS DRAWING IS TO BE READ IN CONJUNCTION WITH ALL RELEVANT ARCHITECT'S, SERVICE ENGINEER'S AND ND DRAWINGS' AND SPECIFICATIONS

REV:		DATE:	
STAGE: CONCEPT			
ARCHITECT: Dunlop Studios M: 07935 855 727 E: INFO@DUNLOPSTUDIOS.COM			
CLIENT: Efe & Jenni Enobakhare			
PROJECT: 5 Amersham Place			
ADDRESS: 5 Amersham Place, Manchester			
DRAWING: EXISTING SITE PLAN			
DRAWINGS: A3@1:100 A1@1:50		DATE: 02 2024	DRAWN: ND
PROJECT NO: 2409	DRAWING NO: E102		REV: —