




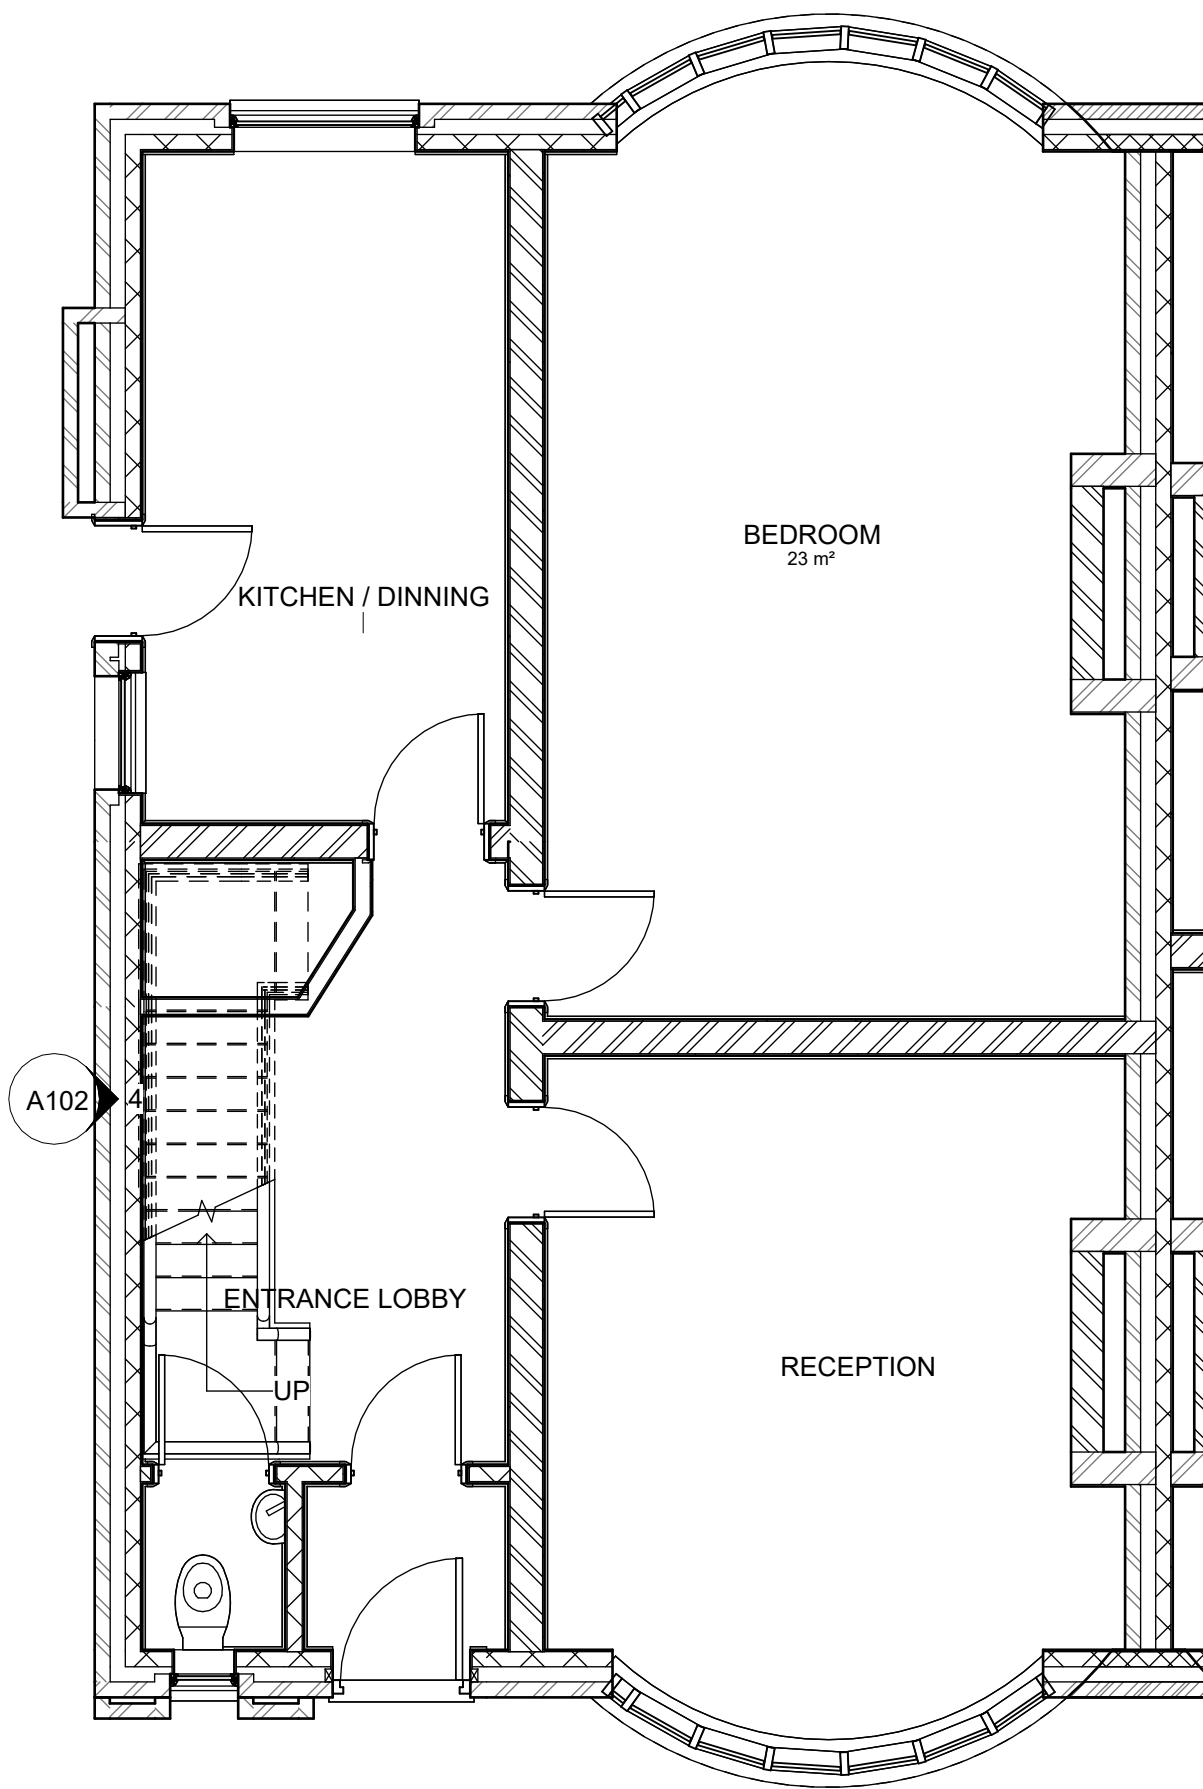

1 GF EXISTING
1 : 50

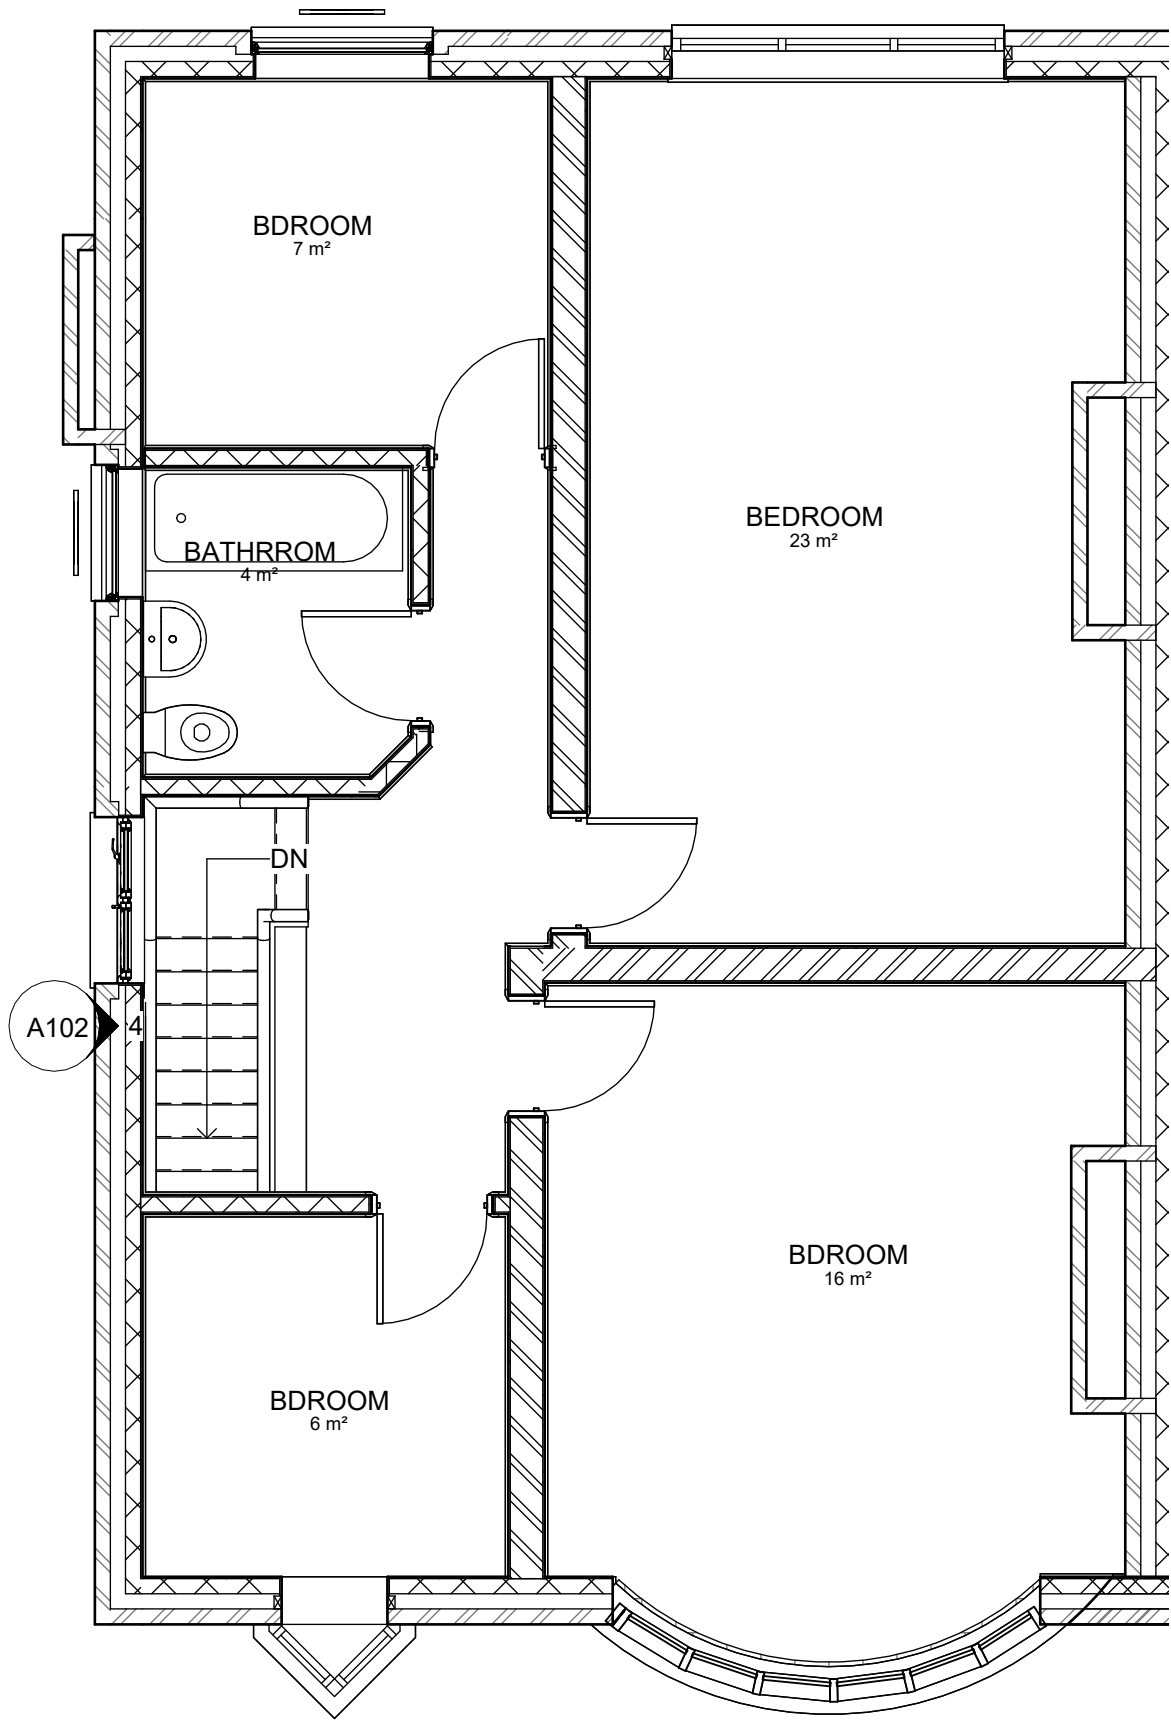

2 1ST FLR EXISTING
1 : 50

 

Rev	Description	Date	Dr by	App by
original by		date created		
NK		11/25/20		NK



0161 818 4727

www.NKARCHITECTURAL.co.uk

19 HEXAGON CLOSE, MANCHESTER, M19 8RN

client name			
MR I MODAN			
project			
201 SEYMOUR GROVE, M16 0FJ - TWO STOREY SIDE AND SINGLE STOREY REAR EXTENSION			
drawing			
EXISTING GF AND 1ST FLOOR PLAN			
computer file		plot date	
C:\Users\TRADE\Desktop\NK\04 Enwood Road Burnage			
Manchester M15 2DHA4 Enwood Road Burnage Manchester M15 2DHA4			
project number		scale	
2024.0042.2241		1 : 50	
drawing number		rev	
A101		A	
		issue status	
		@A1	

This drawing is to be read in conjunction with all related drawings. All dimensions must be checked and verified on site before commencing any work or producing shop drawings. The originator should be notified immediately of any discrepancy. This drawing is copyright and remains the property of NK Architectural.