


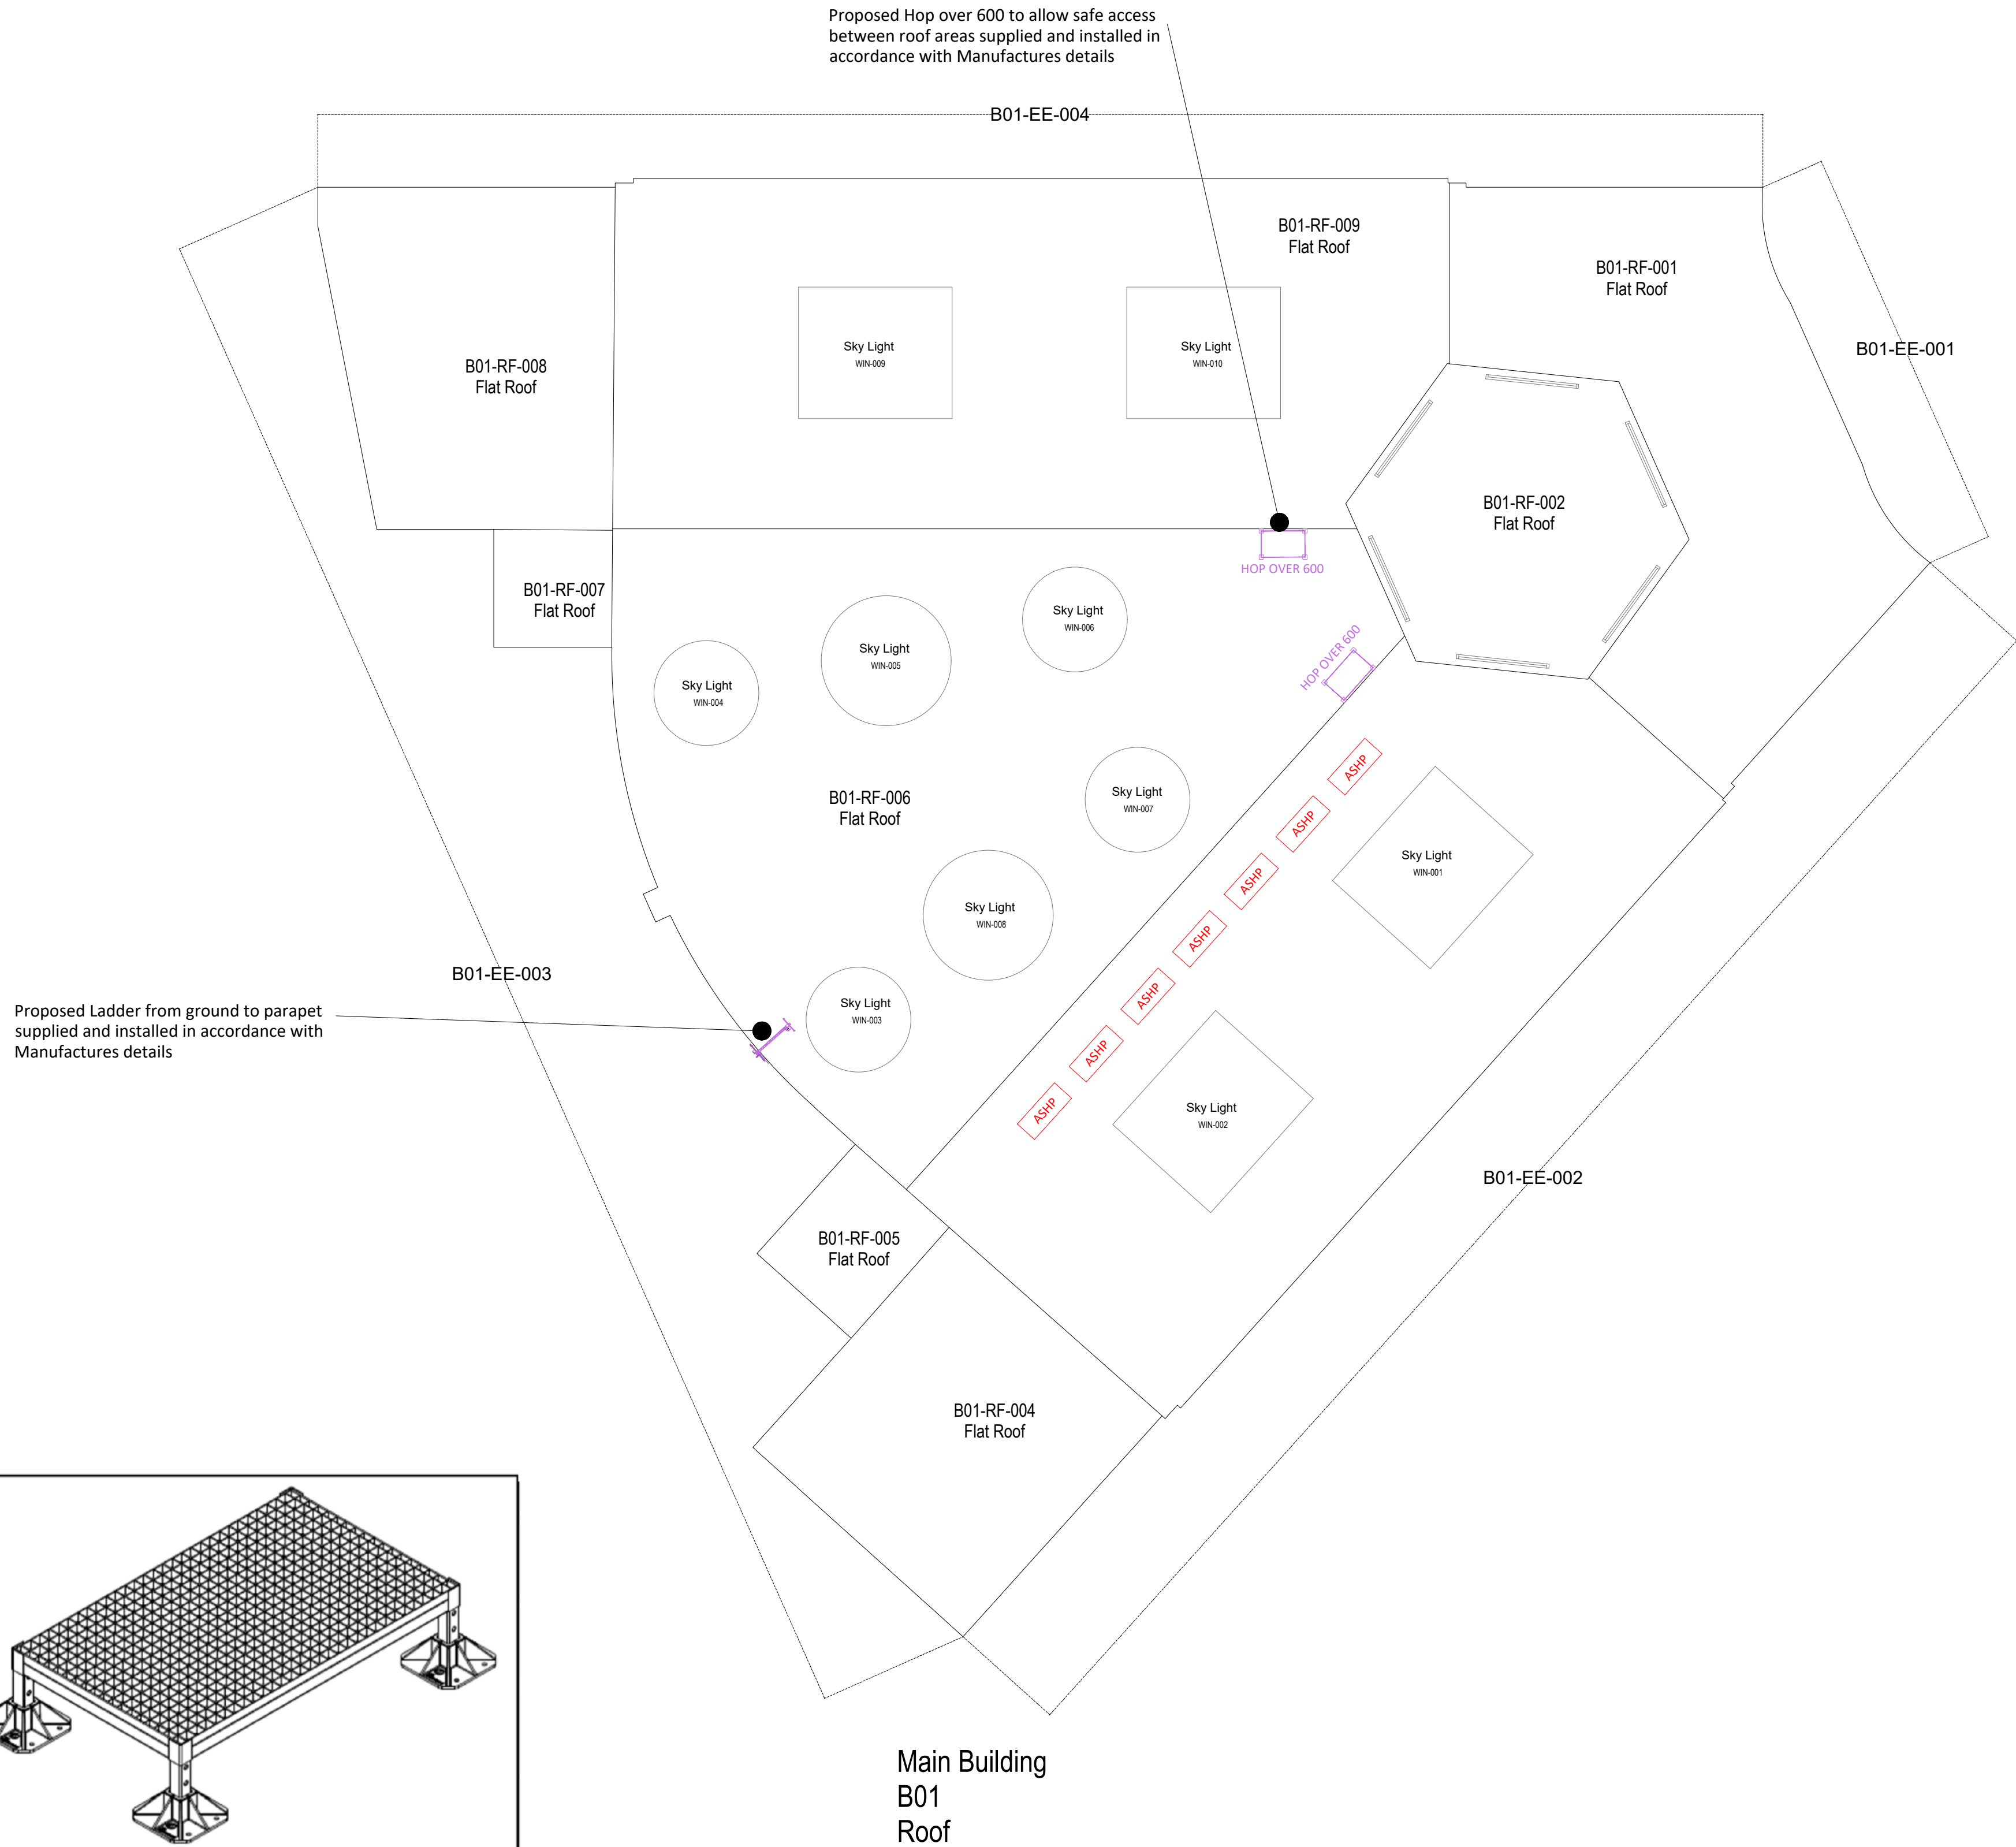

B9200 - Hop Over 600		
Length	mm	1000
	Inches	39 3/8
Width	mm	600
	Inches	23 5/8
Clearance	mm	177
Height	Inches	6 31/32
Weight	kg	
	lbs	

BIG FOOT SYSTEMS - Hop Over 600

Withington Library Roof Plan
SCALE @ 1:100

Notes:

ASHP New ASHP locations

New ladder location

HOP OVER 600 New Big foot system, Hop over 600 locations

NORTH

Copyright: All rights reserved. This drawing must not be reproduced without permission from Drees & Sommer UK Ltd. Do not scale off this drawing. All dimensions are to be checked on site by contractor / sub contractor. Any discrepancies to be reported to Drees & Sommer UK Ltd.

DREES & SOMMER

1.06 South Harrington Building
182 Sefton Street
Liverpool
L3 4BQ
Tel: 0151 430 2340

Office Locations
Ashford, Birmingham, Leeds, Liverpool, London, Manchester & Oxford.
www.dreso.uk

PLANNING

Rev	Date	Revision notes			By Check
Client		Drawing Title			
MCC Equans PSDS		Withington Library Proposed Roof Plan			
Project Title		Drawn	Date		
Decarbonisation Scheme		AH	12/24		
Withington Library		Checked	Date		
		GM	12/24		
DWG No.	24615.107	Scale	1:100	Revision	A

