

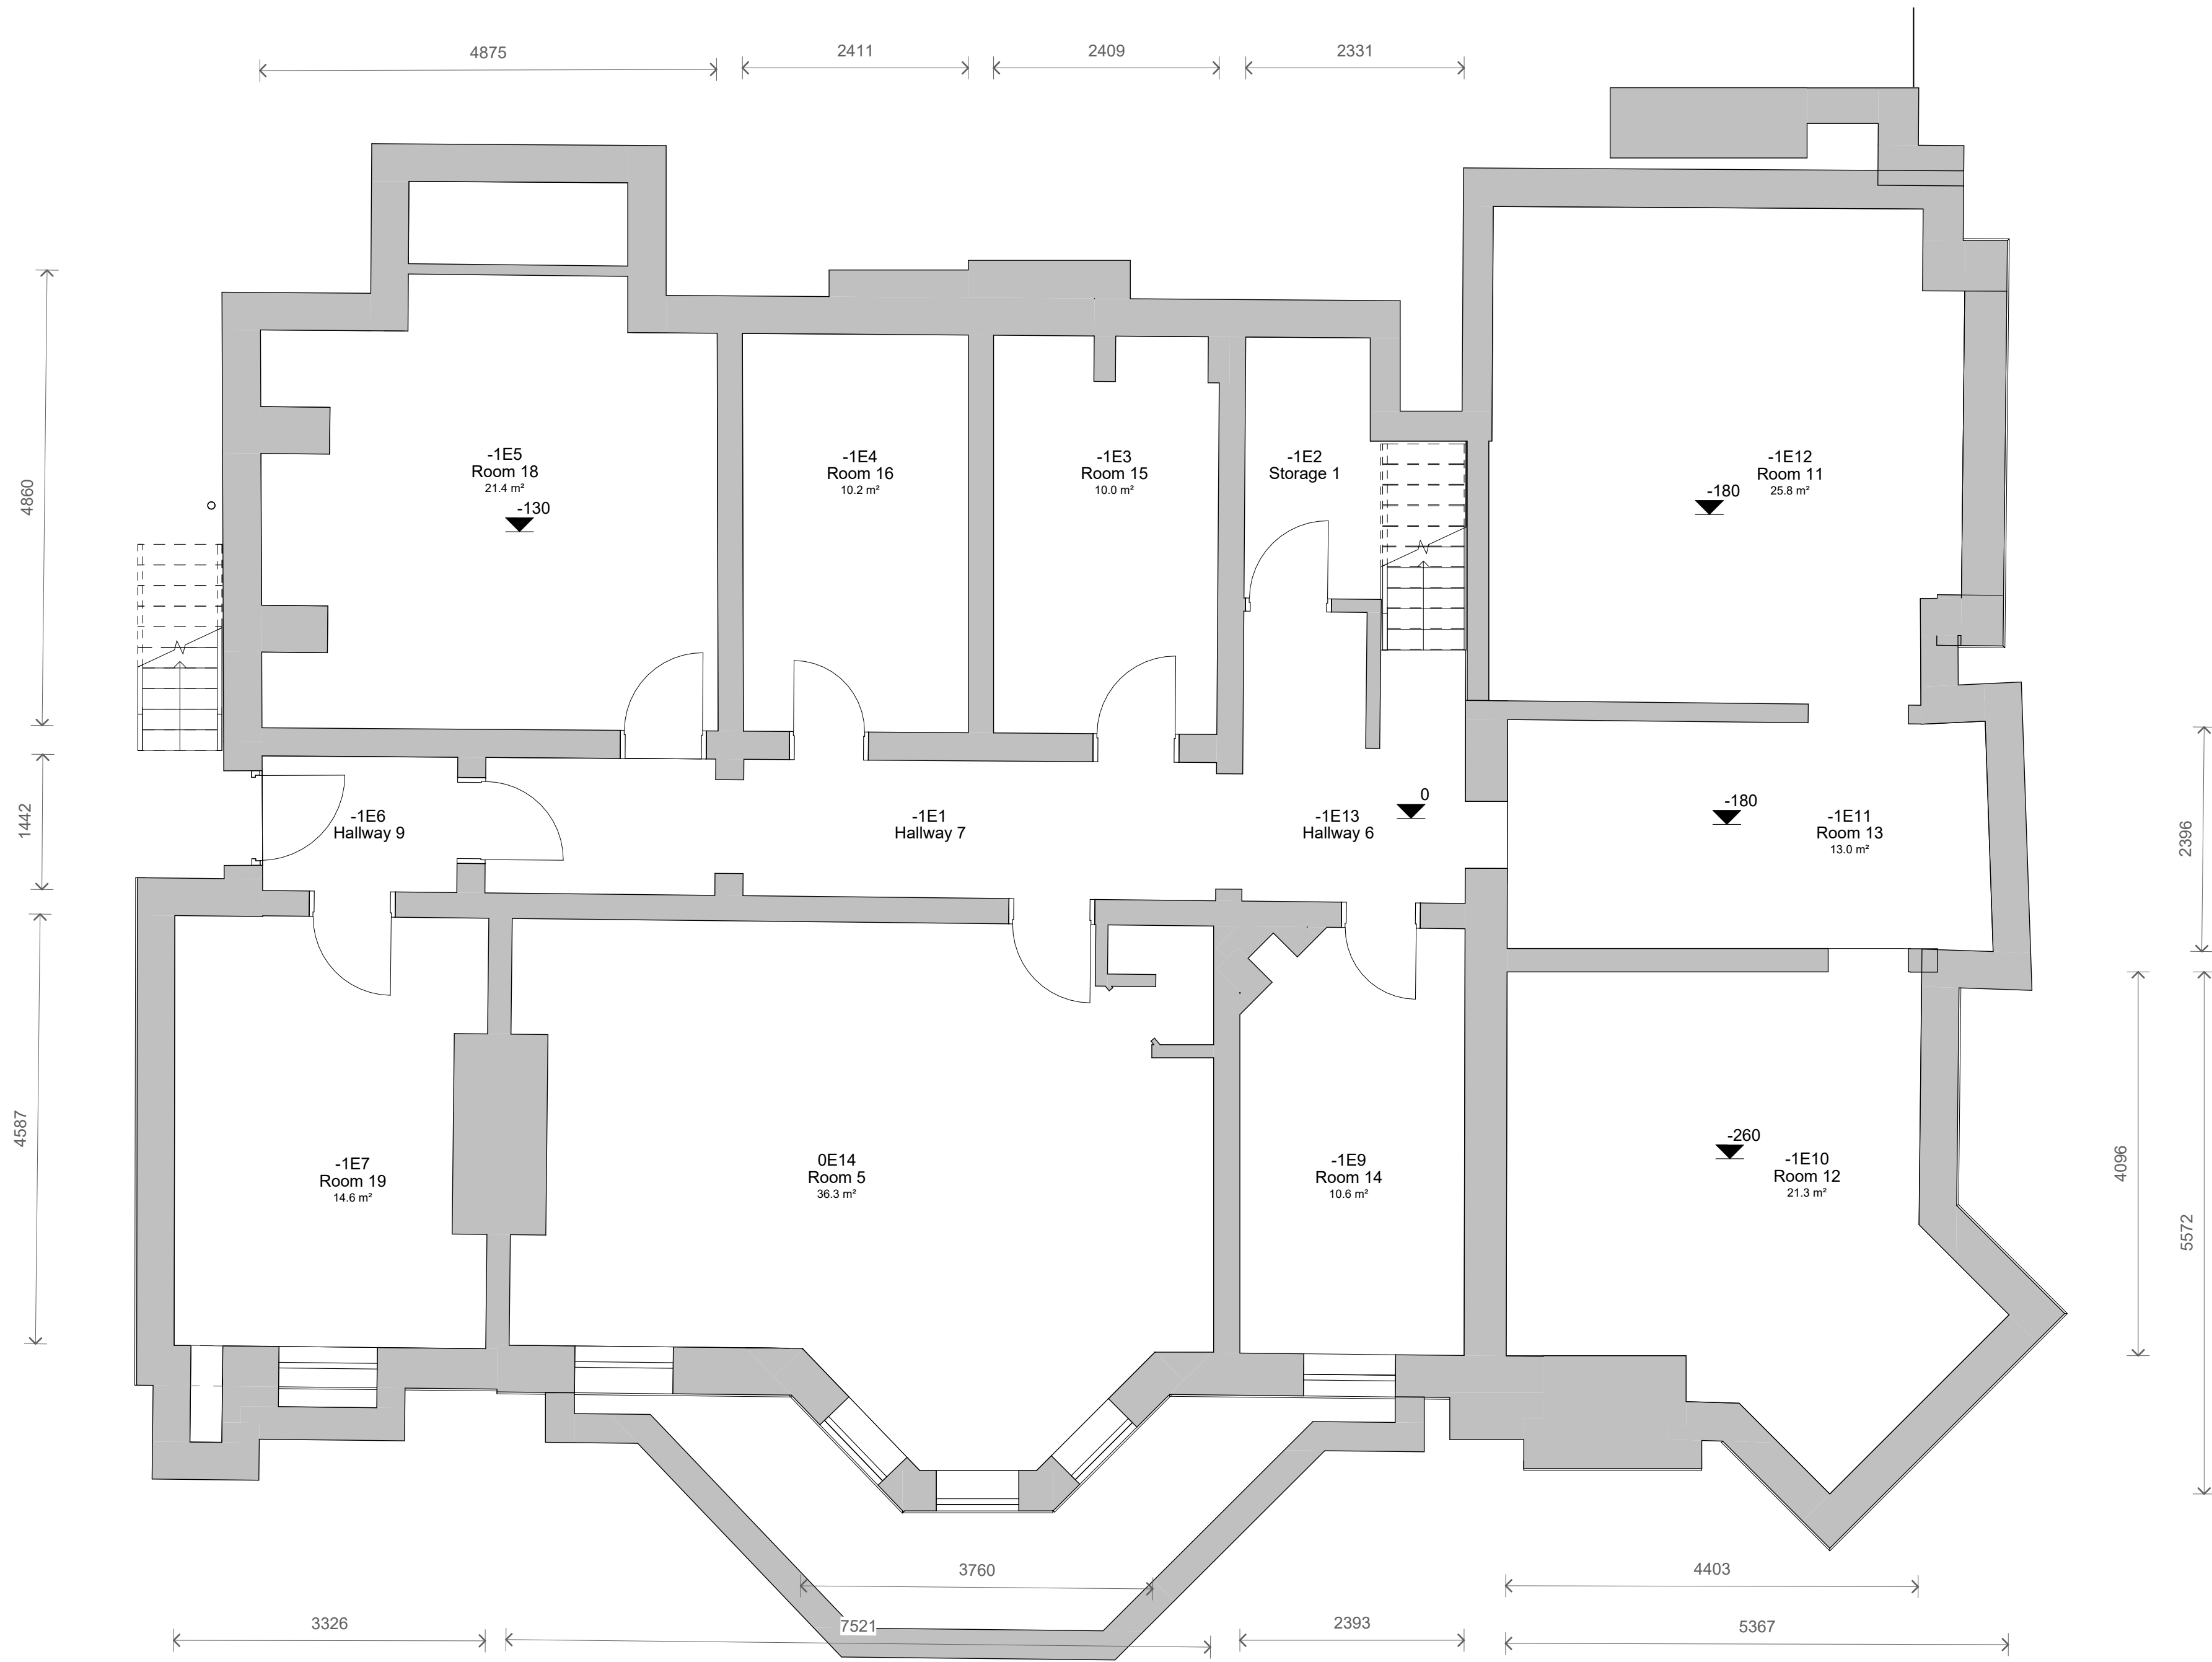


 

1 Level B1 - Existing  
1 : 50

 

|     |                 |            |
|-----|-----------------|------------|
| 2   | Planning        | 27/09/2023 |
| 1   | Client Comments | 15/09/2023 |
| No. | Description     | Date       |

|   |                        |                        |
|---|------------------------|------------------------|
| PROJECT<br>Community Nurses Centre   |                        |                        |
| TITLE<br>Existing Basement Floor Plan   |                        |                        |
| CLIENT<br>Harron   |                        |                        |
| STATUS<br>PLANNING   |                        |                        |
| DRAWN BY<br>JB   | DATE<br>06/09/23       | SCALE (@ A1)<br>1 : 50 |
| PROJECT NUMBER<br>GSS23079   | DRAWING NUMBER<br>002A | REV<br>2               |
| <b>GOLD SKETCH</b><br>S T U D I O S<br>www.goldsketch.co.uk info@goldsketch.co.uk 0161 792 9595   |                        |                        |
| <small>NOTES:<br/>© COPYRIGHT - ALL RIGHTS RESERVED.<br/>THIS DRAWING SHALL NOT BE REPRODUCED WITHOUT PRIOR WRITTEN CONSENT.<br/>DRAWING TO BE USED FOR THE STATUS INDICATED ONLY.<br/>ALL DIMENSIONS AND SETTING OUT SHALL BE CHECKED AND CONFIRMED ON SITE. ANY DISCREPANCIES TO BE REPORTED TO THE ARCHITECT IMMEDIATELY.<br/>THIS DRAWING IS THE PROPERTY OF GOLD SKETCH AND SHALL REMAIN THE PROPERTY OF GOLD SKETCH. ALL DIMENSIONS AND SETTING OUT SHALL BE IN ACCORDANCE WITH CURRENT BUILDING REGULATIONS, RELEVANT CODES OF PRACTICE AND BRITISH STANDARDS. ALL DIMENSIONS ON THIS DRAWING ARE IN MILLIMETRES UNLESS OTHERWISE STATED.</small> |                        |                        |