

- General Notes:**
1. This drawing is to be read in conjunction with all relevant architectural information and other consultants drawings.
 2. Discrepancies must be reported directly to the Architect.
 3. All dimensions must be checked on site and not scaled from drawing.
 4. This drawing is copyright.




Existing West Elevation
Scale 1:100@A3



Existing East Elevation
Scale 1:100@A3




Existing North Elevation
Scale 1:100@A3

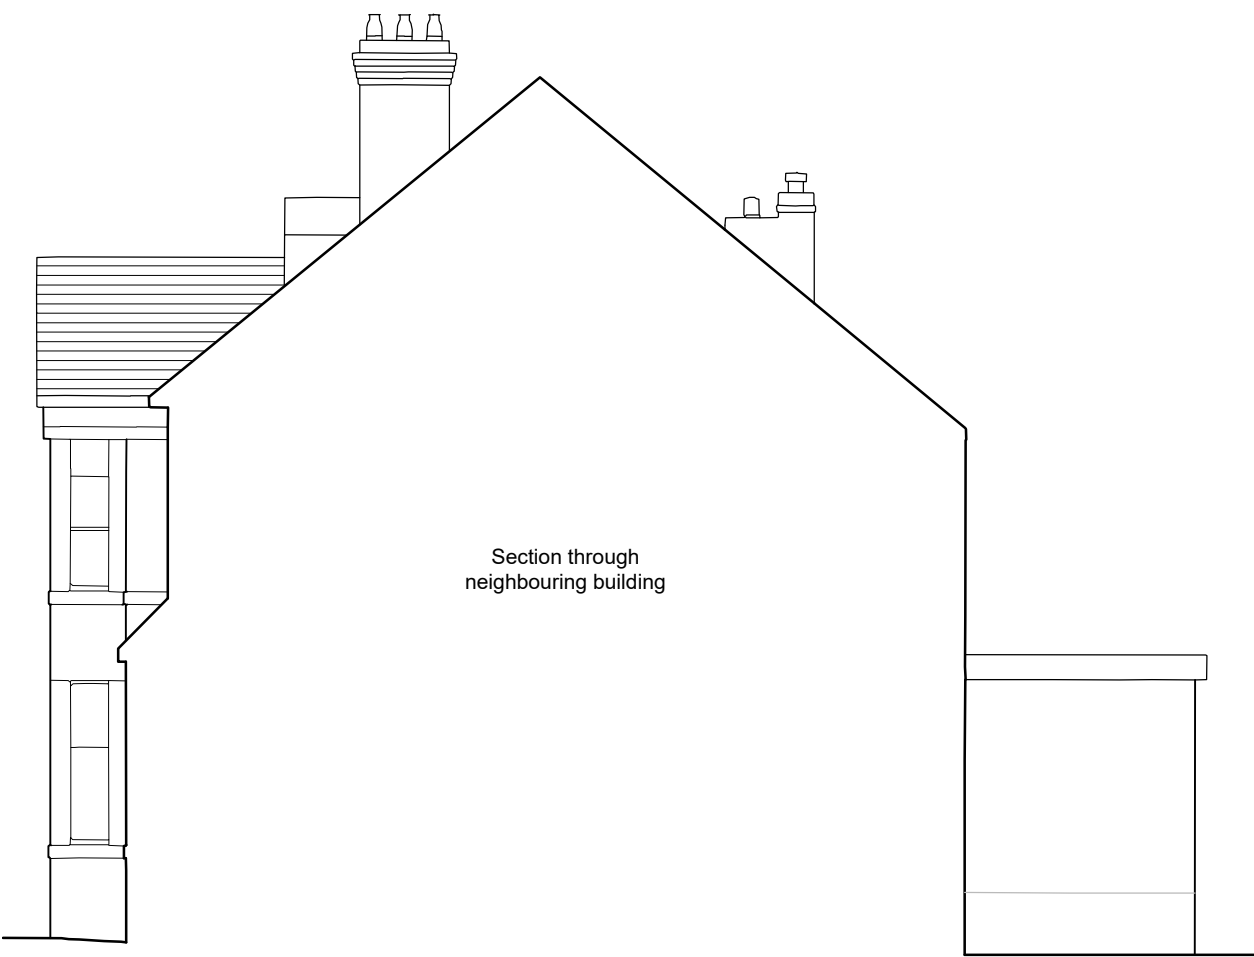

Existing South Elevation
Scale 1:100@A3




Proposed West Elevation
Scale 1:100@A3

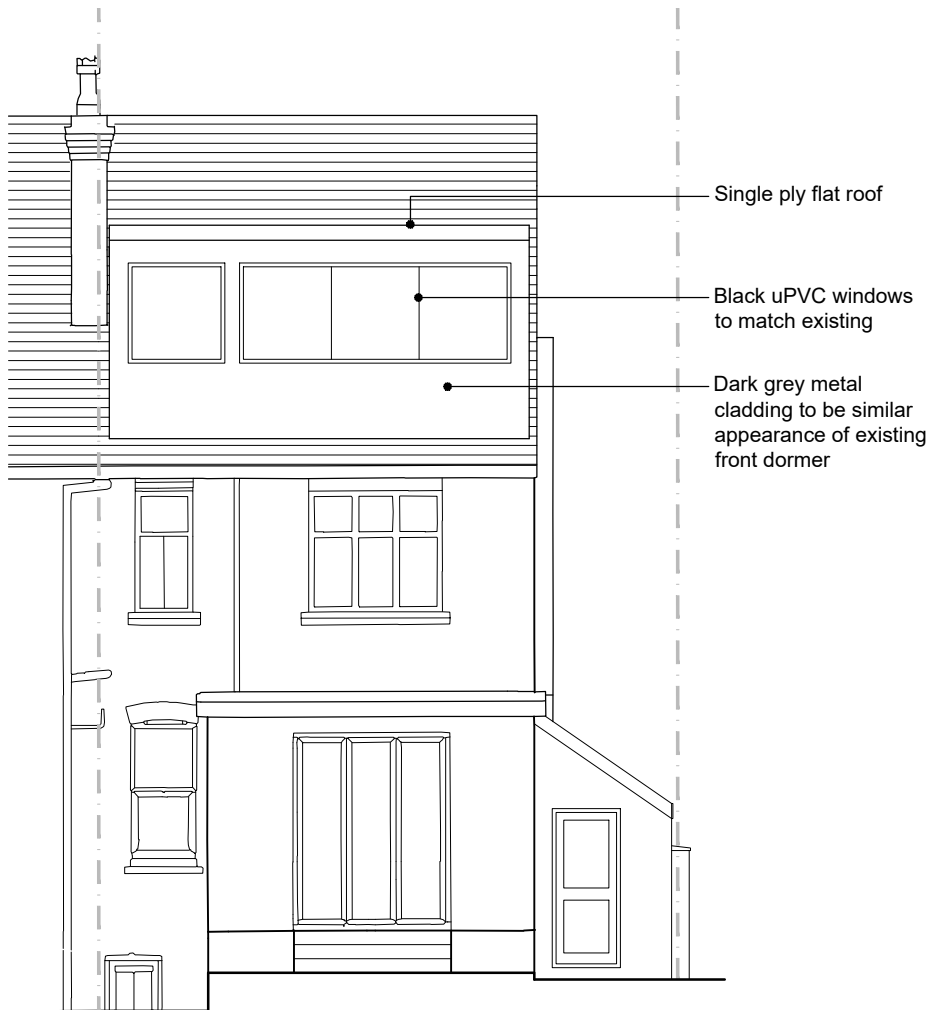

Proposed East Elevation
Scale 1:100@A3



Proposed North Elevation
Scale 1:100@A3

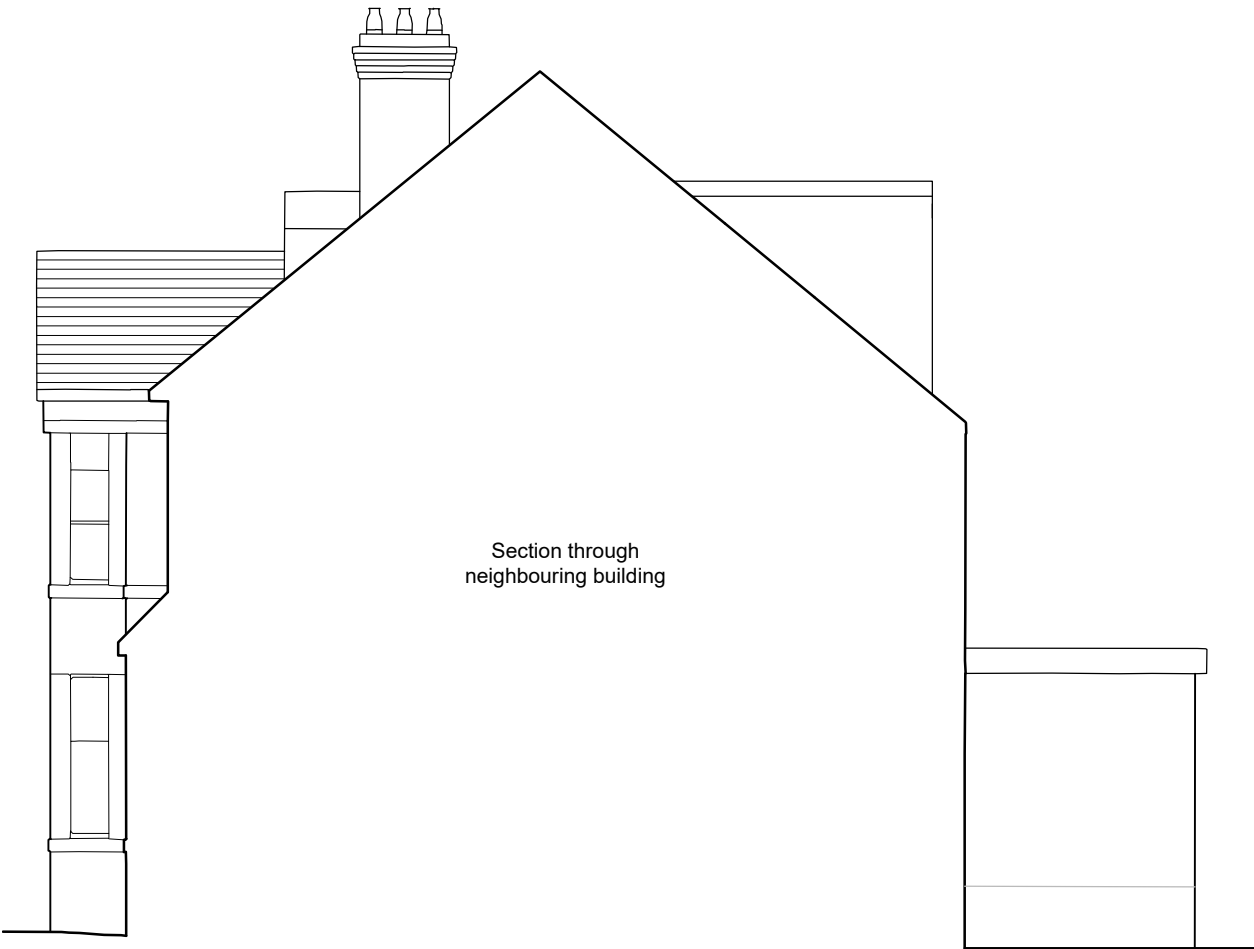

Proposed South Elevation
Scale 1:100@A3

C	11/02/25	General Amendments	JS
B	07/01/25	General Amendments	JS
A	19/12/24	General Amendments	JS
Rev	Date	Notes	Drawn
Scale		1:100@A1	0 1 2 3 4 5m 1:100
Issue			
PLANNING			
JJA Jeffrey Jordan Architects w: jeffreyyordanarchitects.co.uk e: info@jeffreyyordanarchitects.co.uk t: 0161 327 3407			
Project Address		5 Moorland Road, Didsbury	
Project Description		Side Extension & New Dormer	
Drawing Title		Elevations	
Drawing No.		PL02	Rev. C