

NOTES

The designs and details on this drawing are copyright and must not be reproduced without the written permission of the designer.



Contractors are to check all sizes and dimensions before setting out any site or shop work. Any errors or discrepancy to be reported to the designer.

REVISIONS

REV-B Updated notes and drawing set on A1 sheet

DATE

02/02/25 JAA

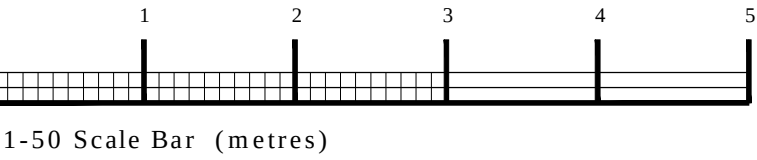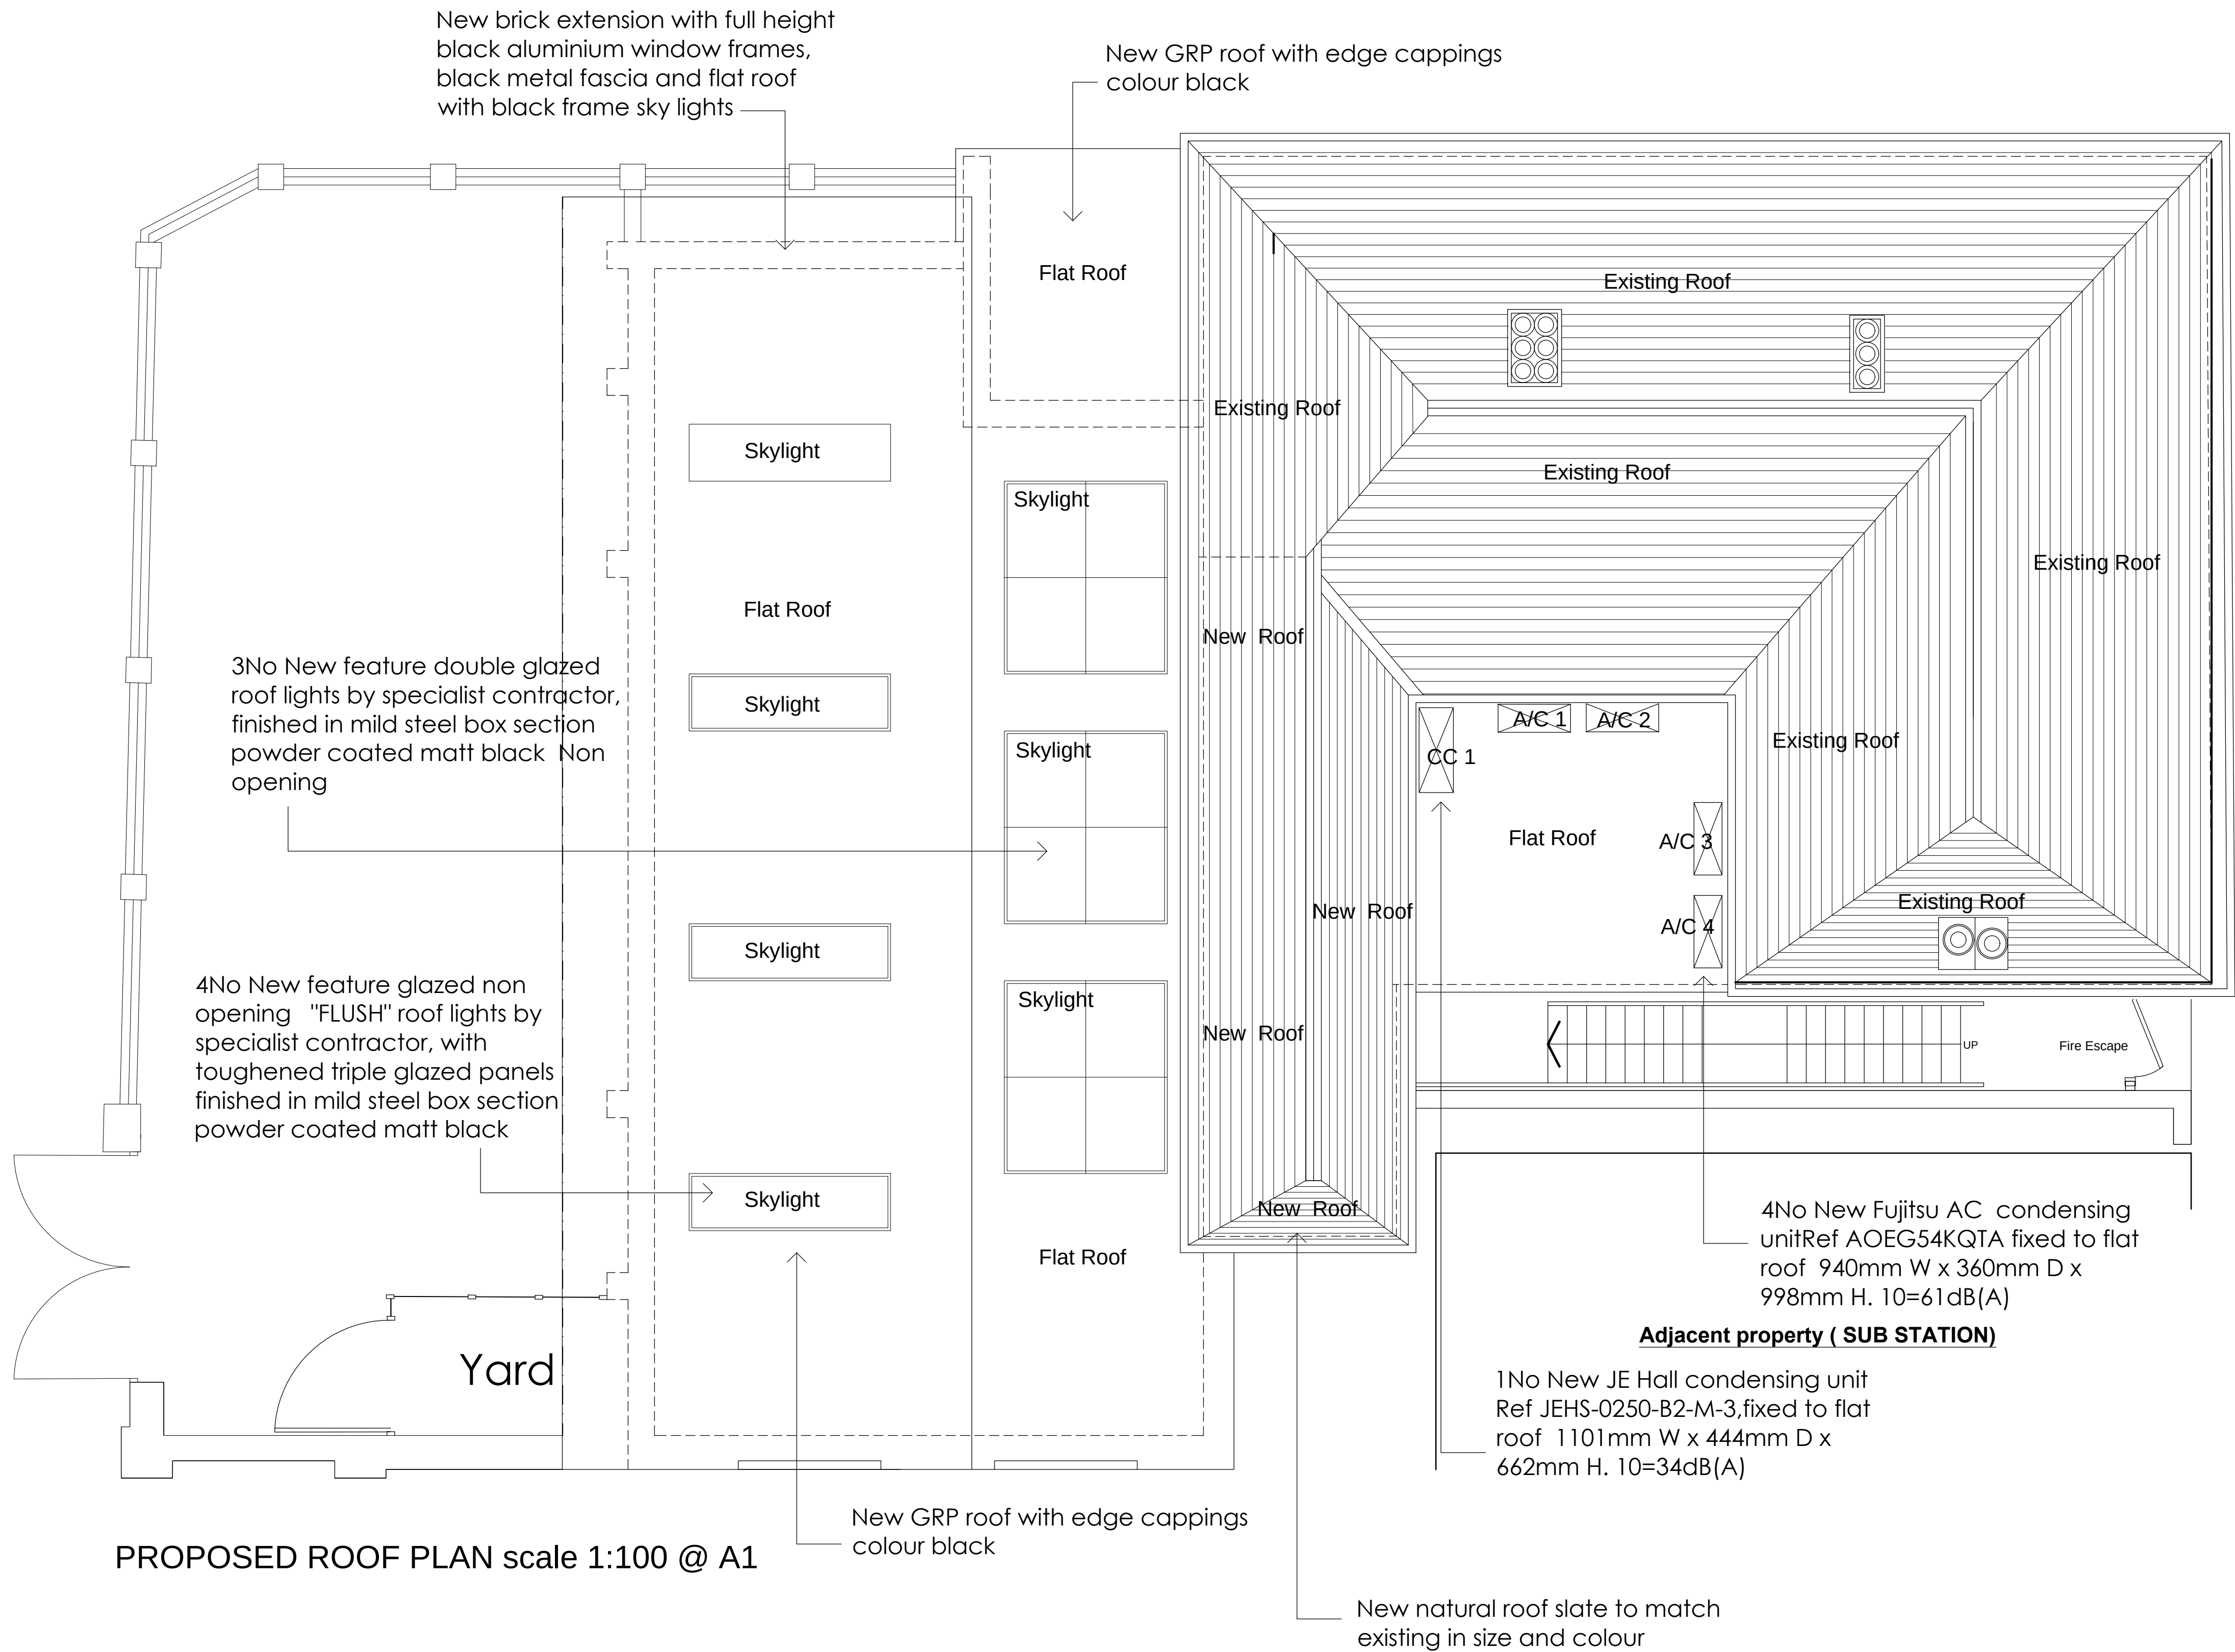

## PLANNING

DRAWING DESCRIPTION

PROPOSED ROOF FLOOR PLAN

JOB TITLE

THE SHAMROCK  
17 BENGAL STREET  
MANCHESTER

CLIENT

JOSEPH HOLTS

DRAWN BY JAA

SCALE 1:50@A1

DATE DEC 2024

DRAWING NO. 2021 - 212

CHECKED

REVISION

B

John Dixon & Associates Ltd,  
Unit 211  
Chambers Business Centre,  
Chapel Road,  
Oldham,  
OL8 4QQ.  
TEL : 0161 682 0964  
FAX : 0161 683 4106  
E-MAIL : info@johndixon.co.uk  
WEB : www.johndixon.co.uk

jda  
architecture  
interior design  
project management