




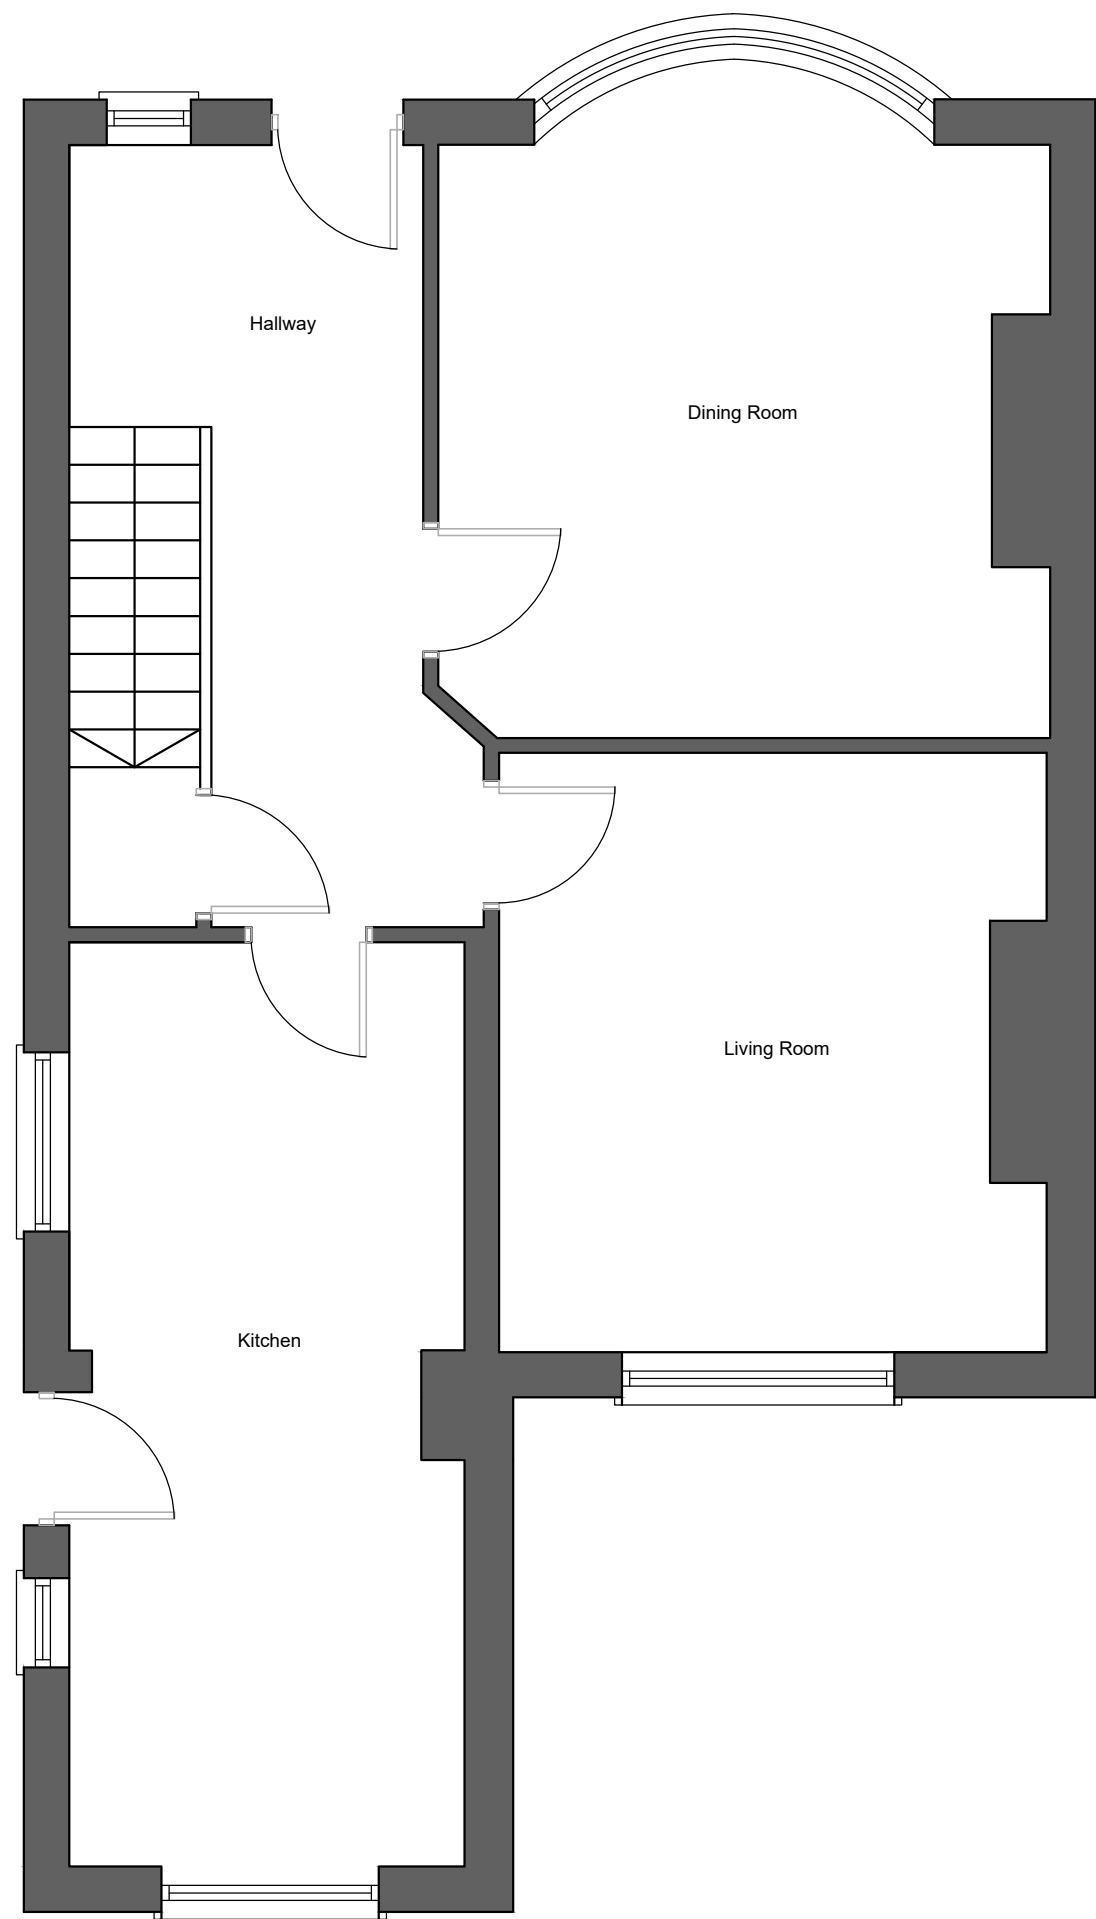

Existing Ground Floor Plan
Scale: 1:50

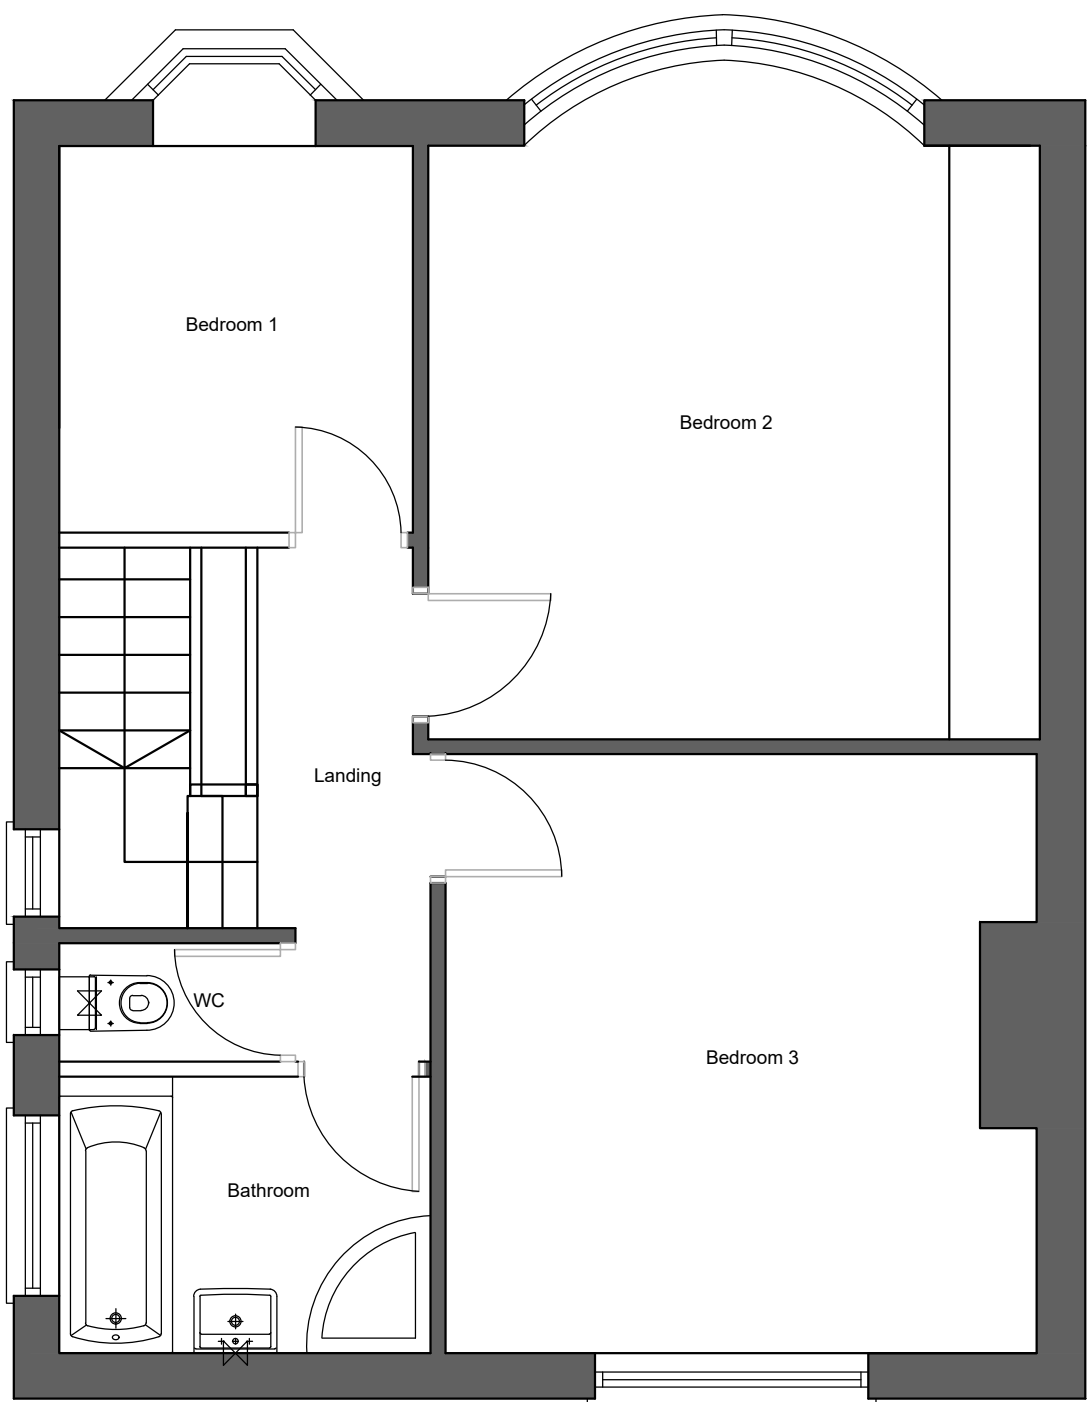

Existing First Floor Plan
Scale: 1:50

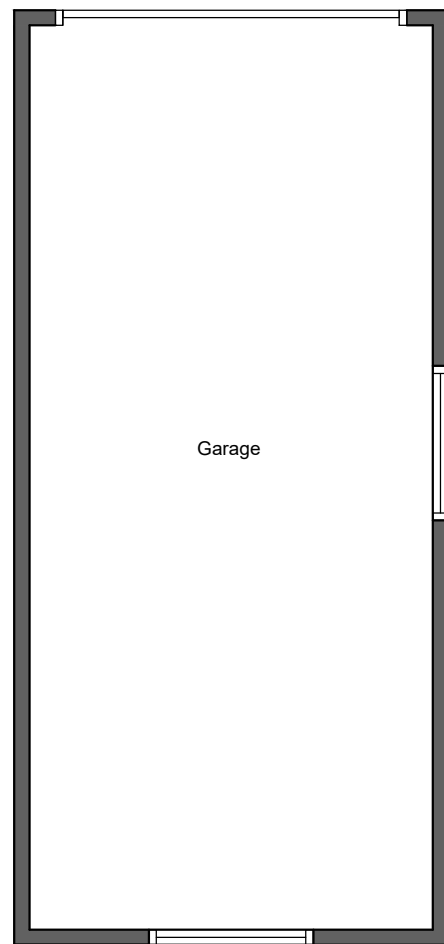



Existing East Facing Front Elevation
Scale: 1:50





Existing West Facing Rear Elevation
Scale: 1:50



Existing North Facing Gable Elevation
Scale: 1:50

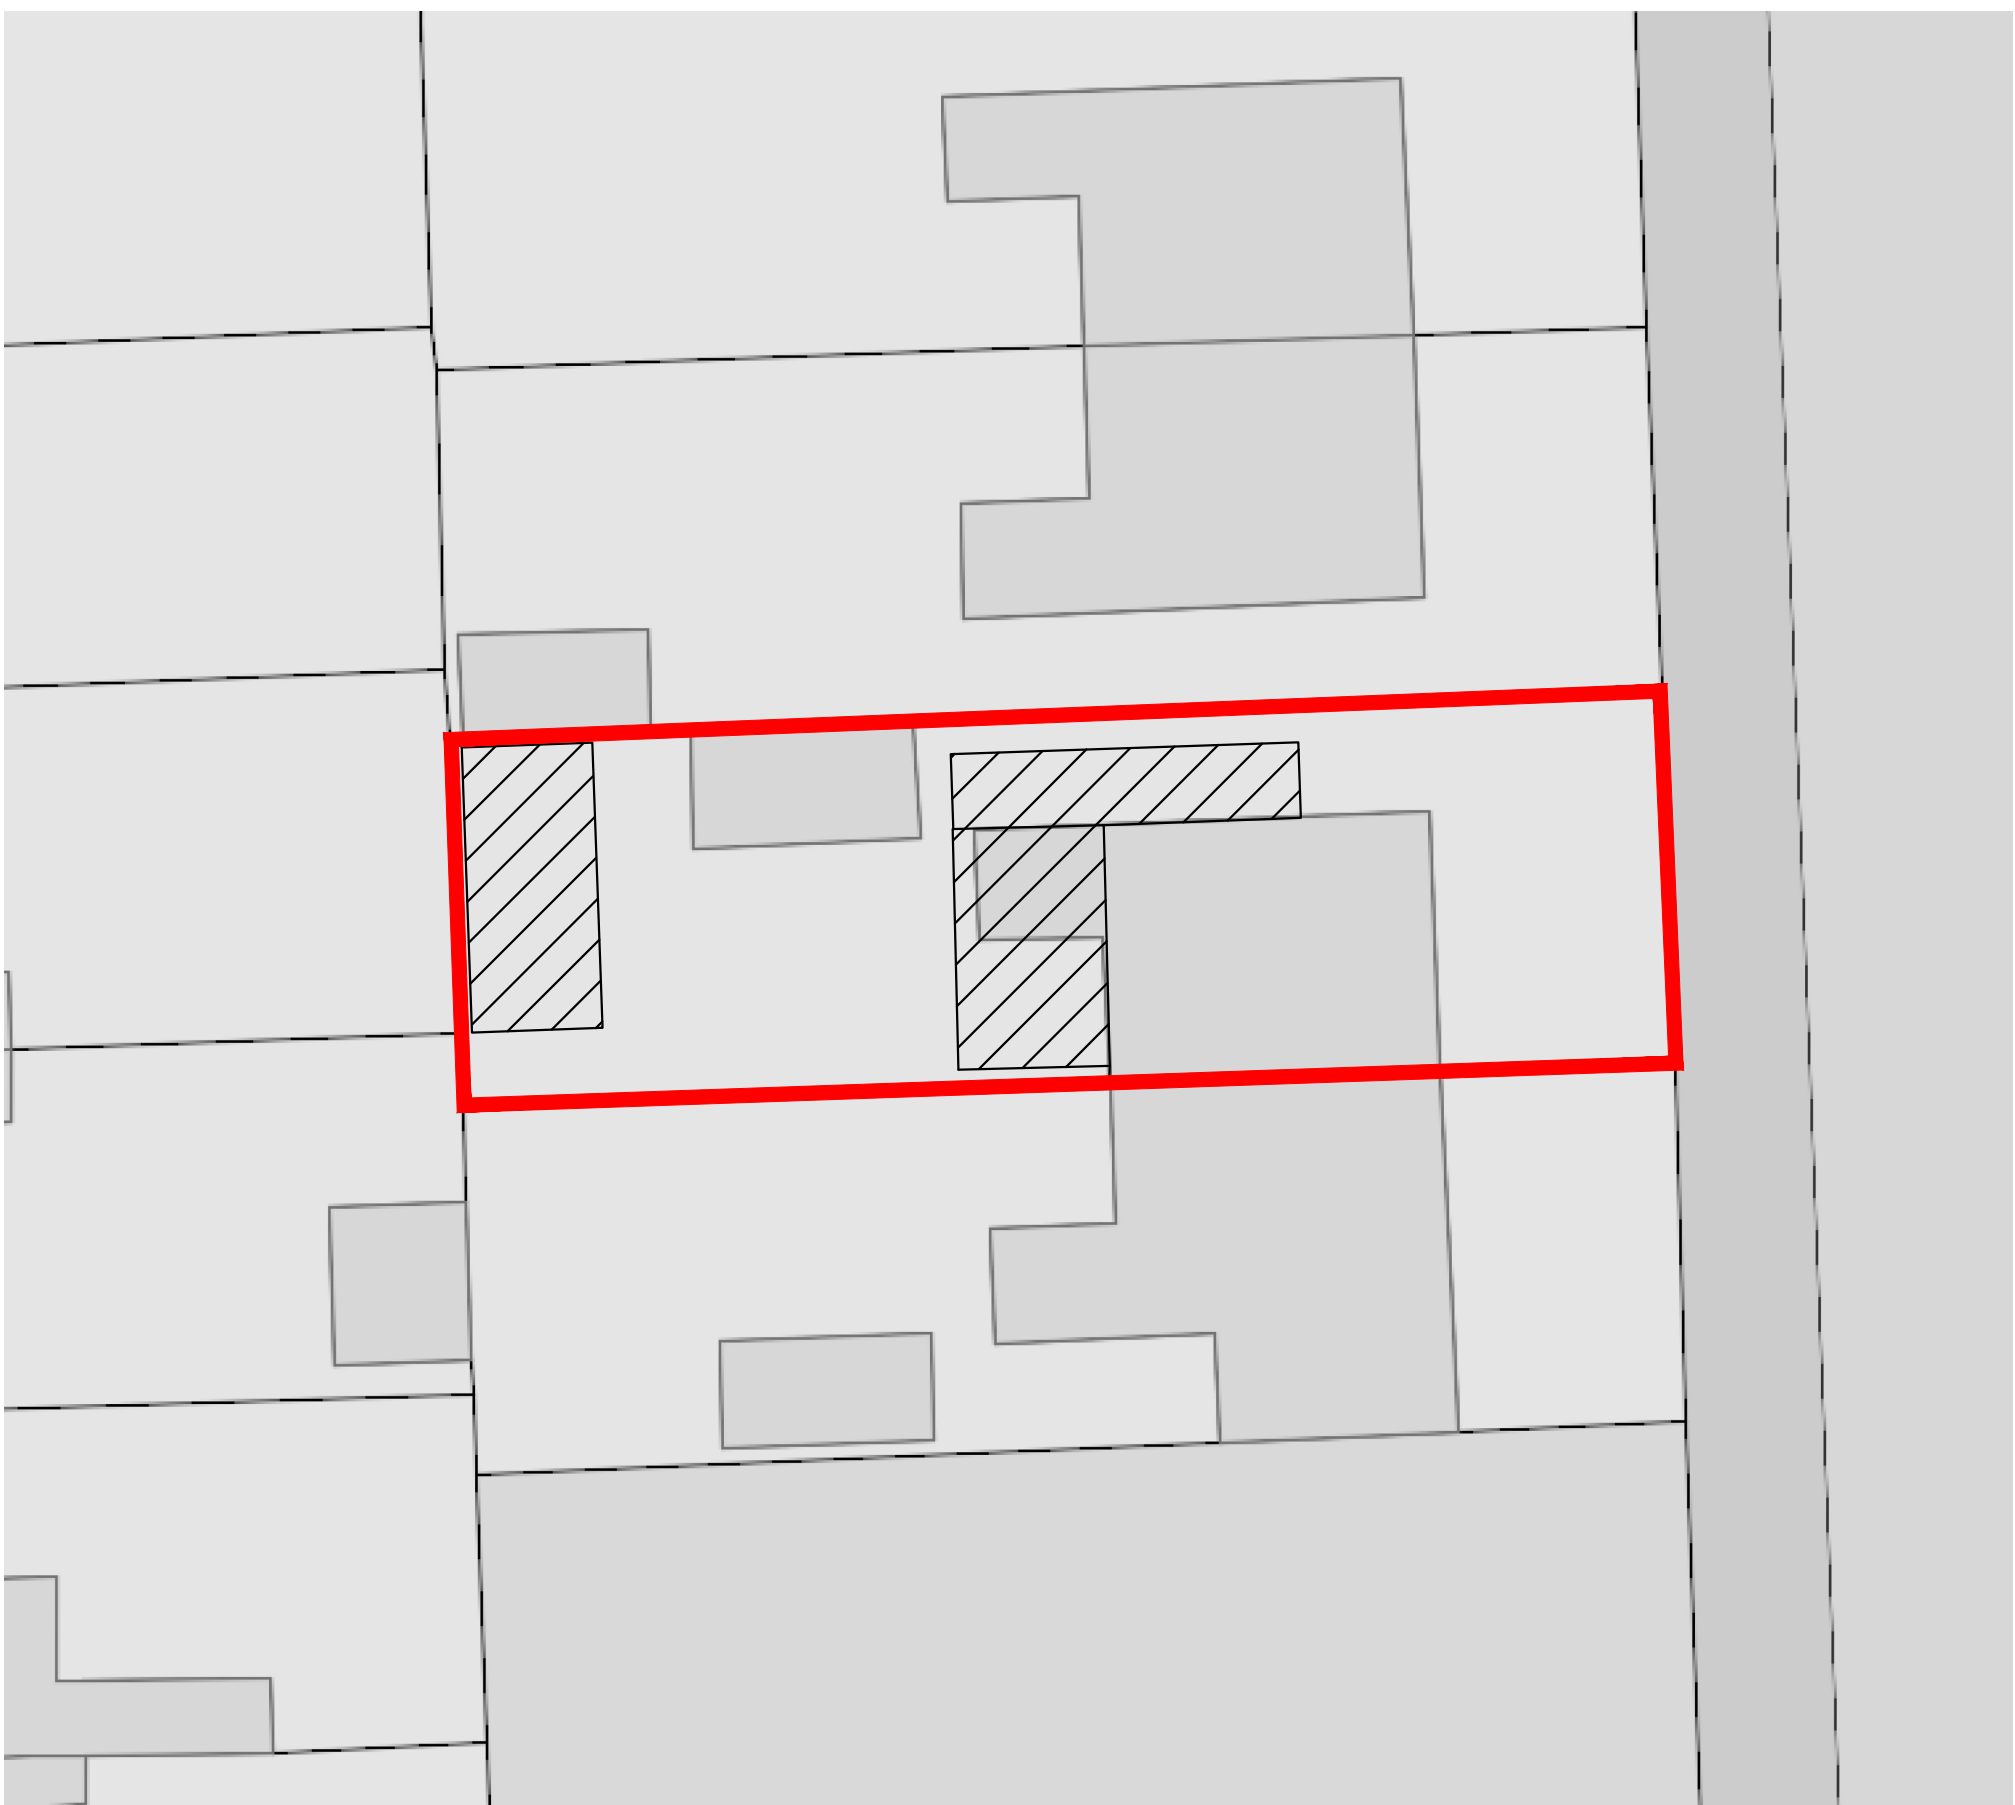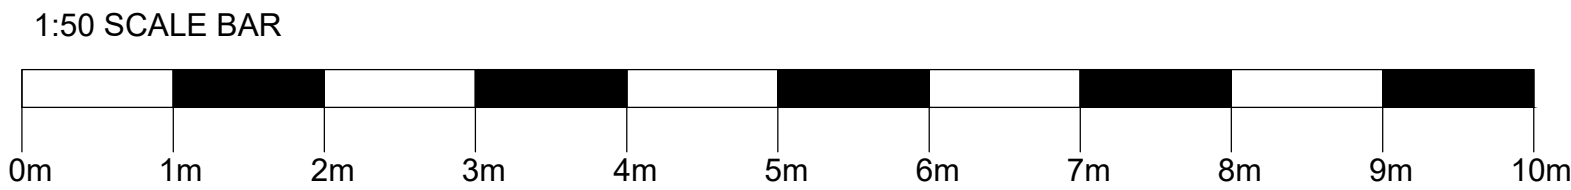


Site block Plan
Scale: 1:200

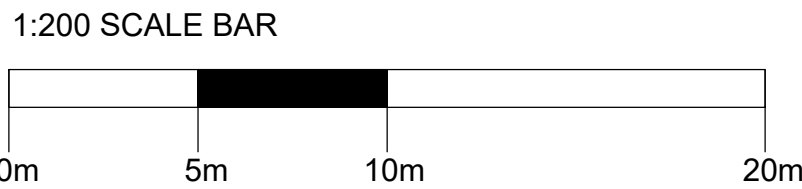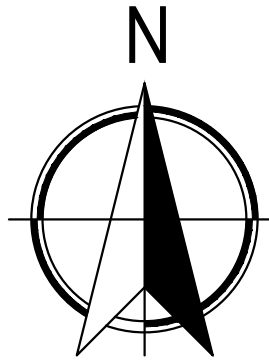

Site Location Plan
Scale: 1:1250



PLANNING DRAWING

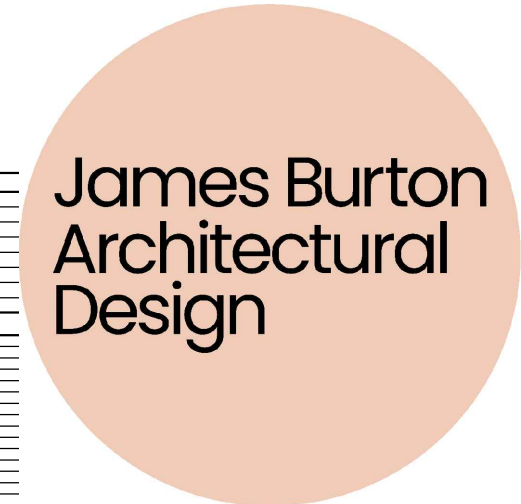

Mr Liam Dunk
72 St Werburgh's Road Chorlton, M21 0TJ
Proposed Two Storey Side Extension, Rear Extension
& Garden Gym
Existing Plans and Elevations
February 2025
Drawing 2025/100-
Scale: As shown @A1