




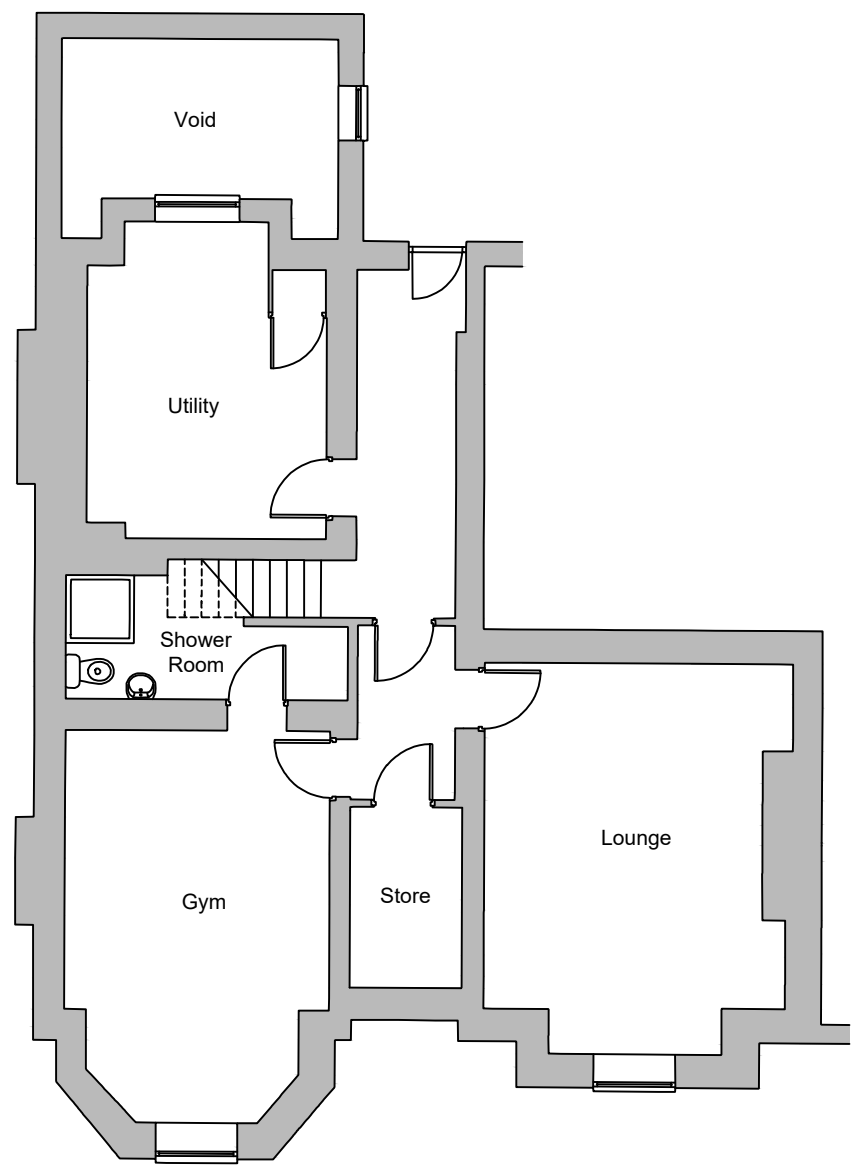


Existing Basement Floor Plan
Scale 1:100@A1

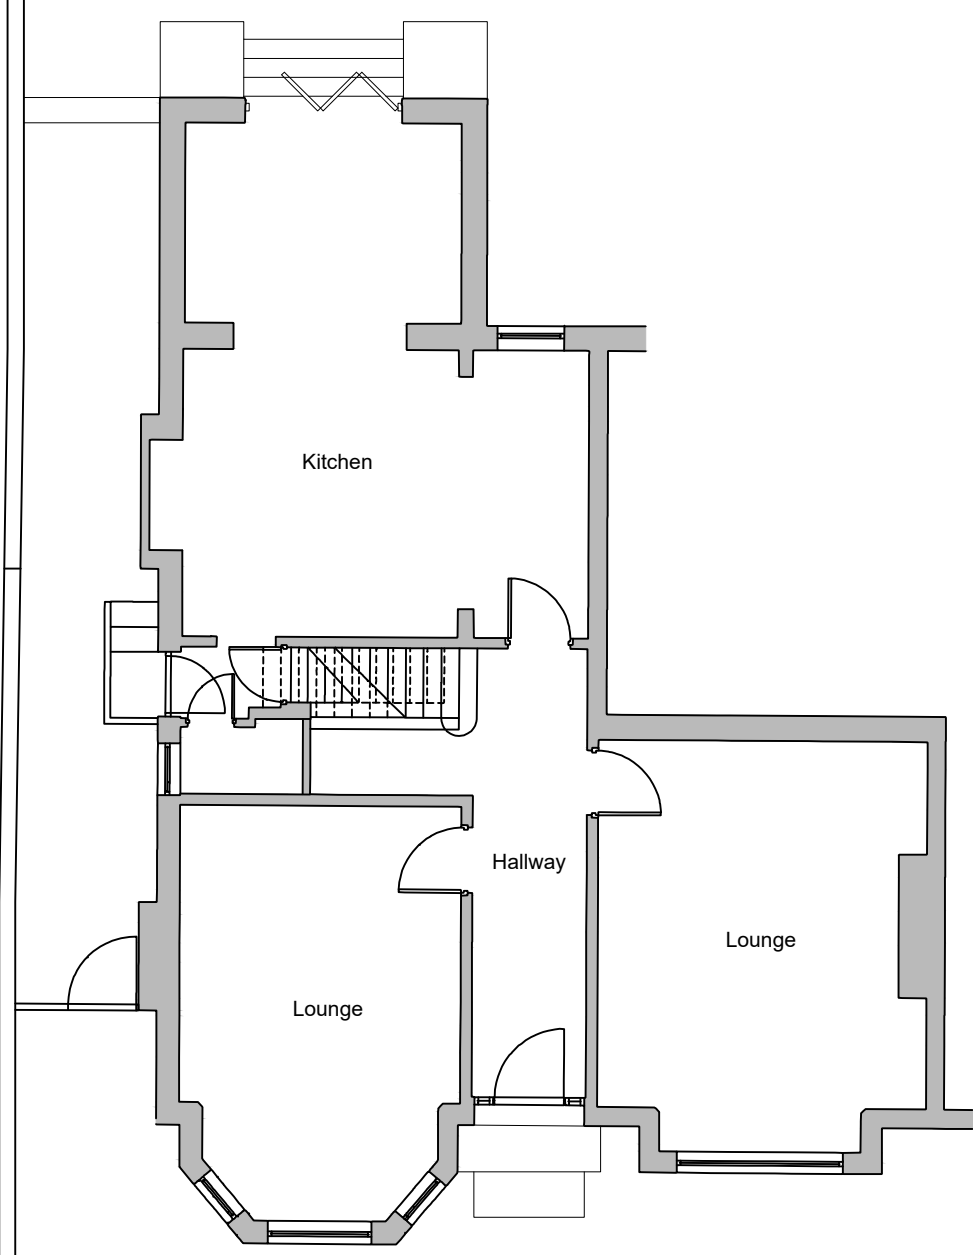


Existing Ground Floor Plan
Scale 1:100@A1

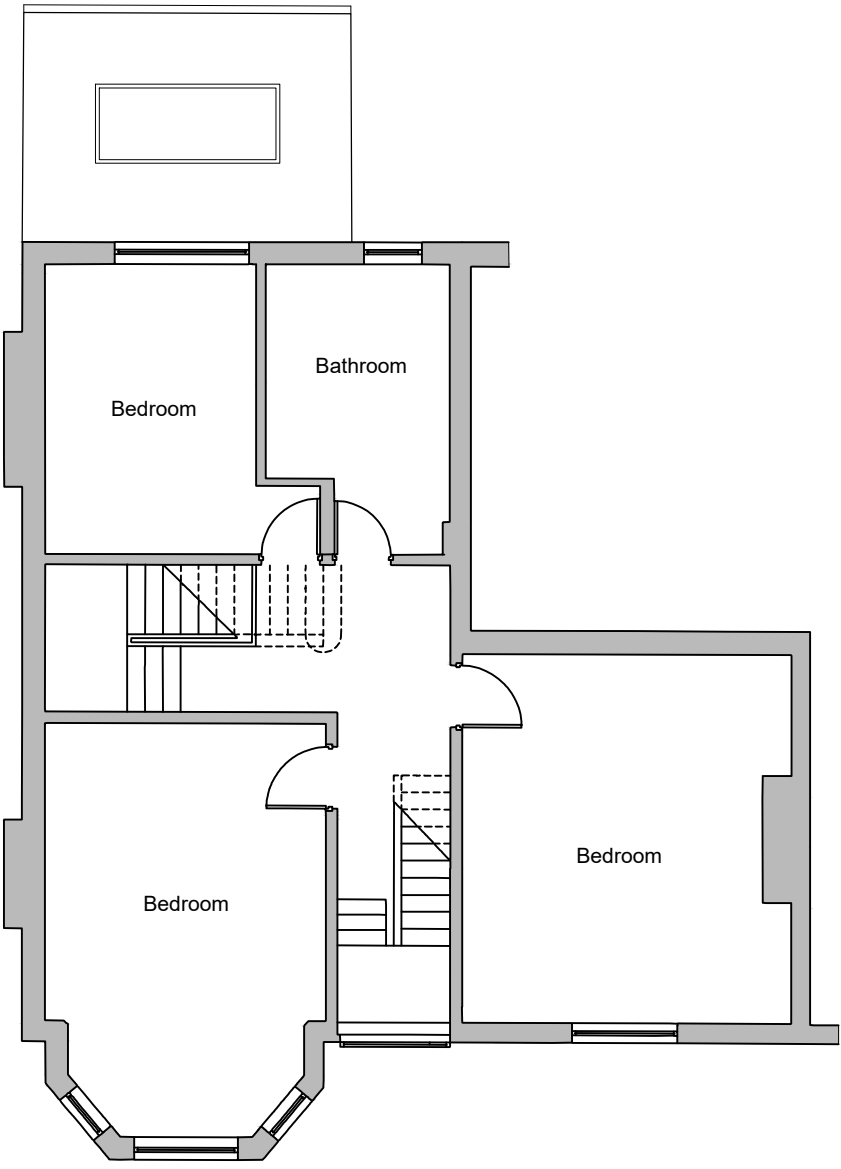

Existing First Floor Plan
Scale 1:100@A1

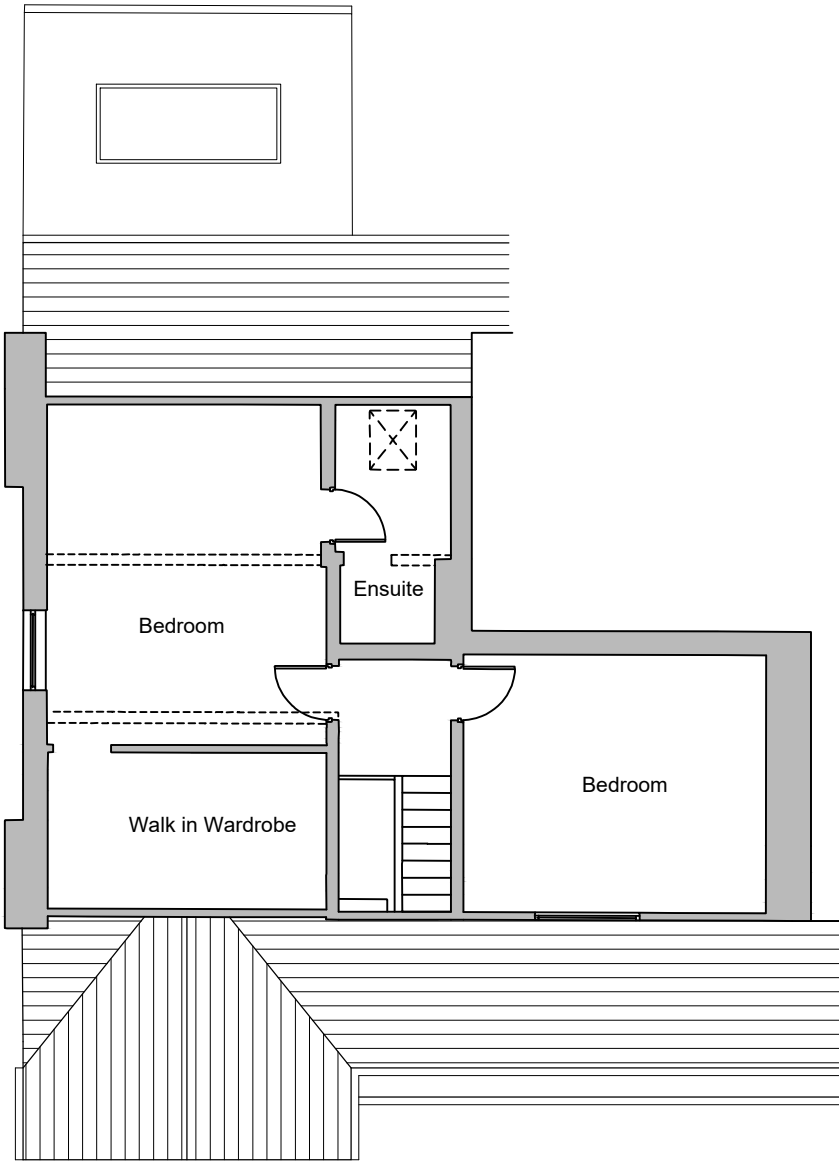


Existing Second Floor Plan
Scale 1:100@A1

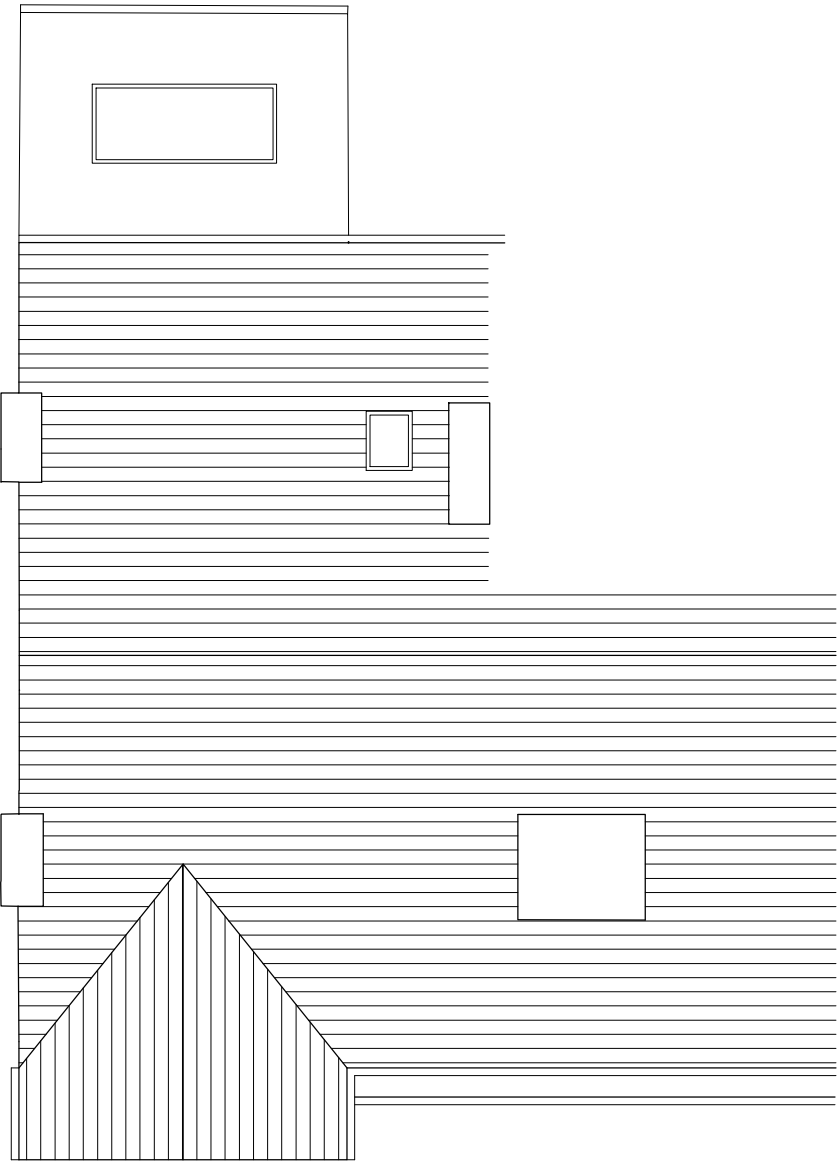


Existing Roof Plan
Scale 1:100@A1


- General Notes:**
1. This drawing is to be read in conjunction with all relevant architectural information and other consultants drawings.
 2. Discrepancies must be reported directly to the Architect.
 3. All dimensions must be checked on site and not scaled from drawing.
 4. This drawing is copyright.

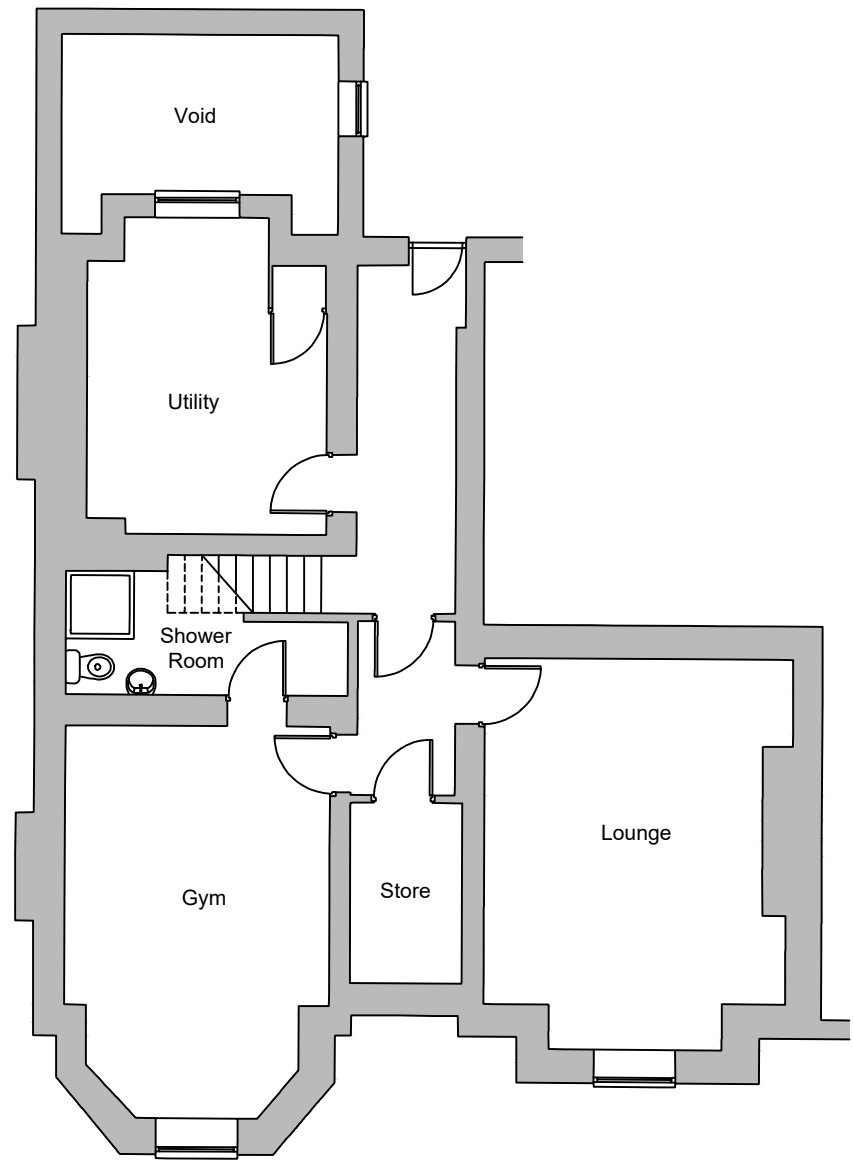


Proposed Basement Floor Plan
Scale 1:100@A1

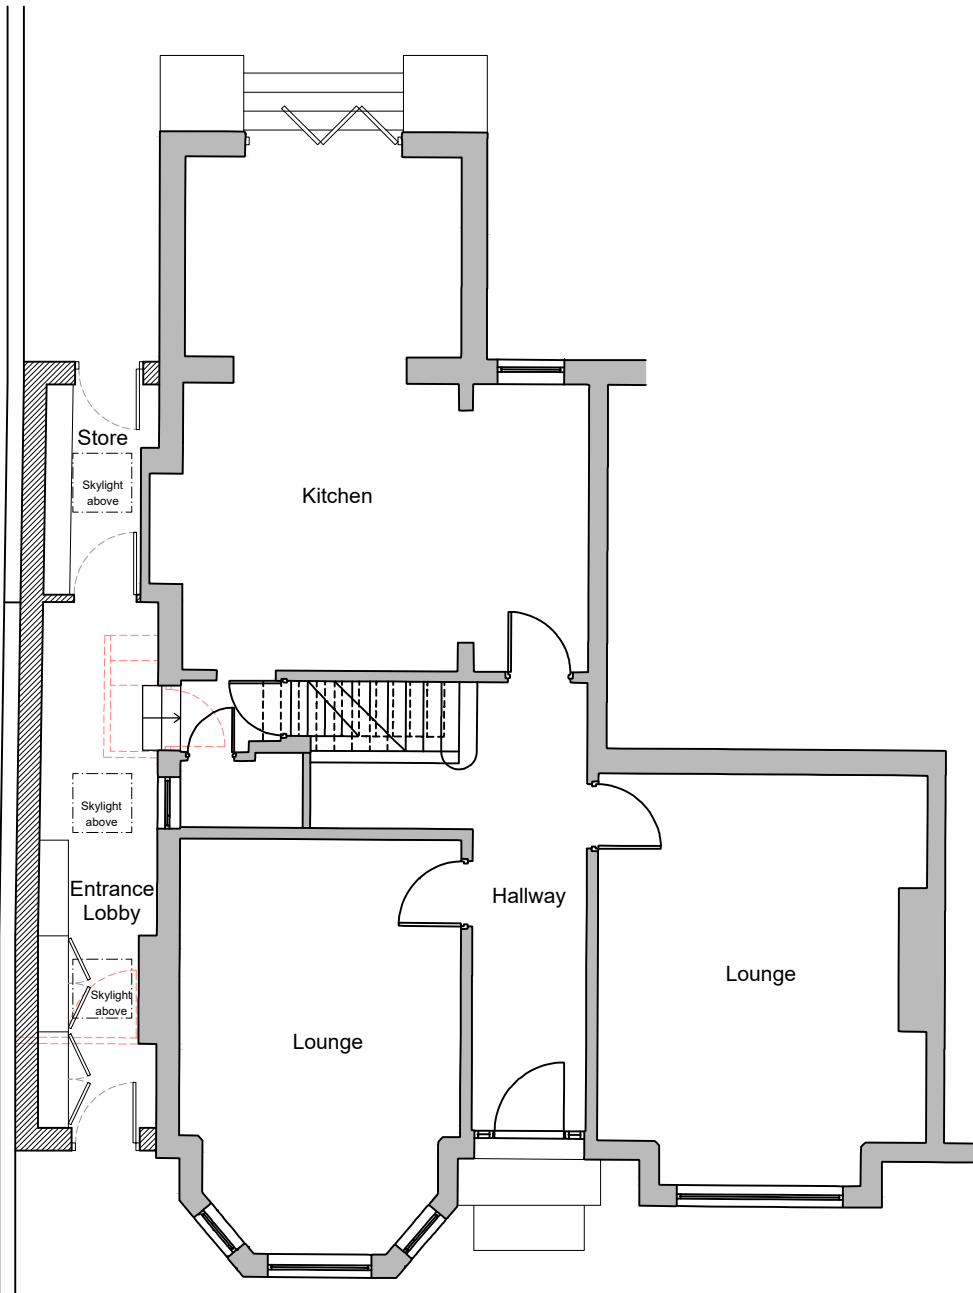


Proposed Ground Floor Plan
Scale 1:100@A1

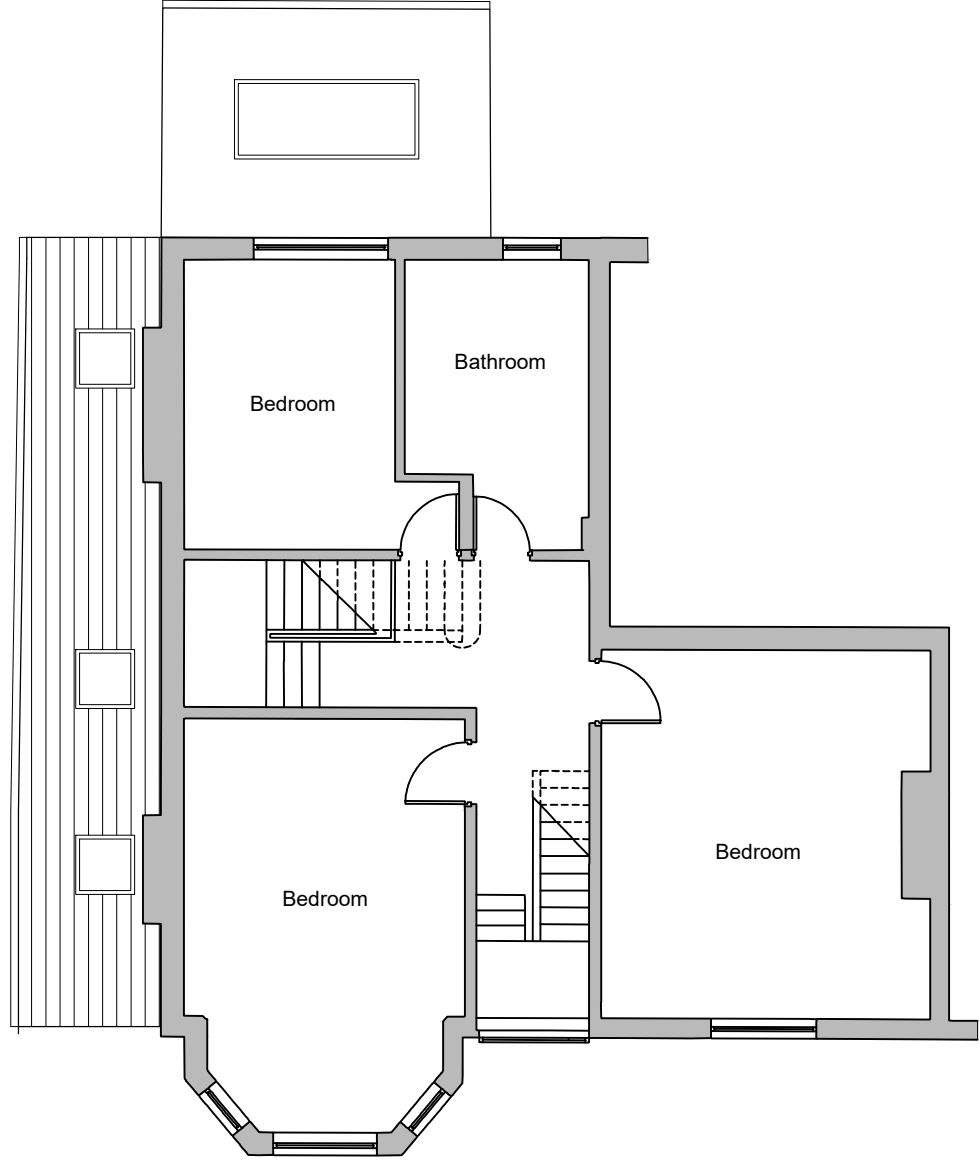

Proposed First Floor Plan
Scale 1:100@A1

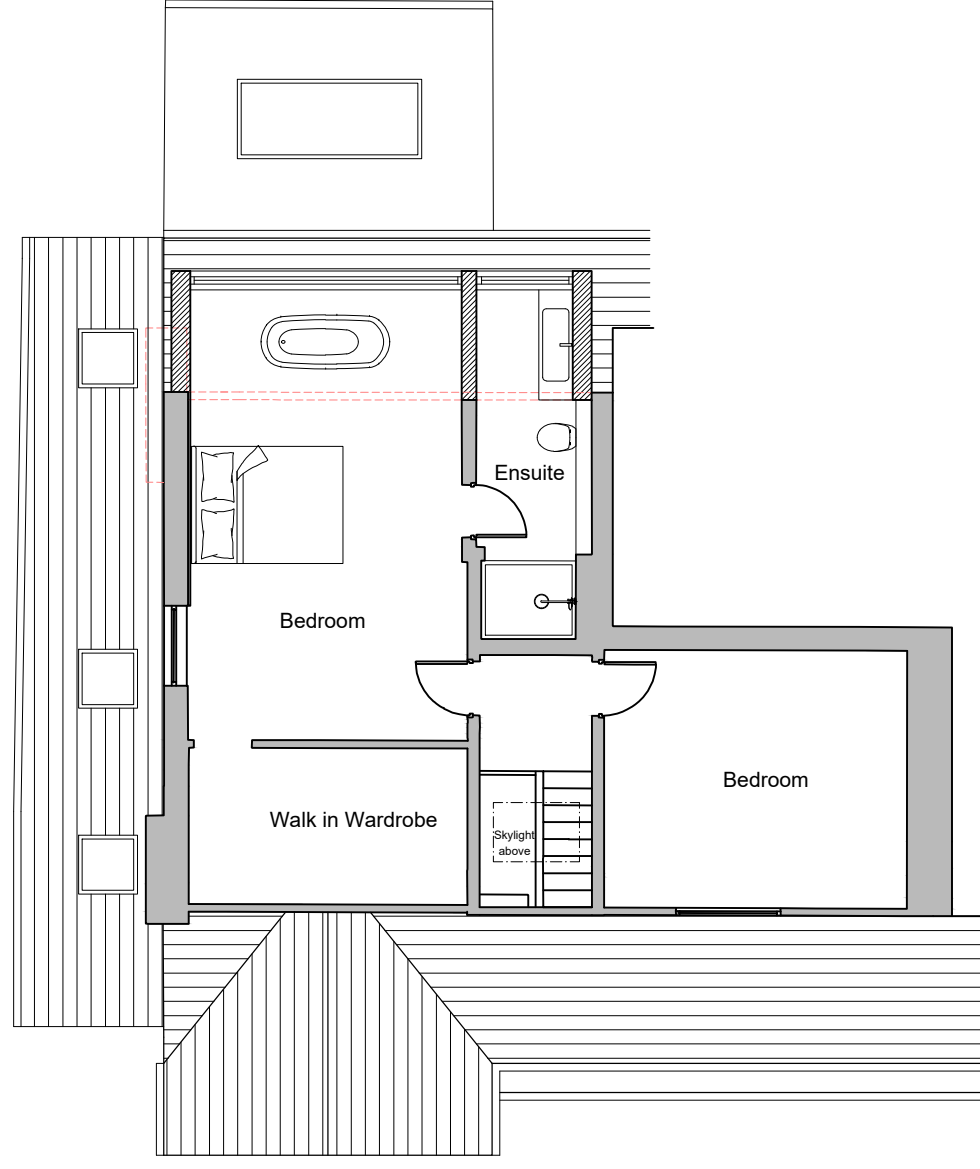

Proposed Second Floor Plan
Scale 1:100@A1

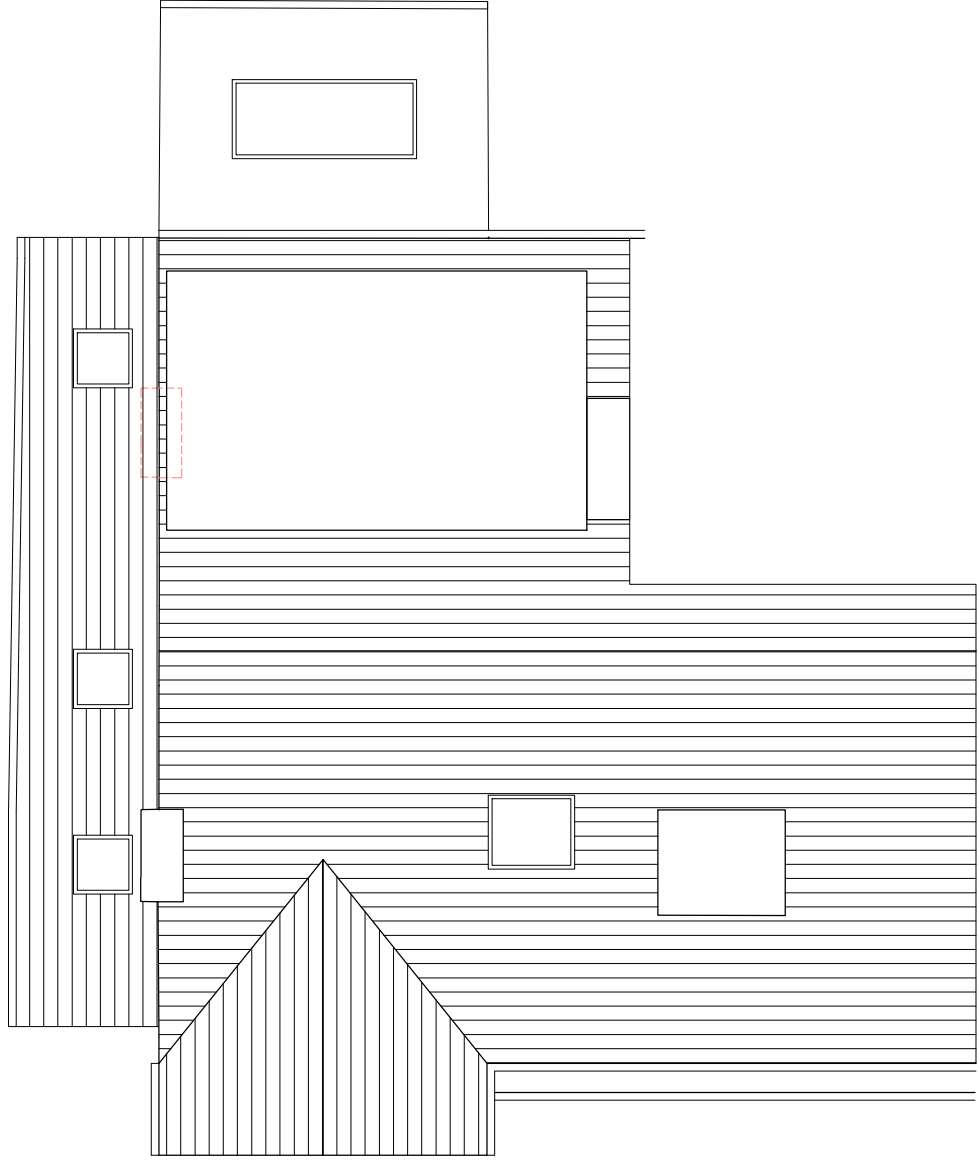


Proposed Roof Plan
Scale 1:100@A1

- Key**
- Existing Walls
 - Proposed Walls
 - Demolished/removed
 - Reduced head room/skylight above



Proposed Bin Store
Example Image

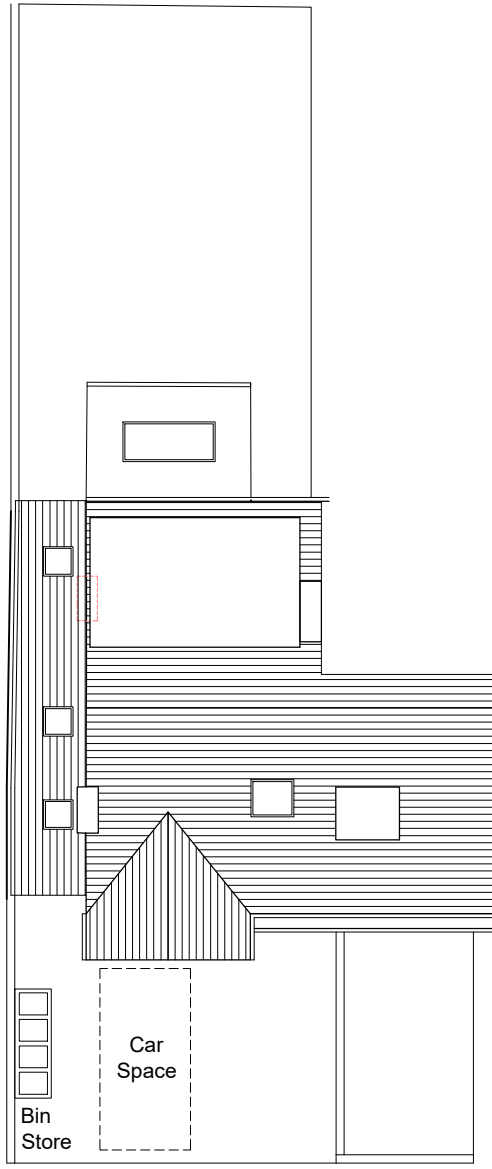


Proposed Site Plan
Scale 1:200@A1



Site Location Plan
Scale 1:1250@A1

0 25 50 75 100 125m
1:1250@A1

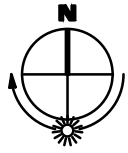

B	14/02/25	General Amendments		JS
A	19/12/24	General Amendments		JS
Rev	Date	Notes	Drawn	
Scale		0 1 2 3 4 5m 1:100		
Issue		PLANNING		
		Jeffrey Jordan Architects w: jeffreyjordanarchitects.co.uk e: info@jeffreyjordanarchitects.co.uk t: 0161 327 3407		
Project Address		5 Moorland Road, Didsbury		
Project Description		Side Extension & New Dormer		
Drawing Title		Plans		
Drawing No.		PL01	Rev.	B