




General Notes
01: Dimensions must not be scaled from this drawing. If in doubt, please ask.
02: All dimensions are in millimetres unless noted otherwise.
03: All dimensions should be verified on site before proceeding with the work.
04: TADW Architects shall be notified in writing of any discrepancies.
05: © TADW Limited (UK) 2015

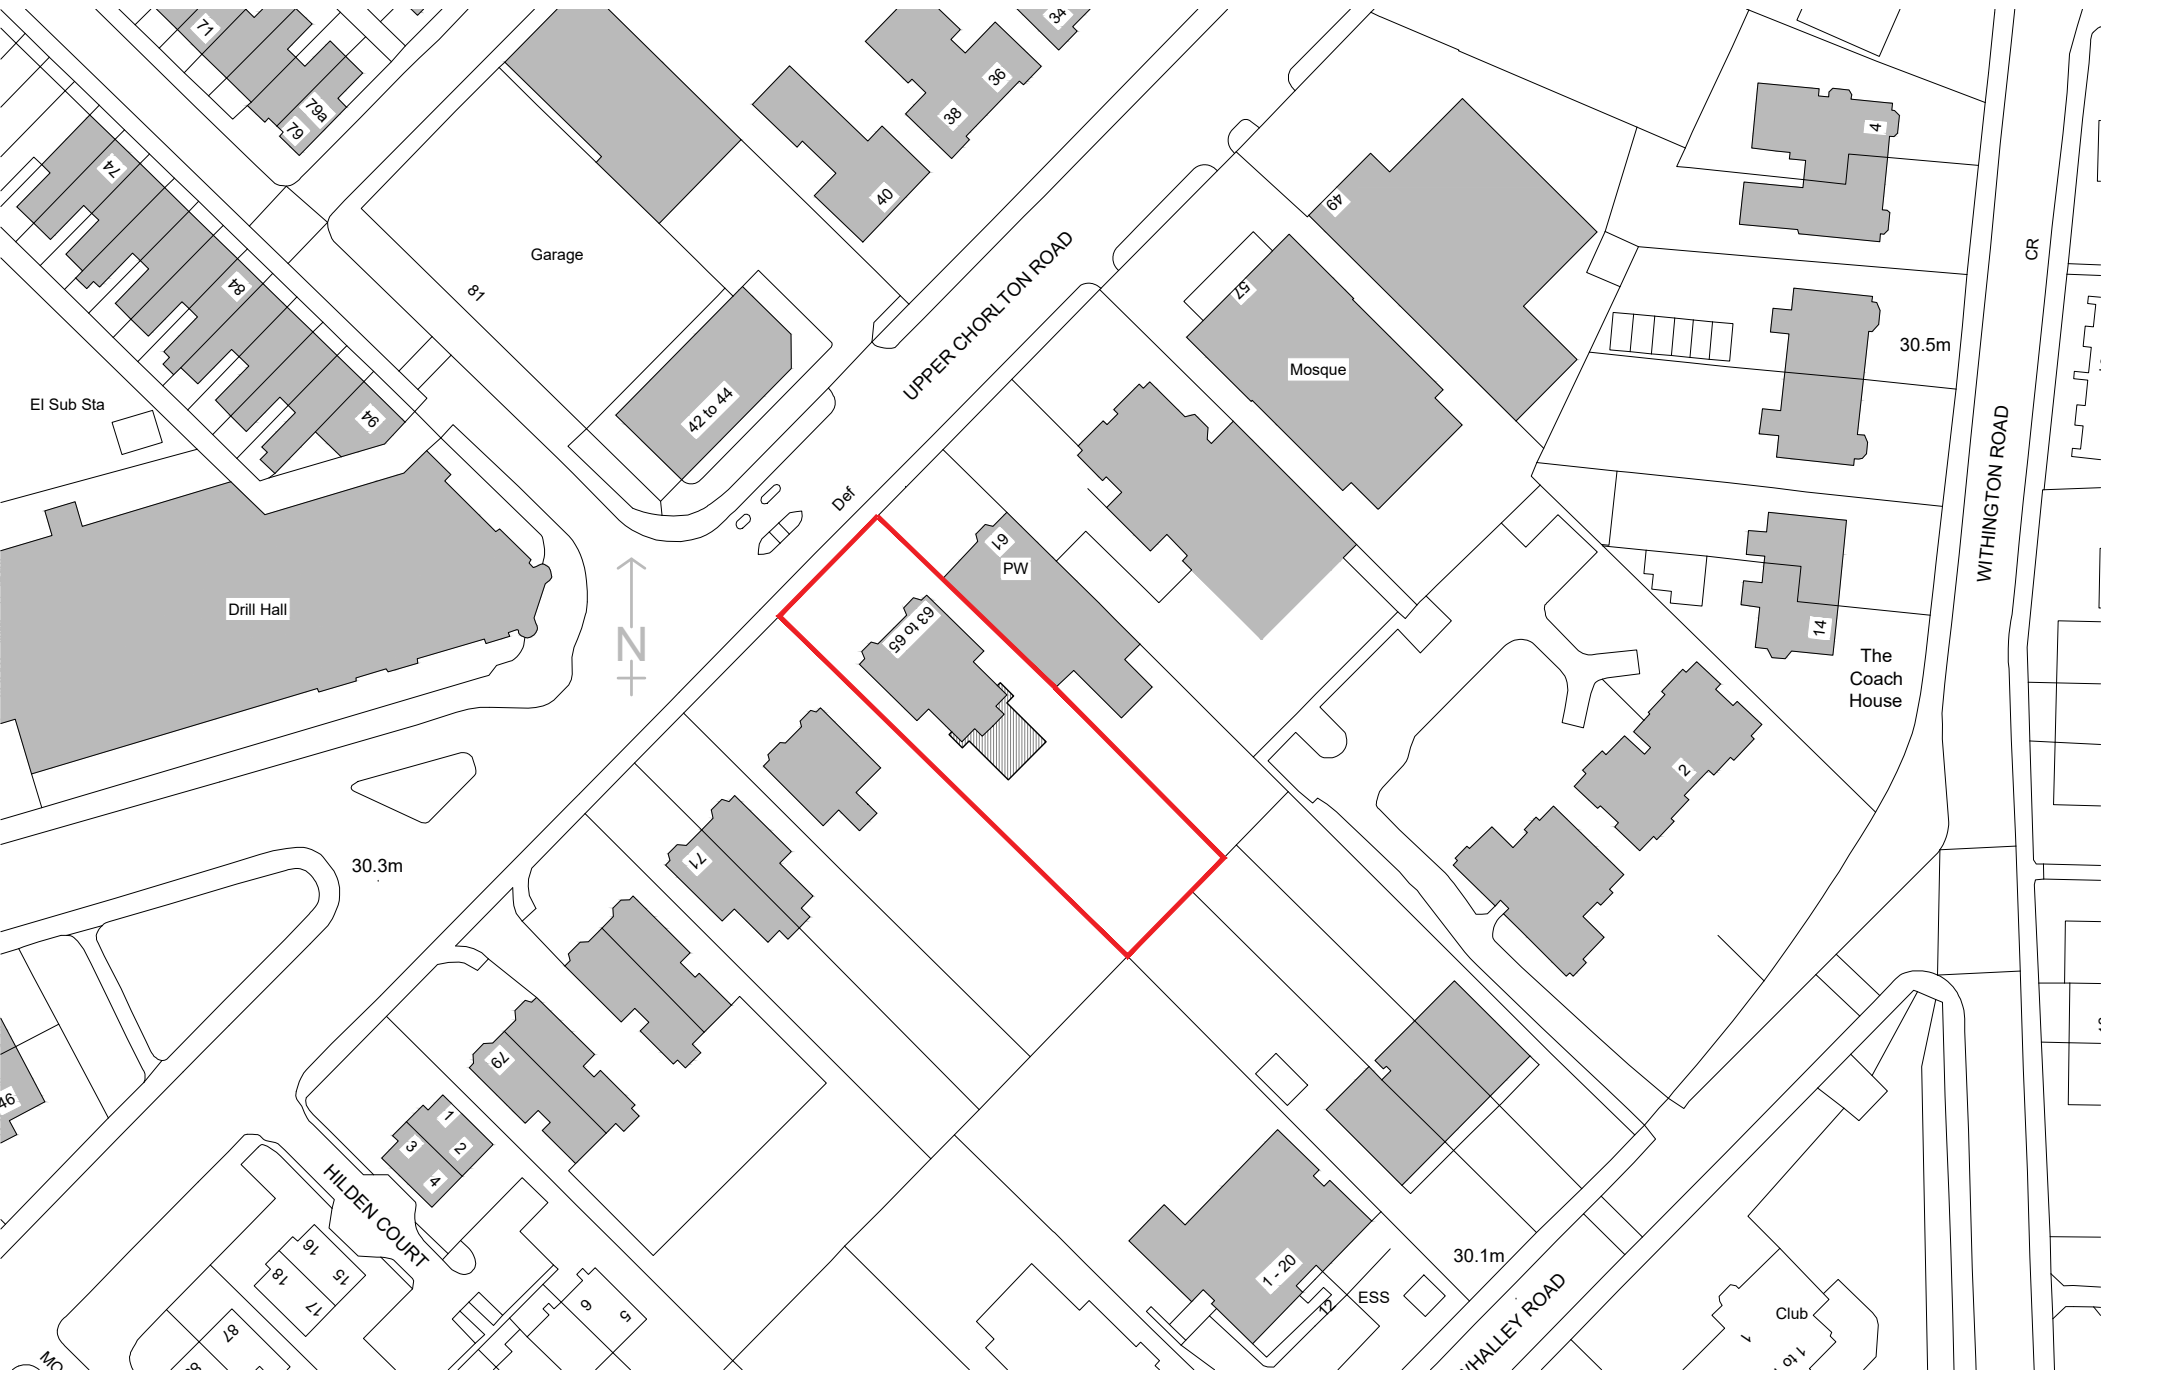

01 Location Plan
11 Scale 1:1000 @ A1

Schedule of Accomodation

12no. 1B1P flats 41-47sqm

P5	Biodiversity schedule added	5.2.25	MH	BB
P4	Basement light wells omitted. Bin store note corrected	27.11.23	MH	BB
P3	Bin store proposals revised	27.11.23	MH	BB
P2	Landscape layout added	13.11.23	MH	BB
P1	Drawing prepared for planning application	27.10.23	MH	BB
Issue	Description	Date	Drawn	Checked

Drawing Status
P - Planning | T - Tender | C - Construction | R - As Record

For Planning

tadw architects 

Six St. Petersgate Stockport Cheshire SK1 1HD
Ph 0161 477 6158 Fx 0161 480 8342 mail@tadw.co.uk www.tadw.co.uk

Client	Great Places Housing Group	
Job	63-65 Upper Chorlton Road Whalley Range	
Title	Proposed Site Plan	
Scale	1:100 @ A1	
Note - Prints from PDF files may not be to scale, check accuracy against scale		
		
Job Number	Drawing Number	Issue
231332	11	P5

02 Proposed Site Plan
11 Scale 1:100 @ A1

Biodiversity Schedule

-  Hedgehog house, any new fencing to have hedgehog doors
-  Bird box mounted on tree trunk
-  Bat box mounted on tree trunk