




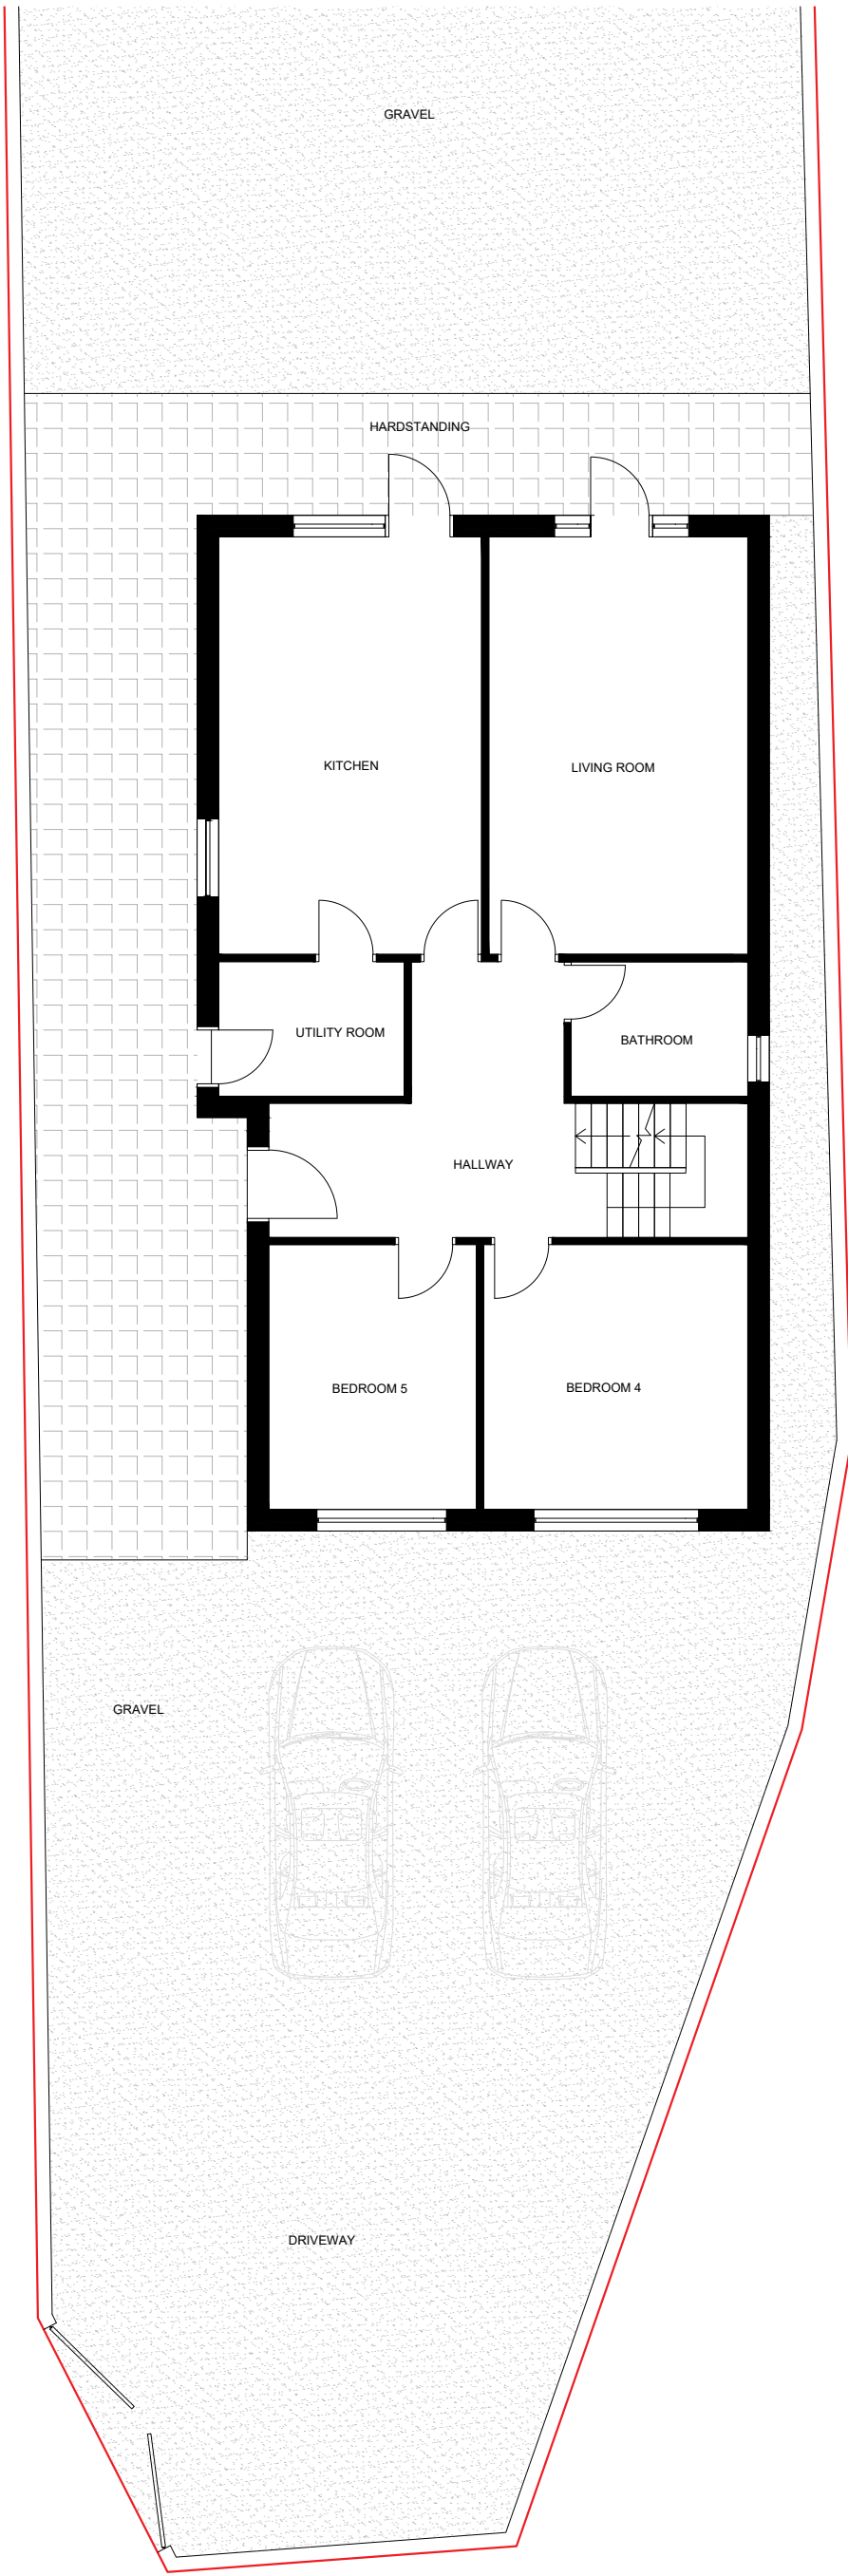

Proposed Ground Floor Plan

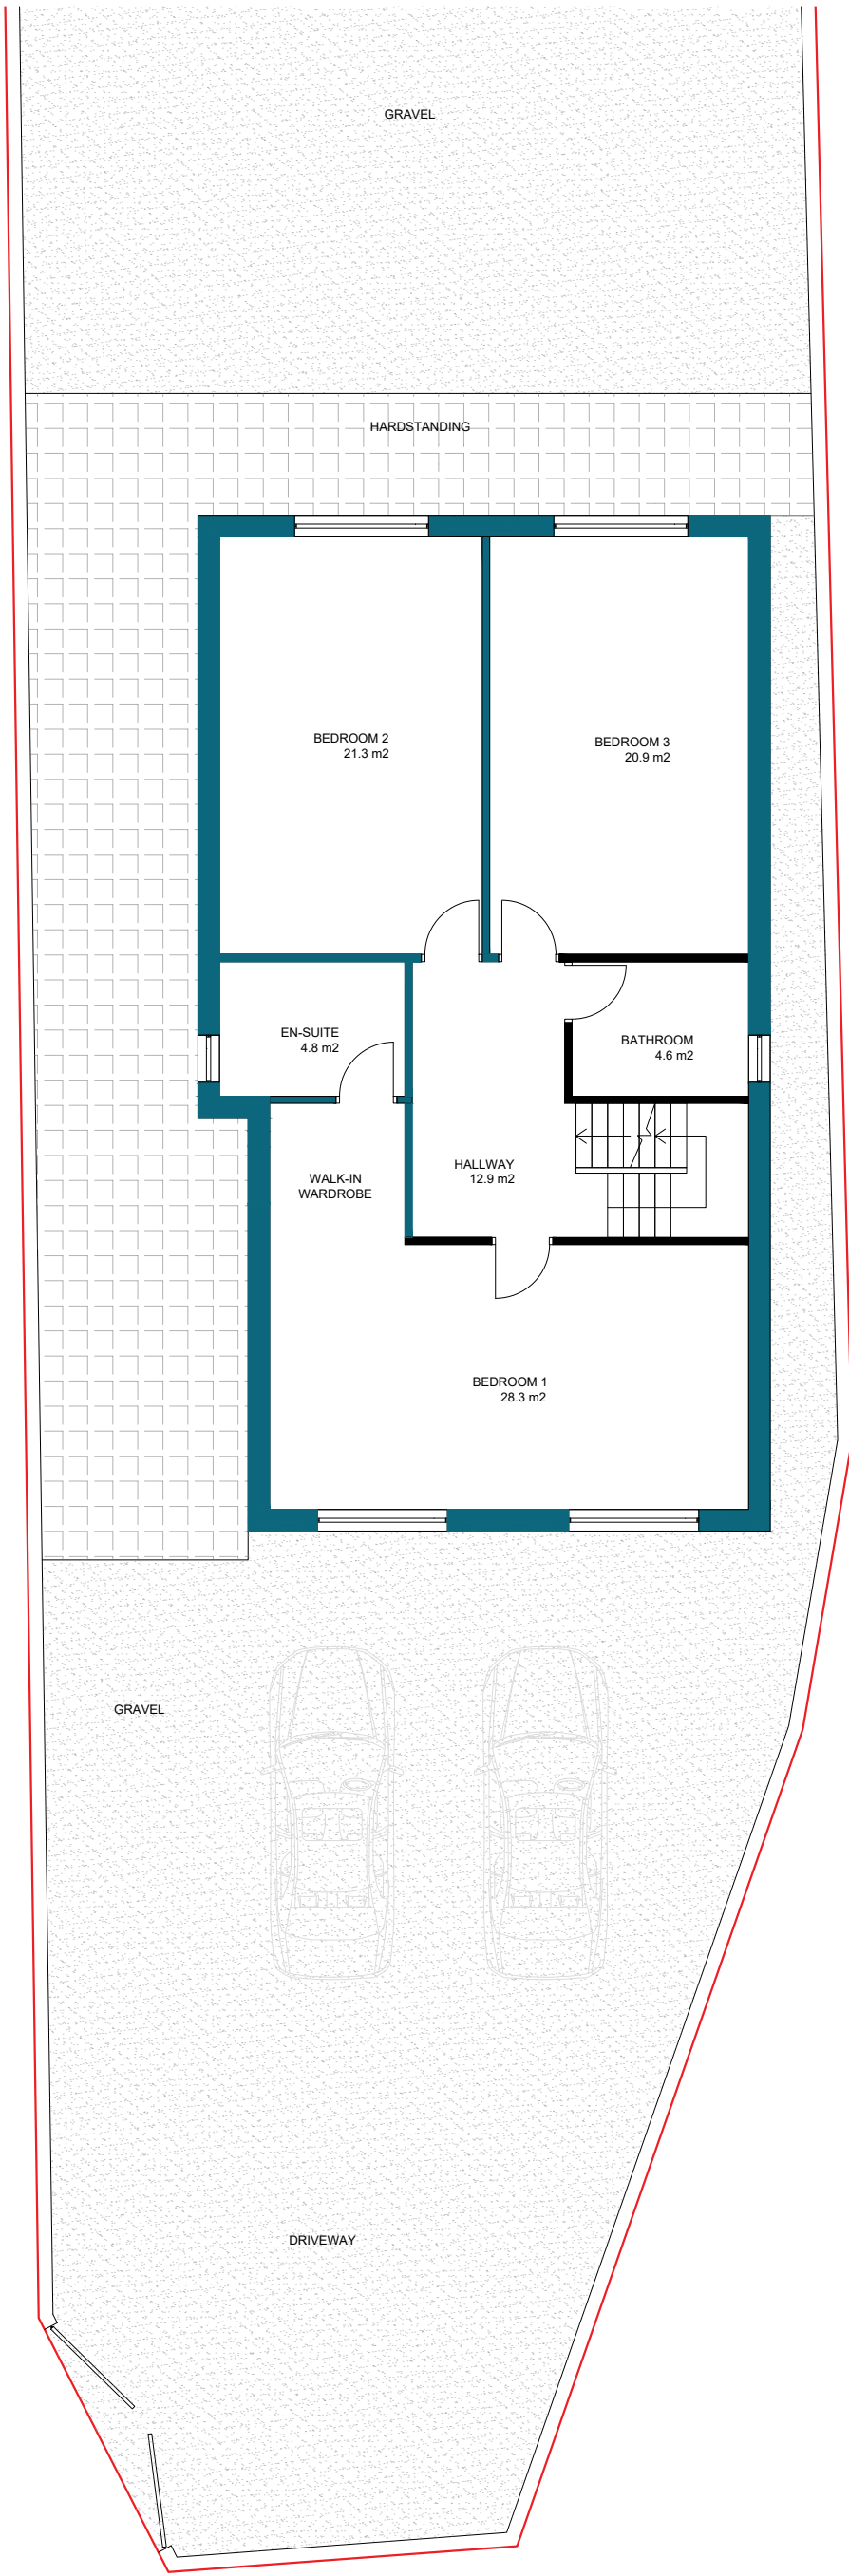


Proposed First Floor Plan

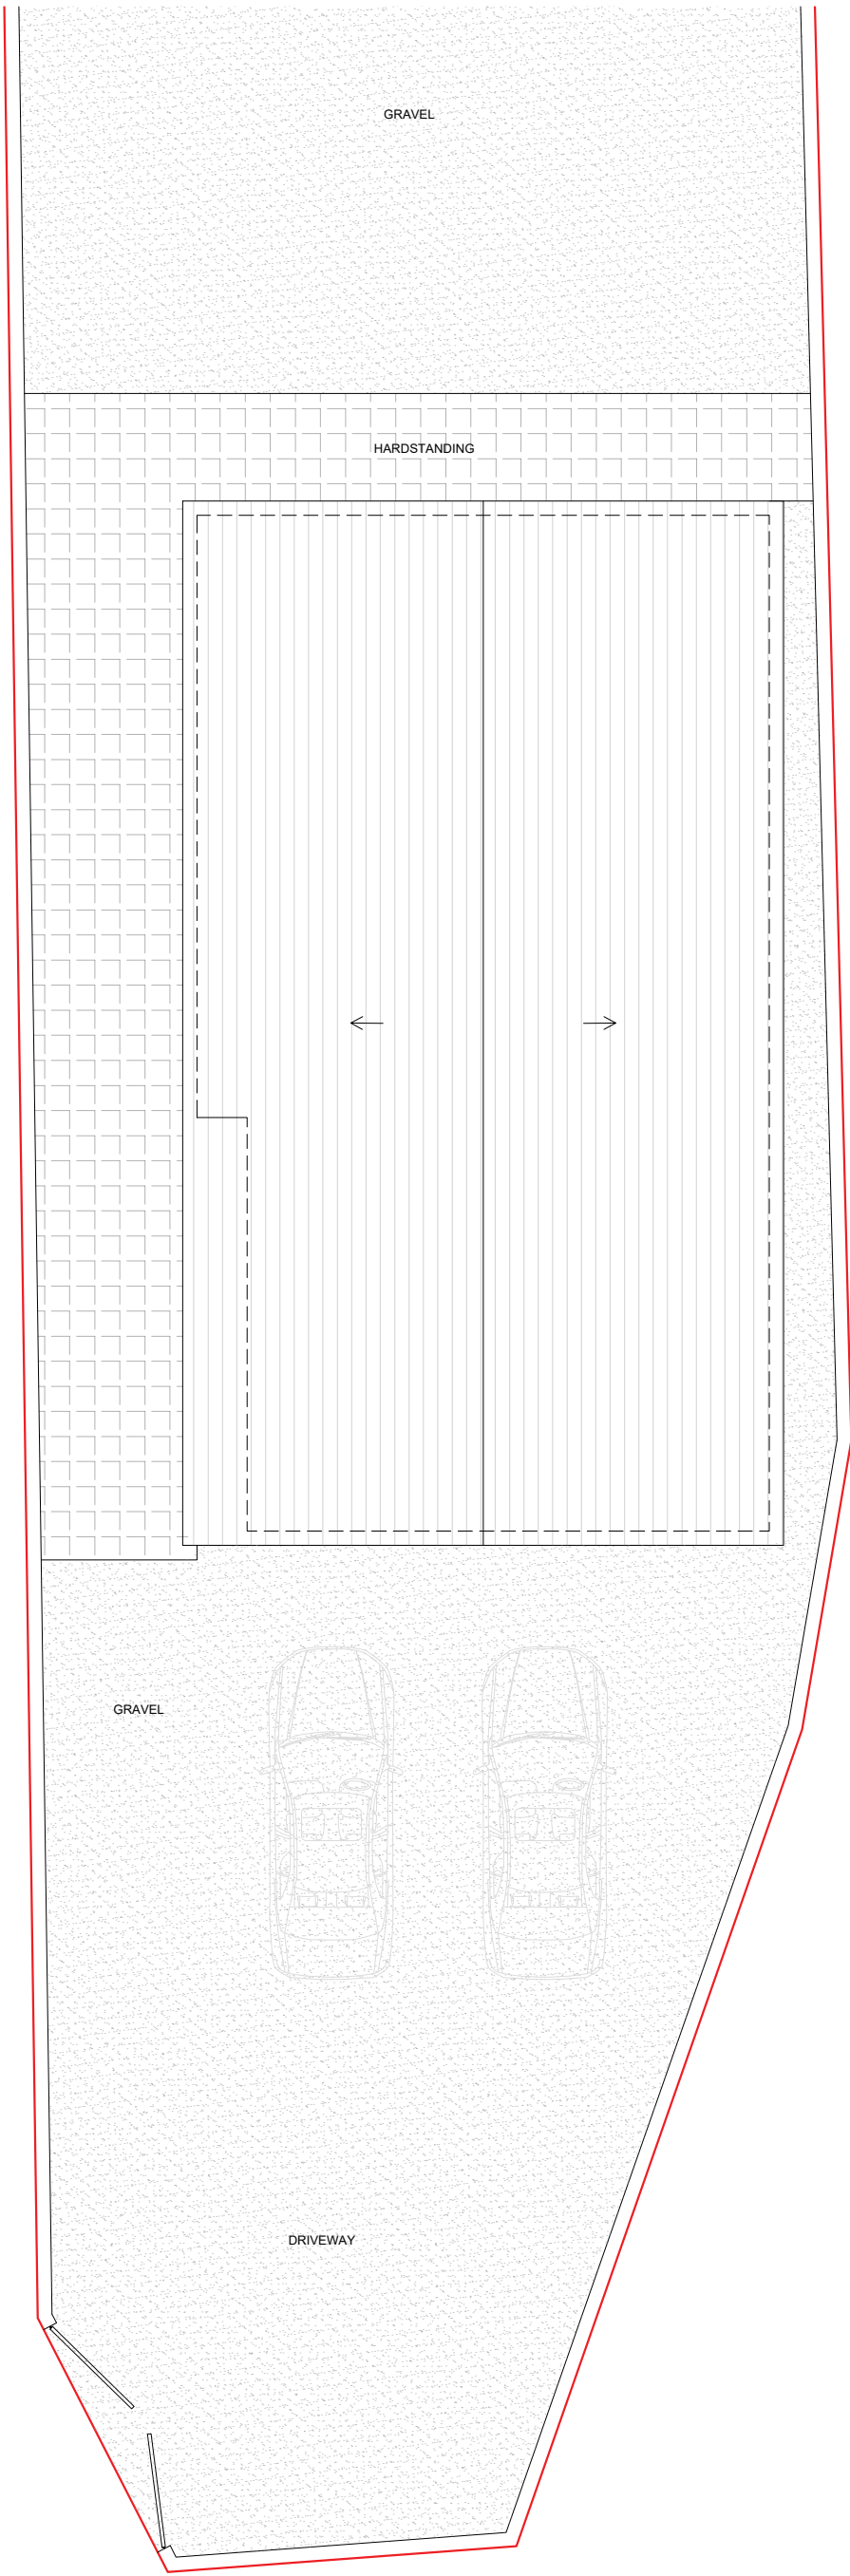

Proposed Roof Plan

Any dimensions shown should be checked on site and discrepancies reported to the Architect prior to construction. Designs are not coordinated with engineer projects. Do not scale for construction purposes.

 

Existing Proposed

Drawing Name

Proposed Plans

Project Address

21 Victoria Terrace,
Manchester M12 4LB

Drawing No.

21VictoriaTerrace_
ProposedPlans_V2

Scale

1/100 at A2

Designer

EC

Date

14.01.2025

Drawing No.

05

Revision

V2



Planning By Design Ltd
www.planning-by-design.co.uk
hello@planning-by-design.co.uk