



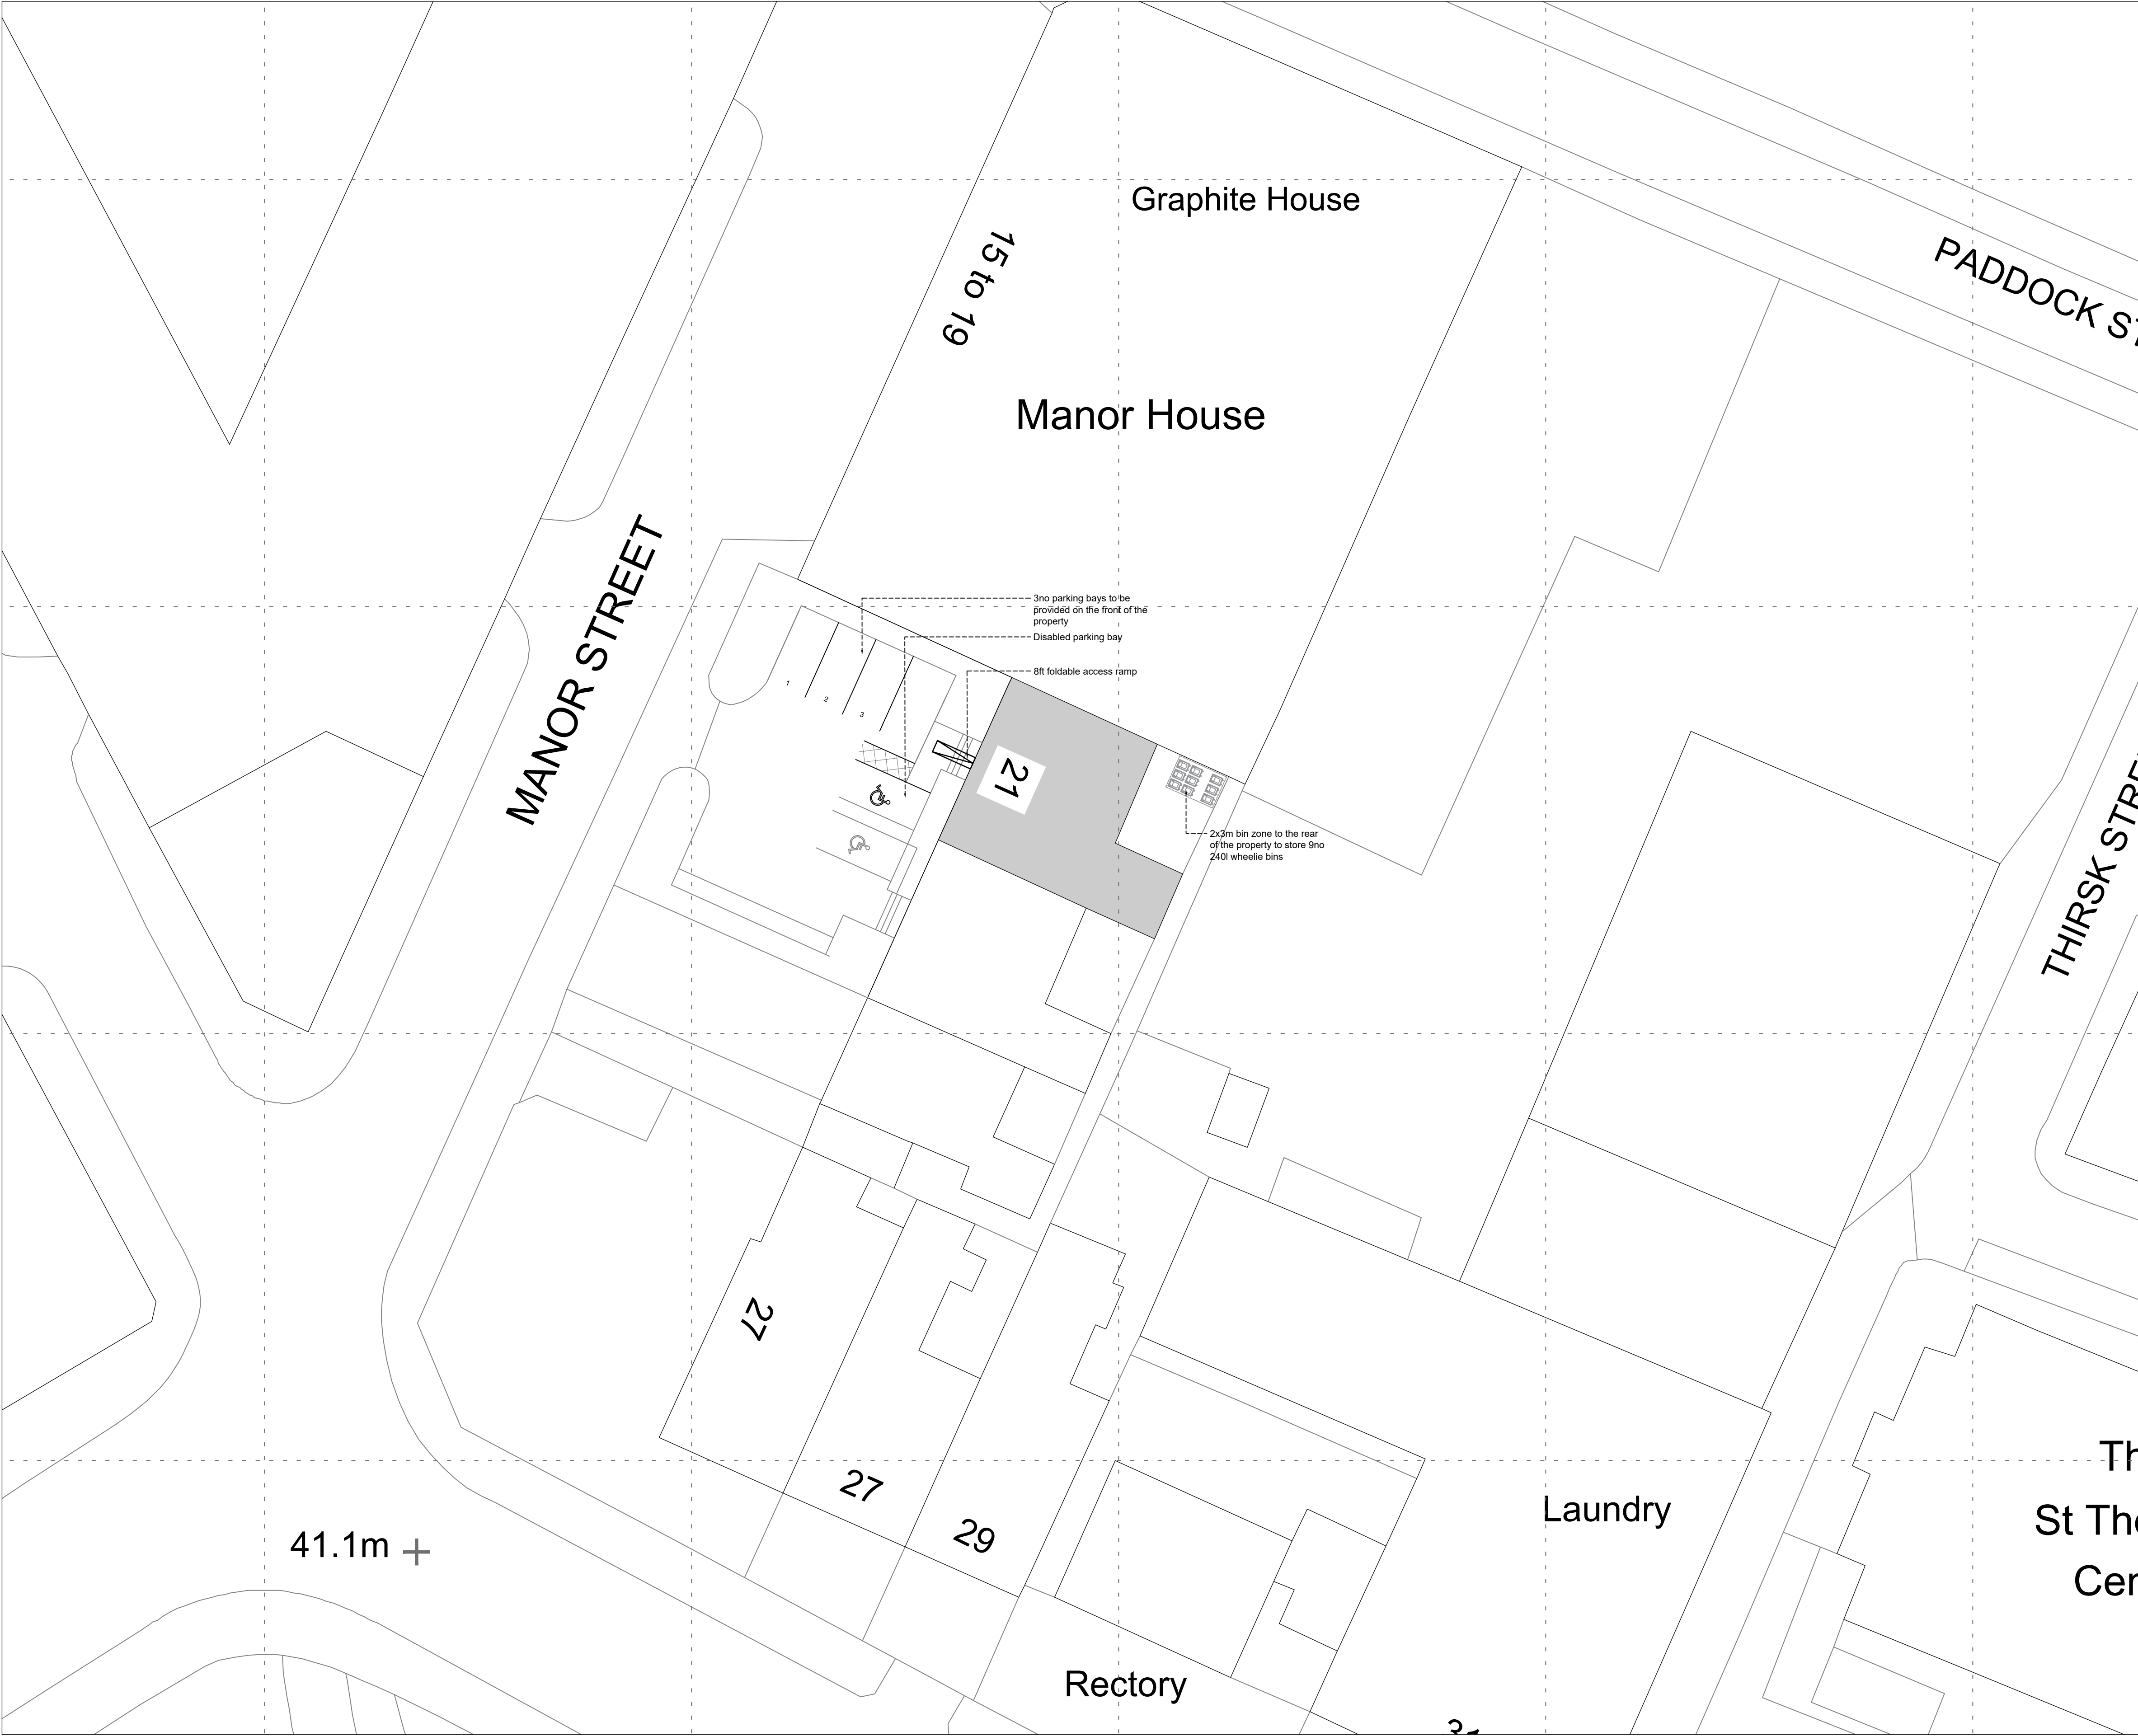

NB	Do not scale off this drawing. All dimensions to be checked on site prior to manufacture and construction. This drawing is the property of JH. Architects and should not be reproduced without permission. All discrepancies to be brought to the attention of the architect immediately. This drawing to be read in conjunction with the specification / bill of quantities and related drawings.		
REVISION			
-	FIRST ISSUE	16.01.25	HK

CLIENT	VEDANTA
PROJECT	21 MANOR STREET
TITLE	PROPOSED SITE PLAN
JOB NO.	X118
DWG NO.	AP1.01
SCALE	1:50 @ A1
DRAWN	JL

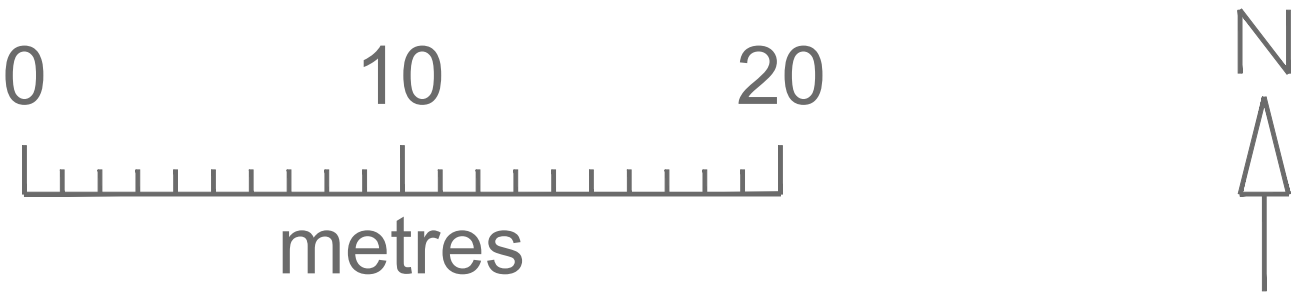

46 MANCHESTER ROAD
CHORLTON
MANCHESTER
M21 9PH

info@justharchitects.co.uk
T +44(0)161 237 5500

JH.A

RIBA 
Chartered Practice

arb 
Architects
Registration
Board