


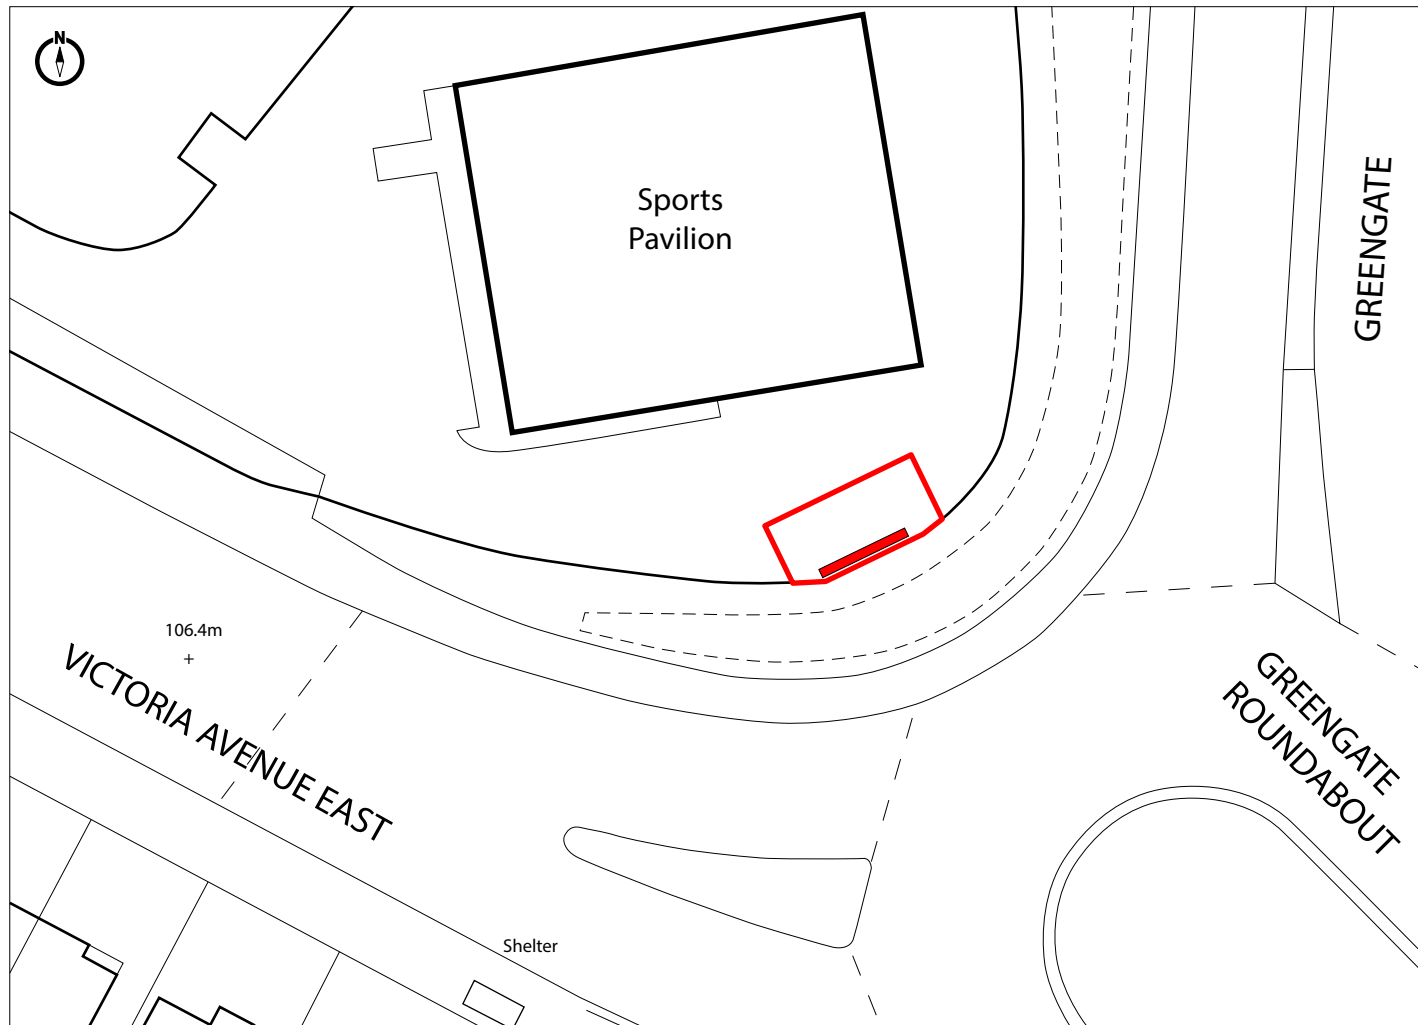

 Proposed Digital 48
(with Vertical Meadow)

 Site Location

Site:
North Manchester Rugby Club, Victoria Ave East,
Nr Hollinwood Ave, Manchester M40 5SH

Title:
Site Plan

Date:
28/01/2025

Dwg. No:
PY4795/001

Rev:

Scale: 1:500@A4

0m 10m 20m 30m 40m