

Notes

Existing to be remodeled
310 m²

Single storey extension
364 m²

Scale:

0125m


Sunpipes

Sun pipes to be provided as follows:

Existing roof area
1 no. sunpipe to the 1:1 student room adjacent to the courtyard classroom.
1 no. sunpipe to the SMT room

New Roof Area

3no. sunpipes to each of the 1:1 student rooms adjacent to classrooms.
1no. sunpipe to Meeting Room 1.
1 no. sunpipe to Staff Wellbeing Room.

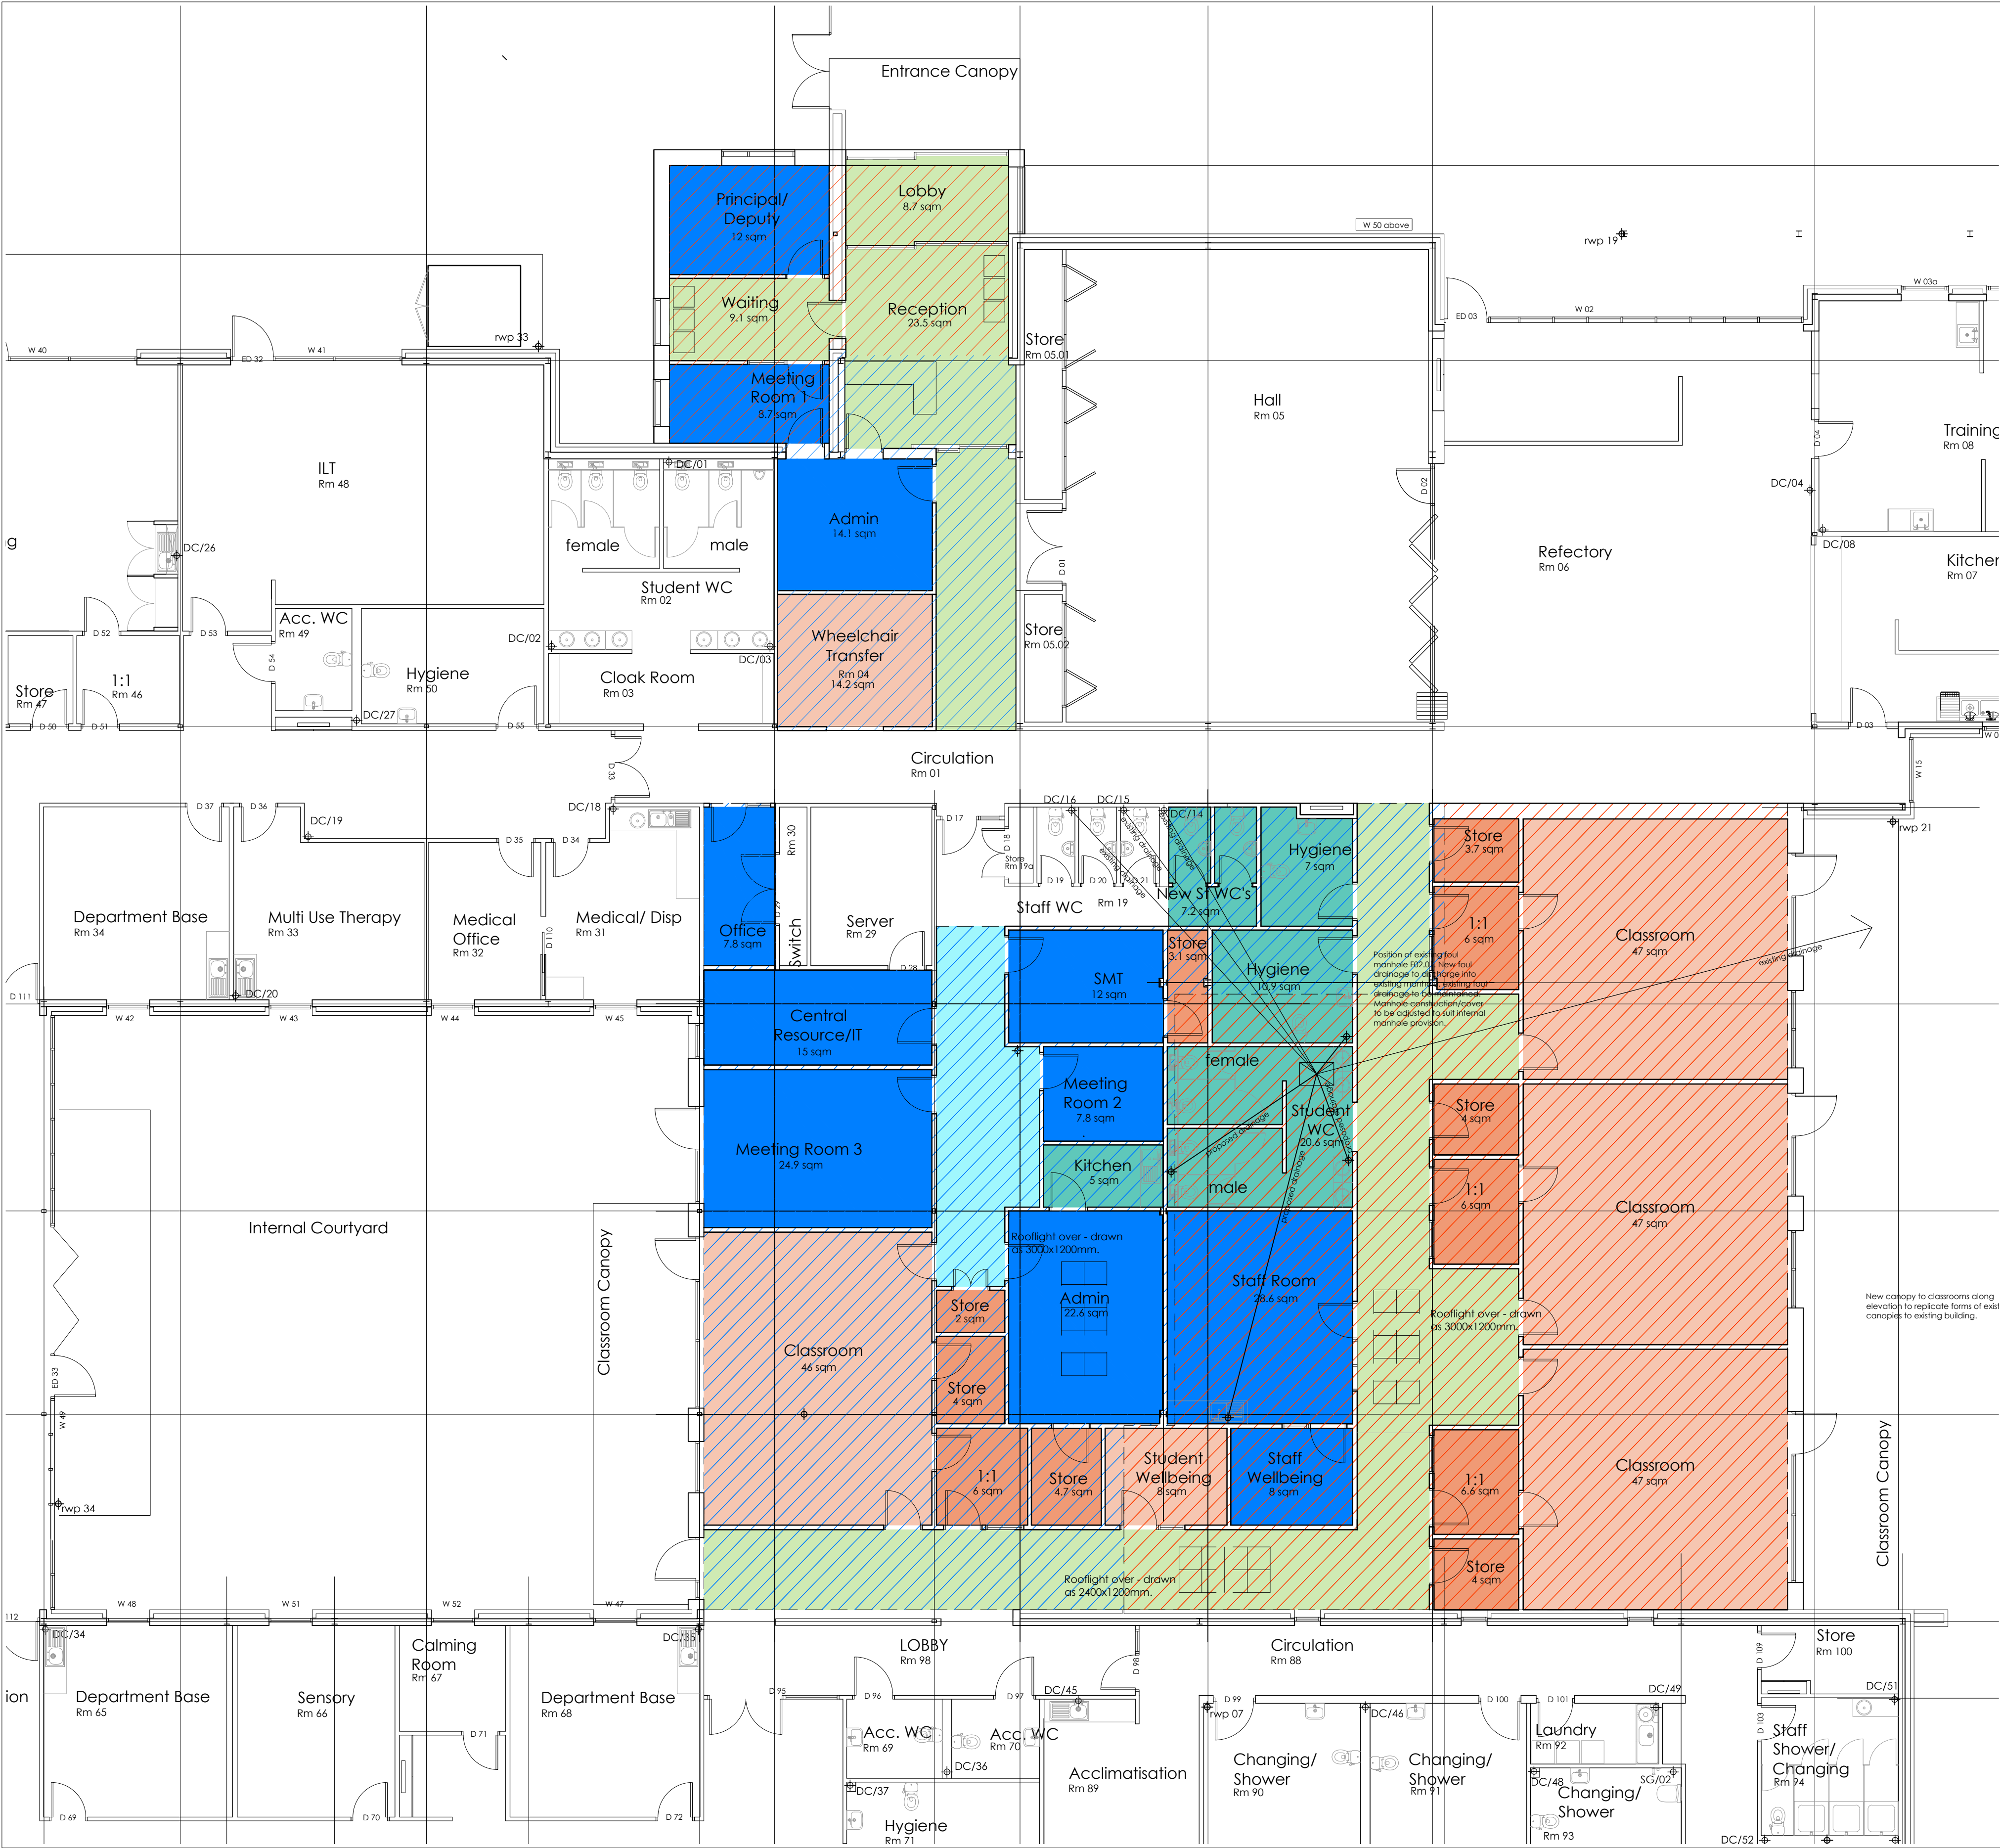

PLANNING ISSUE

P06	31.01.25	For Planning submission issue.	MS	JW
P05	31.10.24	Draft planning drawing - Store adjusted to office.	MS	JW
P04	11.10.24	Draft planning drawing - Additional area of extension added to entrance area. External wall to east moved of main extension area moved to enlarge extension to the east. Internal remodelling amended. All to reflect college review of proposal. Courtyard canopy reduced in size. Areas of extensions and remodelling re-calculated.	MS	JW
P03	20.09.24	Draft planning drawing - Area of remodel/extensions re-calculated.	MS	GC
P02	05.09.24	Draft planning drawing - Plan of entrance remodelling adjusted.	MS	GC
P01	29.08.24	Draft planning drawing - Preliminary issue	GC	JW
Rev	Date	Revision Note	By	Chk

walker simpson architects
33 Piccadilly
Manchester
M1 1LQ
t: 0161 228 7406
f: 0161 228 7046
e: wsa@walkersimpson.com

Project: Bridge College Extension
Title: Proposed Floor Plan-Areas of remodelling and extension
Drawn: MS
Checked: JW
Number: 0396-WSA-ZZ-ZZ-DR-A-1601
Scale: 1:100
Sheet: A1
Status: S4
Revision: P06