

Posts



1 0 1 2 3 4 5
SCALE 1:100 m

Layout subject to confirmation of red line boundary, all statutory approvals including highways, planning and building regulations, relevant surveys and reports such as topographical, ecology, trees, ground investigation and flood risk.

This drawing is copyright Bernard Taylor Partnership Ltd and must not be copied or disclosed by or to any unauthorised persons without the prior written consent of Bernard Taylor Partnership Ltd

Do not scale from this drawing. Do not take measurements from the CAD base. Any discrepancies are to be reported to the architect for clarification.

All dimensions are to be checked on site prior to construction, manufacture of any components and ordering of materials and equipment.

All materials and workmanship to be in accordance with the current British Standards and codes of practice.

- Individual bin store locations - 4x bins per dwelling
- Indicative bin collection point locations
- Path of travel from bin location to collection point

Store 01 - 2.5m²
Store 02 - 2.5m²
Store 03 - 2.5m²
Store 04 - 2.5m²



Bin Route Distances

External Bins: The max. distance that bins should be wheeled by residents from storage to the point of collection should not exceed 30 metres. The distance that waste collection crews are permitted to wheel bins from collection area to the collection vehicle is 25 metres (*Specified in Building Regulations AD.H section H6*)


Internal Bins: Code 30 Litre Pull Out Waste Bin, Self Closing (3x10L). Integrated into kitchen base unit.



Internal 3x 10L self closing waste bin:
<https://thecodestore.co.uk/product/code-30-litre-pull-out-waste-bin-self-closing-3-x-10-litre-503-06-583/>

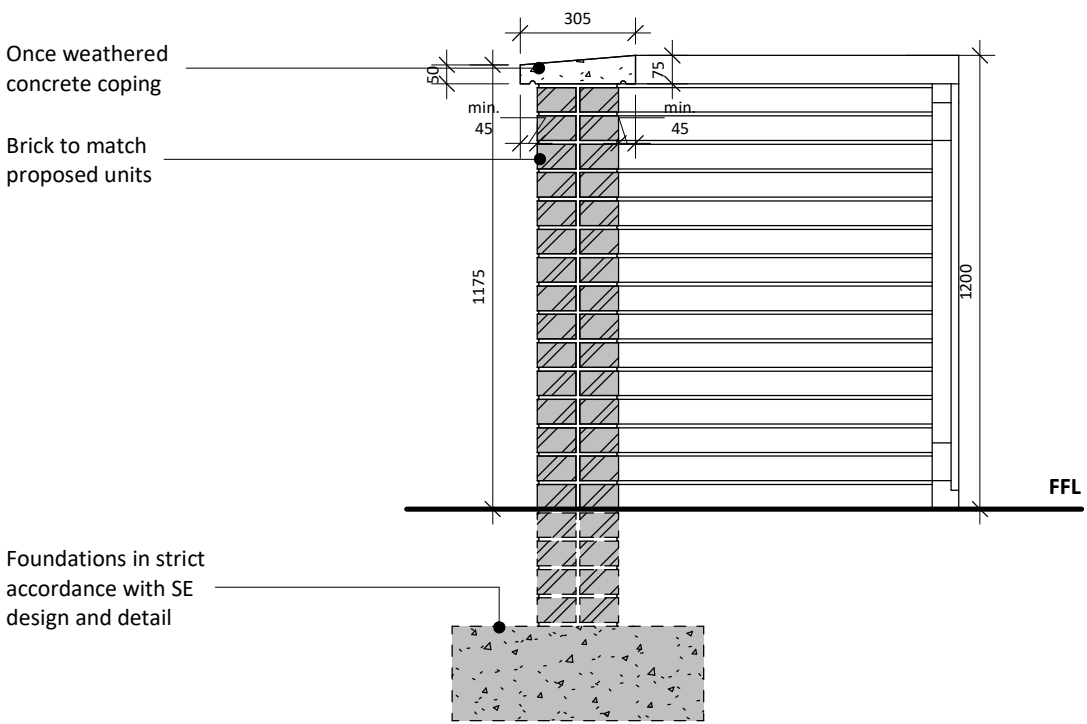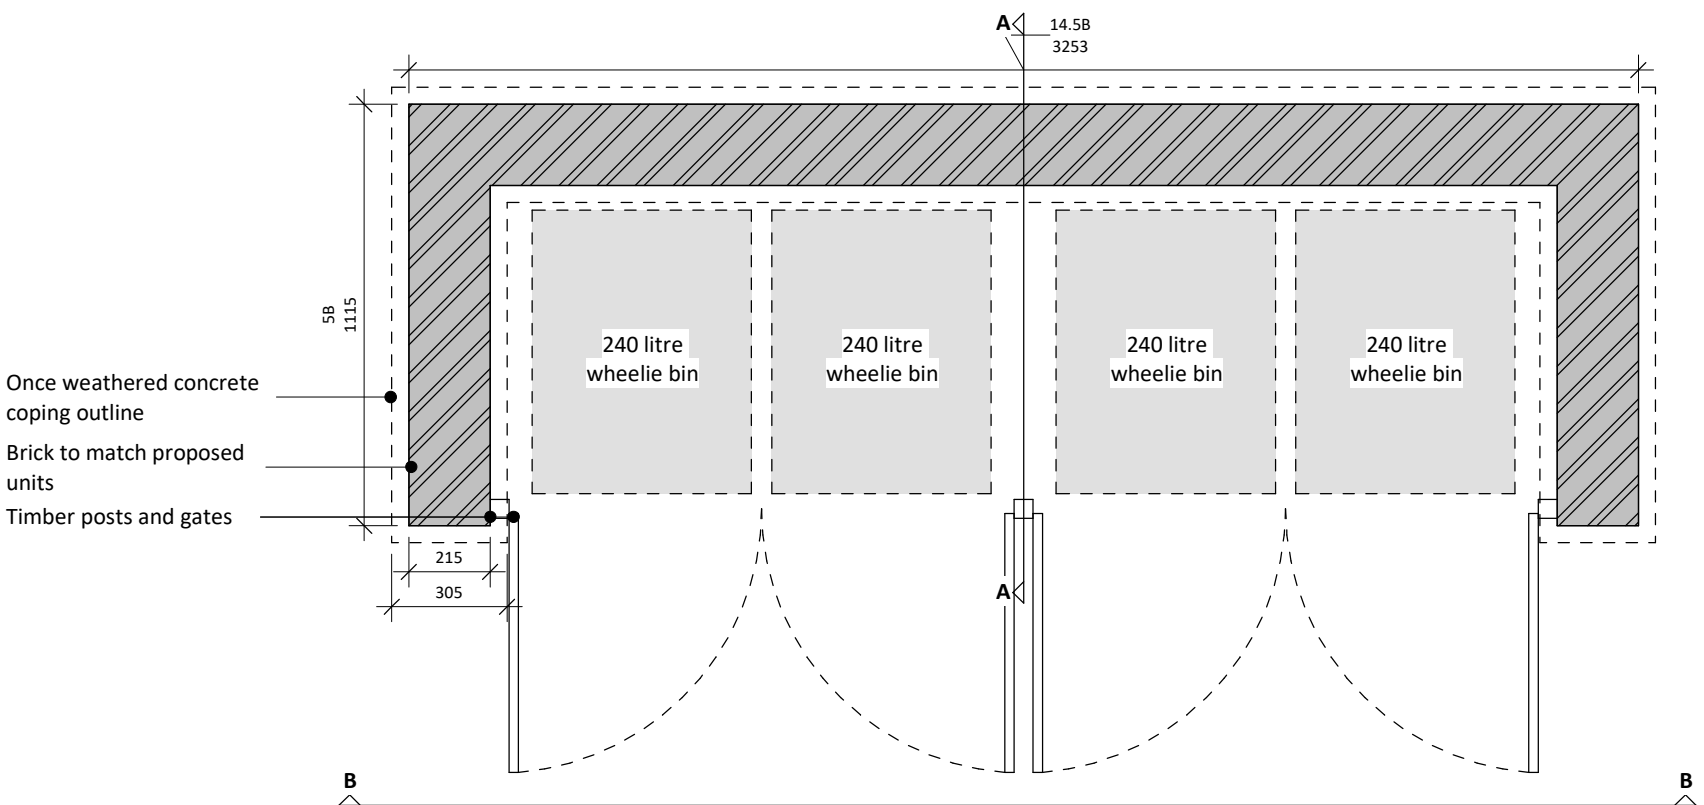

Section A-A

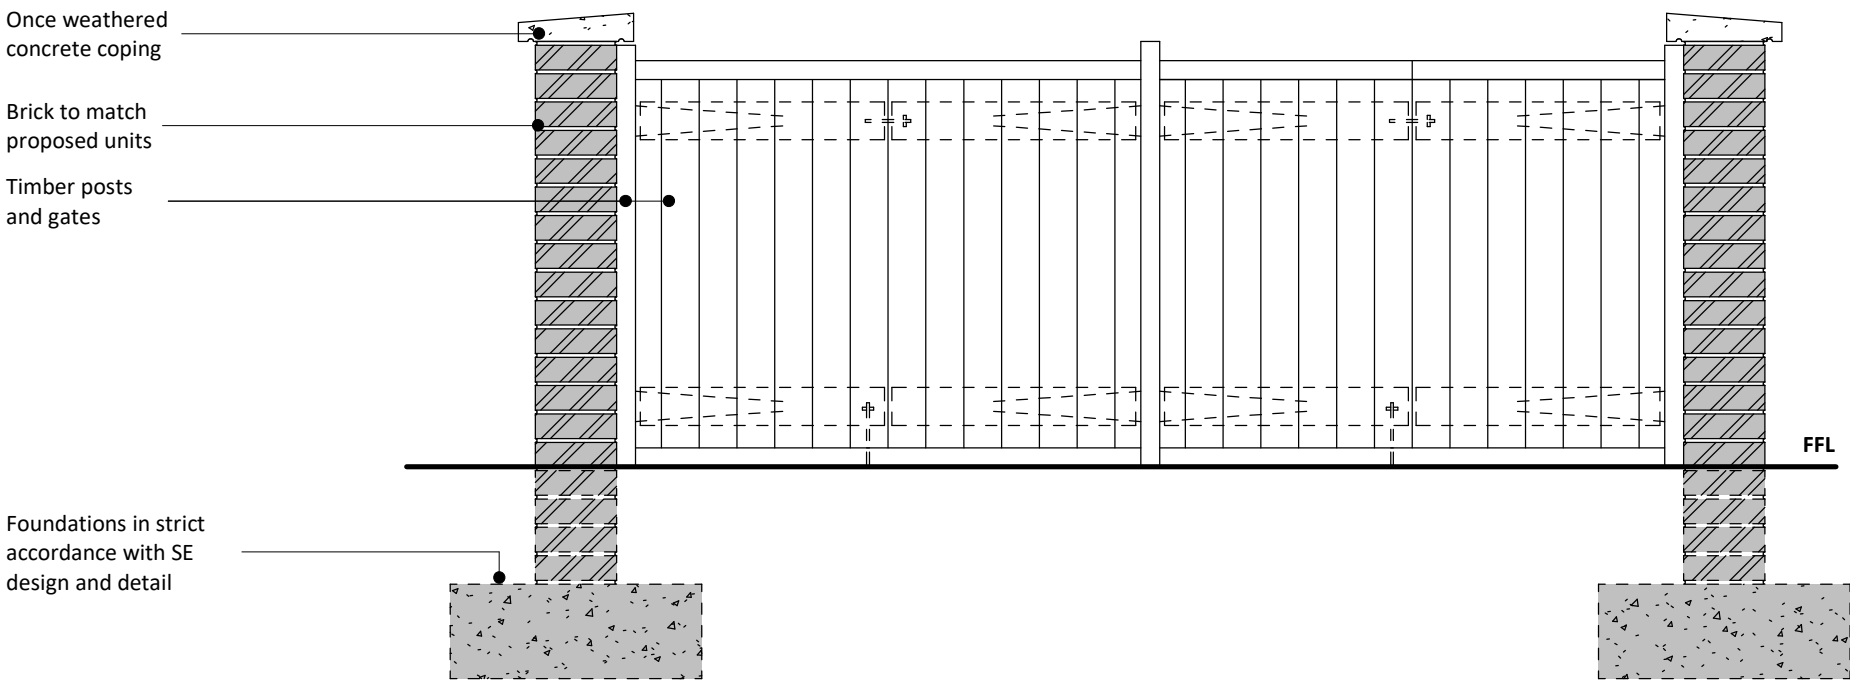

Front Elevation B-B

5	23.01.24	JW	ASHPA and Solar Panels removed in line with Energy Statement.
4	22.01.24	HG	Drawings updated for NMA submission. Changes documented within submission
3	14.11.24	HG	Drawing revised in line with planning conditions and client feedback to form NMA
2	08.10.23	JW	Revisions in line with highway comments on 01.11.23
1	20.10.23	JW	Entrance updated to show new entrance at North of site inline with highways feedback
Rev	Date	Int	Description



CLIENT:
Jigsaw Homes and John Southworth

PROJECT:
Domett Street, Manchester

DESCRIPTION:
Waste Management Plan

PURPOSE OF ISSUE:
Planning

DRAWN BY: CHECKED DATE: SCALE @ A1:
HG VS 09.08.23 As indicated

JOB NO: STATUS CODE: DRAWING NO: REV
3784 S2 109 5

FILE IDENTIFIER:
DS-BTP-00-SP-DR-A-3784_109.5

Elizabeth House 486 Didsbury Road Heaton Mersey Stockport SK4 3BS
0161 443 1221 info@bernardtaylor.co.uk www.btparchitects.co.uk