




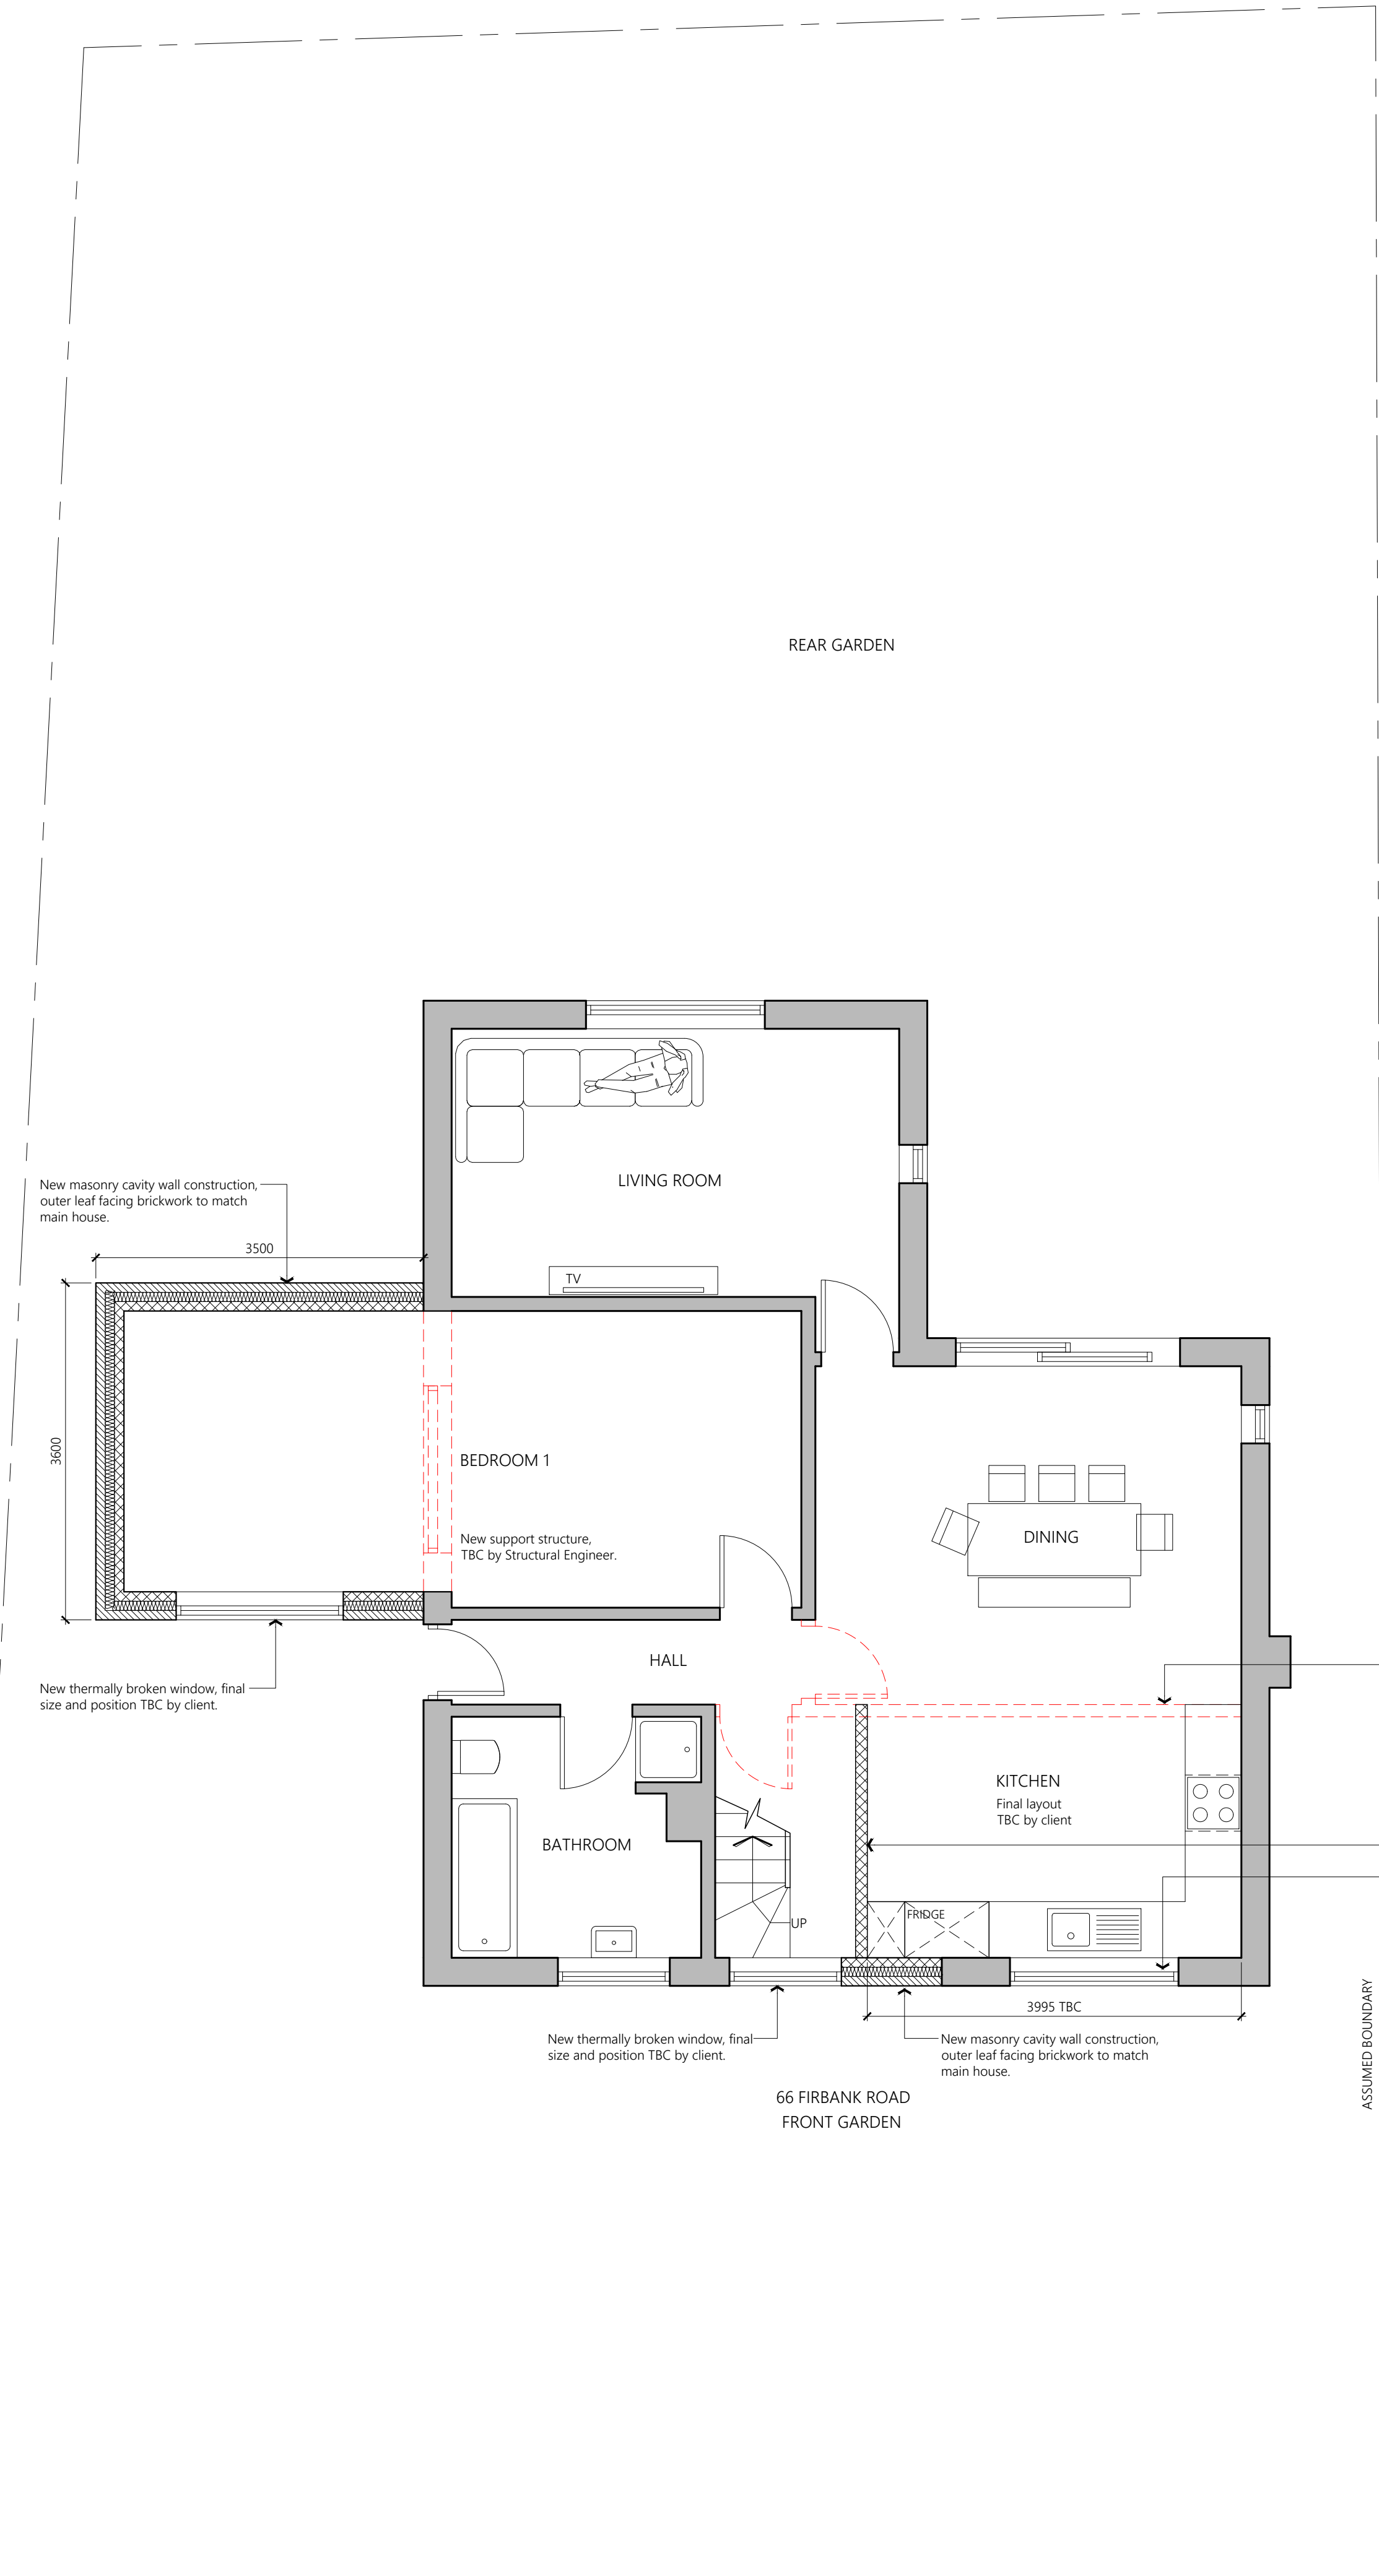

PROPOSED GROUND FLOOR PLAN

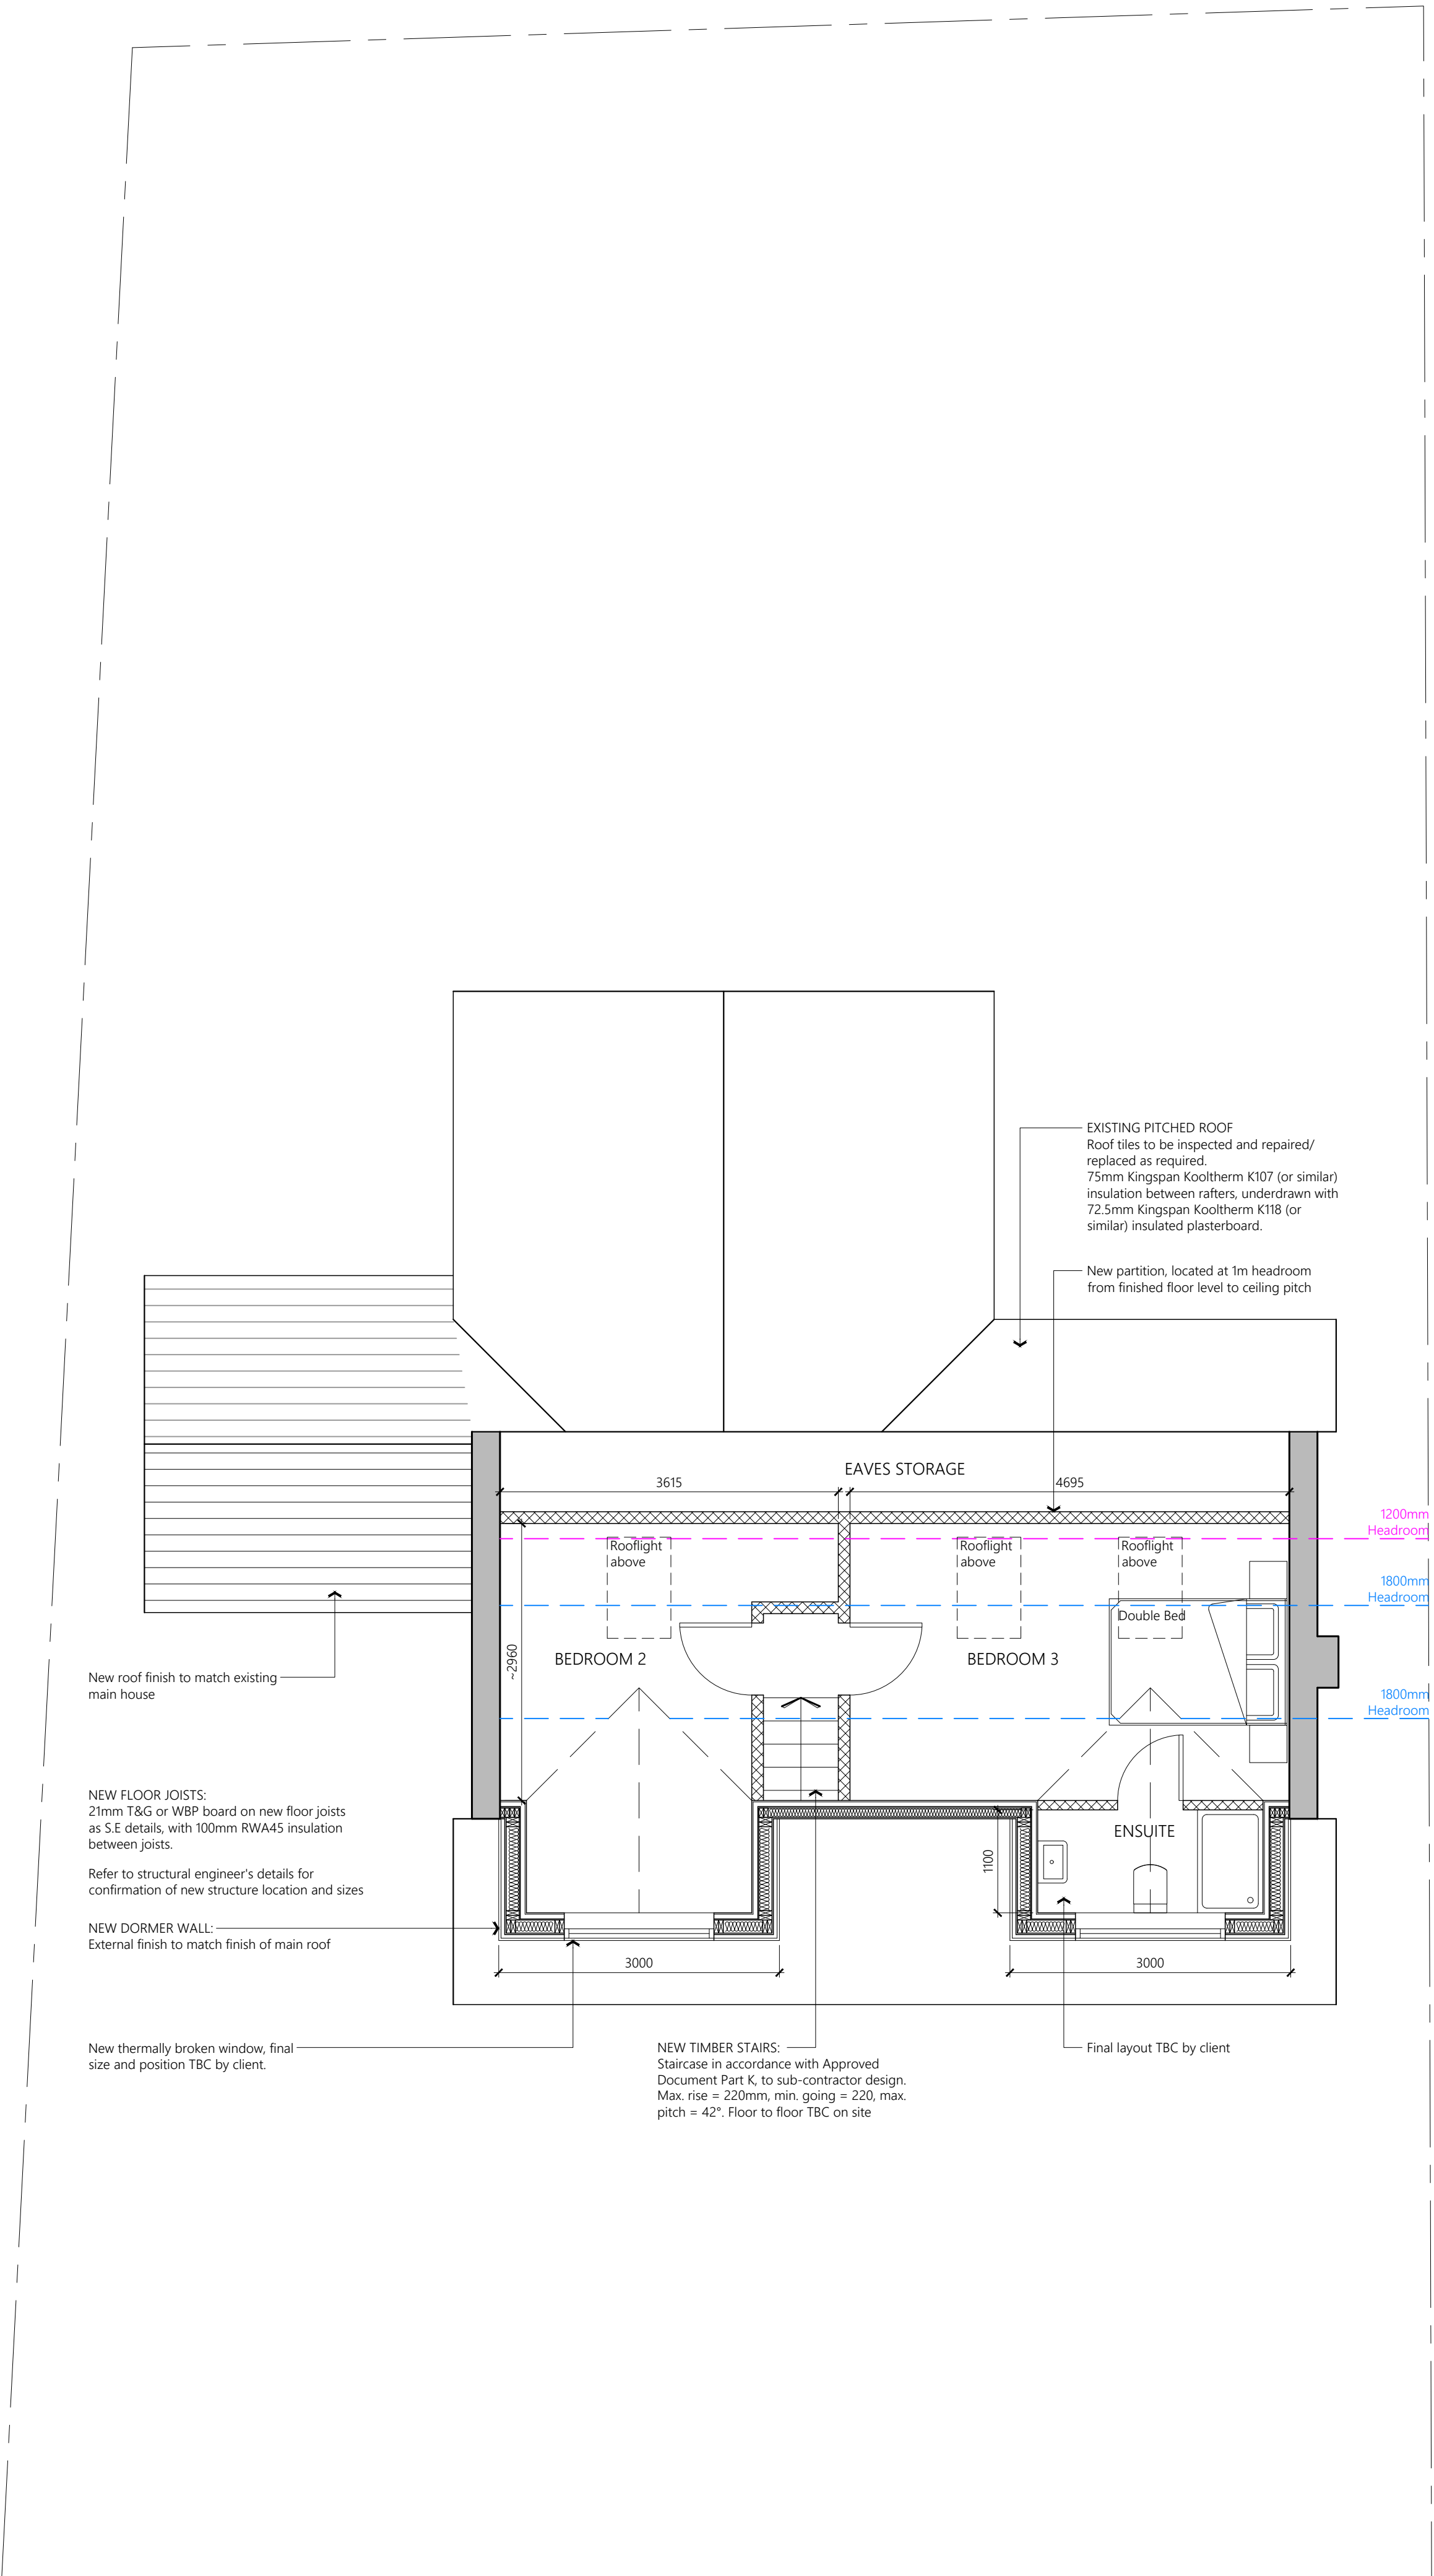

PROPOSED FIRST FLOOR PLAN

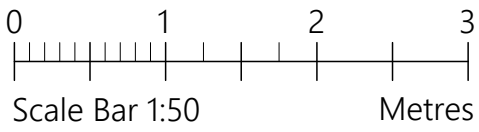

PROJECT	66 Firbank Road Wythenshawe M23 2ZP		
CLIENT	M Clarkson		
STATUS	Information		
DRAWING	Proposed Plans		
DWG No.	2468-04	REV	
SCALE	1:50@A1	DATE	Dec '24
AGB CAD SERVICES			
website: www.agbcad.co.uk email: info@agbcad.co.uk telephone: 07912 090 125 DO NOT SCALE FROM THIS DRAWING			