
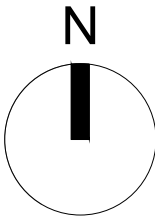


DO NOT SCALE FROM THIS DRAWING.
ALL DIMENSIONS TO BE CHECKED ON SITE.
(DRAWINGS MAYBE SCALED FOR LOCAL AUTHORITY & PLANNING PURPOSE ONLY)
COPYRIGHT PROTECTED.


FOR PLANNING
DO NOT USE FOR CONSTRUCTION

CONSULTANT REFERENCES IN DRAWING:


STRUCTURAL - REF/REVISION

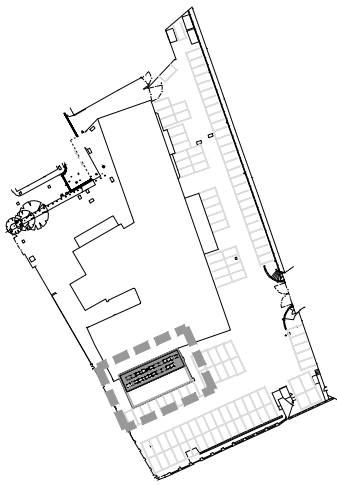

00 EXISTING ROOF PLANT PLAN 2ND FLOOR LEVEL
061 /SCALE 1:200 @A1

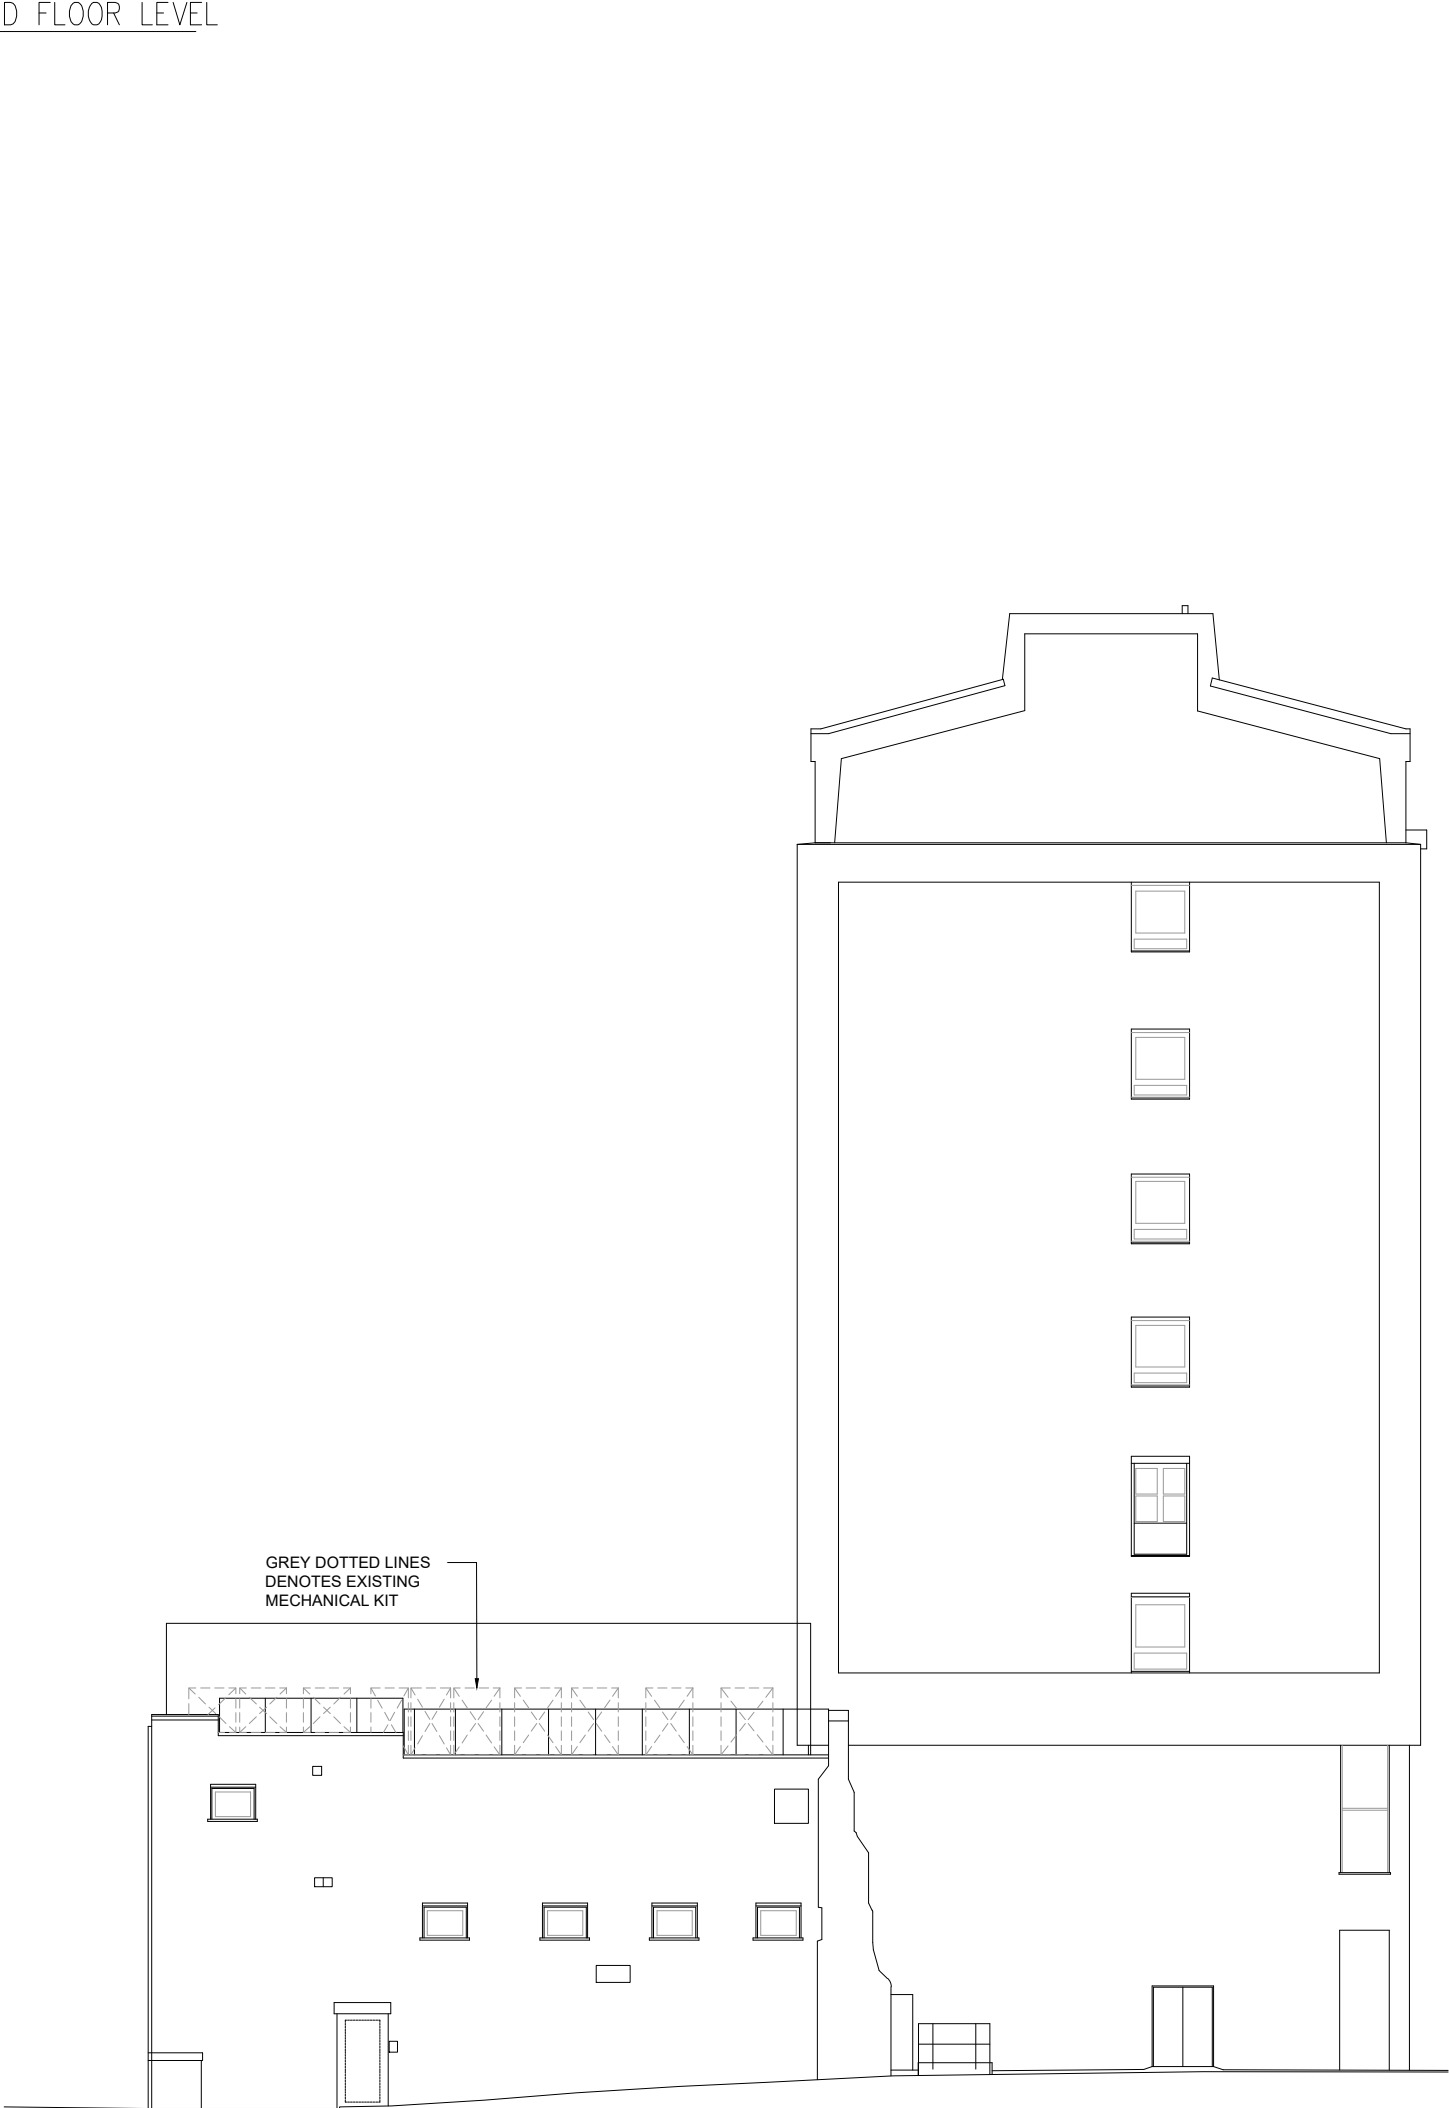

01 EXISTING ELEVATION / SECTION
061 /SCALE 1:200 @A1

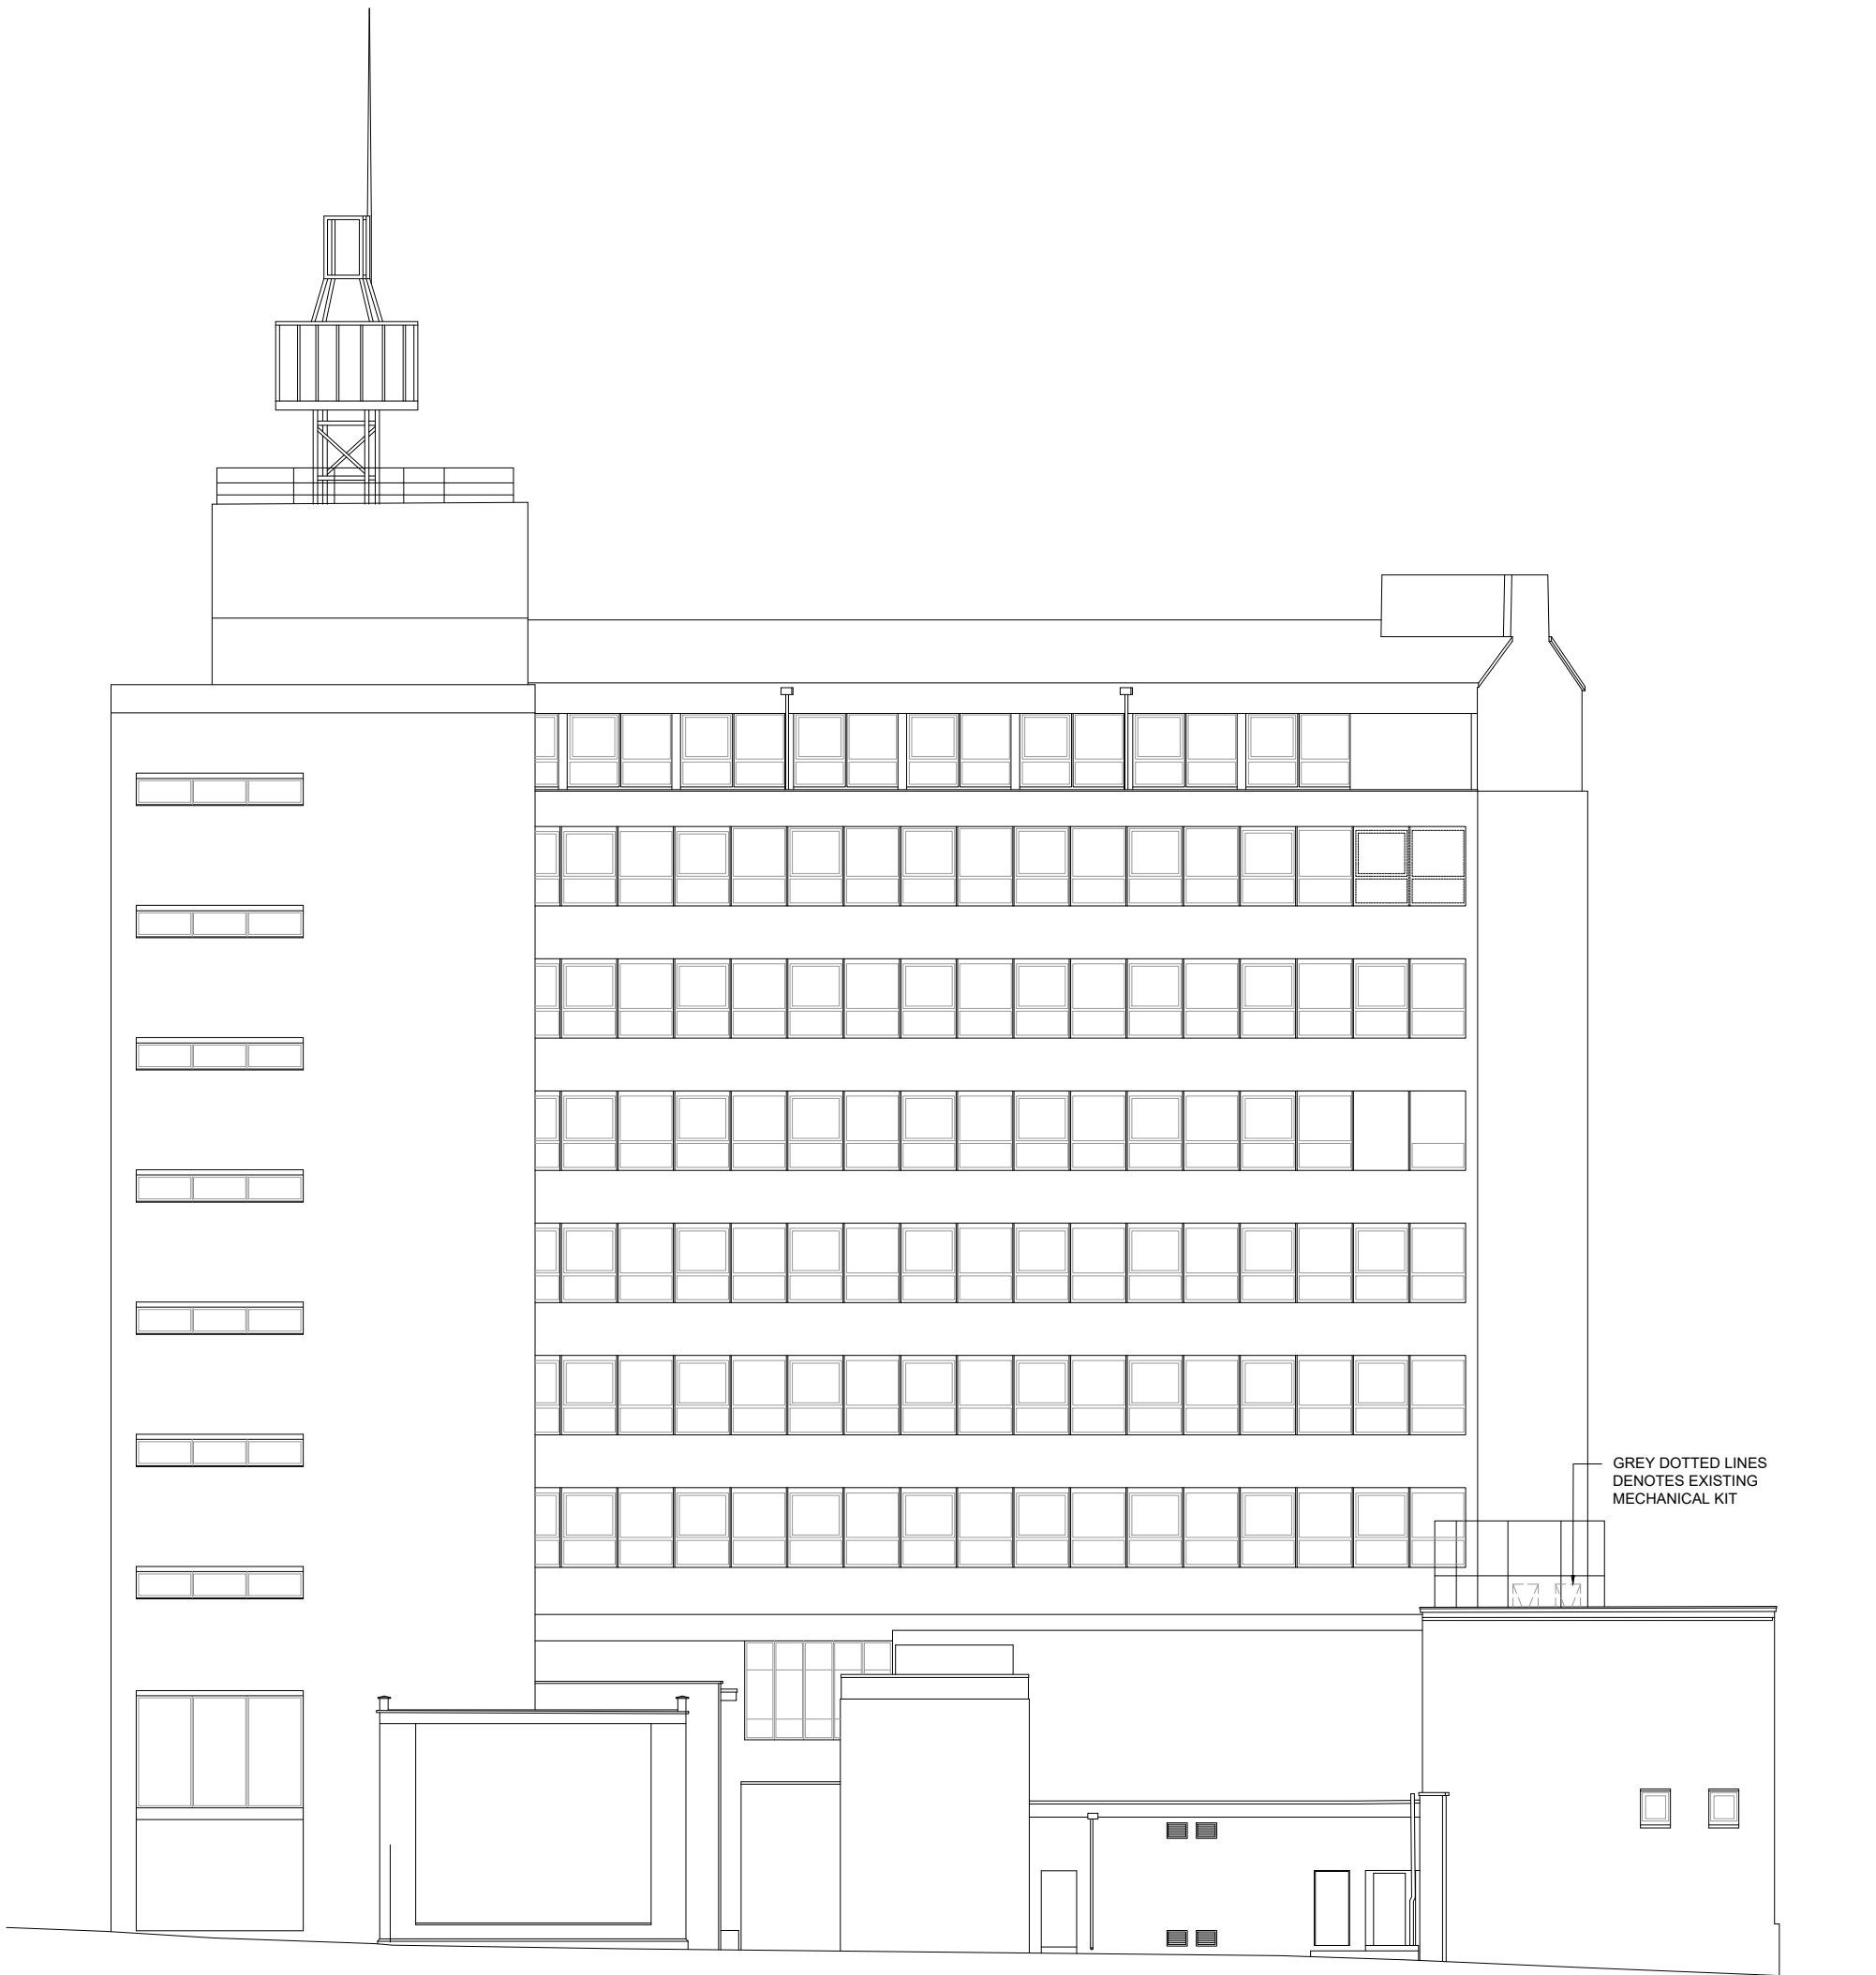

02 EXISTING ELEVATION / SECTION
061 /SCALE 1:200 @A1



4.00	20/11/24	ISSUED FOR TENDER Issued for tender.	JW	ARB
REV	DATE	DESCRIPTION	DRAWN	CHECKED



PROJECT
**LINLEY HOUSE
MANCHESTER**

DRAWING REFERENCE
**EXISTING MECHANICAL PLANT
ELEVATION / SECTION**

DRAWN	CHECKED	DRAWING No		
ARB	JG	BP - PL 061		
STAGE	REV	JOB REFERENCE	DRAWING SCALE	DATE
3	00	24-235	1:200@A1	29.11.24
WEBSITE		www.blokprojects.com		
TELEPHONE		+44 (0)161 452 2668		
EMAIL		info@blokprojects.com		