



28/02/2025 17:33:42

C:\Users\jlee\Documents\5668-HMA-WK-ZZ-M3-A-00001_P01 - William Kay_jeel\VP\Y4.rvt

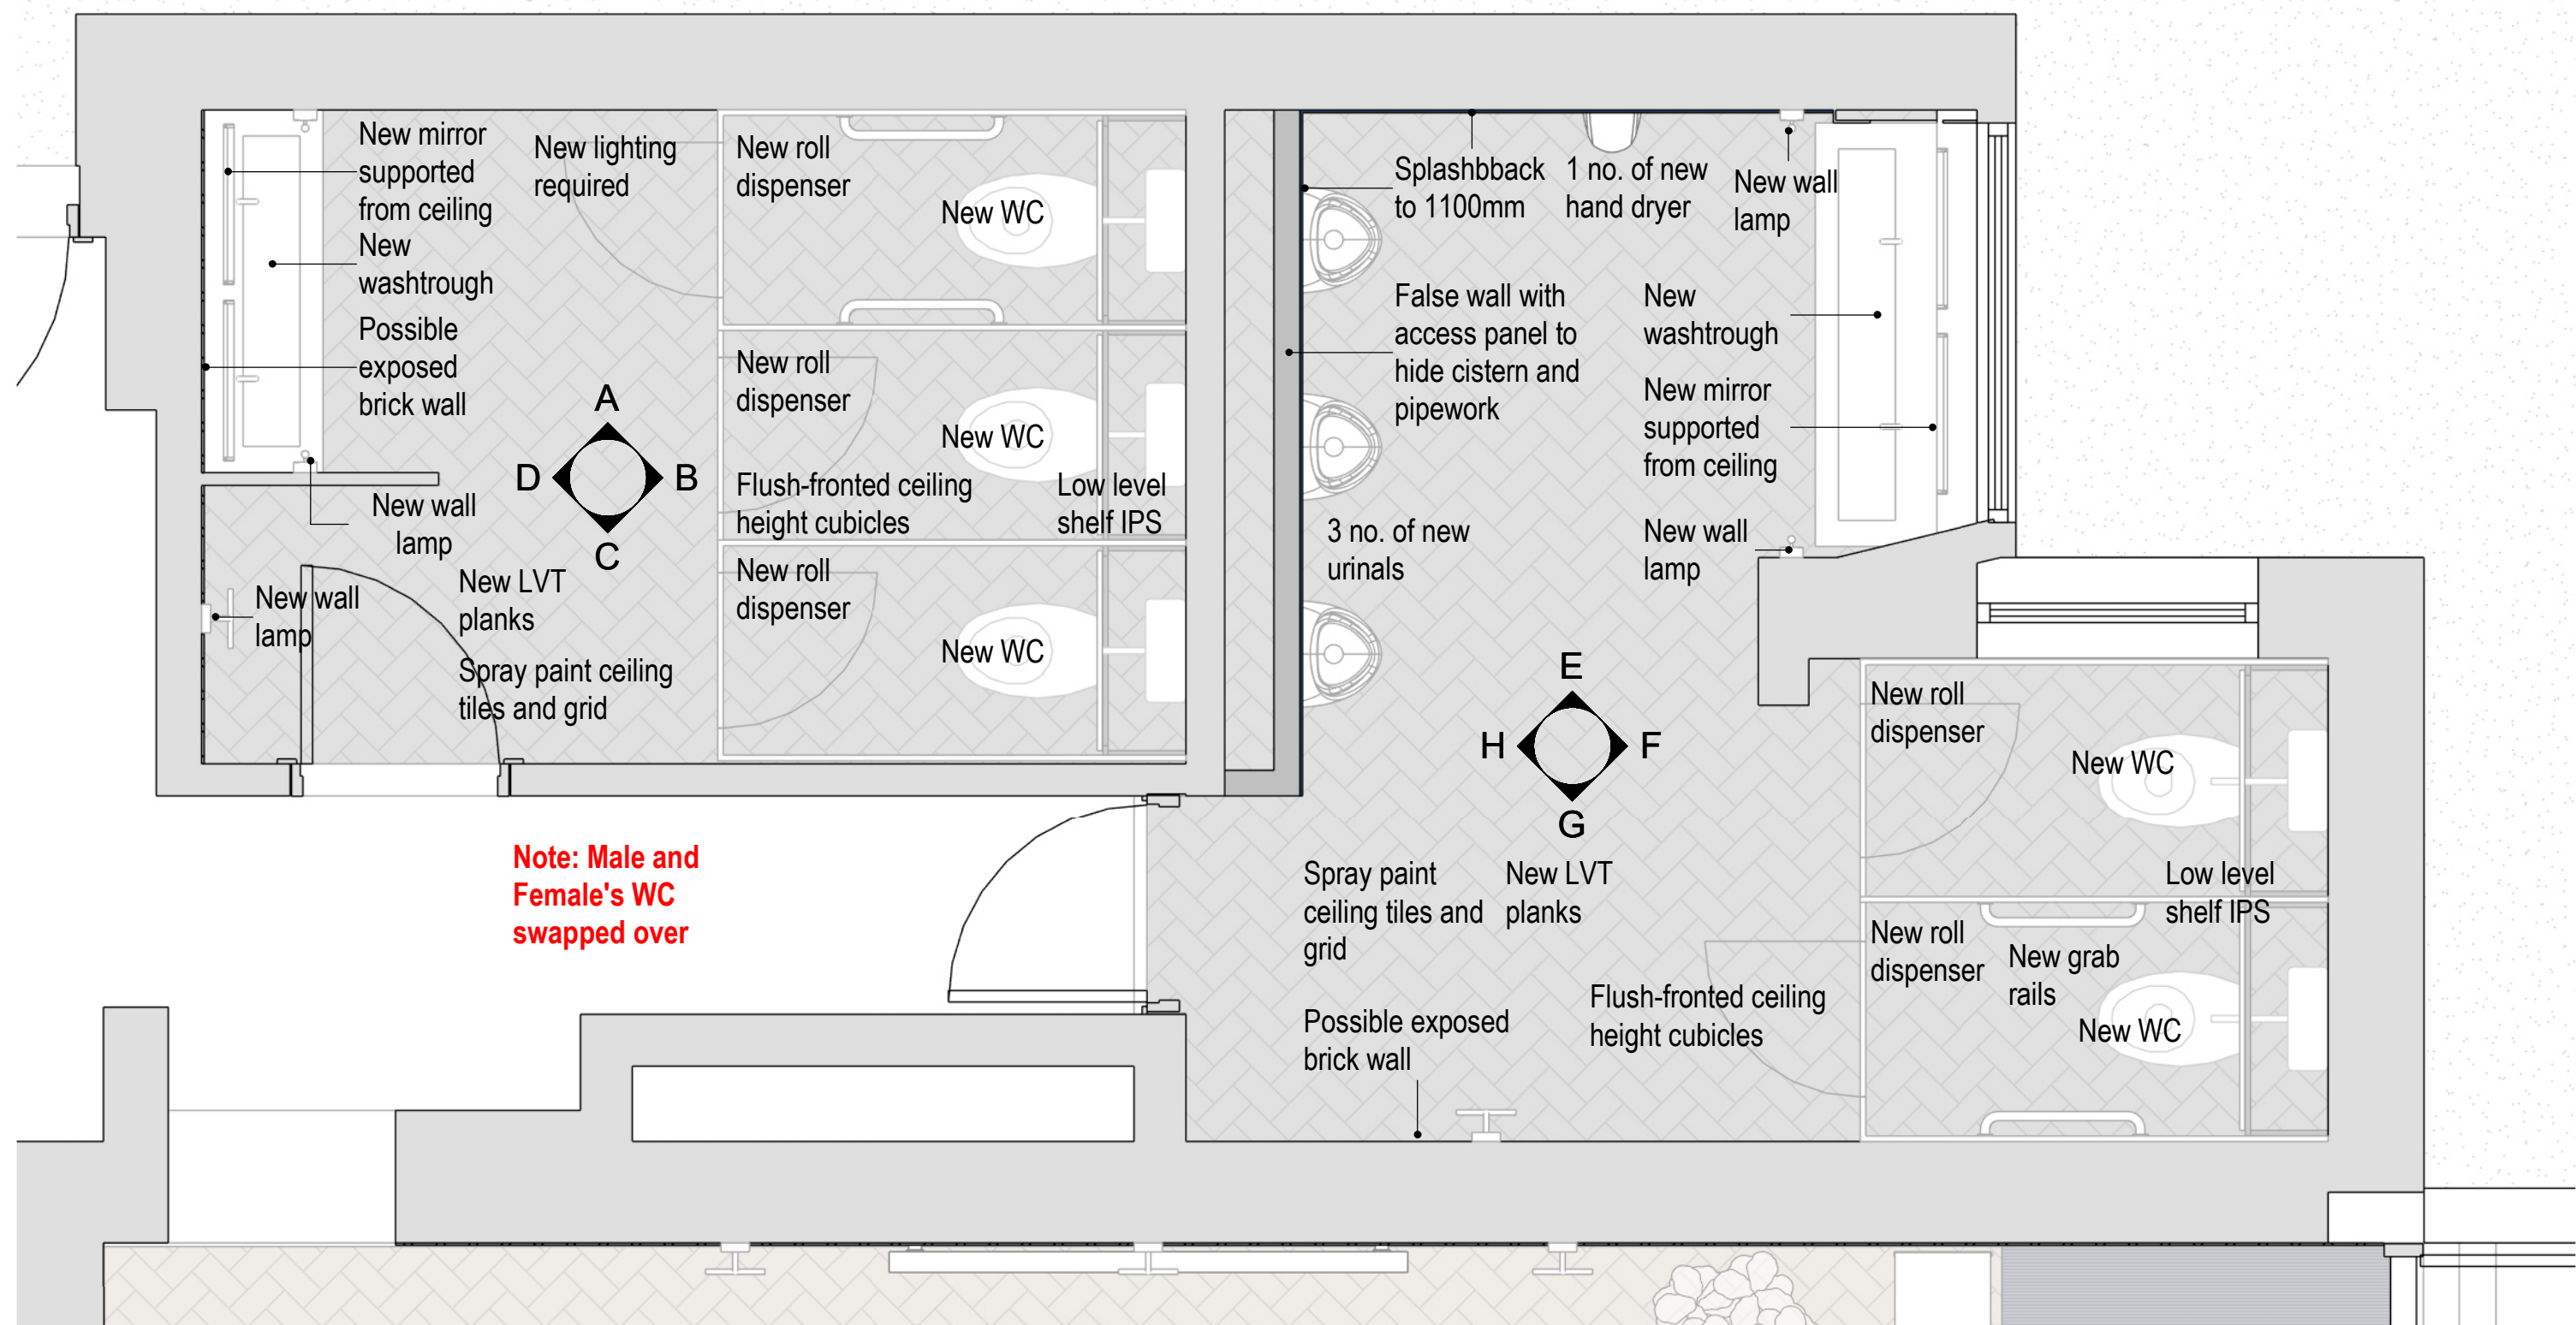


WC as Proposed

1 : 25 @ A1

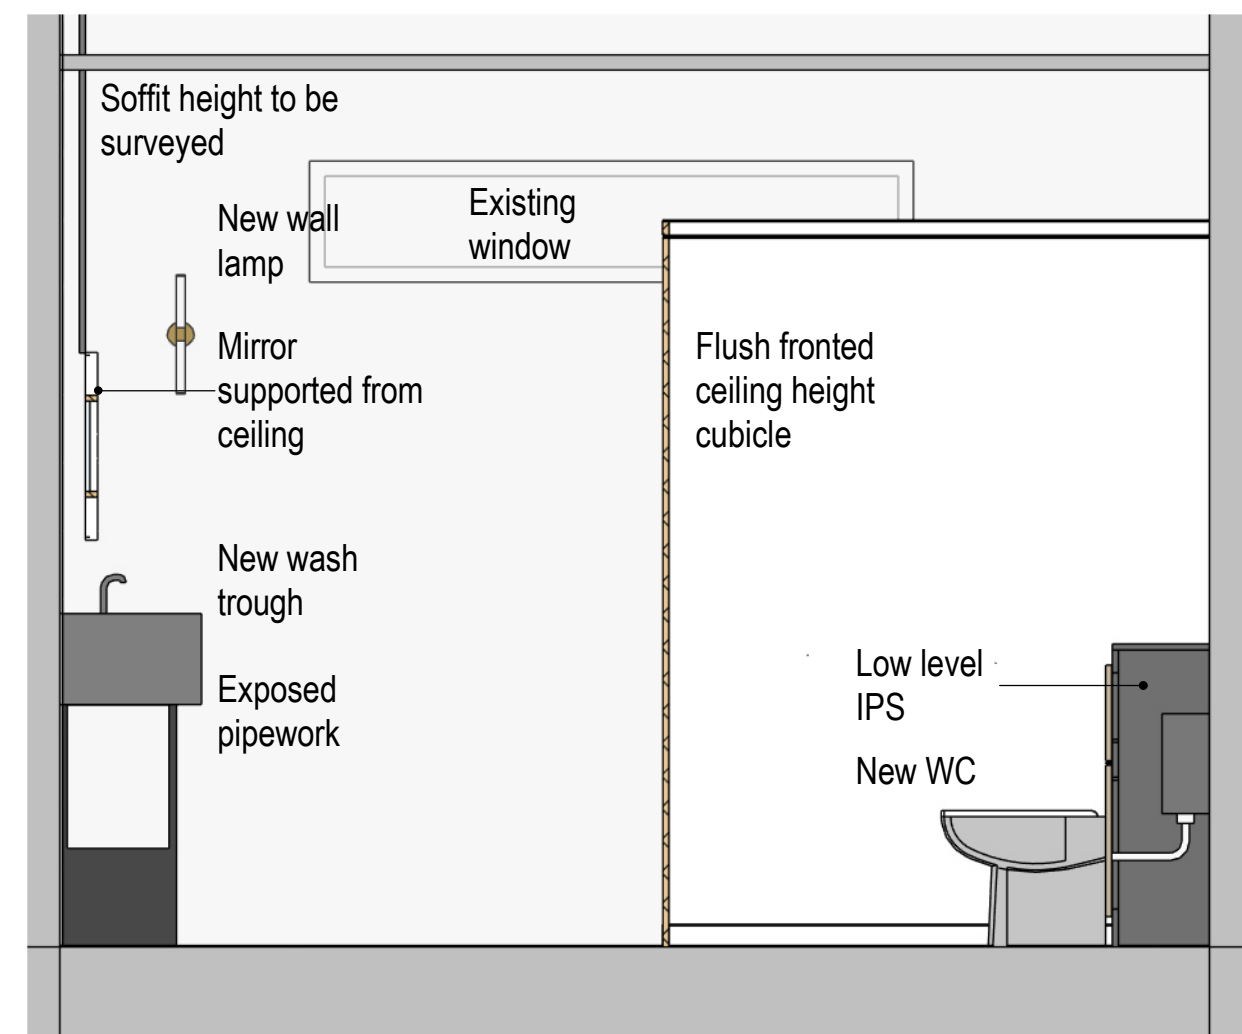


Female WC Elevation A as Proposed

1 : 25 @ A1

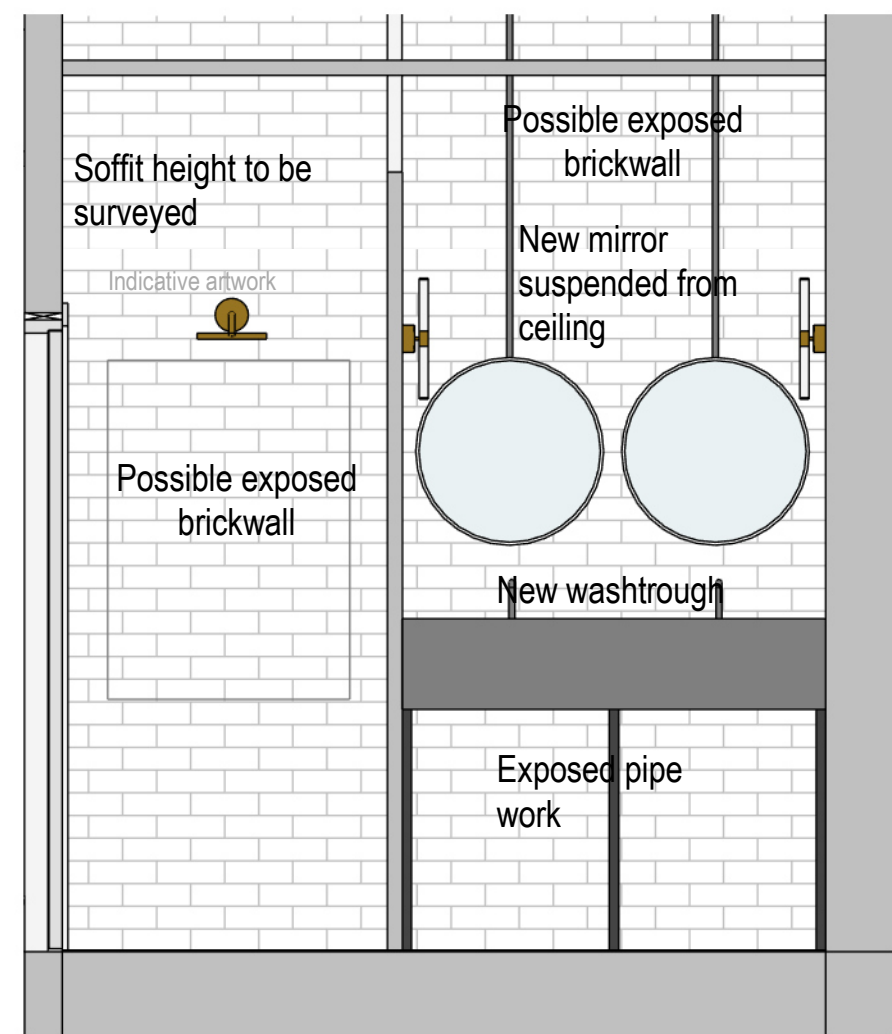


Male WC Elevation D as Proposed

1 : 25 @ A1

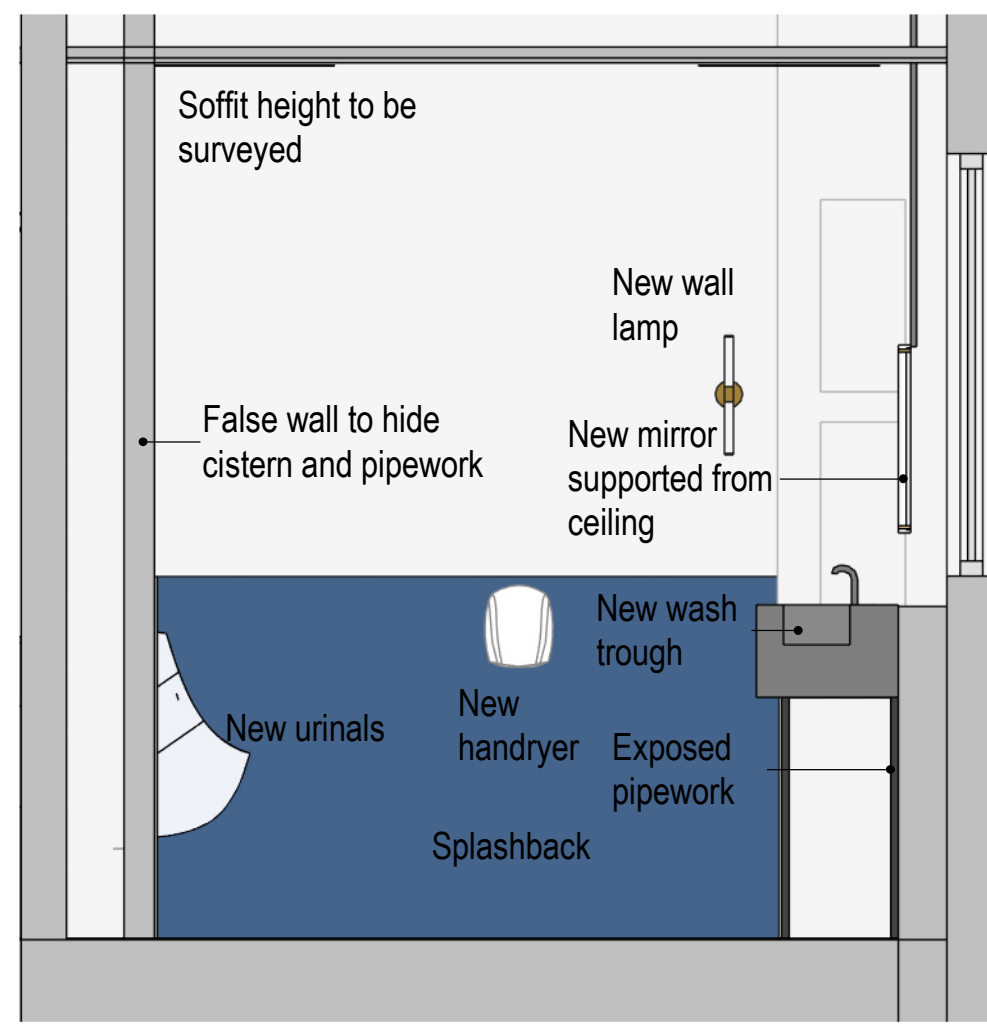

Male WC Elevation E as Proposed

1 : 25 @ A1

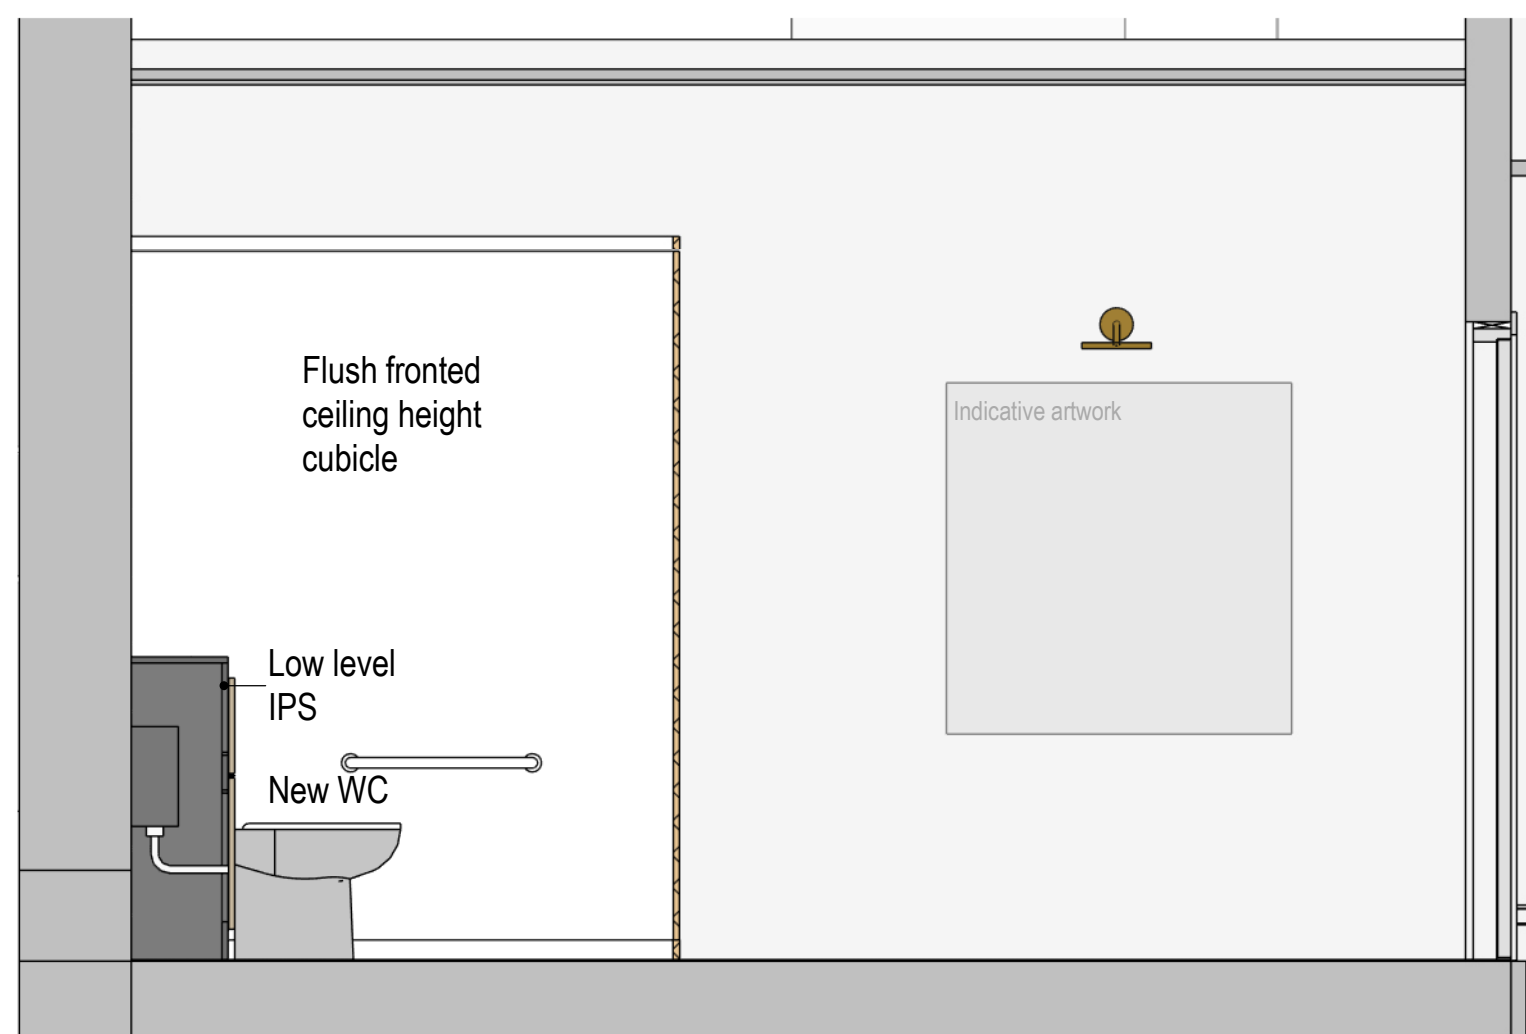


Male WC Elevation G as Proposed

1 : 25 @ A1



Male WC Elevation F as Proposed

1 : 25 @ A1

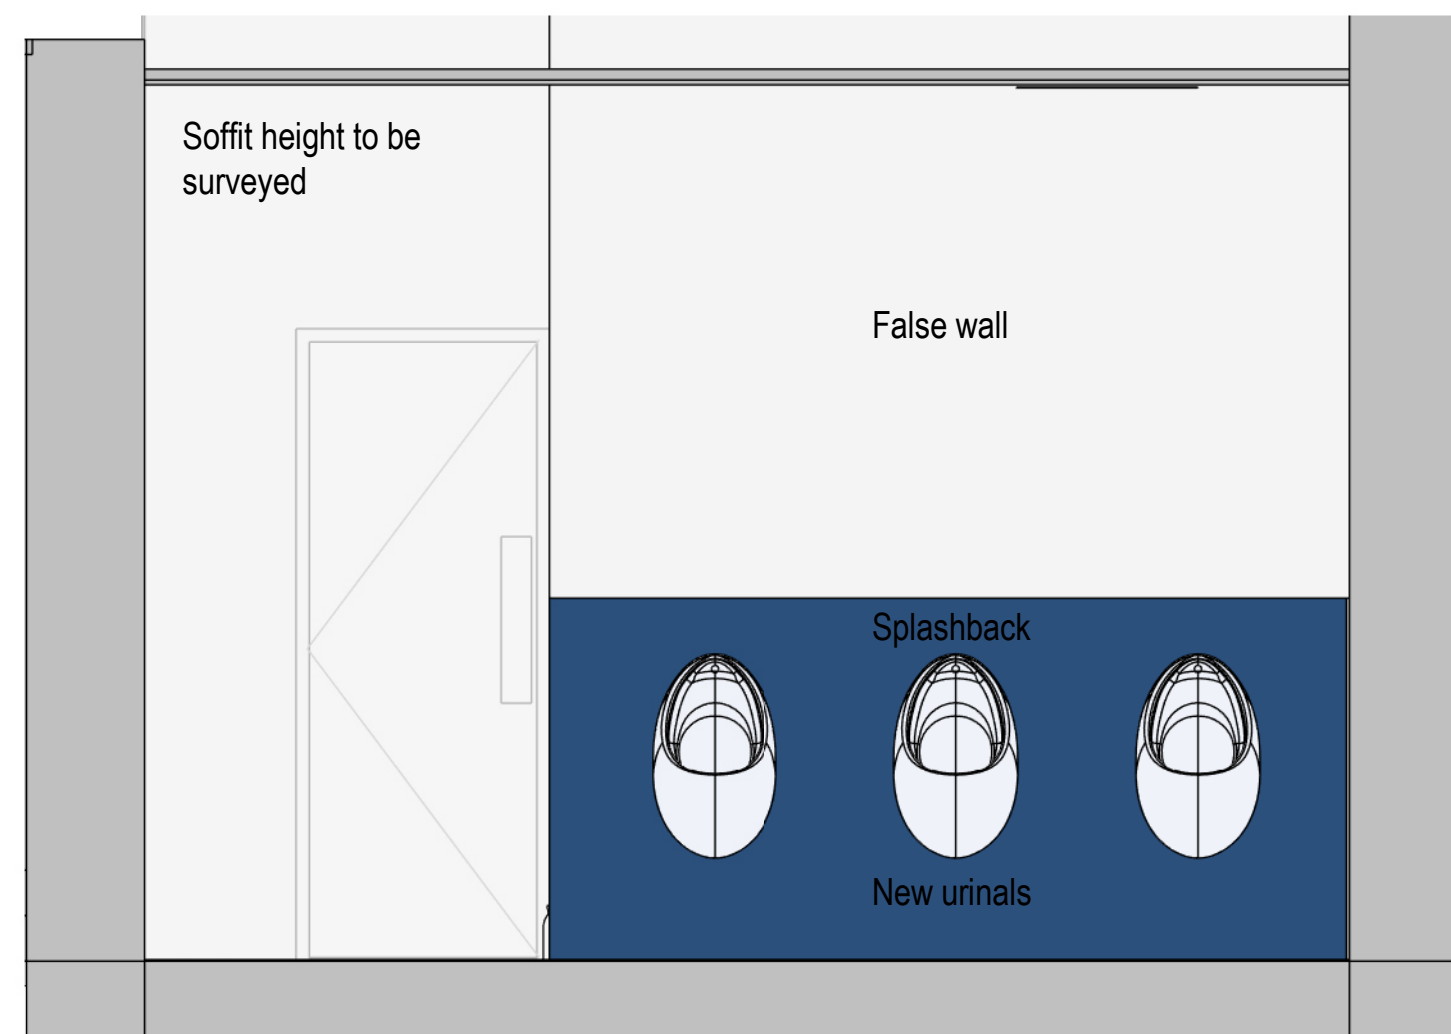


Male WC Elevation H as Proposed

1 : 25 @ A1

Female WC

@ A1

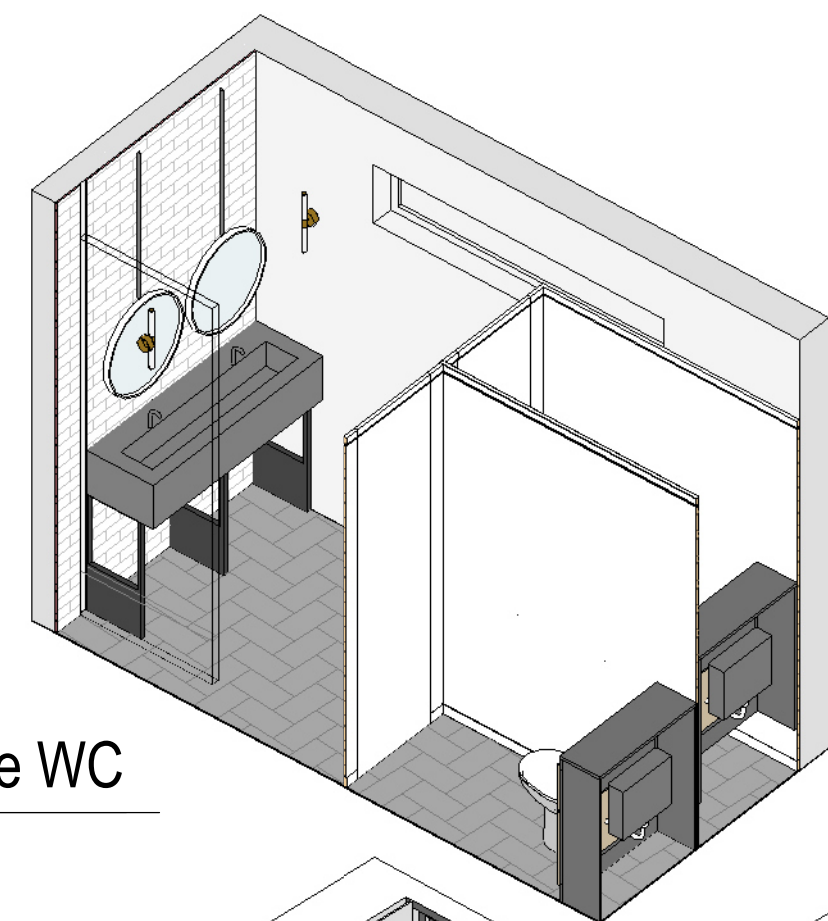

Male WC

@ A1



Precedent images



Washtrough




Ceiling supported mirror




Flush fronted ceiling height cubicle

NOTES

1. Do not scale from this drawing.
2. All measurements are in millimetres unless stated otherwise.
3. This drawing is to be read in conjunction with the specification and all relevant Architectural, Electrical, Mechanical and Structural drawings.
4. (c) University of Manchester this drawing must not be reproduced without permission.
5. Directorate of Estates and Facilities to be notified of any discrepancies.

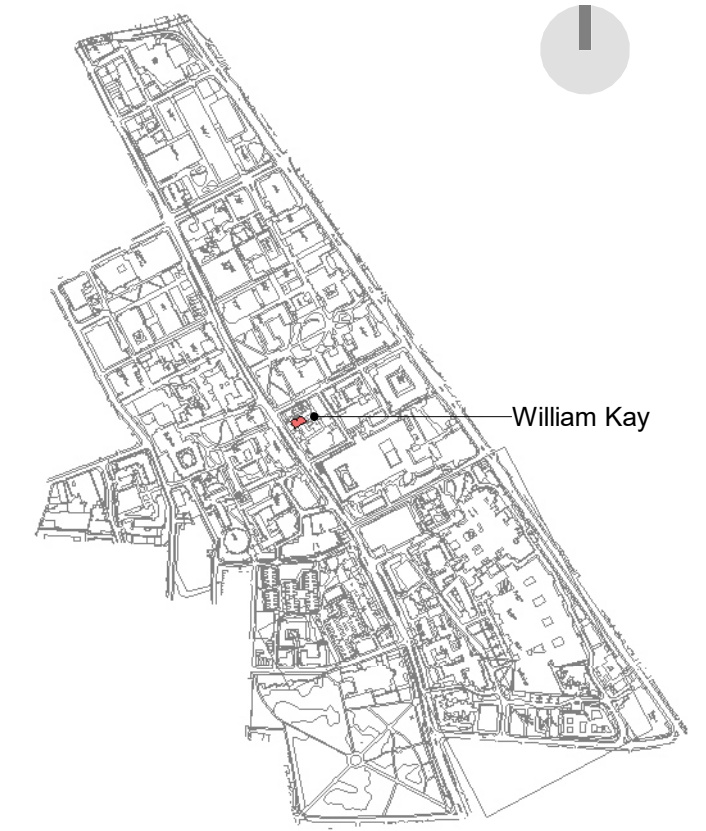

Plans shown as indicative. Survey required.

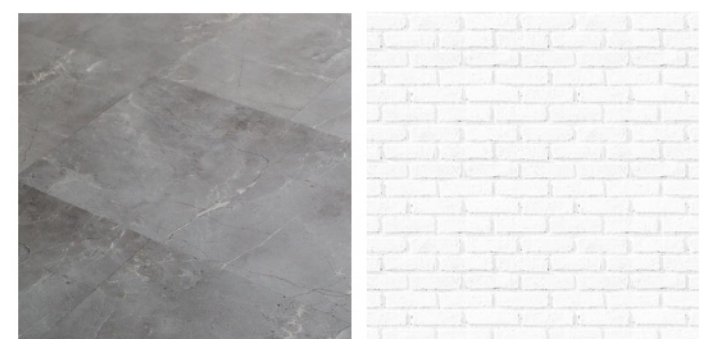

LVT floor plank

White brick wall

P01	First issue. Issued for comments.	29-10-24	JL	JL
Rev	Description	Date	By	Auth

MANCHESTER 1824
The University of Manchester
Directorate of Estates and Facilities
Beyer Building
The University of Manchester
Oxford Road
Manchester
M13 9PL

HALLIDAY MEECHAM ARCHITECTS
Halliday Meecham Architects Limited
111 Piccadilly Manchester M1 2HY
+44 (0)161 461 5565
4 Devonshire Street London W1W 5DT
+44 (0)203 440 5175
hma@hallidaysmeecham.com
www.hallidaysmeecham.com

PRELIMINARY

Project
UoM NZC Decant Works - 5668

Building Name
William Kay House

Site Name
William Kay House

Sub Site Name
Oxford Road

Drawing Title
William Kay L0 WC Layout as Proposed

PM DS | Drawn JL | Checked JL | Authorised HMA

Scale @A1
1:100

Drawing Number
5668-HMA-WK-ZZ-DR-A-0207

Revision
P01

Original Drawing Paper Size 841mm x 594mm