


FENTON HOUSE, HIGHER ARDWICK, MANCHESTER

EXTERNAL ELEVATION REMEDIAL WORKS

SOUTH & WEST ELEVATIONS

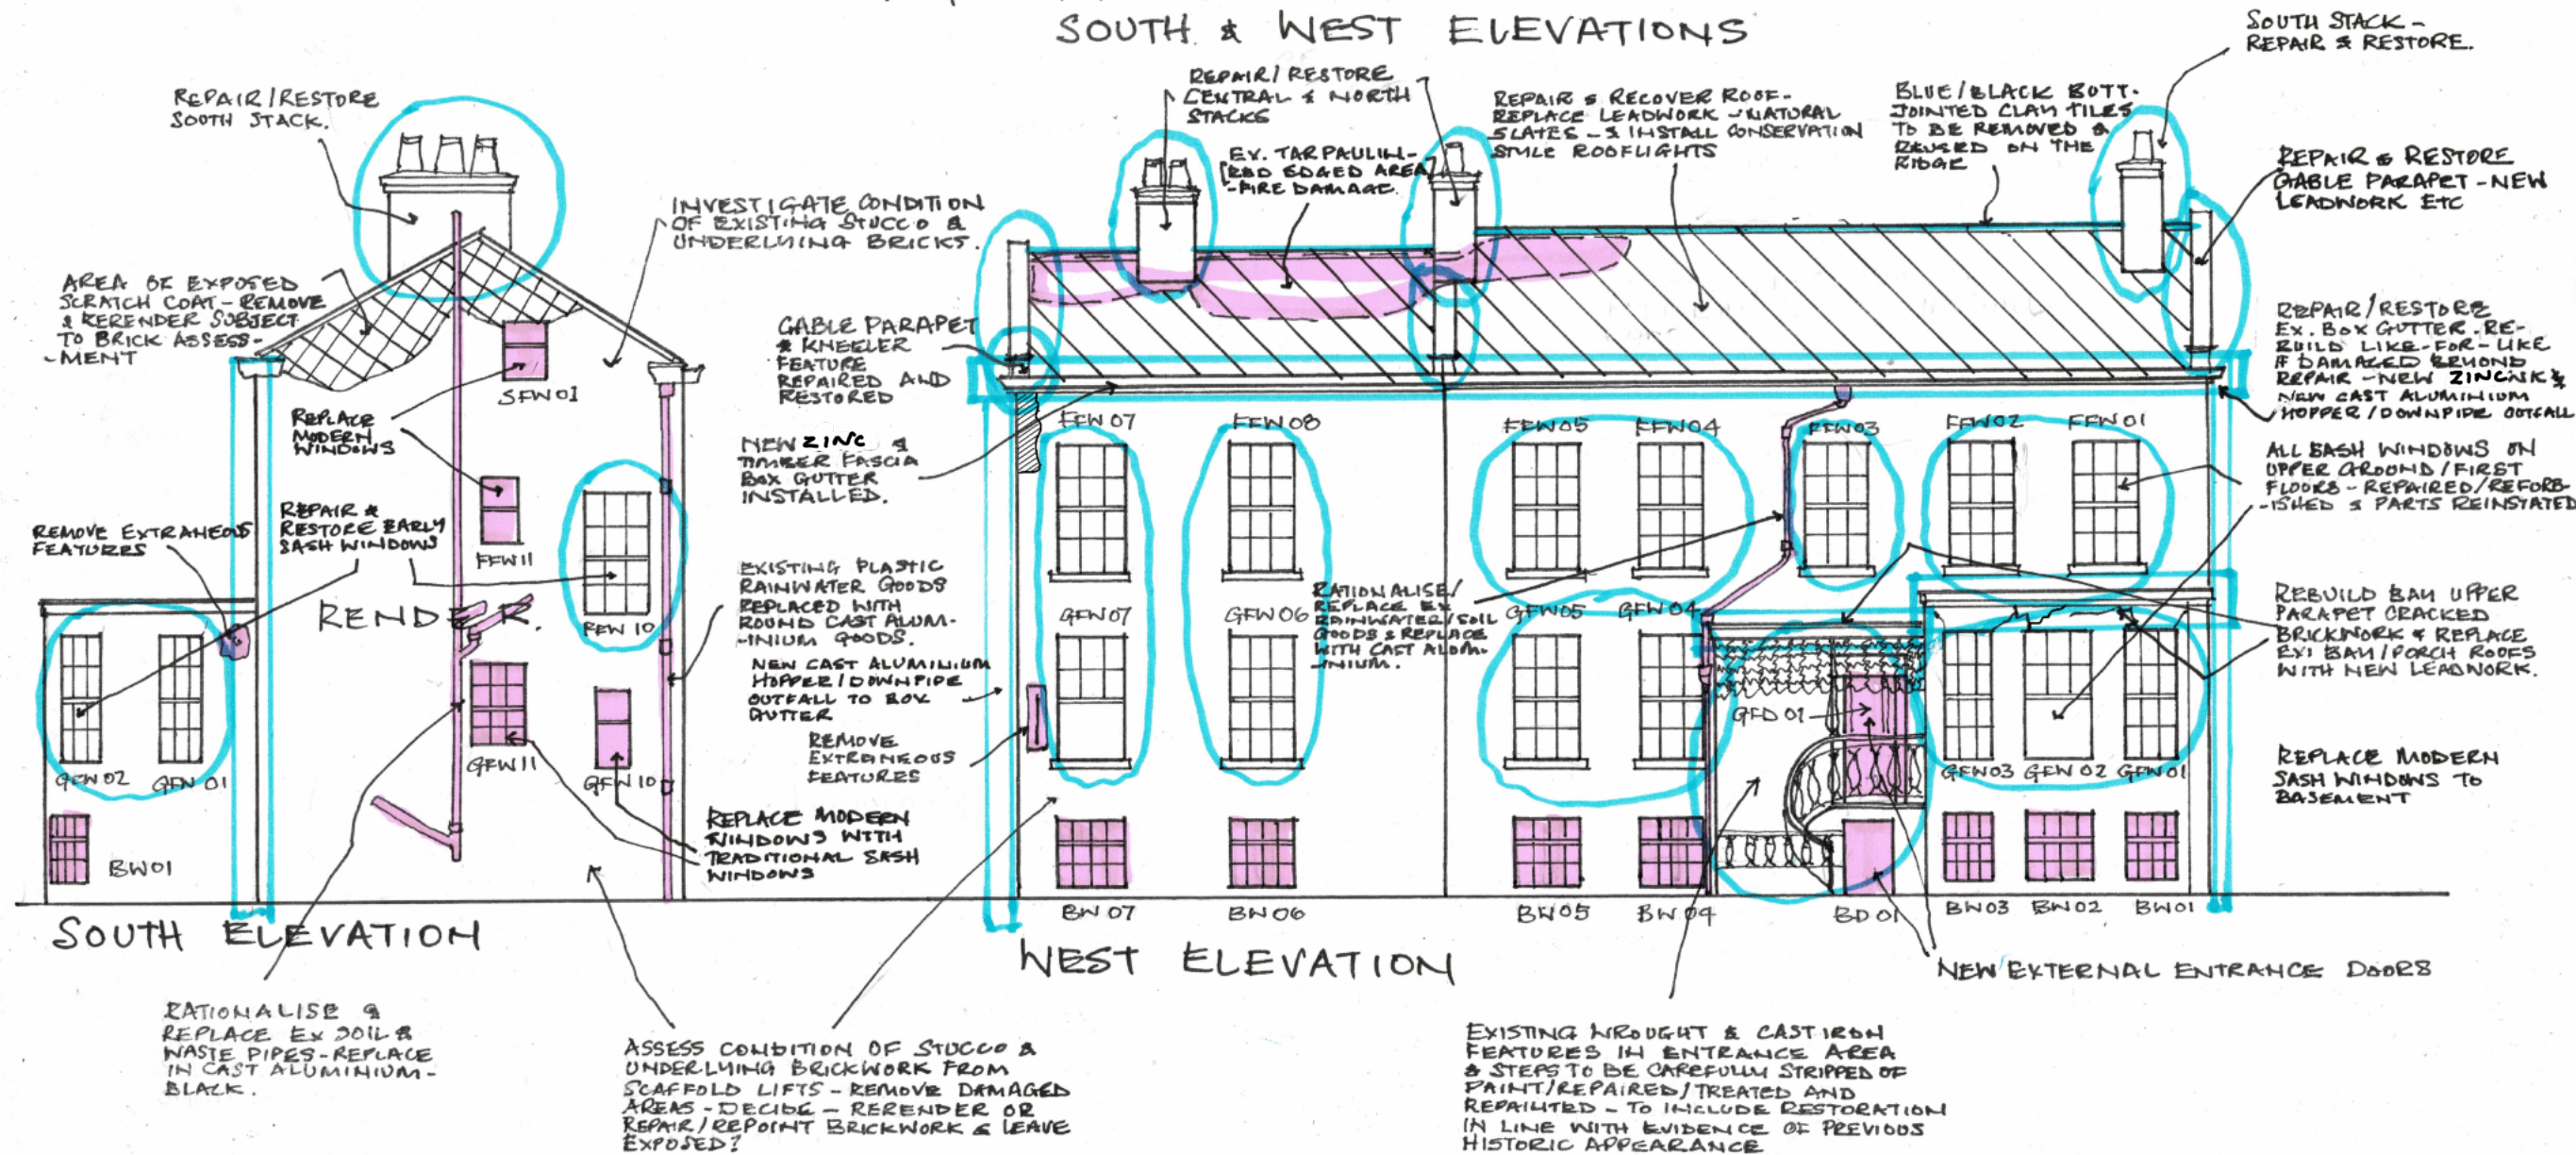

[TO BE READ IN CONJUNCTION WITH SPECIFICATION DOCUMENT]

Drawing Number - FH/CC/DWG 6A

SCALE - 1:100 @ A3 (A)