



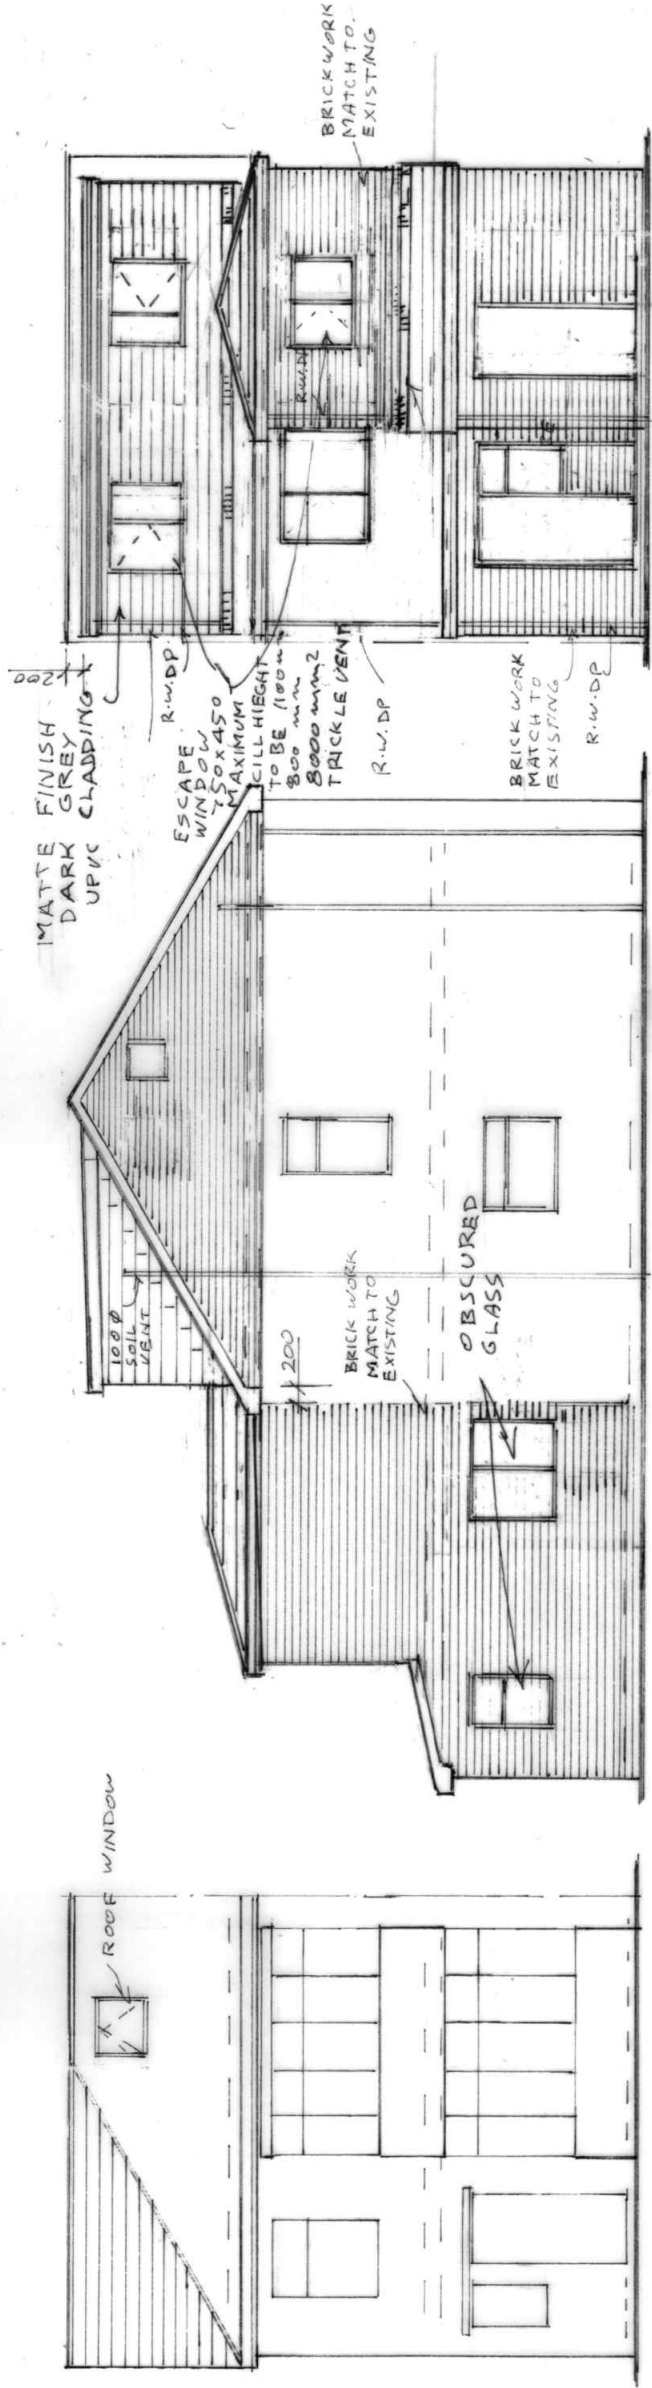

FRONT ELEVATION
(PROPOSED)

SIDE ELEVATION
(PROPOSED)

REAR ELEVATION
(PROPOSED)

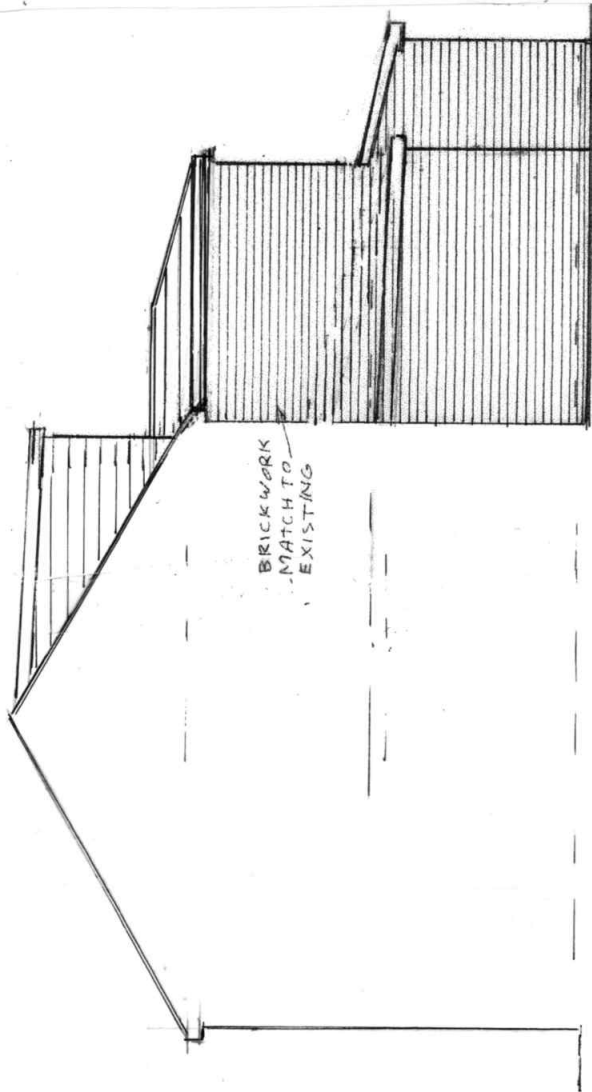

SIDE ELEVATION
(PROPOSED)

BUILDING DESIGN SERVICES	
M. FAROOQ	
418 Bury Road Rochdale OL11 5EU.	
Tel: 01706 712231 Mob: 07967605763	
RETROSPECTIVE APPLICATION FOR THE ERECTION OF DOUBLE STOREY REAR EXTENSION AND REAR DORMER AT 12 FAIRHOLME ROAD MANCHESTER M20 4NT	
For: Mr MOHAMMED AKRAM	2243/3
Elevation	Scale 1:100