




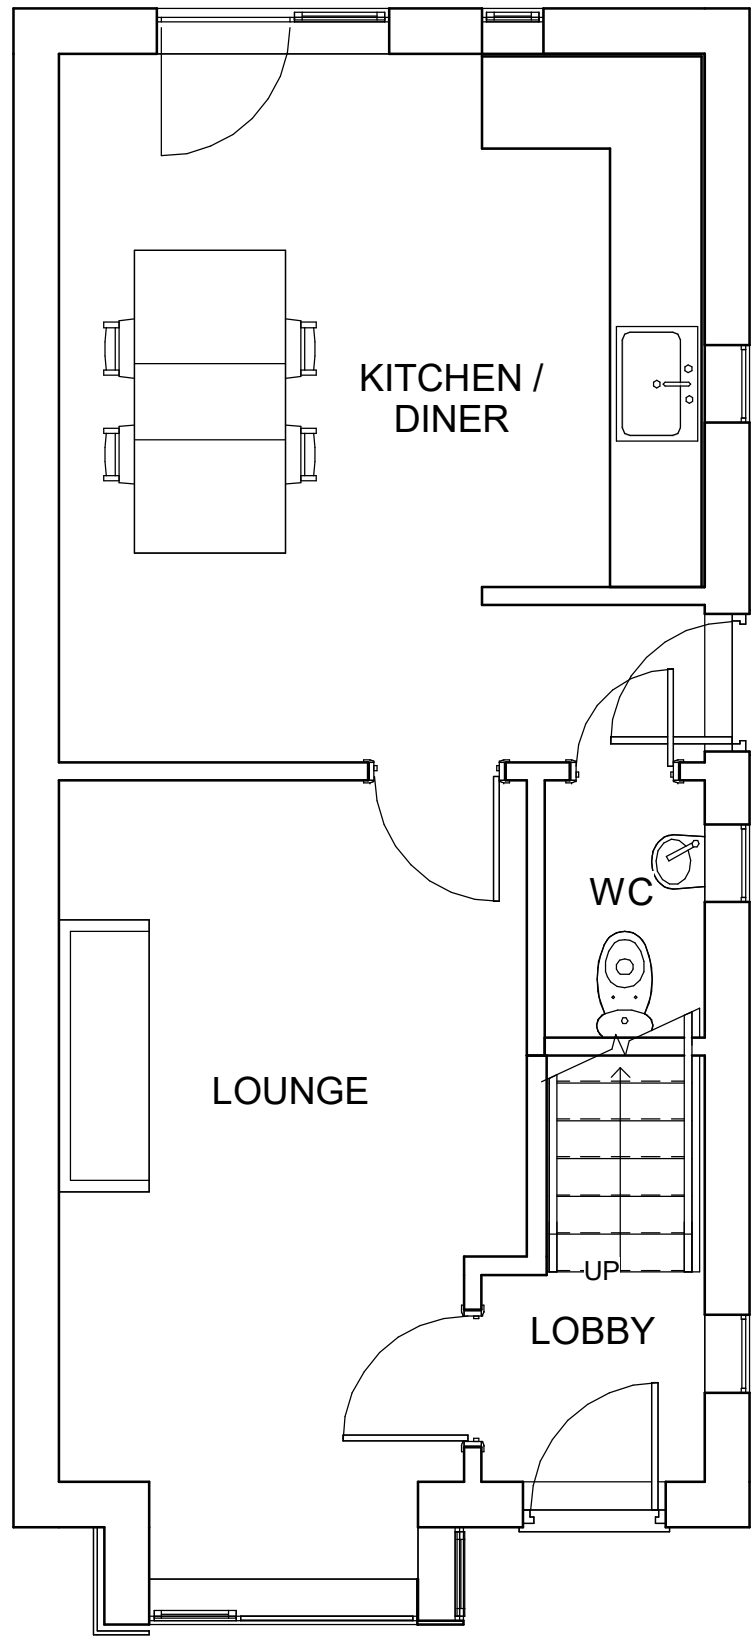


3 Existing Ground Floor
1 : 50

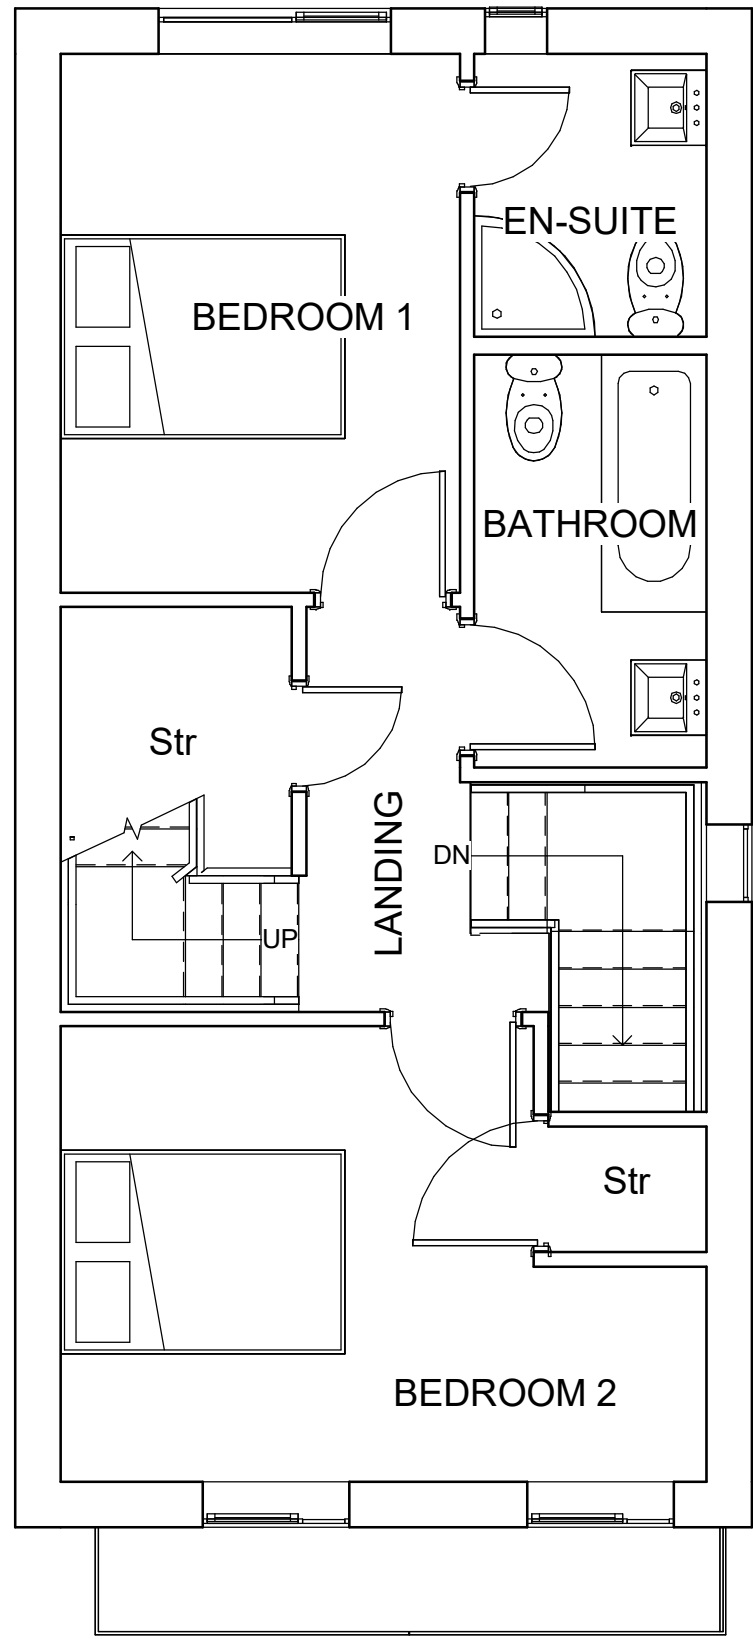


8 Existing 1st Floor
1 : 50

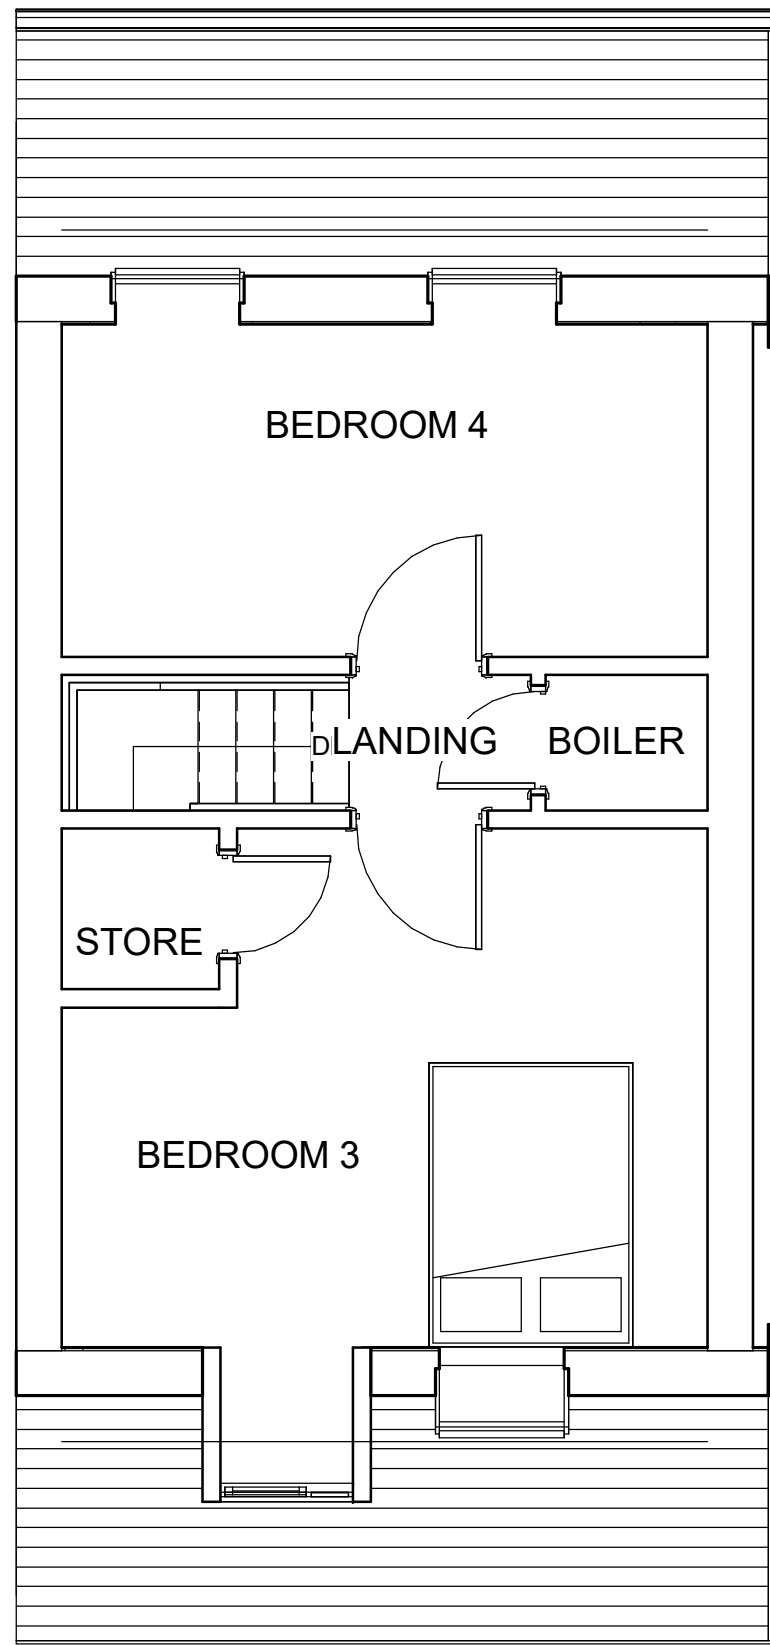

2 Existing 2nd Floor
1 : 50

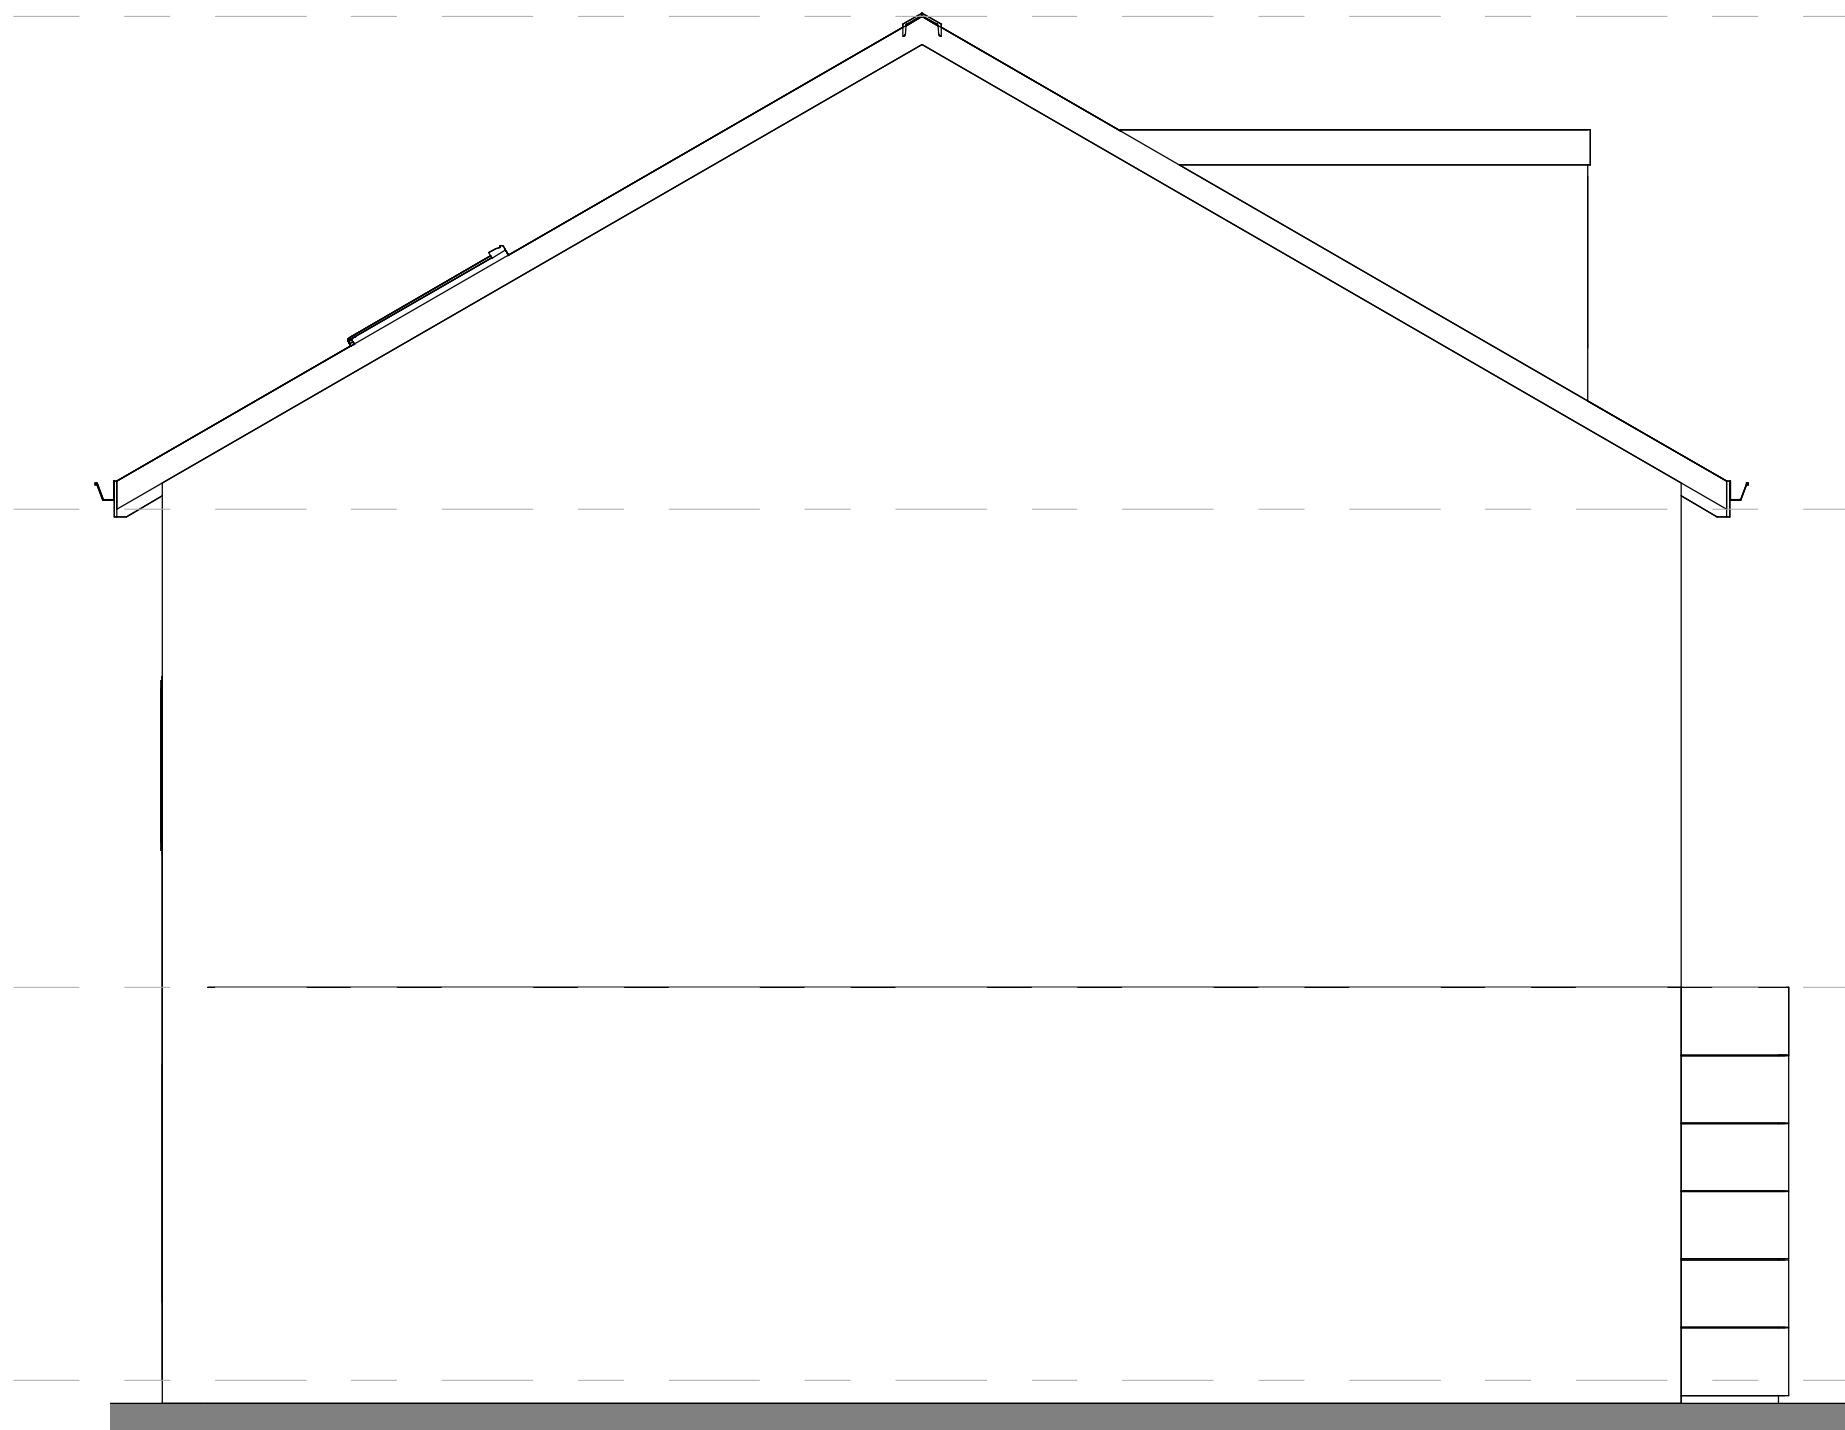


7 Existing LHS Elevation
1 : 50

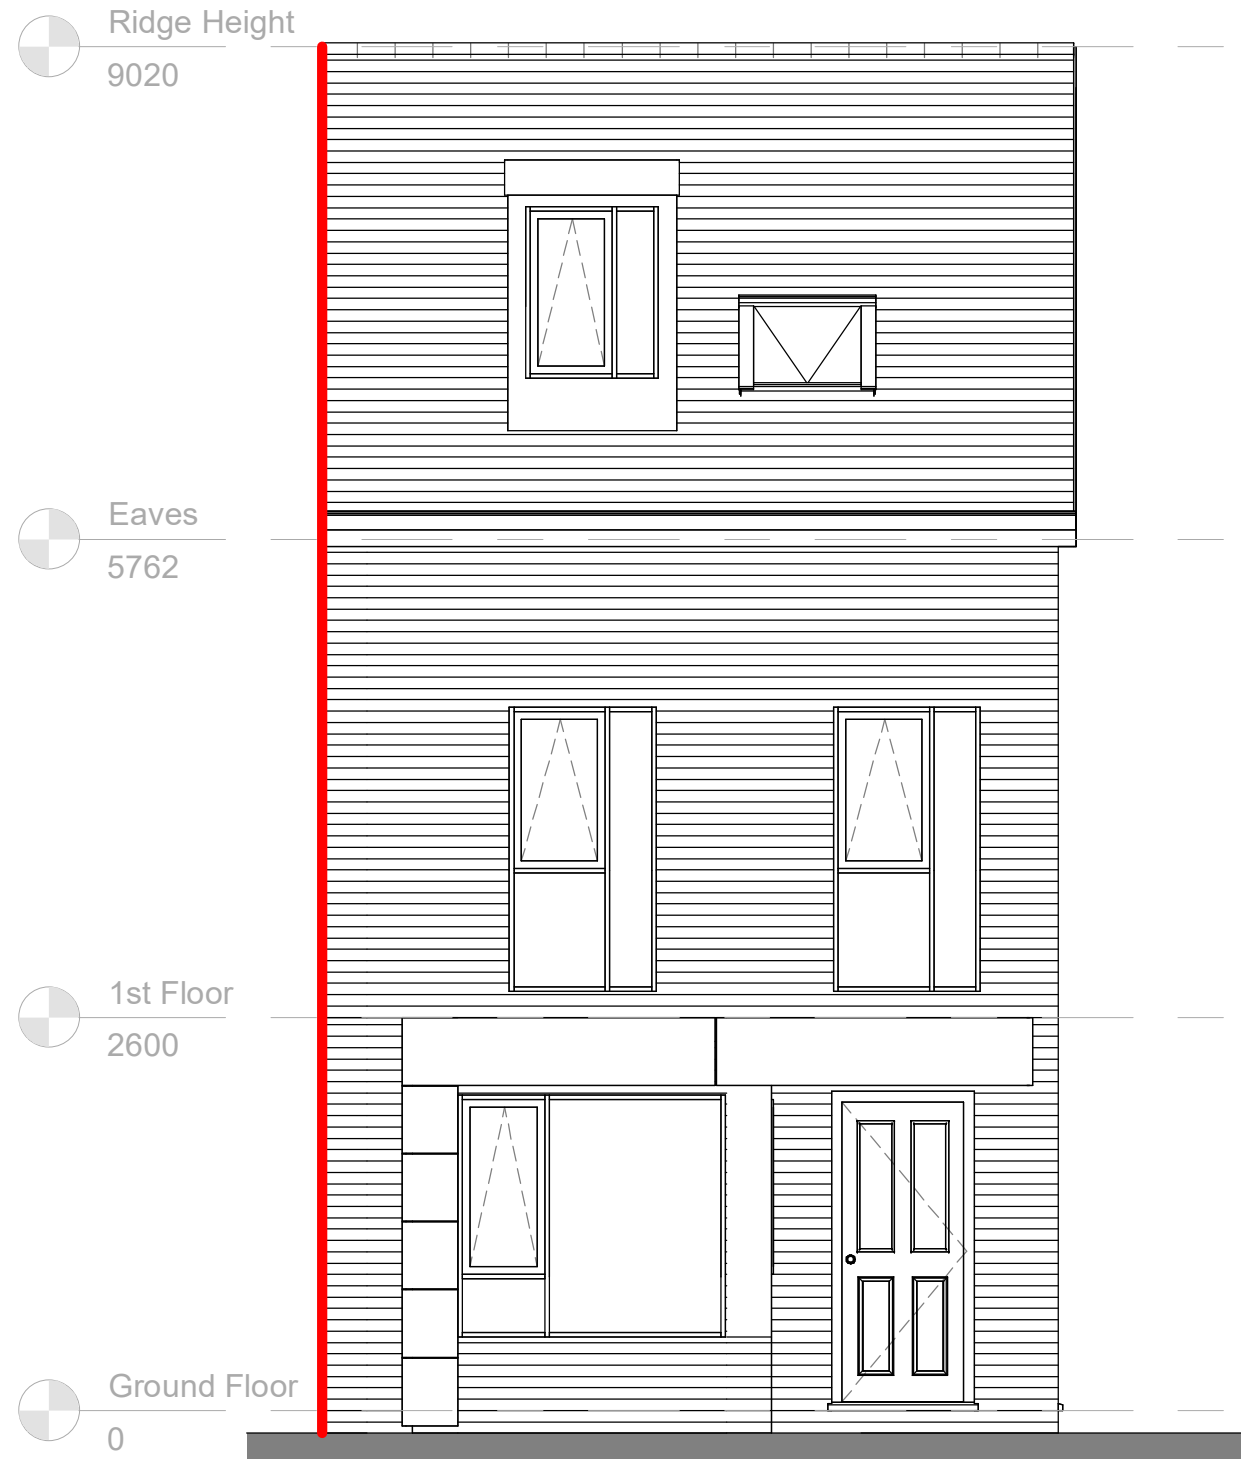


6 Existing Front Elevation
1 : 50




5 Existing RHS Elevation
1 : 50

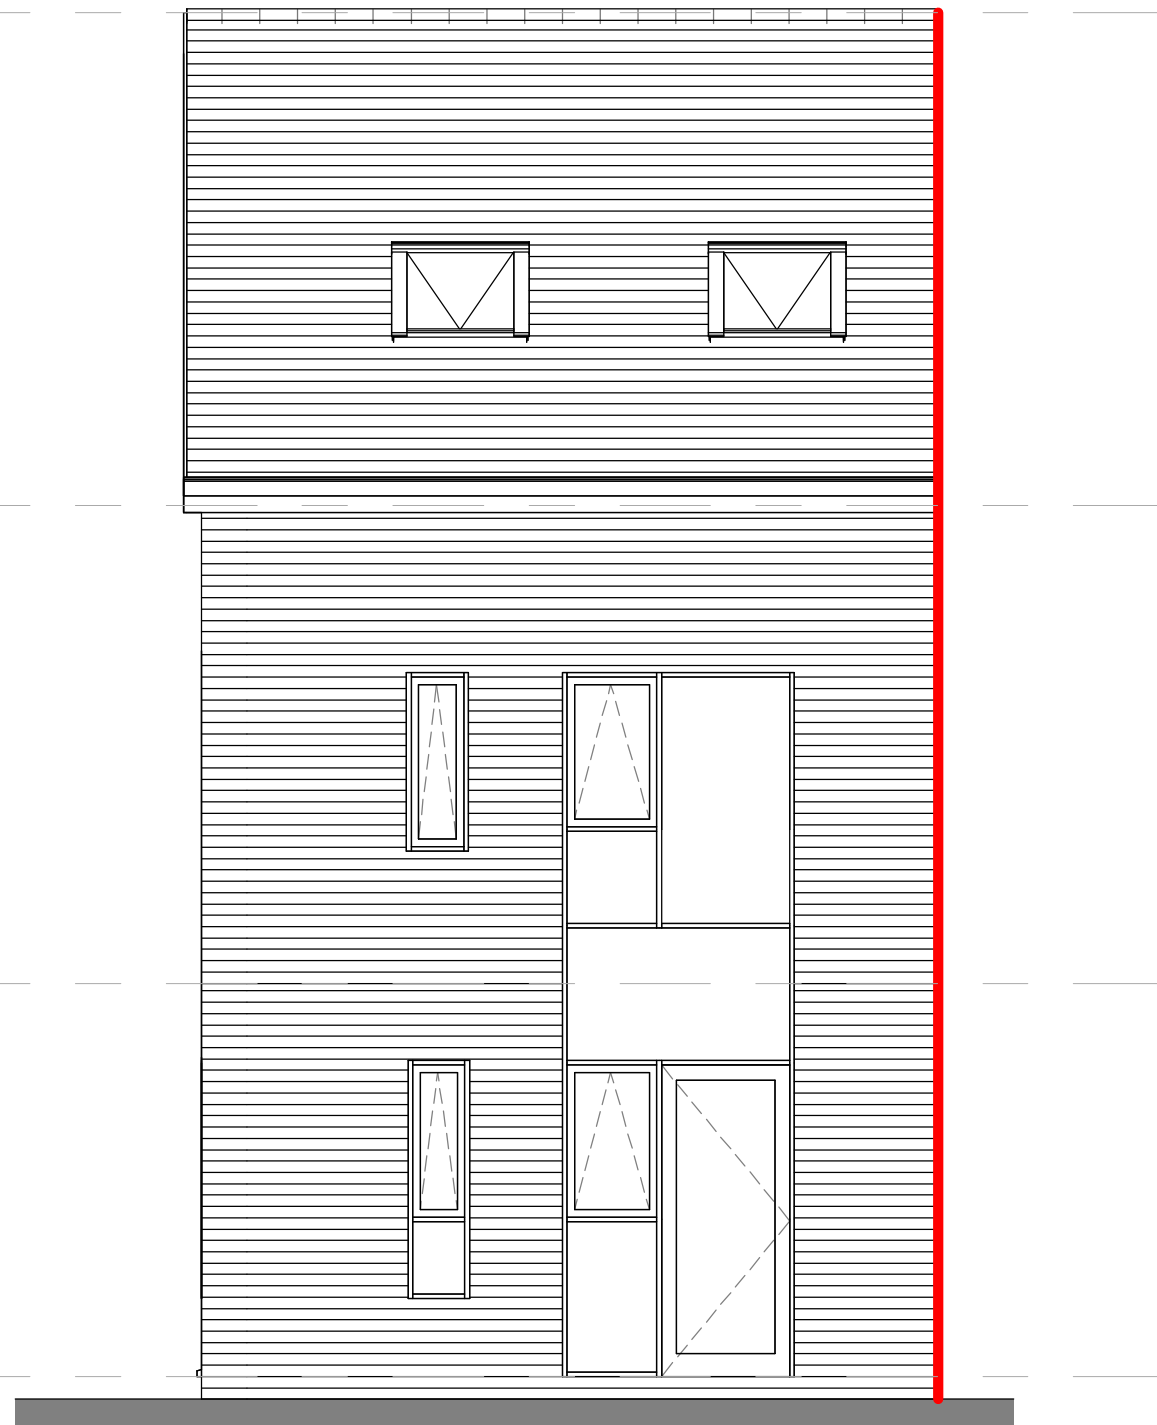


4 Existing Rear Elevation
1 : 50

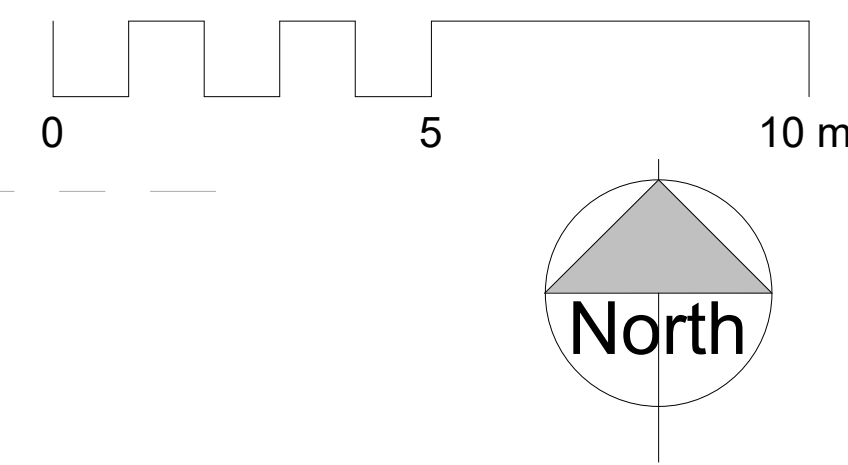

NOTES
ALL DIMENSIONS AND LEVELS ARE TO BE CHECKED ON SITE
ANY DISCREPANCIES ARE TO BE REPORTED TO THE PROJECT MANAGER BEFORE ANY WORK COMMENCES
THIS DRAWING SHALL NOT BE SCALED TO ASCERTAIN ANY DIMENSIONS WORK TO FIGURED DIMS ONLY
THIS DRAWING SHALL NOT BE REPRODUCED WITHOUT EXPRESS WRITTEN PERMISSION FROM Clarks Bespoke Design LTD.

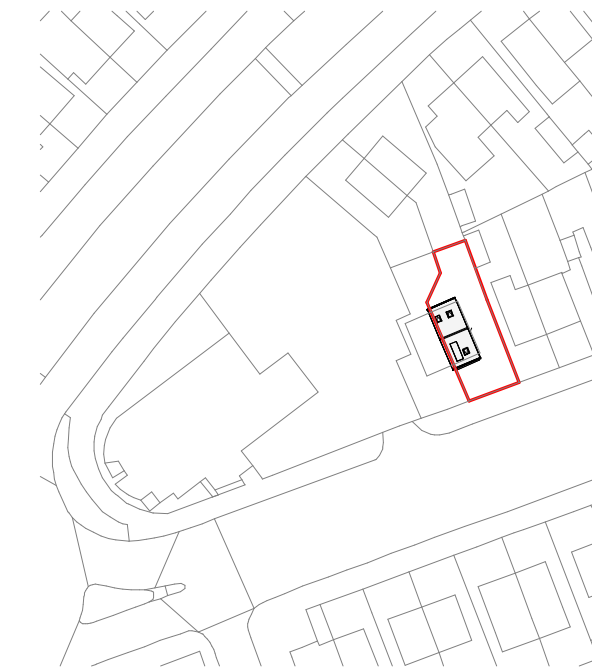

1 Location Plan
1 : 1250

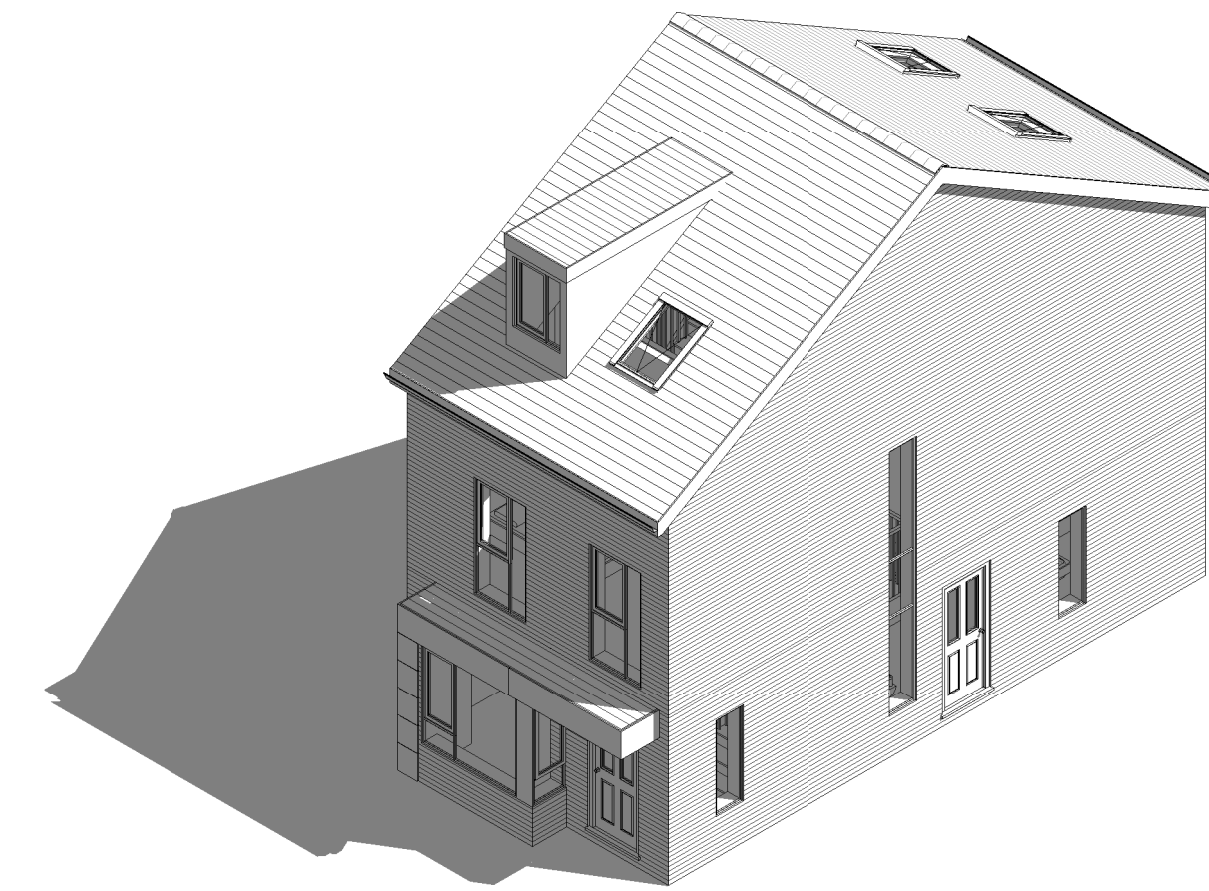


9 Existing 3D

P1	14/04/24	BC	First Issue
Rev No.	Rev Date	Rev By	Description

project
229b Moseley Road

location
229b Moseley road
Manchester M19 2LJ

client
Masood Ahmed

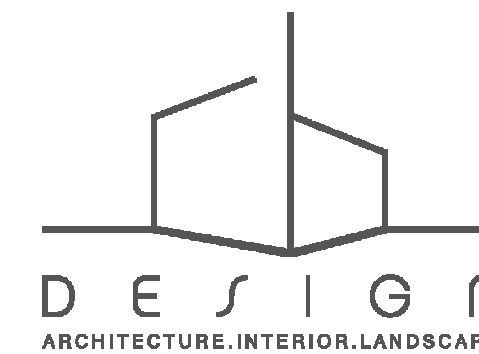

T: 07402266305 E: brad@cbdarchitecture.com
Phoenix House, 4 Huddersfield Road, Stalybridge, SK15 2QA



drawing title
Location Plan and As Existing Plans

dwg purpose
PRELIMINARY

scale As indicated	drawn BC	checked BC
@ sheet size A1	rev date 14/04/24	
23-048	PL-001	P1
job number	drawing number	revision