


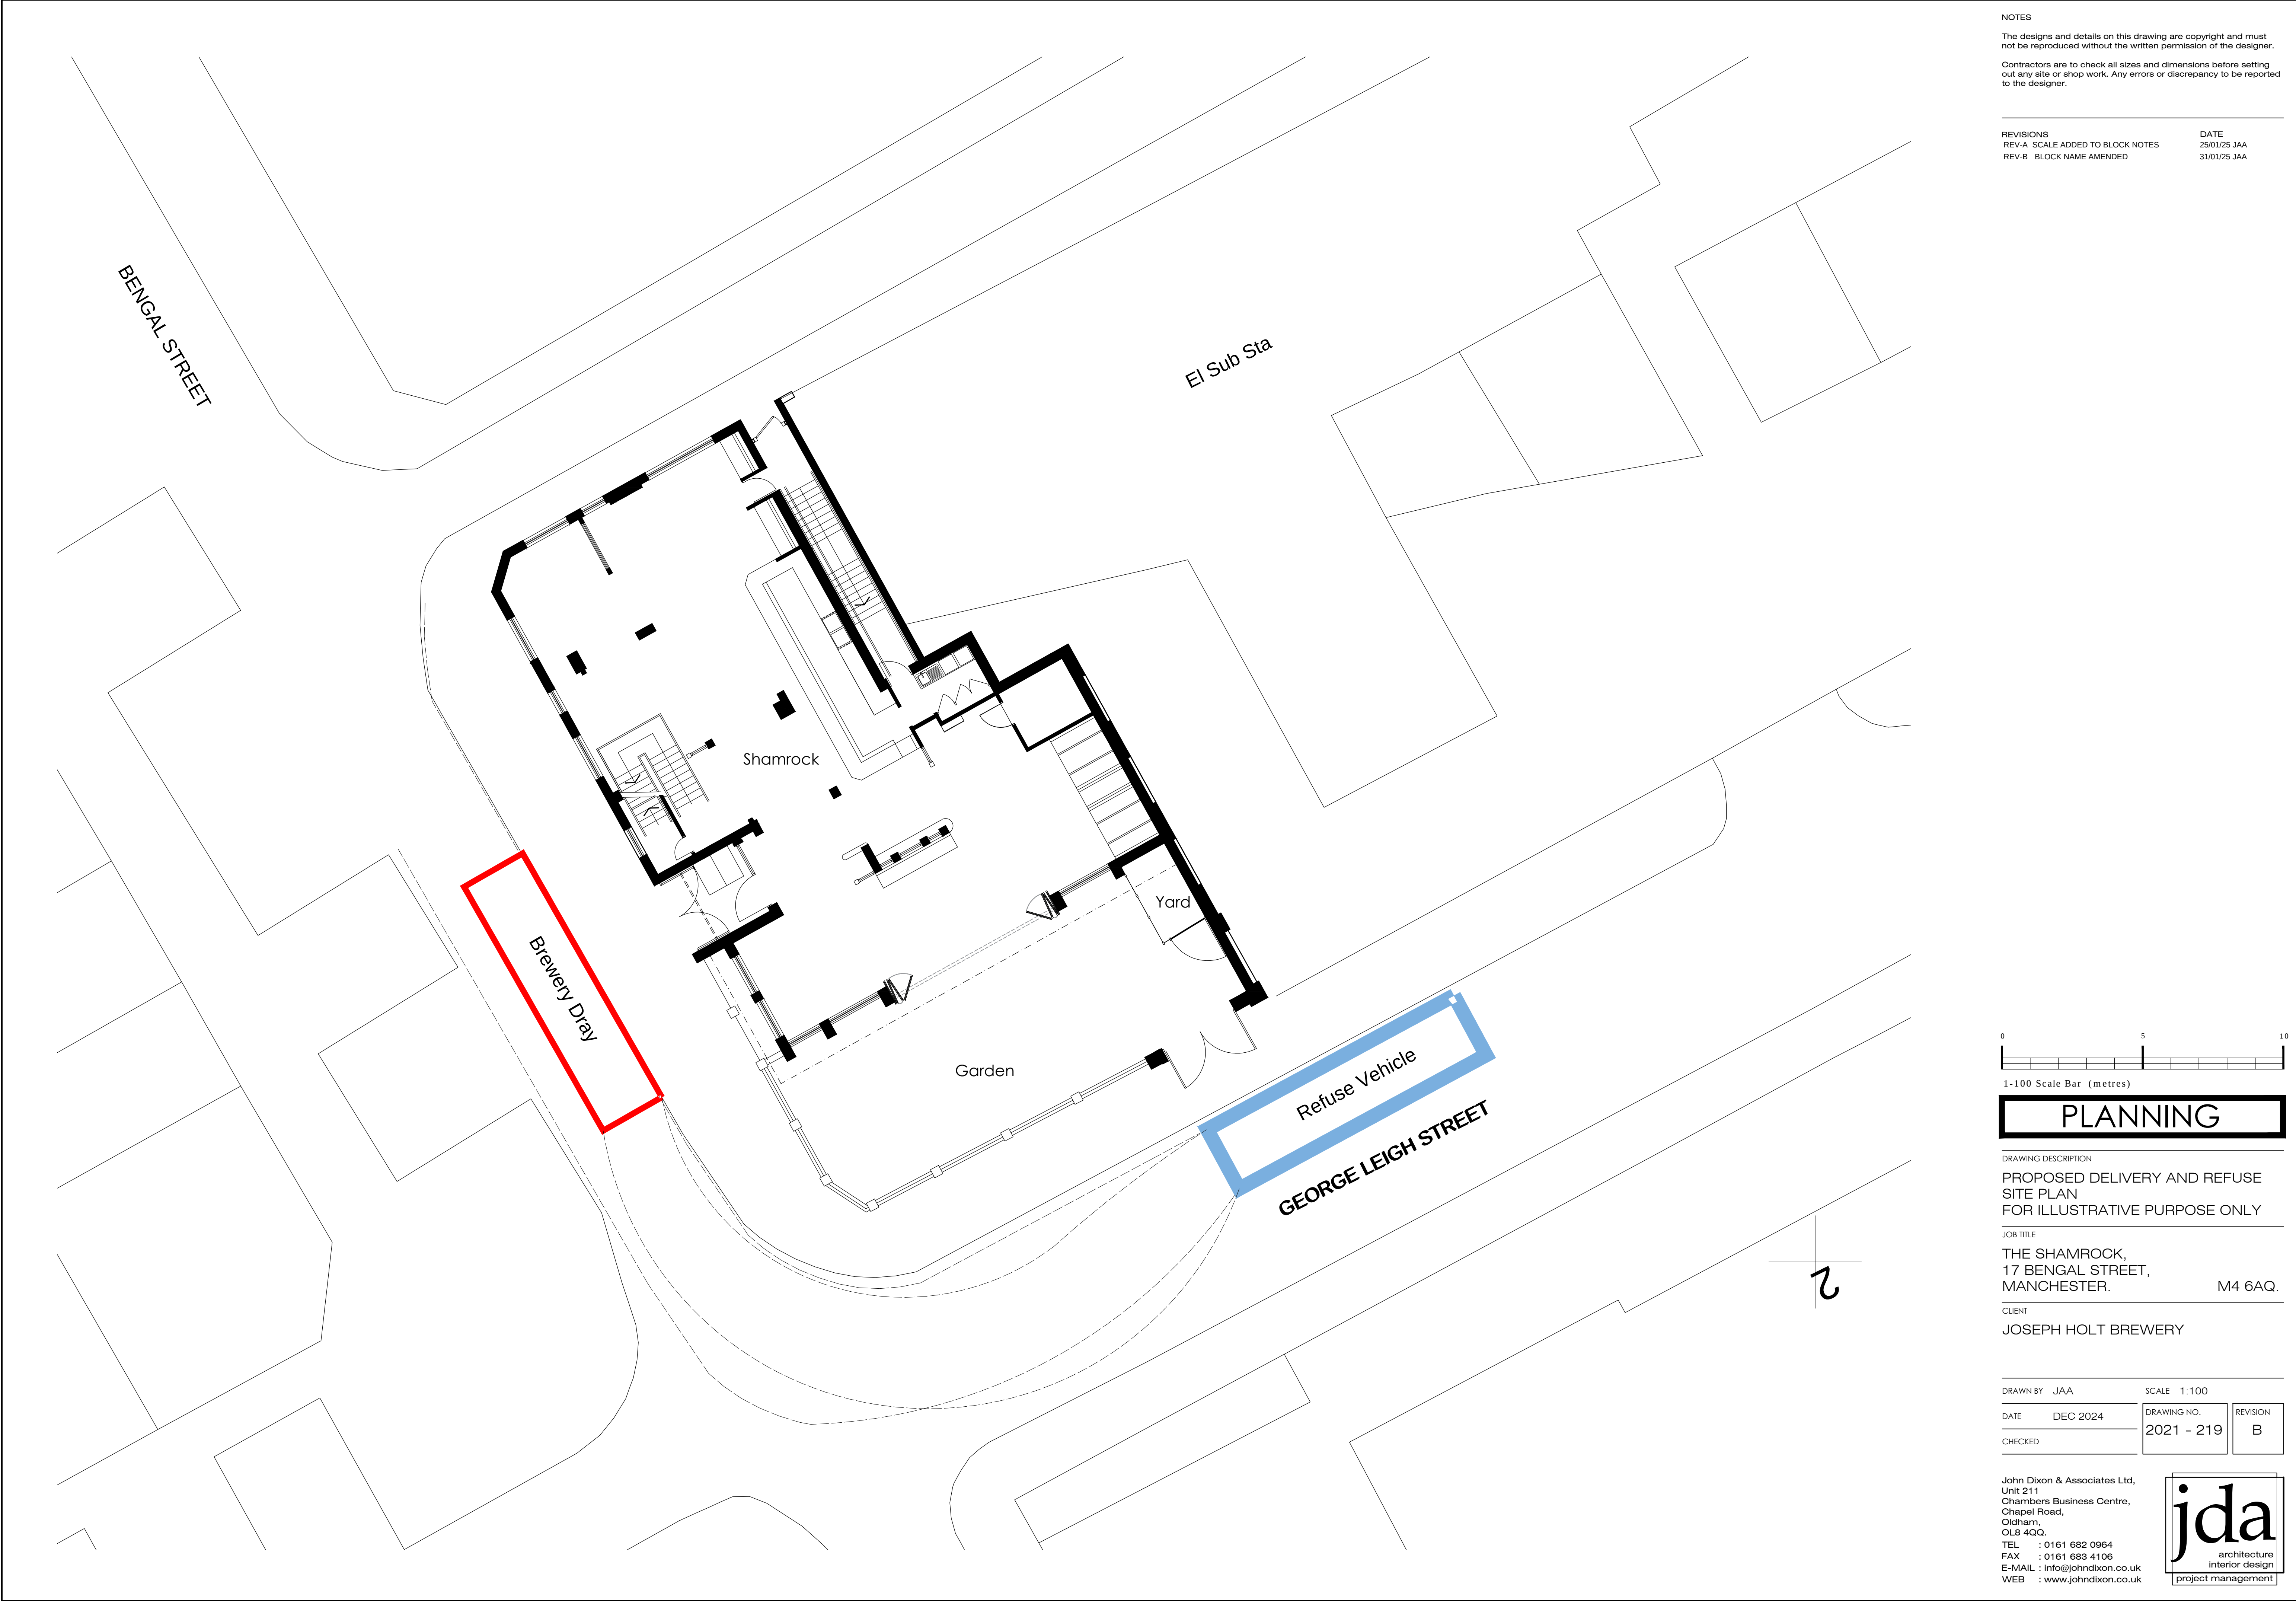


NOTES

The designs and details on this drawing are copyright and must not be reproduced without the written permission of the designer.

Contractors are to check all sizes and dimensions before setting out any site or shop work. Any errors or discrepancy to be reported to the designer.

| REVISIONS |                            | DATE         |
|-----------|----------------------------|--------------|
| REV-A     | SCALE ADDED TO BLOCK NOTES | 25/01/25 JAA |
| REV-B     | BLOCK NAME AMENDED         | 31/01/25 JAA |

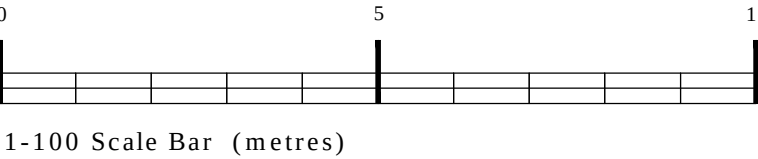

## PLANNING

DRAWING DESCRIPTION

PROPOSED DELIVERY AND REFUSE  
SITE PLAN  
FOR ILLUSTRATIVE PURPOSE ONLY

JOB TITLE

THE SHAMROCK,  
17 BENGAL STREET,  
MANCHESTER.

M4 6AQ.

CLIENT

JOSEPH HOLT BREWERY

|          |          |             |            |
|----------|----------|-------------|------------|
| DRAWN BY | JAA      | SCALE       | 1:100      |
| DATE     | DEC 2024 | DRAWING NO. | 2021 - 219 |
| CHECKED  |          | REVISION    | B          |

John Dixon & Associates Ltd,  
Unit 211  
Chambers Business Centre,  
Chapel Road,  
Oldham,  
OL8 4QQ.  
TEL : 0161 682 0964  
FAX : 0161 683 4106  
E-MAIL : info@johndixon.co.uk  
WEB : www.johndixon.co.uk

**jda**  
architecture  
interior design  
project management