


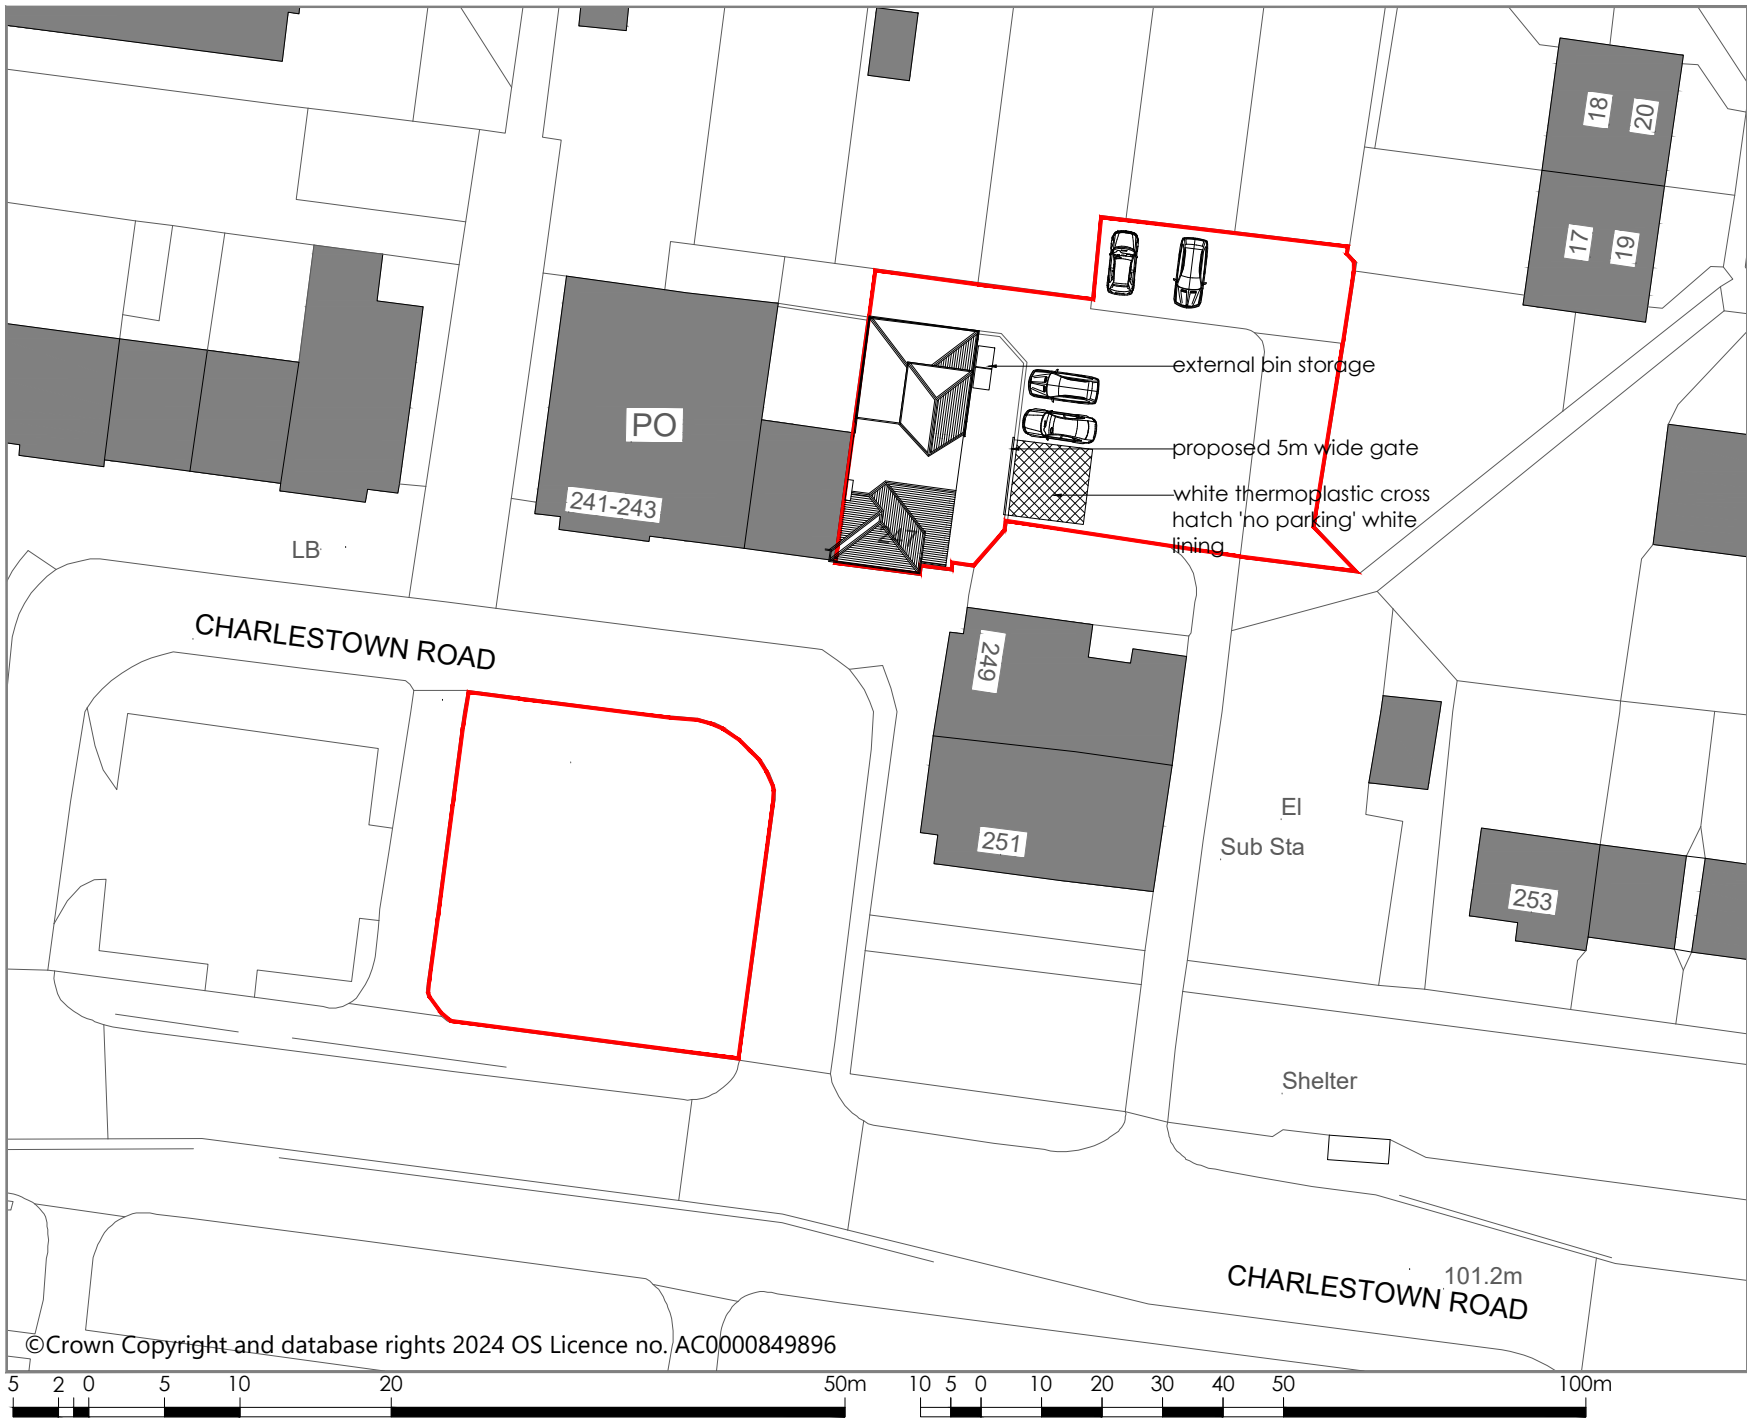

Indicative
True
North

Planning drawings

Site Boundary		
Rev A	First floor plan revised to suit feedback from LA	17-02-25
Rev ref	Description	Date
Project	Ground & first floor rear extension	
Site Address	Whitemoss Pharmacy 247 Charlestown Road Blackley M9 7BD	
Client	Mr M Sandher	
Drawing status	Planning	
Drawing title	Proposed block plan	
Date	October 2024	
Scale	1:500 @ A4	
Dwg No.	2024-1838-P-108	Rev Rev A