


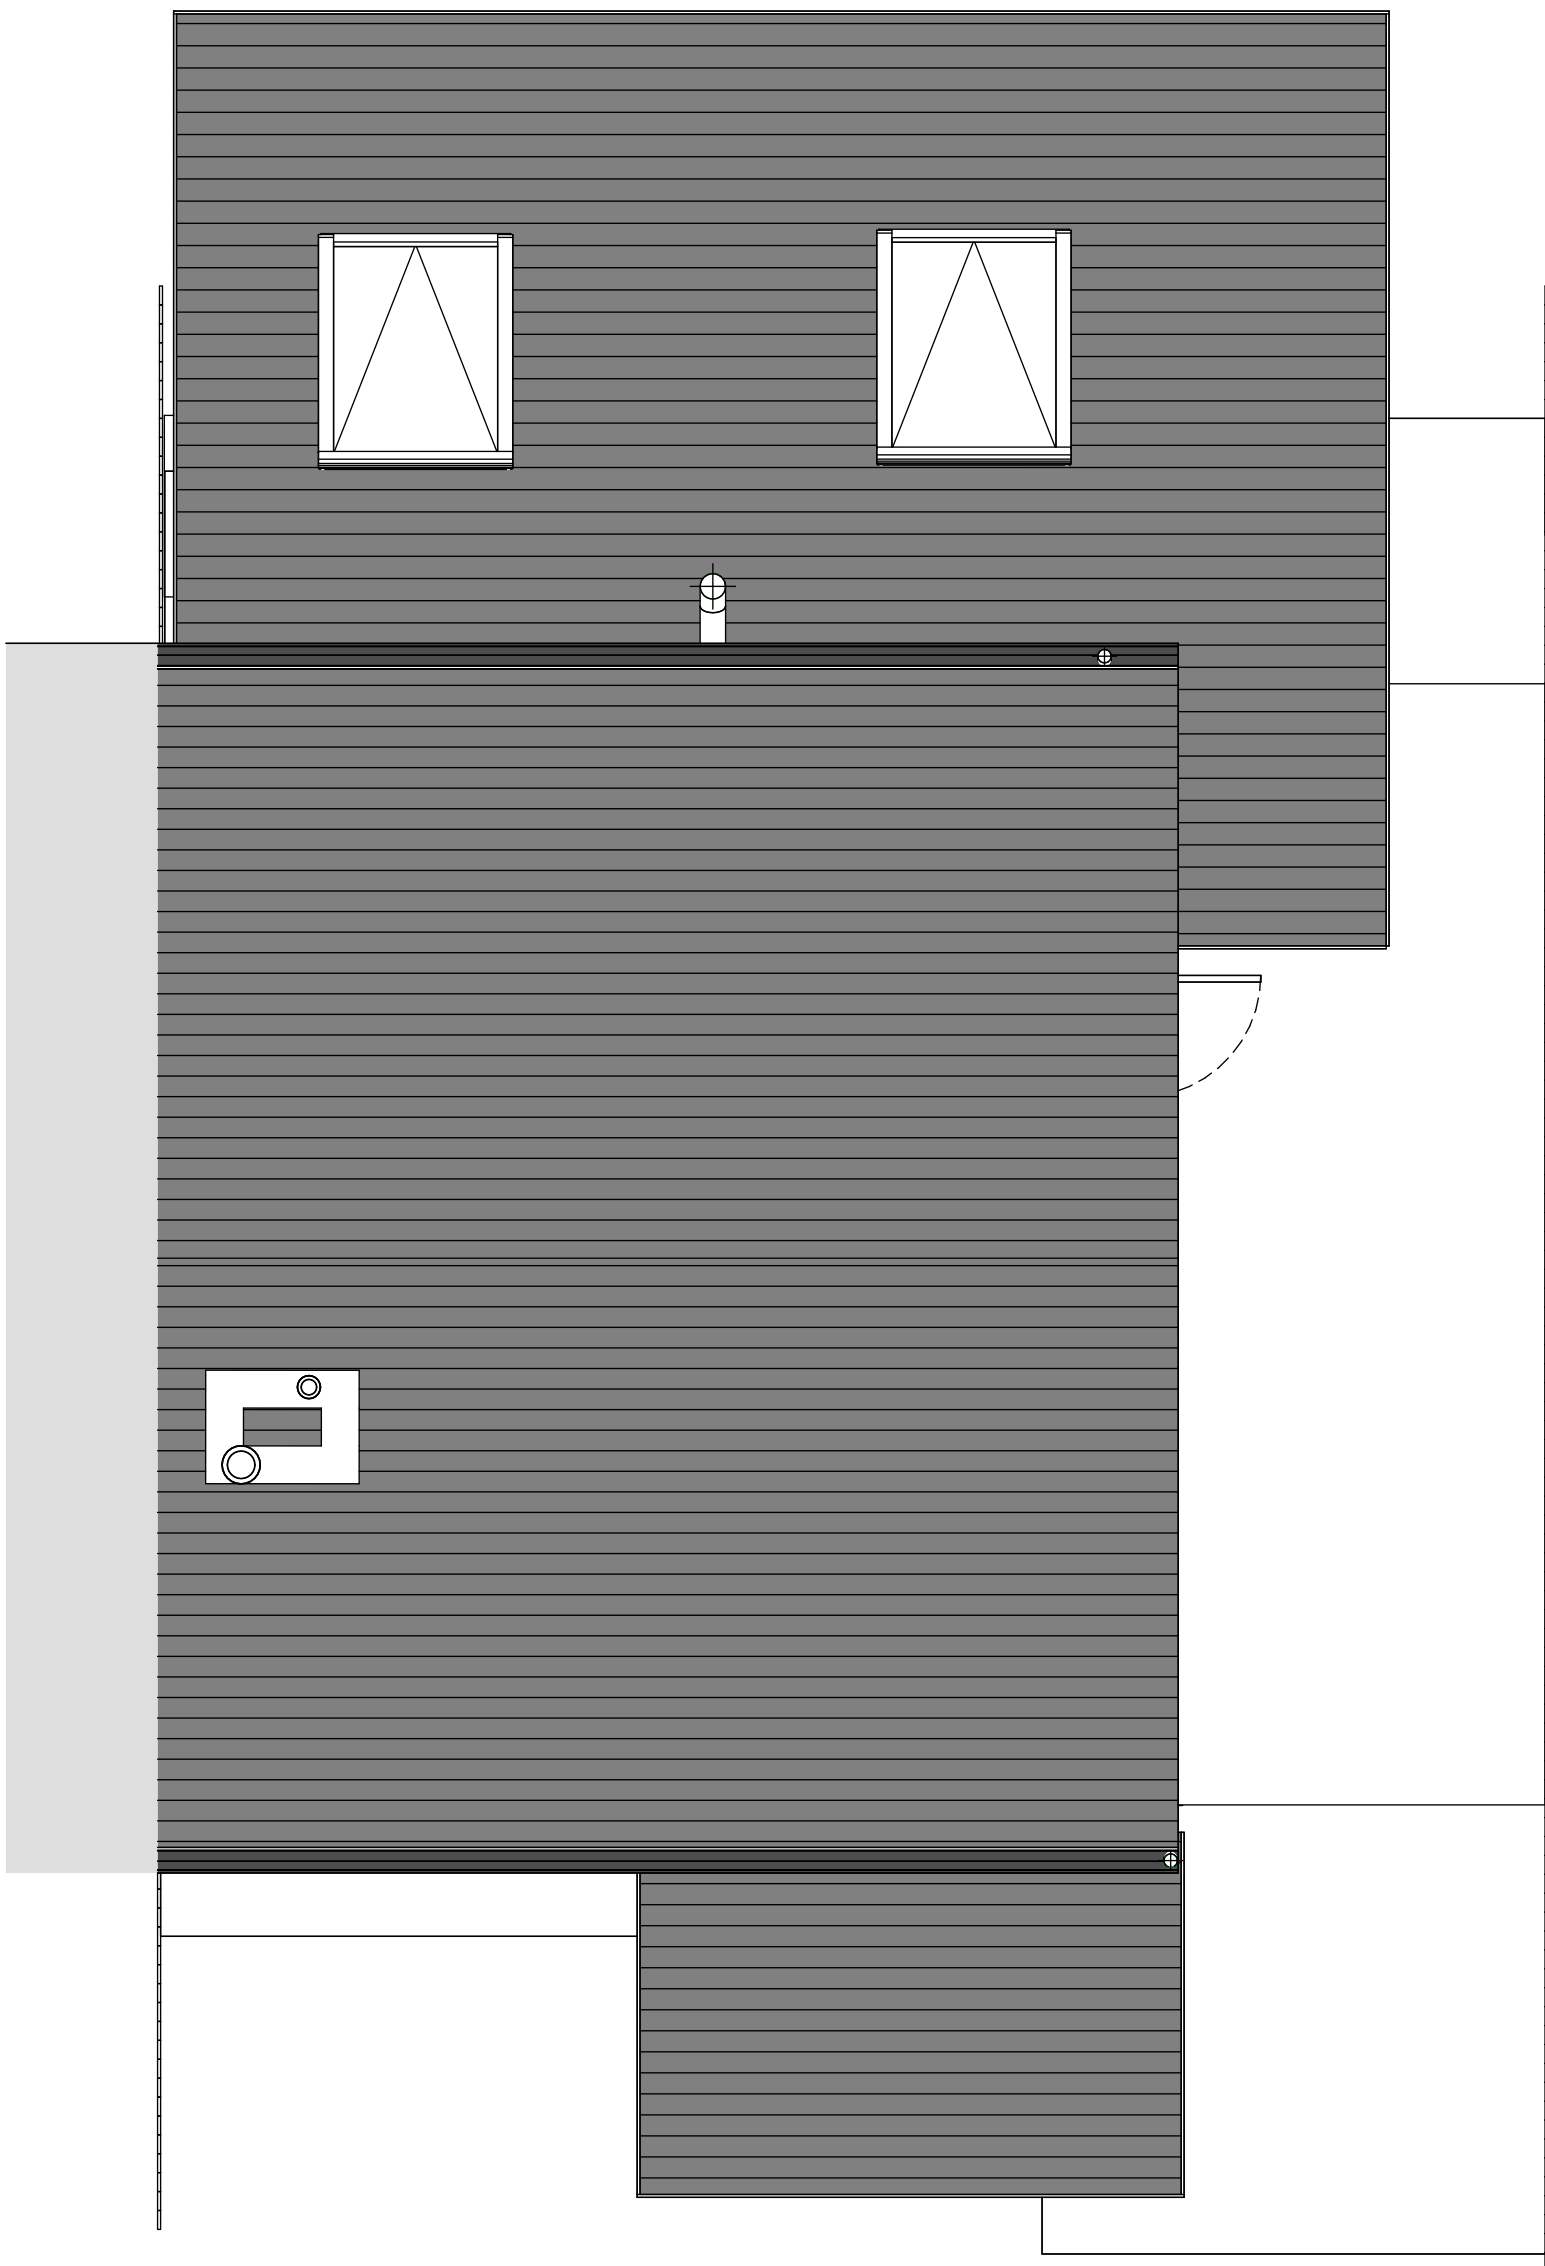

PROPOSED ROOF PLAN
1 : 50



KEY LOCATION PLAN
1 : 1000

1:50 0 0.5 1 1.5 2 2.5 metres

N

SAFETY, HEALTH AND ENVIRONMENTAL INFORMATION:

IN ADDITION TO THE HAZARDS / RISKS NORMALLY ASSOCIATED WITH THE TYPES OF WORK DETAILED ON THIS DRAWING, NOTE THE FOLLOWING:

SIGNIFICANT RESIDUAL RISKS:	REFER TO HEALTH AND SAFETY PLAN
ACTION TO BE TAKEN:	REFER TO HEALTH AND SAFETY PLAN

NOTES

KEY:	
B	Boiler
DPC	Damp Proof Course
E	Electric Meter
EFP	Electric Fire Place
EXF	Extractor Fan
FFL	Finished Floor Level
G	Gas Meter
IC	Inspection Chamber
LH	Loft Access Hatch
RWP	Rainwater Pipe
SVP	Soil Ventilation Pipe
WWP	Waste Water Pipe

P01 2025.01.23 Initial Drawing Issue RJ RO

REV	DATE	DESCRIPTION	BY	CHKD
-----	------	-------------	----	------

INFORMATION

- Please do not scale from this drawing.
- All dimensions must be checked on site by the contractor prior to the commencement of any fabrication or building works.
- Dimensions and details are to be read in conjunction with specialist consultants' drawings and/or other specifications, where applicable, and any disparity is to be brought to the attention of the designer prior to the commencement of any fabrication or building works.
- This drawing is the property and copyright of the designer, and it shall not be copied to any other party without the designer's express written consent.



+44 1484 810415
info@target-green.co.uk
Leeds, West Yorkshire
www.target-green.co.uk

CLIENT

Mr Roznojs

PROJECT

11 SIDMOUTH DRIVE
MANCHESTER
M9 8BU

TITLE:

PROPOSED ROOF PLAN

DRAWN BY:	RJ	DATE:	2025.01.23
CHECKED BY:	SB	SITE AREA:	
SCALE (@ A1):	As indicated	ORIGINAL DRAWING SIZE 841mm x 594mm (A1)	
DRAWING No:	2025-TG-(EX)-D-A-008	REV.	P01