


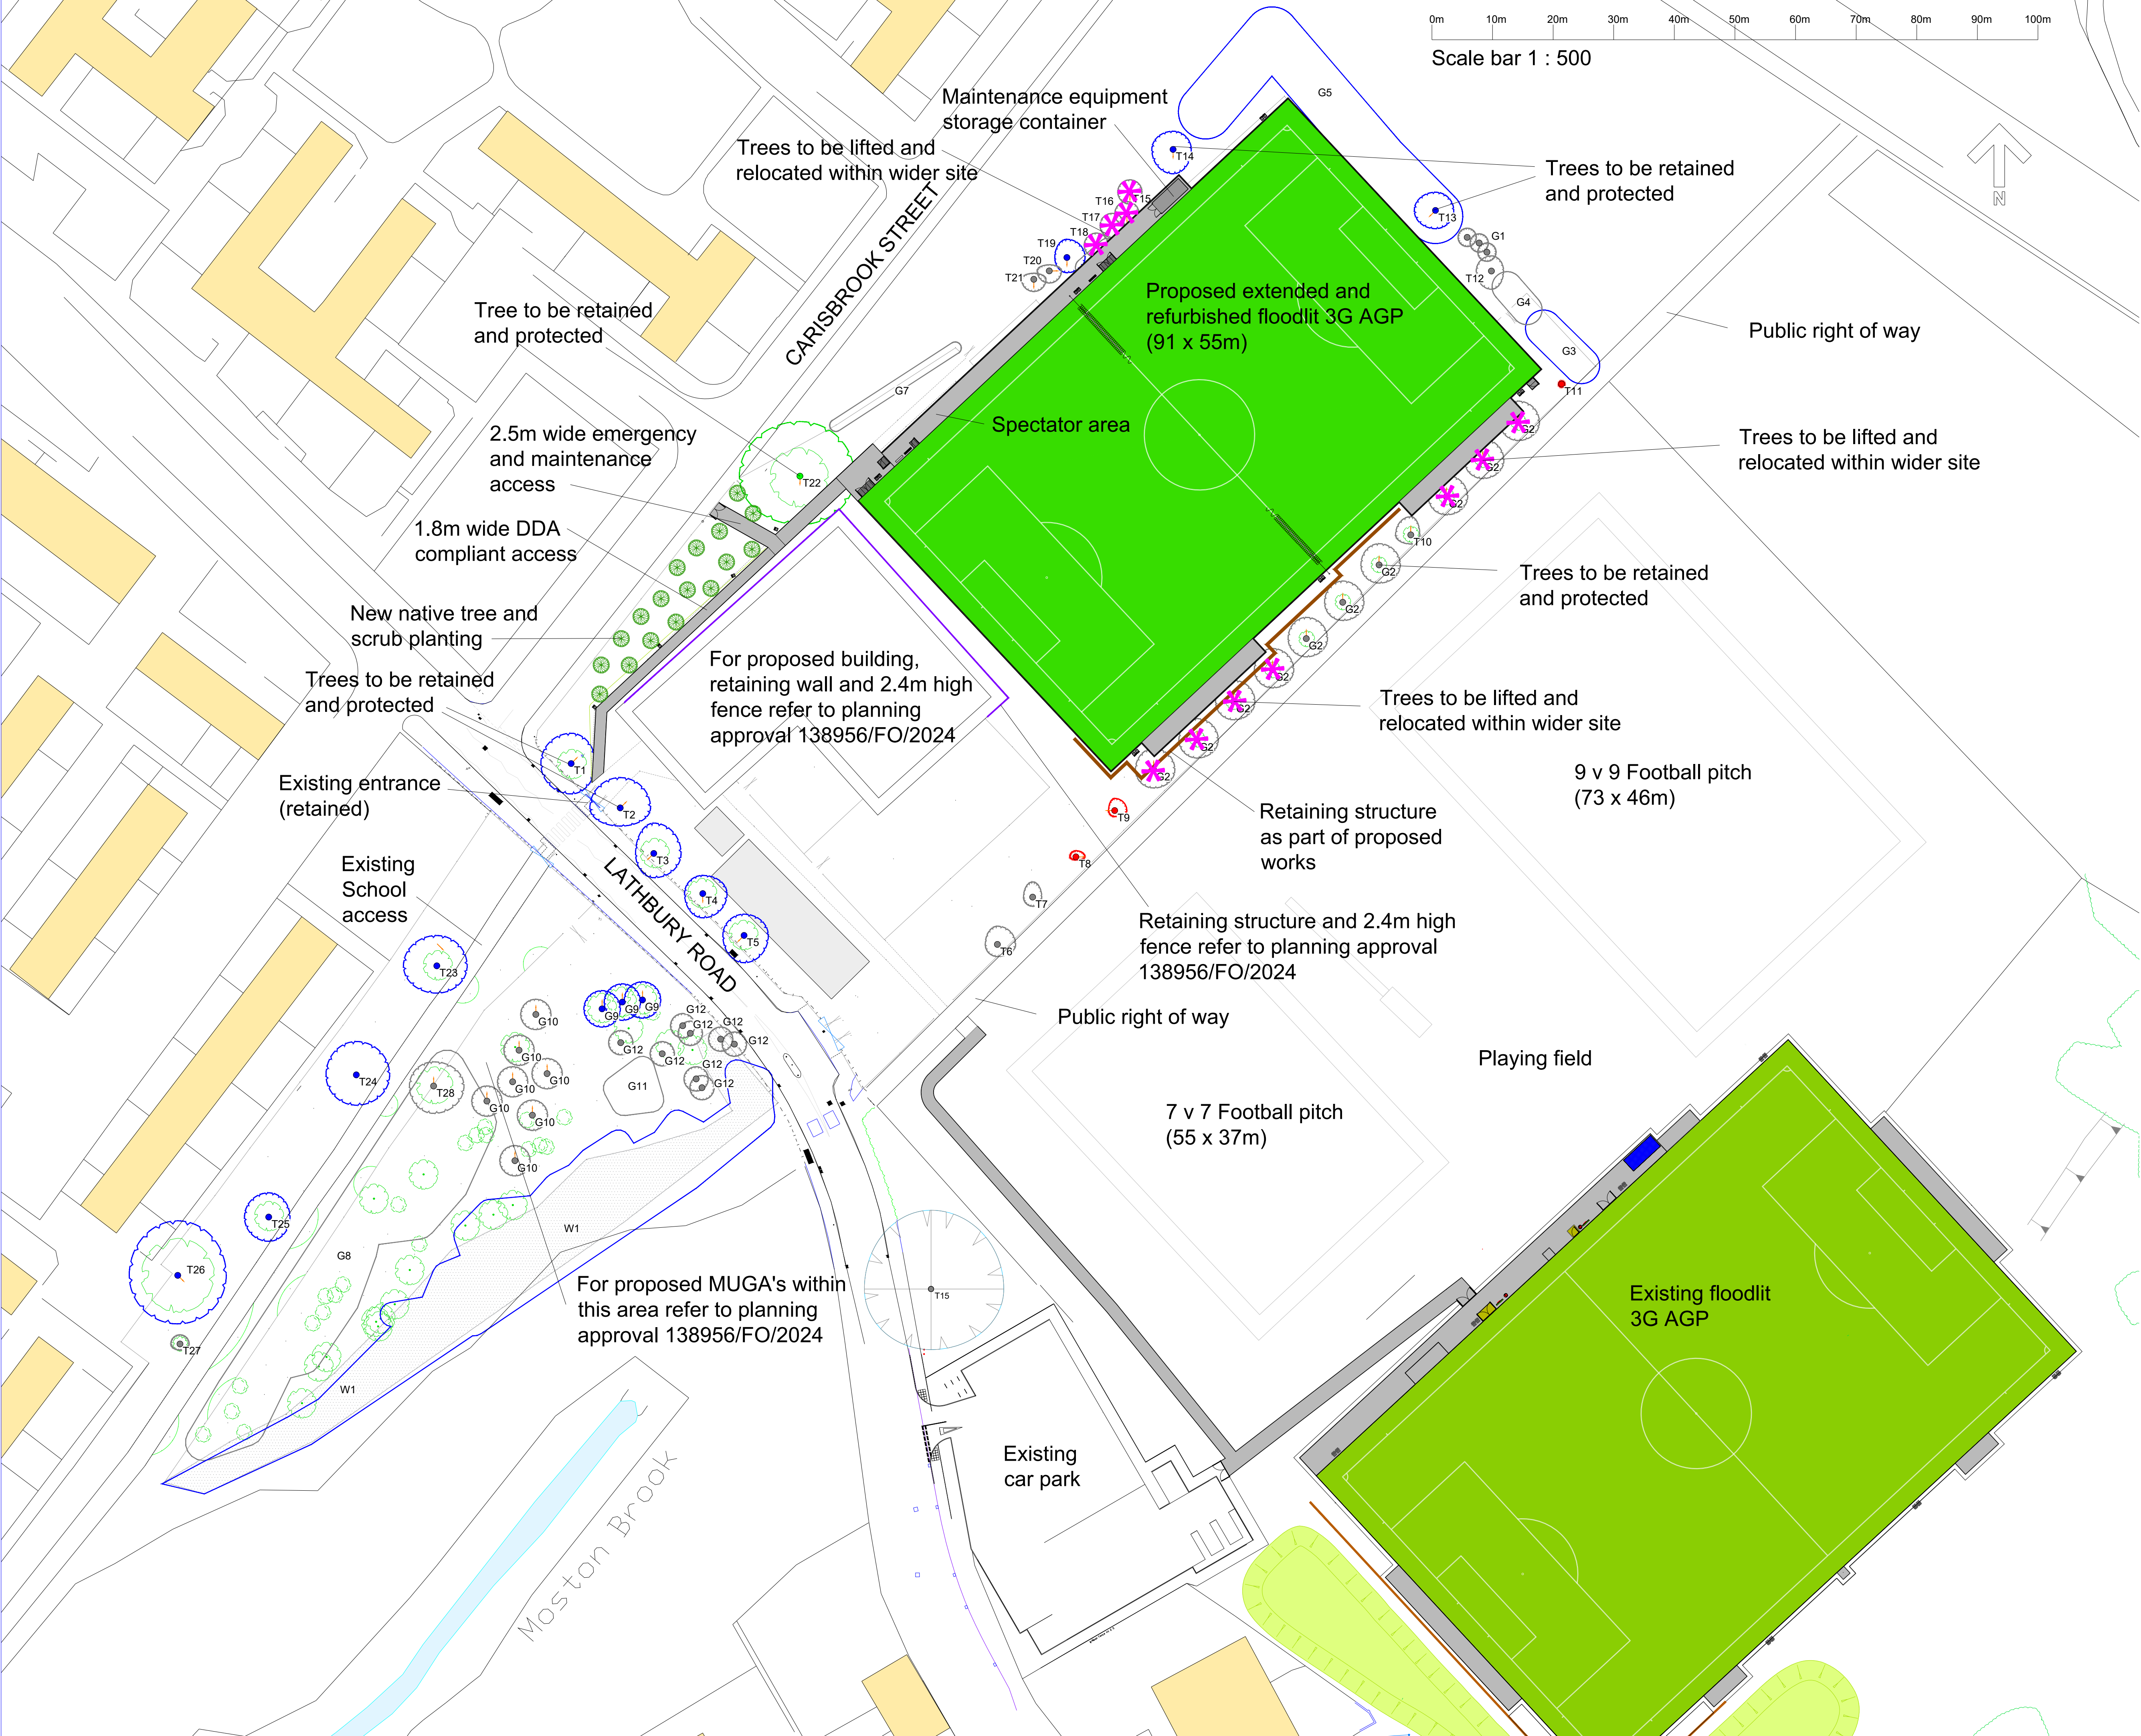

- NOTES
- Porous asphalt
 - 3G synthetic turf playing area
 - Retaining structure
 - Retaining structure and 2.4m high fence refer to planning approval 138956/FO/2024
 - Existing trees to be lifted and relocated with wider site
 - New native tree

Rev	Amendment	Date	By
1	Initial Issue		

Client: MANCHESTER COMMUNICATIONS ACADEMY M40 8NT

Project: 3G STP FA FRAMEWORK PROJECT

Drawing: PROPOSED SITE PLAN

McARDLE
SPORT TEC

Drawn	Checkd	Plot No	Date	Scale	Prelim	Check	Final
HJ		01	02-08-24	1:500			

Job No	Drawing No	Rev
	MCA-MUK3213-07	G