



PLAN KEY:

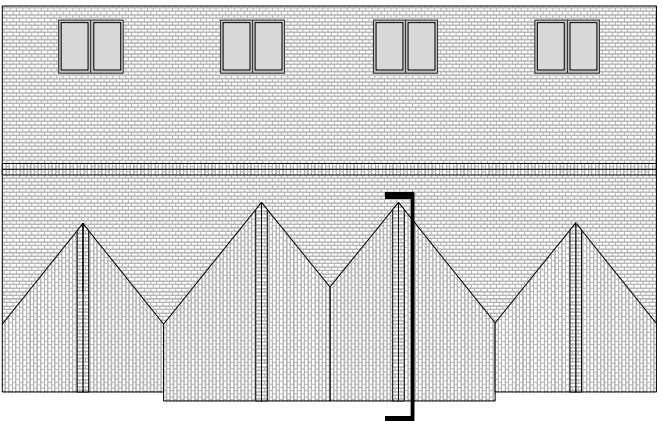

ELEVATION KEY:

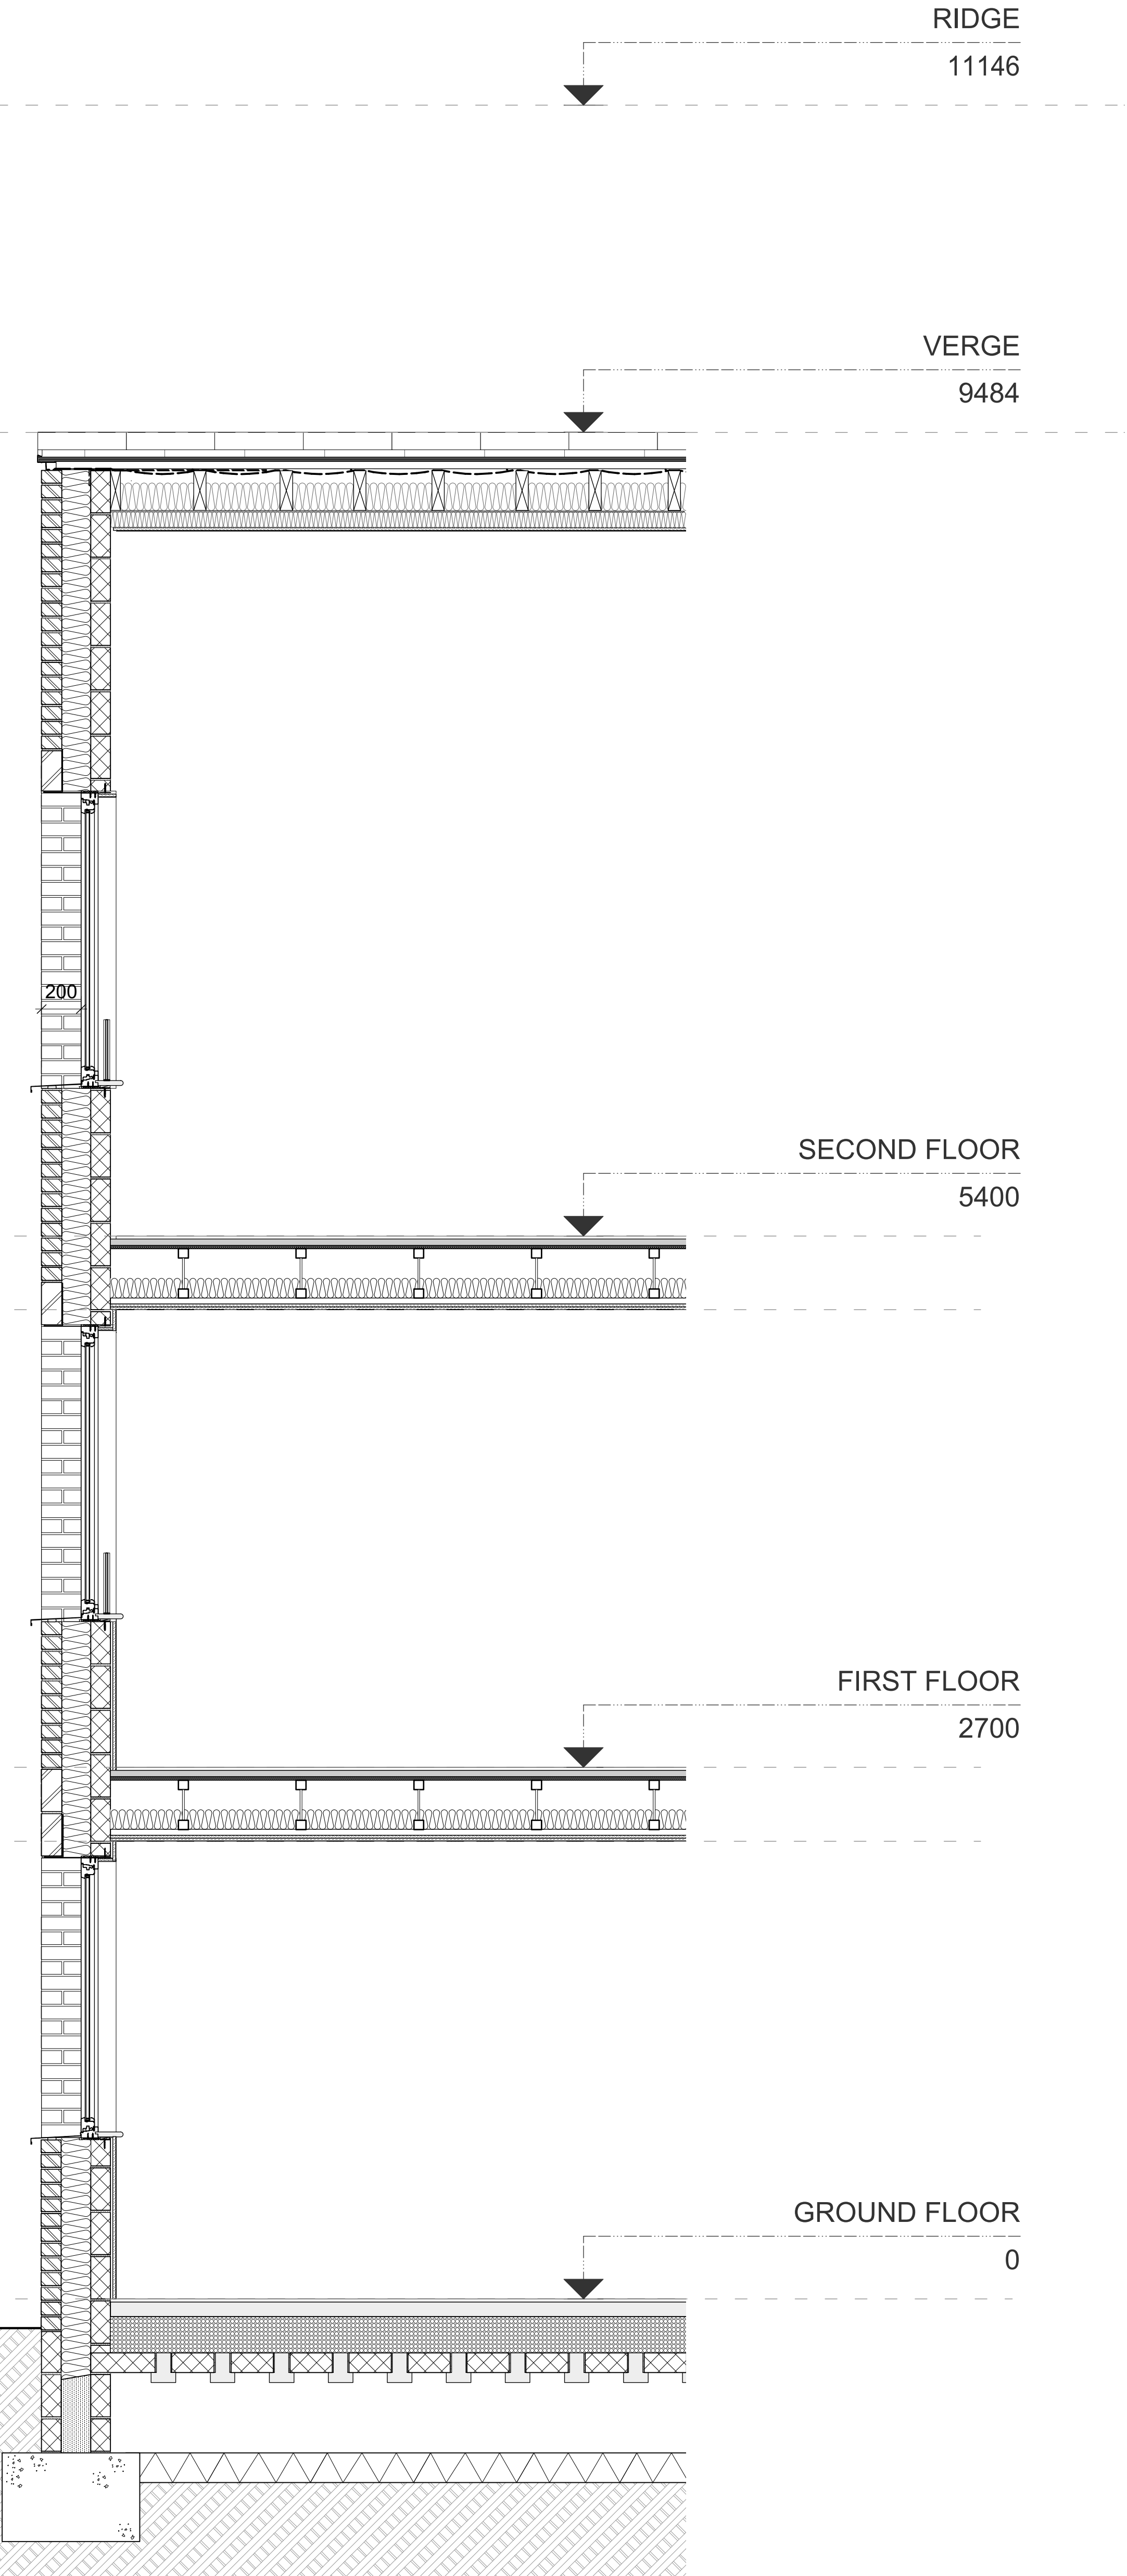

BLOCK TYPE C
FRONT ELEVATION
1:20

PROPOSED DETAIL SECTION BB
1:20@A1

PLANNING

IMPORTANT NOTES:

SECTION BB
1:20

REVISION	DATE	DESCRIPTION
A	21/02/25	AMENDED WINDOW TRANSOM

CLIENT: VIEWS	
PROJECT: PROPOSED RESIDENTIAL DEVELOPMENT	
ADDRESS: BURNAGE CRICKET CLUB, M19 1AX	
DRAWING TITLE: PROPOSED DETAIL SECTION BB	
SCALE: 1:20@A1	DATE: JANUARY 2025
DRAWING NO: A815_P_1002A	

OLLIER SMURTHWAITE ARCHITECTS
40 King Street, Manchester, M2 6BA
T 0161 883 0838
F 0161 883 0839
E mail@olliersmurthwaite.com