


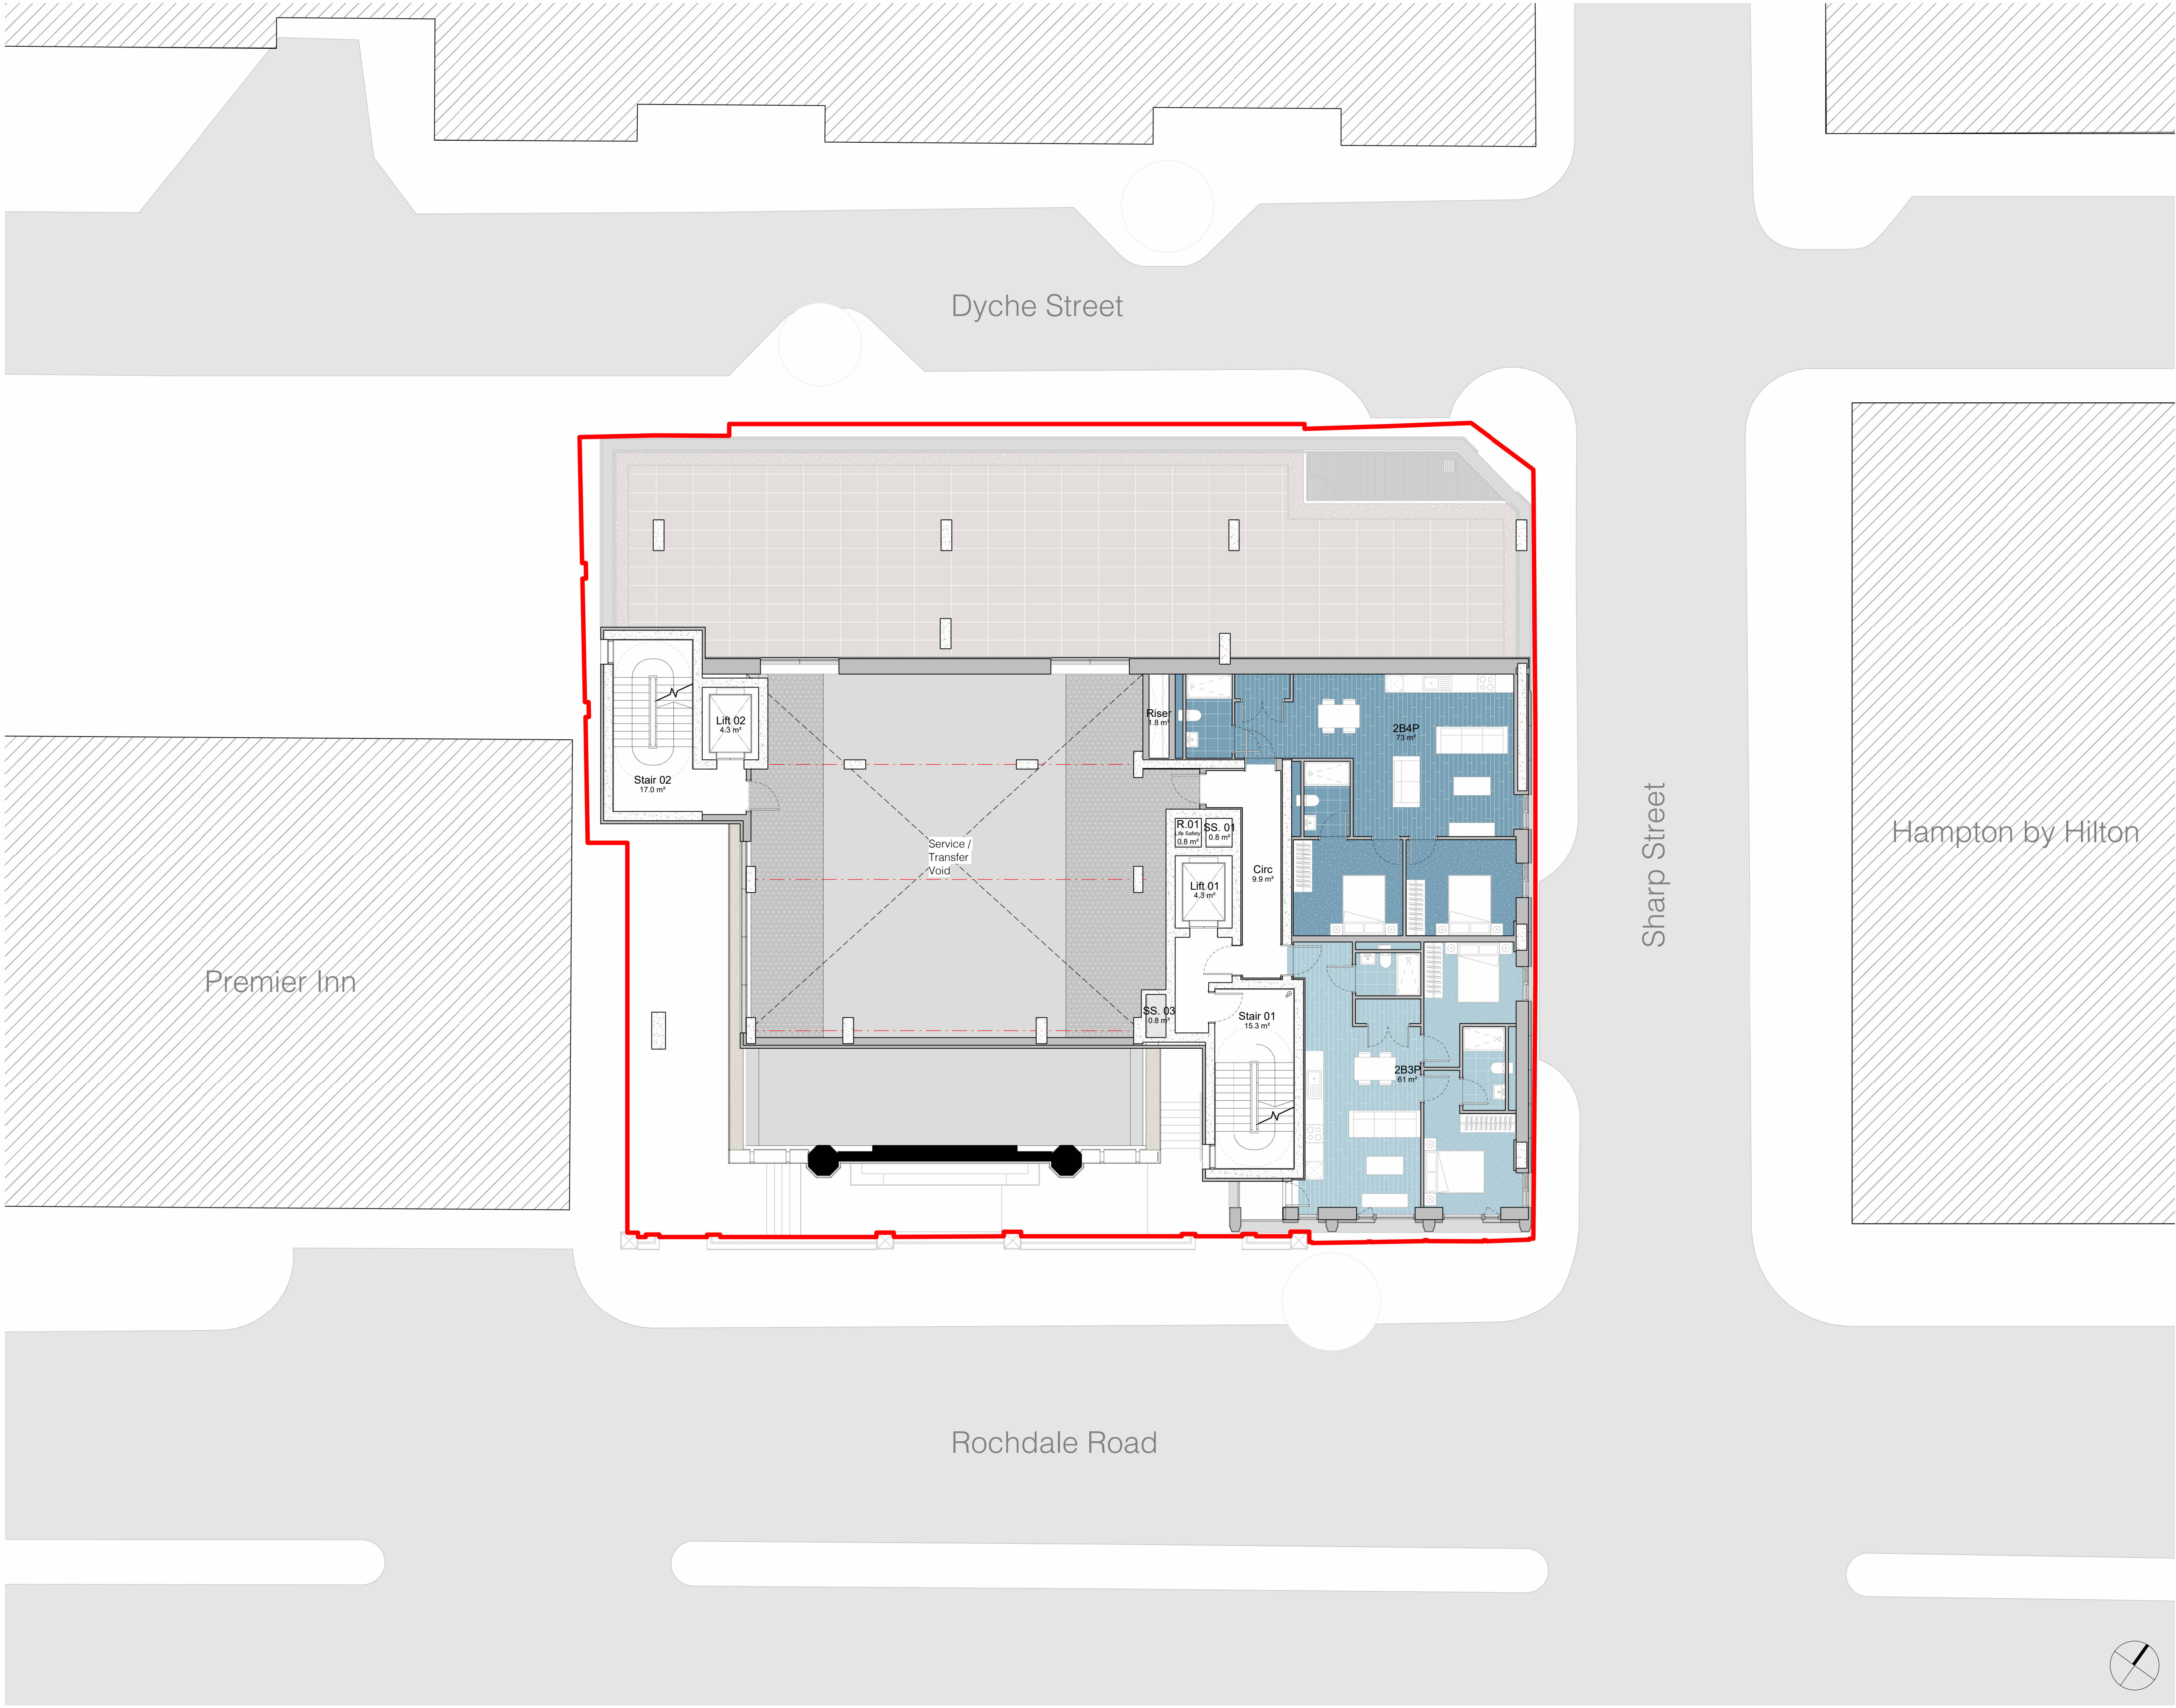

DO NOT SCALE
Work to annotated dimensions only. Read drawings in conjunction with relevant specification, Structural Engineers' and Services Engineers' drawings. Confirm all dimensions before commencement of any work on site or fabrication.

P2	Updated following change to BS9991	12/12/24
P1	Planning Issue	27/11/24
Rev:	Details:	Date:

client:
CityPoint Developments

project:
Baptist Church
job number:
0658
status:
S1 - Suitable for Coordination


title:
Proposed GA Plan
Level 02 Floor Plan

scale:
1 : 100
@ A1

drawing number:
(--)-203

current revision date:
12/12/24

revision:
P2

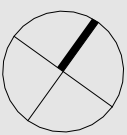

SGI Studios
1 Kelsio Place
Manchester M15 4LE
t: +44(0)161 832 9842
e: mal@hodderandpartners.com
w: www.hodderandpartners.com

hodder+partners