



EXISTING FRONT ELEVATION
1:100 @ A1

EXISTING REAR ELEVATION
1:100 @ A1

EXISTING WEST ELEVATION
1:100 @ A1



Location Plan
Scale 1:1250 @ A1



EXISTING EAST ELEVATION
1:100 @ A1




PROPOSED REAR ELEVATION
1:100 @ A1




PROPOSED EAST ELEVATION
1:100 @ A1




PROPOSED SITE PLAN
Scale 1:500 @ A1

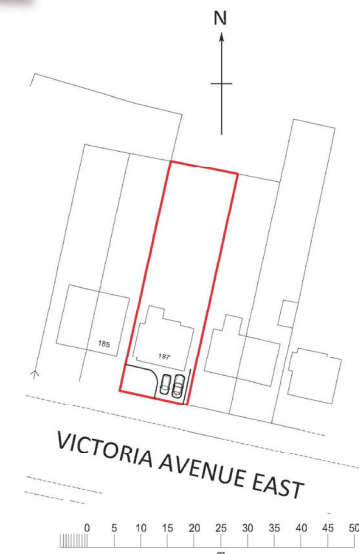

EXISTING SITE PLAN
Scale 1:500 @ A1

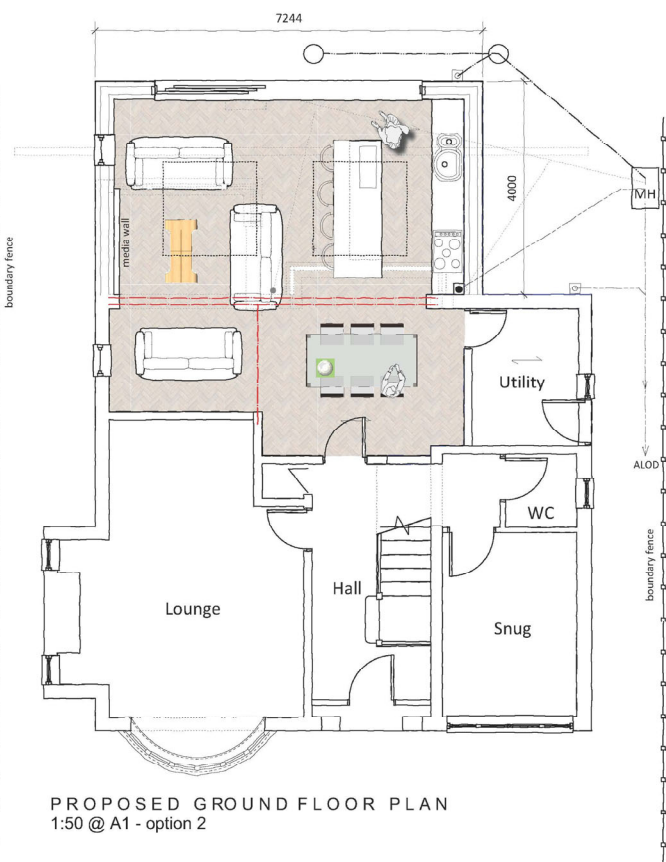

PROPOSED GROUND FLOOR PLAN
1:50 @ A1 - option 2

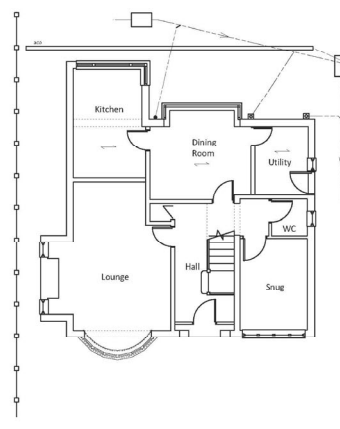

PROPOSED WEST ELEVATION
1:100 @ A1



PROPOSED REAR ELEVATION
1:50 @ A1



82 Garthland Road - Hazel Grove
Stockport - Cheshire - SK9 3HQ
T 01625 441 567
e. info@vanderbyl.co.uk

Project
187 VICTORIA AVENUE
EAST M9 7HW

Title
Proposed single storey
rear extension

Drawn IAW

Scale 1:1250, 500, 100, 50 @ A1 Date Feb 2025

Drawing Number 185VAE/001