

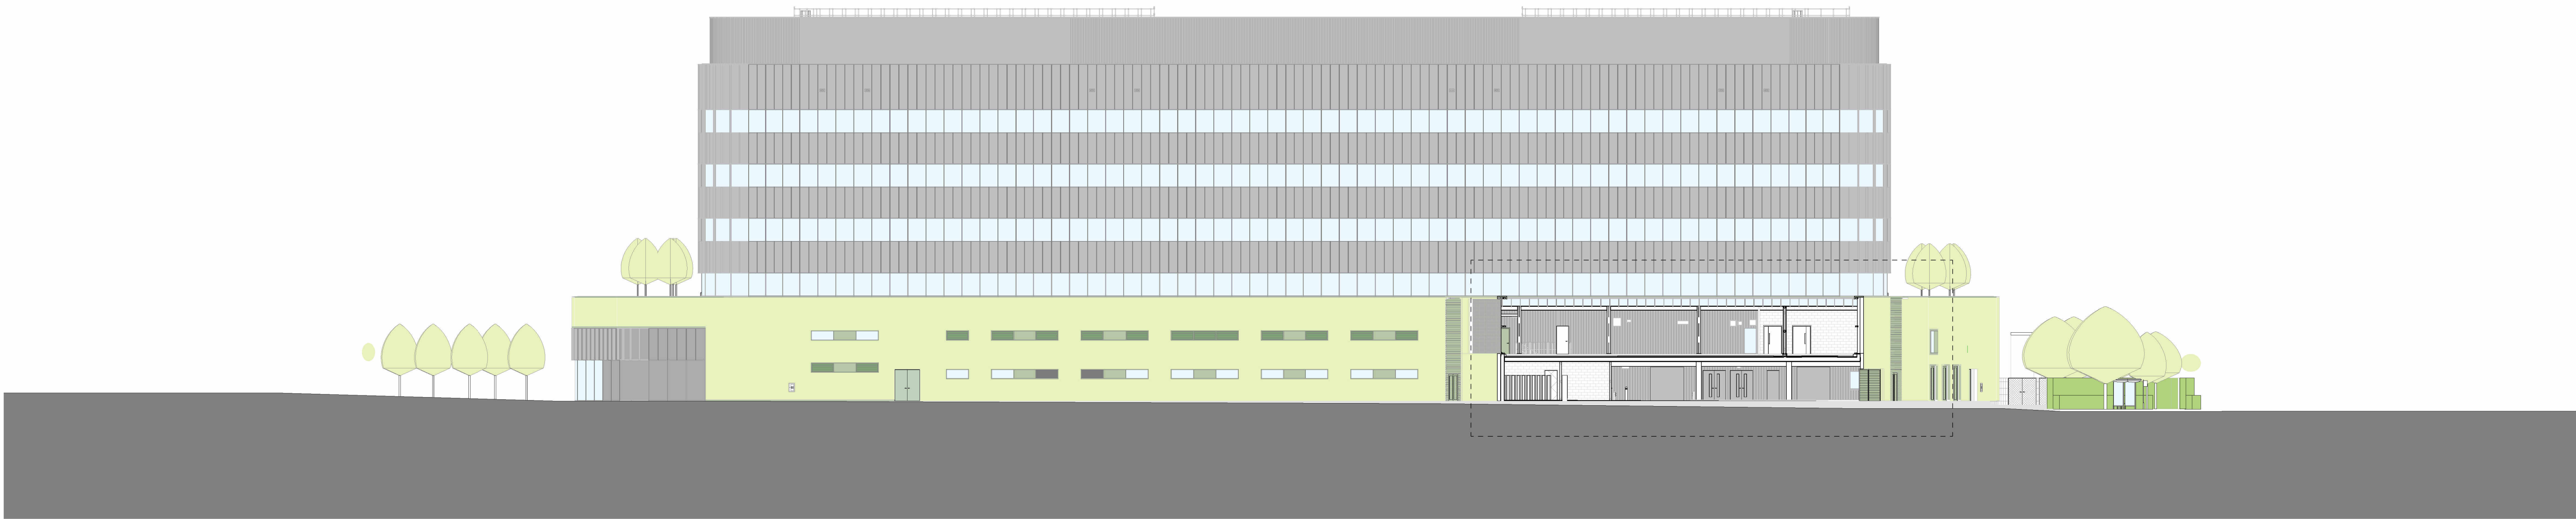


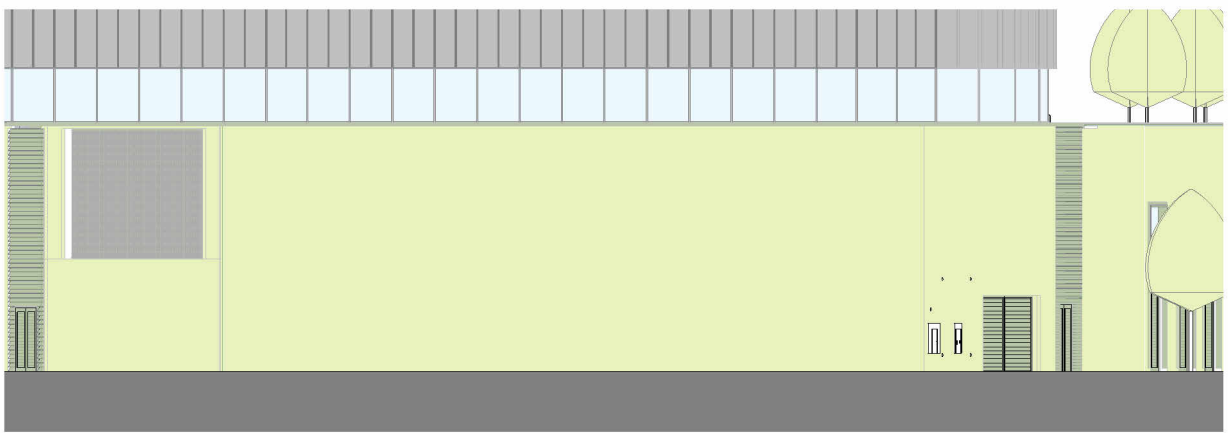


North Elevation A

NOTE:
Elevation cutting through the service yard area

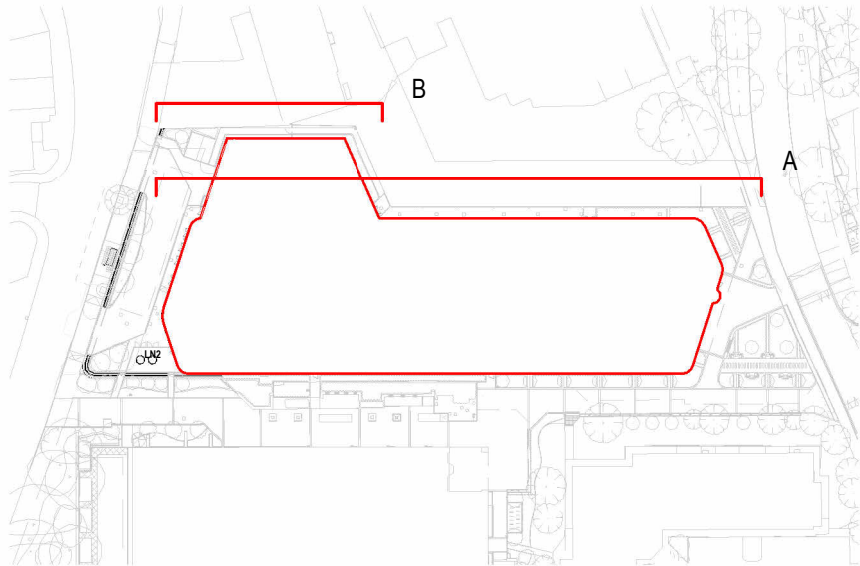

North Elevation B

 

VISUAL SCALE 1:250 @ A1

BUILDING DESIGN PARTNERSHIP SHALL HAVE NO RESPONSIBILITY FOR ANY USE MADE OF THIS DOCUMENT OTHER THAN FOR THAT WHICH IT WAS PREPARED AND ISSUED. ALL DIMENSIONS SHOULD BE CHECKED ON SITE. DO NOT SCALE FROM THIS DRAWING ANY DRAWING ERRORS OR DIVERGENCIES SHOULD BE BROUGHT TO THE ATTENTION OF BUILDING DESIGN PARTNERSHIP AT THE ADDRESS SHOWN BELOW. DRAWINGS SHALL BE READ IN CONJUNCTION WITH THE FOLLOWING BEFORE WORK COMMENCES: • THE CDM DESIGN ISSUES REGISTER • THE BDP RISK SERIES OF DRAWINGS • THE PROJECT CDM RISK REGISTER SUBJECT TO DESIGN DEVELOPMENT, SURVEY, CONSULTANT INPUT & STATUTORY APPROVAL.	NOTES	C01	General update	OM	PE	03.03.25	P09	General design updates	KK	PE	24.02.23
		P15	General design updates	OM	PE	16.10.24	P08	General design updates	KK	GW	30.01.23
		P14	NMA Issue - Curtain walling to Science Hub realigned. Doors omitted. Louvre replaced with ribbon window. Green wall type revised. Curtain walling to Science Hub realigned. Window added. Green wall type revised.	AA	PE	14.08.23	P07	General design updates	KK	GW	09.12.22
							P06	General design updates	KK	GW	25.11.22
		P13	General design updates	KK	GW	06.04.23	P05	General design updates	KK	GW	17.10.22
							P04	General design updates	KK	GW	31.08.22
		P12	General design updates	KK	GW	26.08.22	P03	General design updates	KK	GW	26.08.22
		P11	General design updates	KK	GW	29.03.23	P02	General design updates	AM	GW	29.07.22
		P10	General design updates	KK	PE	10.03.23	P01	First Issue	KK	GW	18.07.22
		REVISION	DESCRIPTION	DRAWN	CHECKED	DATE	REVISION	DESCRIPTION	DRAWN	CHECKED	DATE

CLIENT	
MSP MANCHESTER SCIENCE PARTNERSHIPS	
11 Ducie Street PO Box 85 Piccadilly Basin Manchester M60 3JA United Kingdom T +44 [0]161 828 2200 www.bdp.com BDP.	
PROJECT TITLE	
MSP Greenheys (Private & Confidential)	
BDP JOB NUMBER	
P3001624	
DRAWING TITLE	General arrangement - North Elevation
SCALE	@ A1
As indicated	
DATE FIRST ISSUED	Feb 22
DRAWING BY	GRE-BDP-ZZ-XX-DR-A-20100
REVISION	C01