
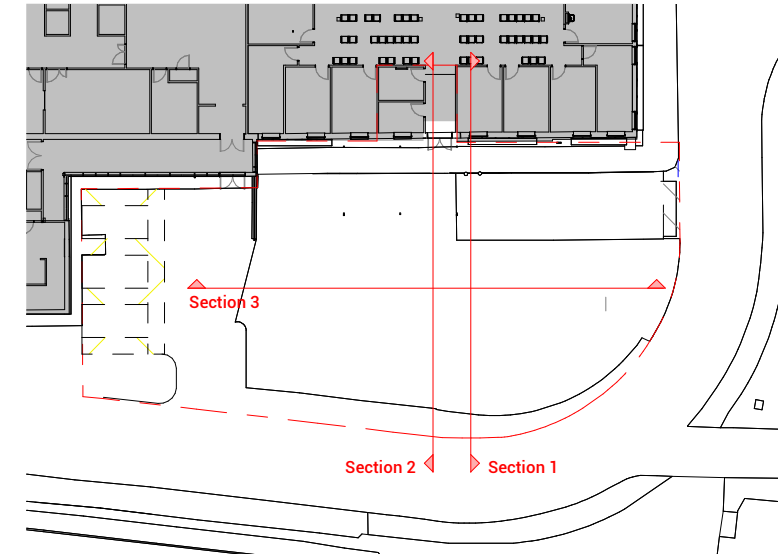


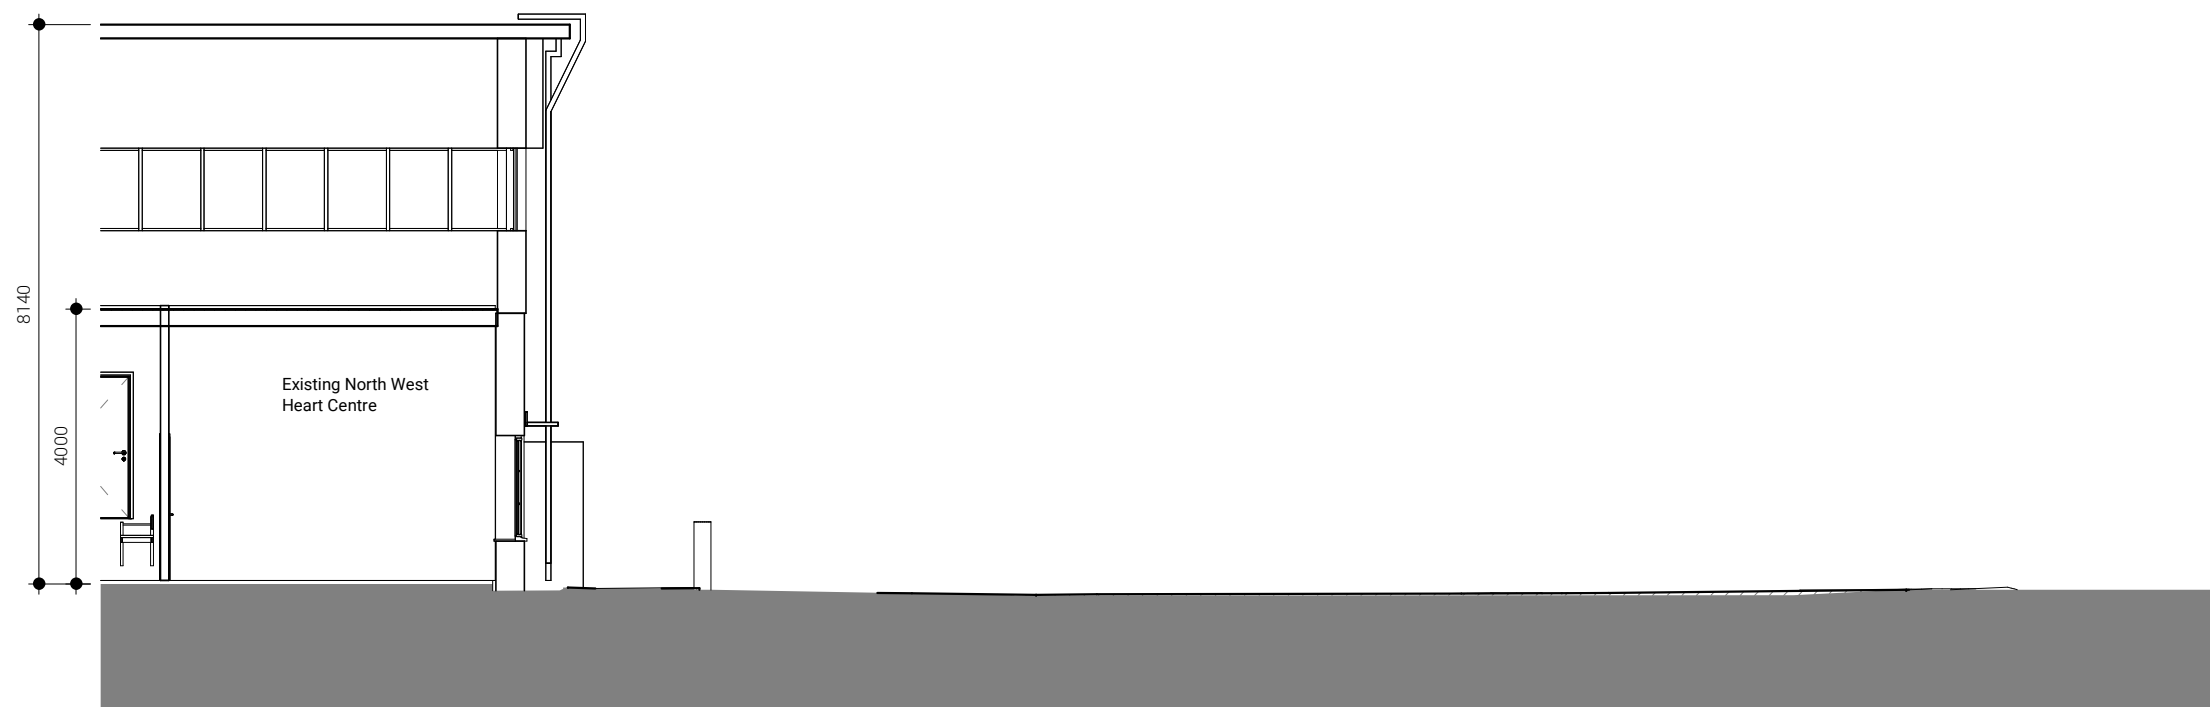

DAY Architectural Ltd does not warrant or take responsibility for any costs, losses or claims whatsoever arising from these drawings, specifications and related documents unless there is full compliance by the intended recipient or user with the following:

1. All boundaries, dimensions and levels are to be checked on site prior to construction and any discrepancies reported to the Architect / Designer prior to commencement of any works.
2. For the purpose of any discrepancies with site or other information is to be advised to the Architect / Designer and direction and / or approval is to be sought before the implementation of the detail.
3. Block and site plans are reproduced under license from the Ordnance Survey.
4. For the purpose of coordination, all relevant parties must check this information prior to implementation and report any discrepancies to the Architect / Designer. The information must solely and only be used for the coordination and/or construction of the current project.
5. The copyright of the original documents belongs to DAY Architectural Limited. This information is only for use in preparation of documents for this project. The information issued may be confidential and must not be used other than by the intended recipient.
6. The recipient is responsible for verifying the correctness and completeness of the information issued. This should be done by consulting all relevant associated documents including but not limited to information provided by the Civil / Structural Engineer, MEP Engineer's, Fire Engineer, Acoustician, Highways Consultant, Flood Risk Assessor, Party Wall Assessor and any other project designers / consultants supplied during the course of the project and by taking the following dimensions or measurements:
 - 7. It is the responsibility of the recipient to ensure they have the most up to date information.
 - 8. If altered or added to in any way, all references to DAY Architectural Limited must be removed and those making the changes assume total responsibility for the information thereafter.
9. The Architect does not warrant that planning permission, Building Control/Building Safety Regulator Approval and other approvals from third parties shall be granted at all or, if granted, will be granted in accordance with any applicable timescales. All such approvals are subject to such approval.
10. Any facade/cladding design provided by DAY Architectural Limited is in relation to indicative design intent only and DAY Architectural Limited shall have no contractual or insurance liability for such design howeversoever provided, unless otherwise.
11. This drawing must not be used for "tender" or "construction" purposes unless otherwise.
12. Do not scale off drawings. Any measurements taken from information which is not dimensioned on the electronic copy are at the risk of the recipient.

EXTERNAL MODEL REFERENCES

MEP MODEL	REV	DATE
-----------	-----	------

??????-??-??-M3-ME-?????? | ?? | DD.MM.YY

S.ENG MODEL | REV | DATE

??????-??-??-M3-S-?????? | ?? | DD.MM.YY

NOTES

P01	Issued for Planning	02.01.24	AM	MB
REV	DESCRIPTION	DATE	BY	CHK

KEY PLAN

CLIENT	
--------	--

Manchester University Hospitals NHS FT

CONTRACTOR	
------------	--

NOVUS

DAY Architectural Ltd
Lancaster Buildings | 77 Deansgate | Manchester | M3 2BW
T: 0161 834 9703 | W: www.day-architectural.com

DAY

PROJECT

TLHC - Wythenshawe

DRAWING	SCALE
Existing Sections	As indicated @ A2

PROJECT REF	DAY REF	DRAWN BY	FIRST ISSUED
24070	1643-24	Author	02.01.25

ORIG	VOL	LEV	TYPE	ROLE	NUM	REV
DAY	V1	00	DR	A	070004	P01

SUITABILITY S4	DRAWING STATUS FOR PLANNING
-------------------	--------------------------------

Information contained on this drawing is the sole copyright of DAY Architectural Ltd. and is not to be reproduced without their permission.