



NO. 211

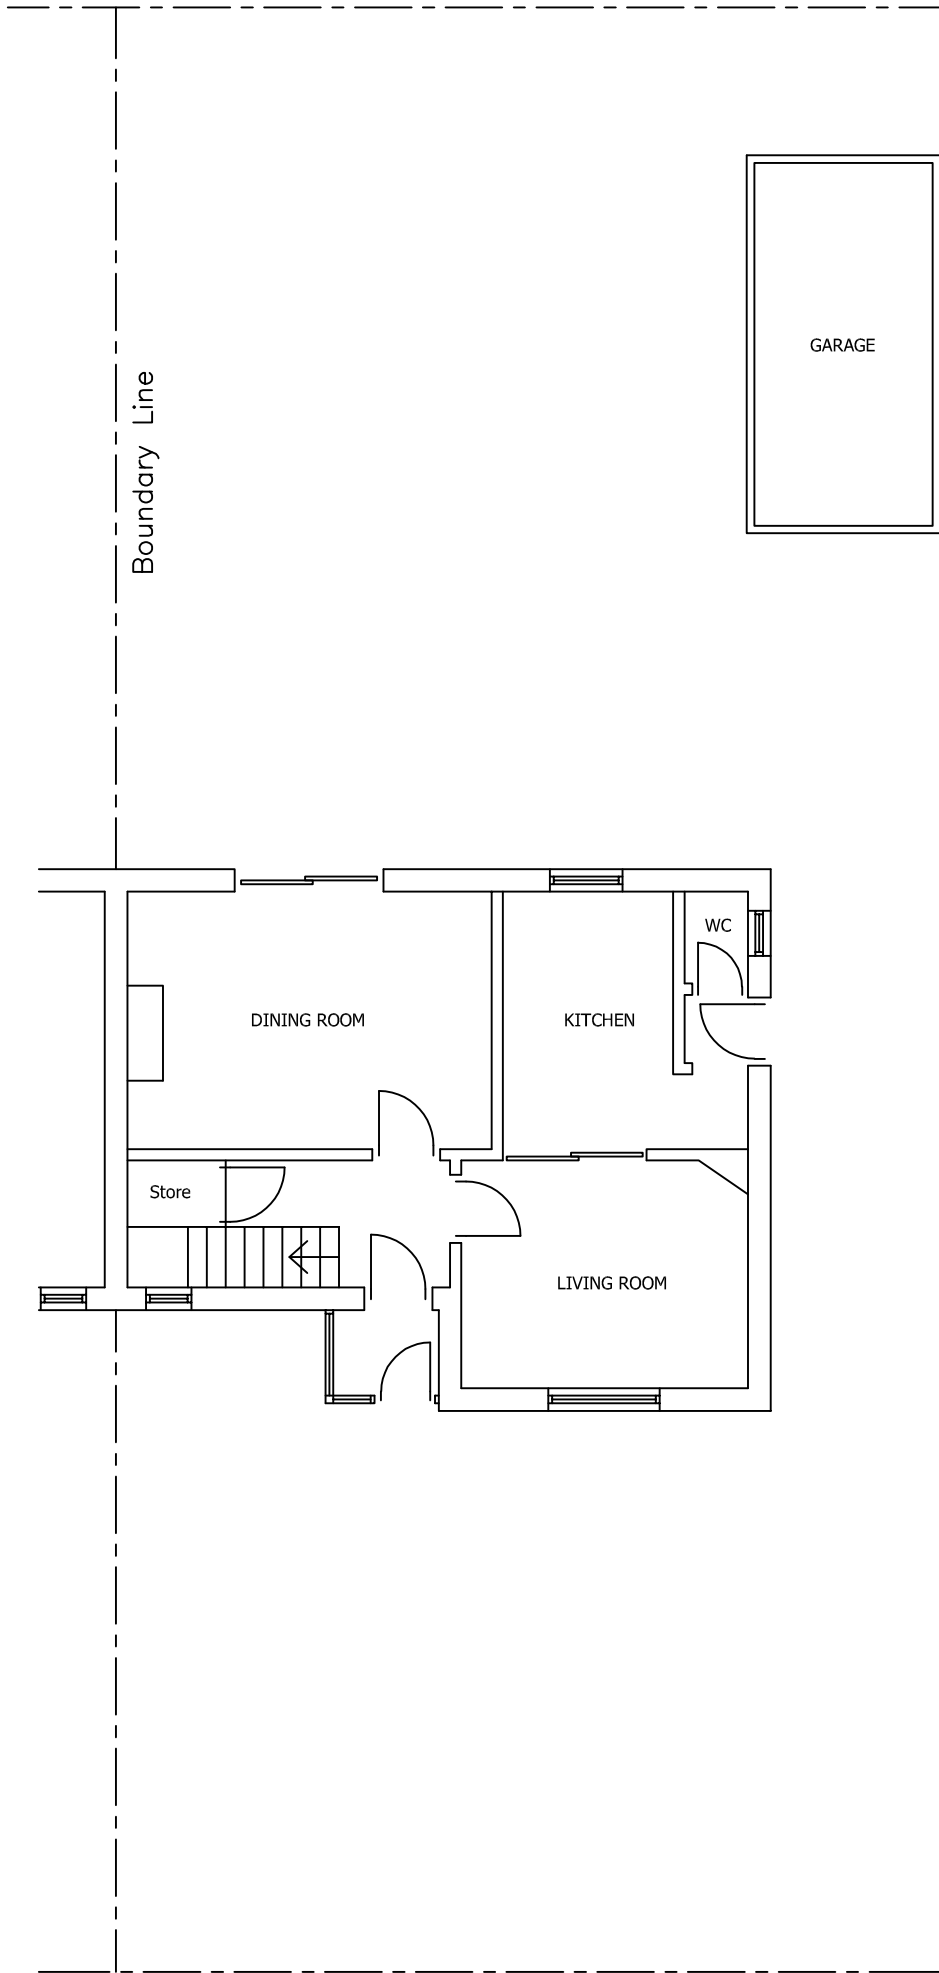


EXISTING GROUND FLOOR PLAN


NO. 211

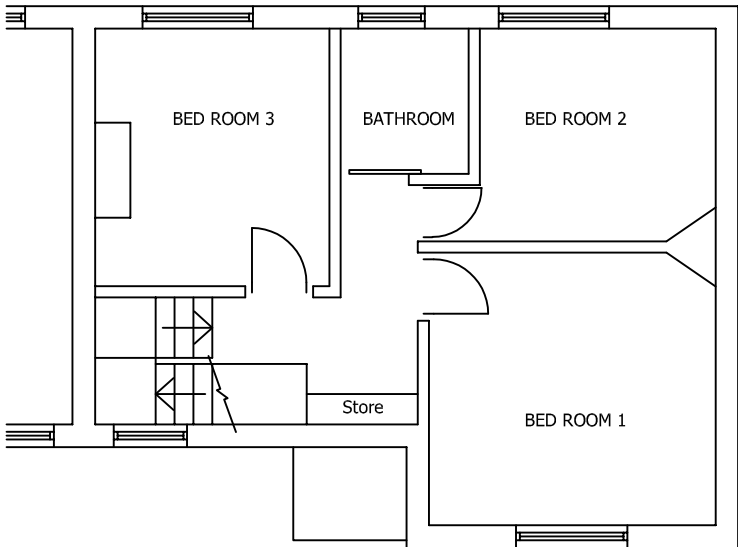

EXISTING FIRST FLOOR PLAN

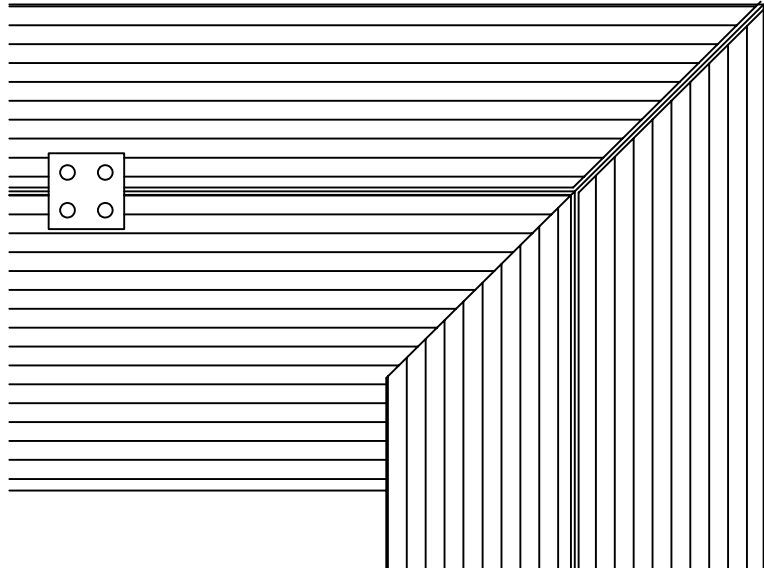

EXISTING ROOF

 

TITLE EXISTING FLOOR LAYOUTS					
PROJECT PROPOSED FRONT EXTENSION AND OUTBUILDING TO THE REAR EXTENSION AT 213 WILBRAHAM ROAD MANCHESTER					
PLOT SCALE 1:1	SCALE 1:100	DRN F.A.	DATE 01/25	DRAWING No. 01	REV B