
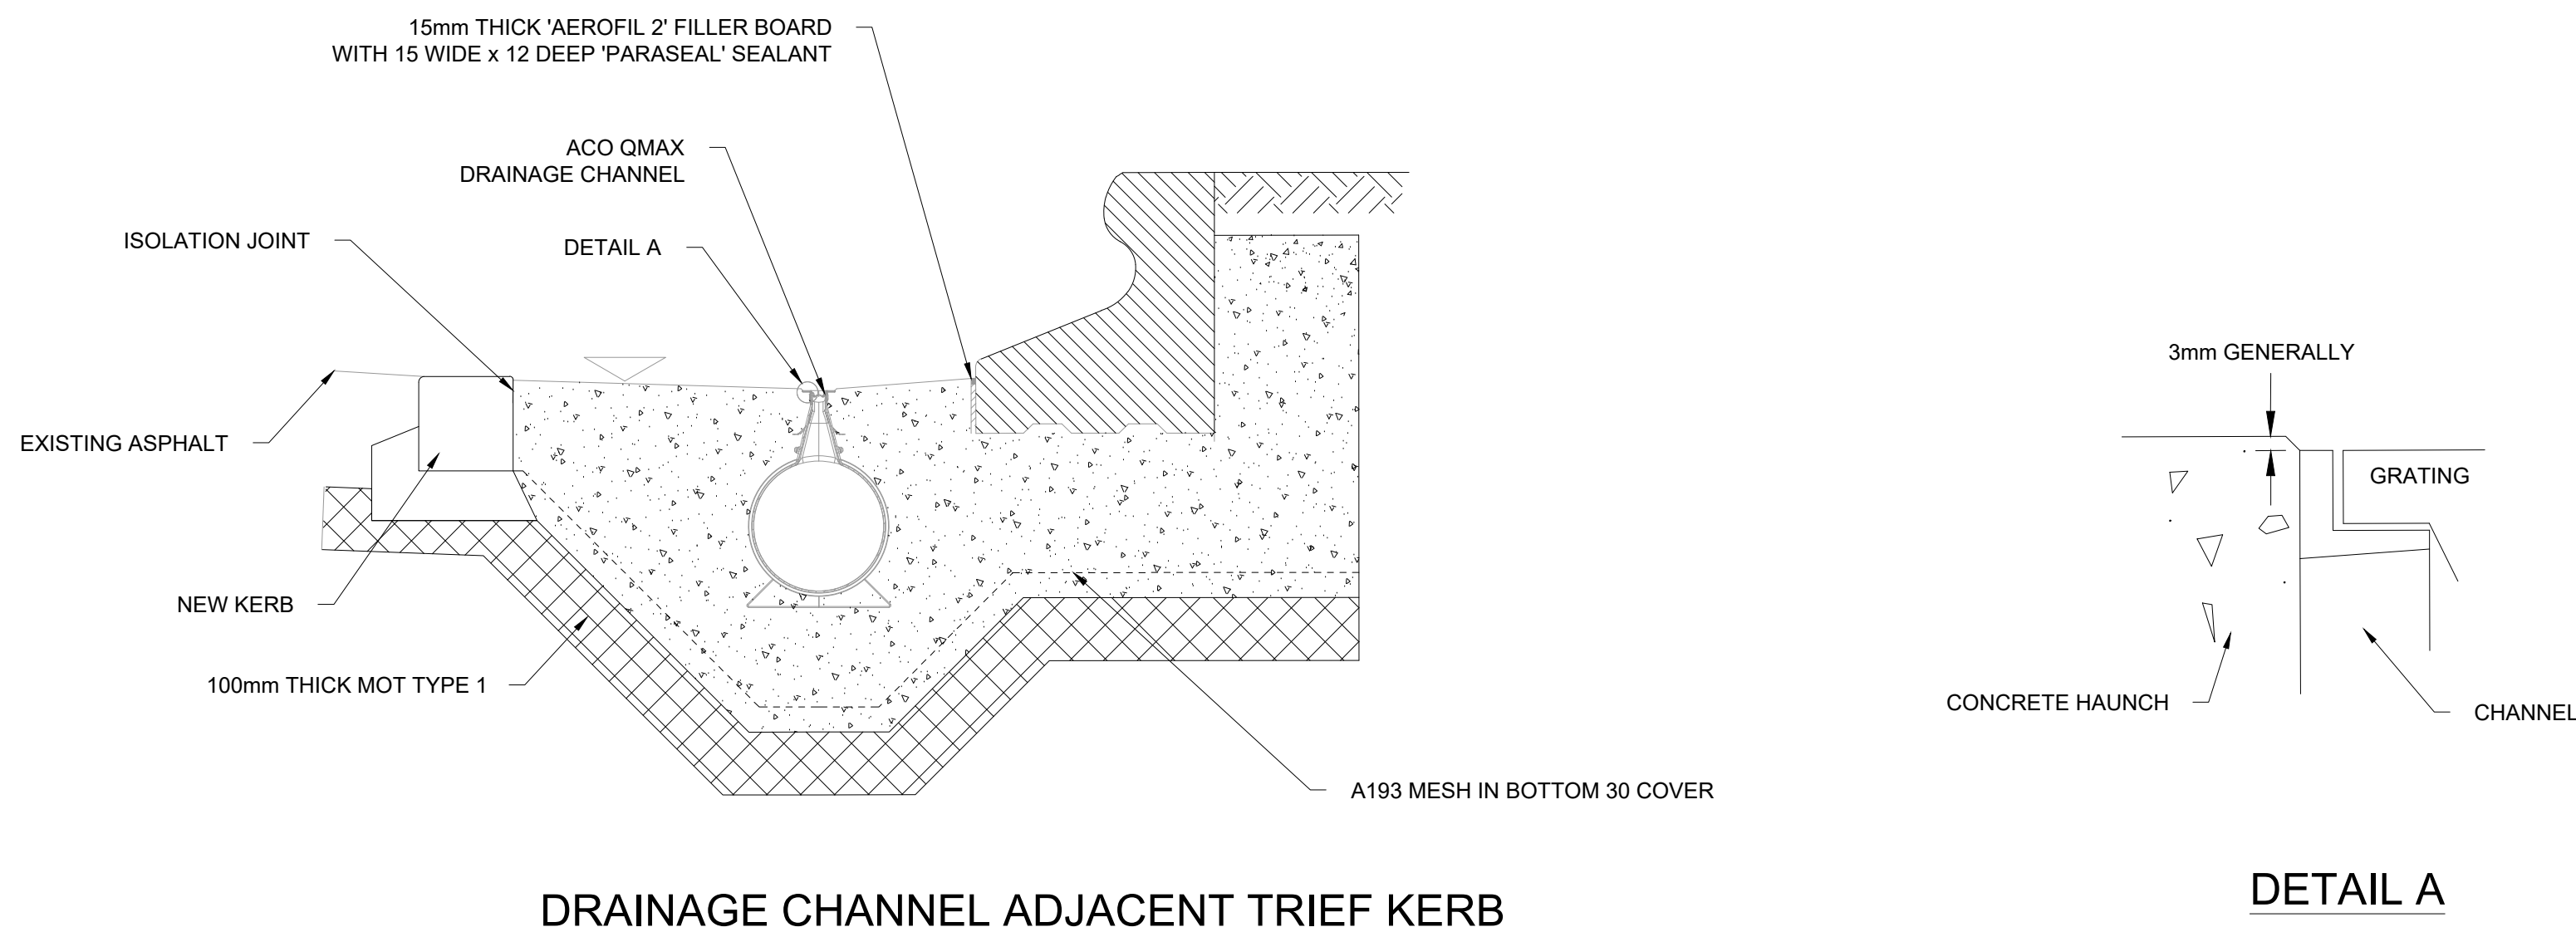
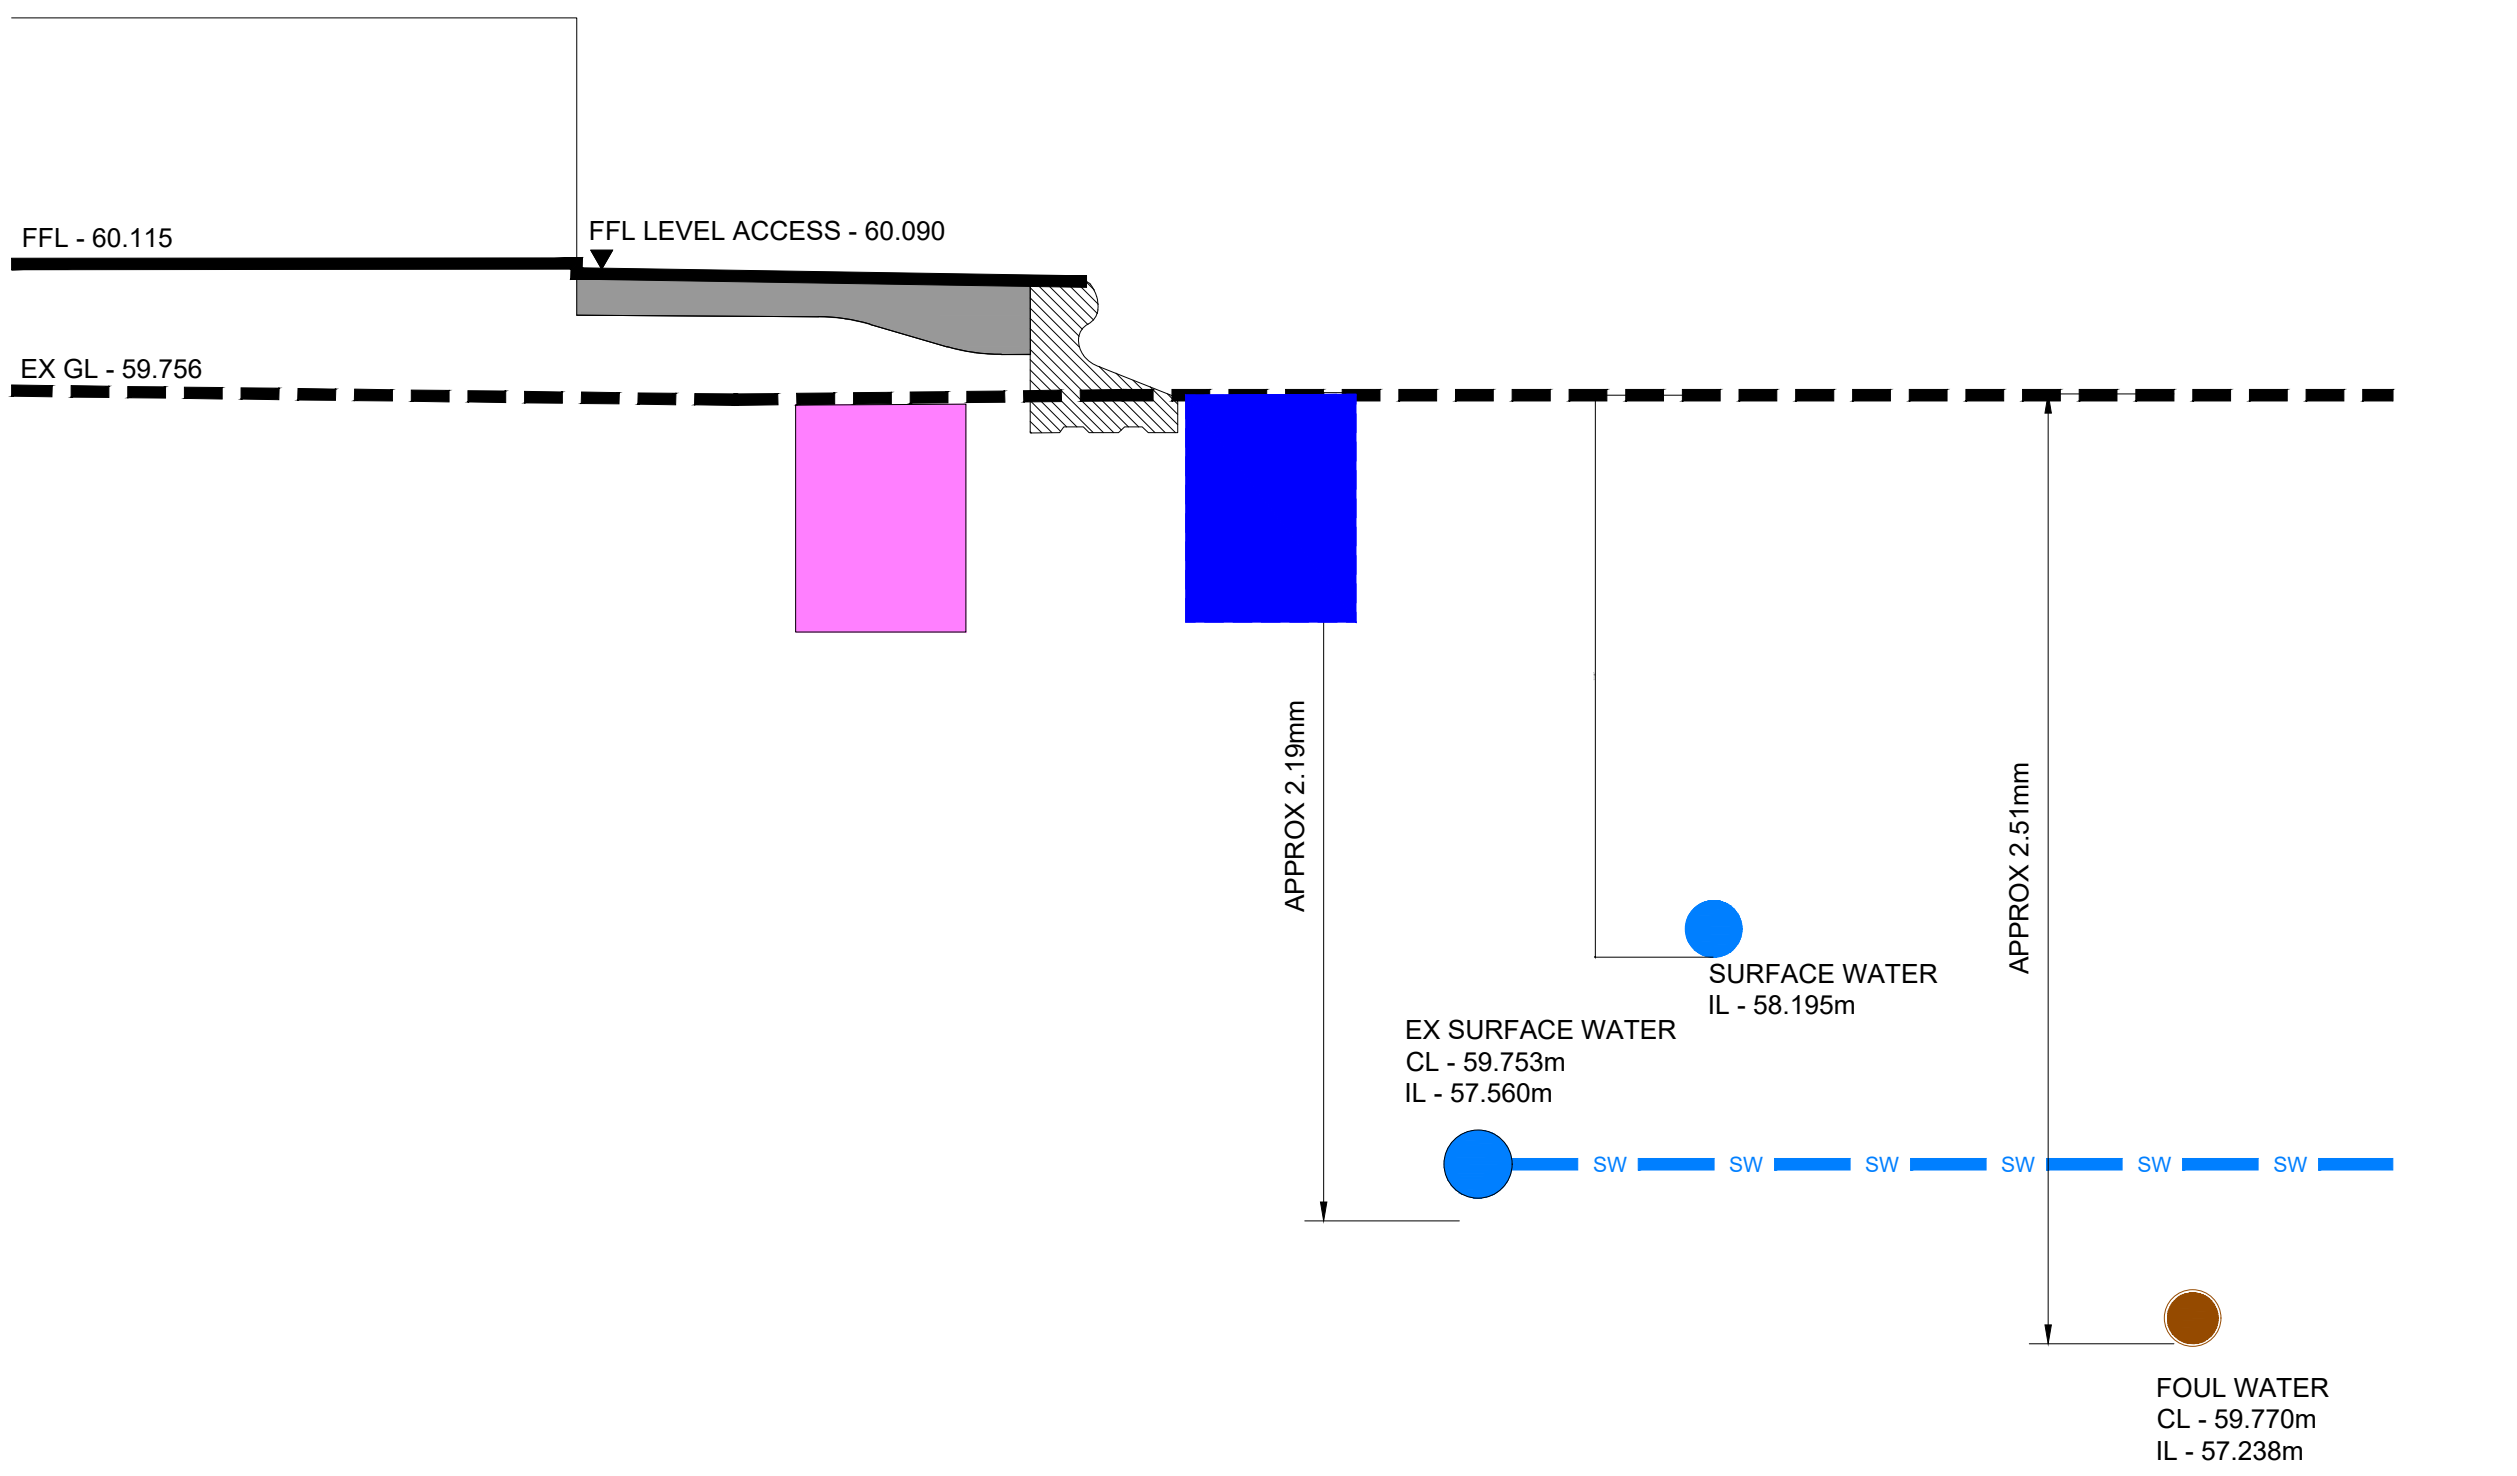
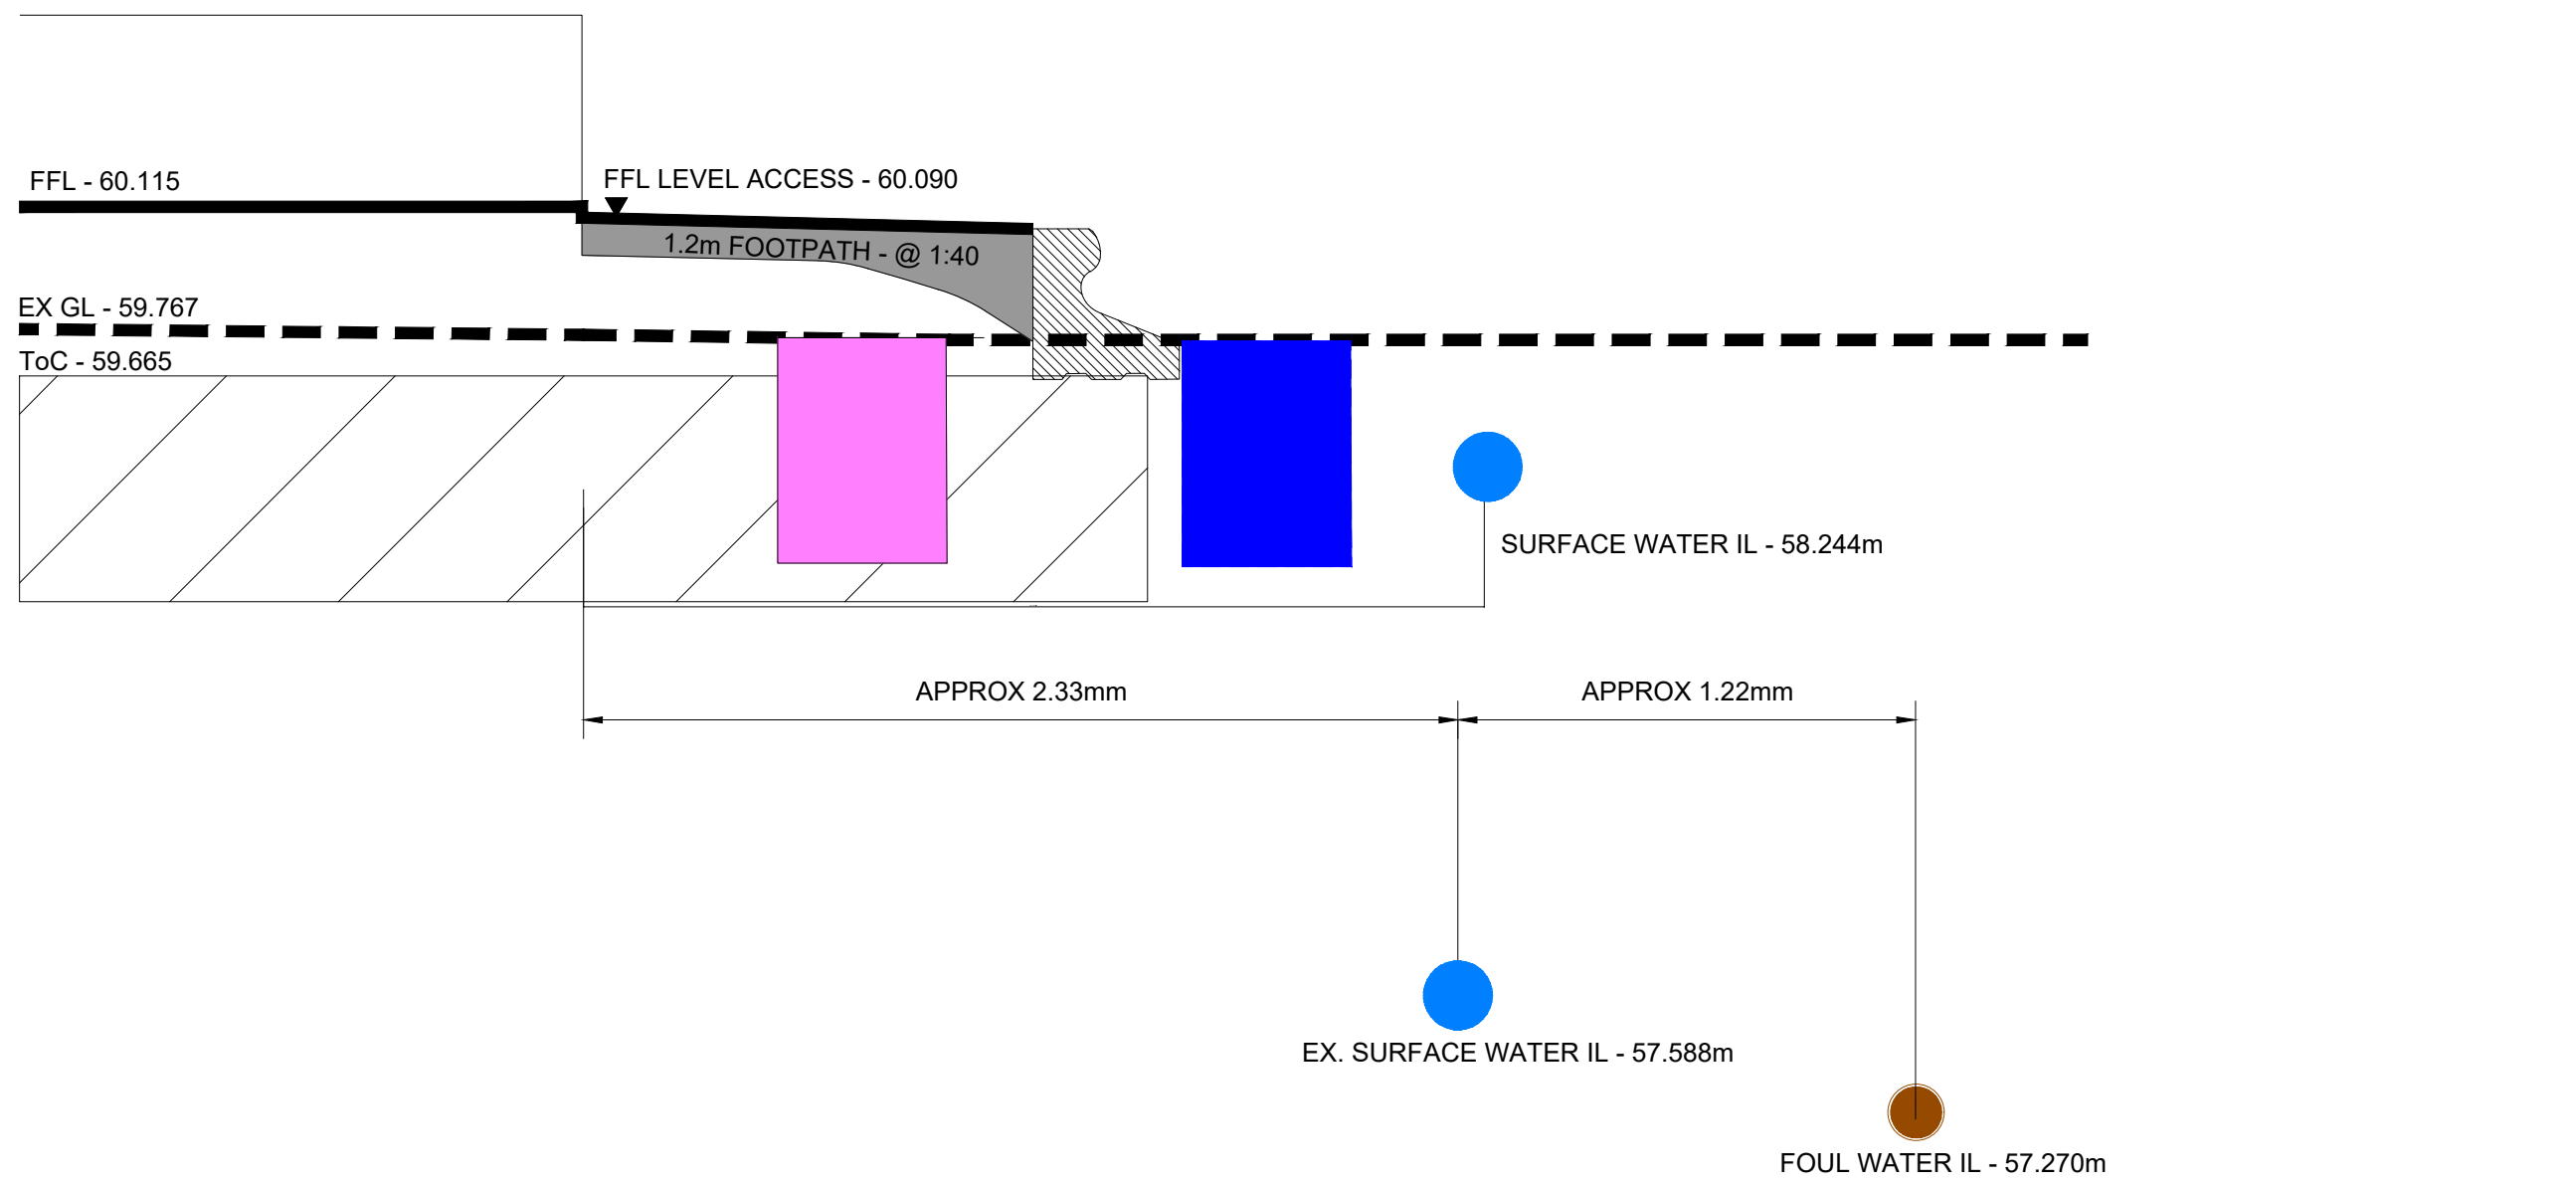
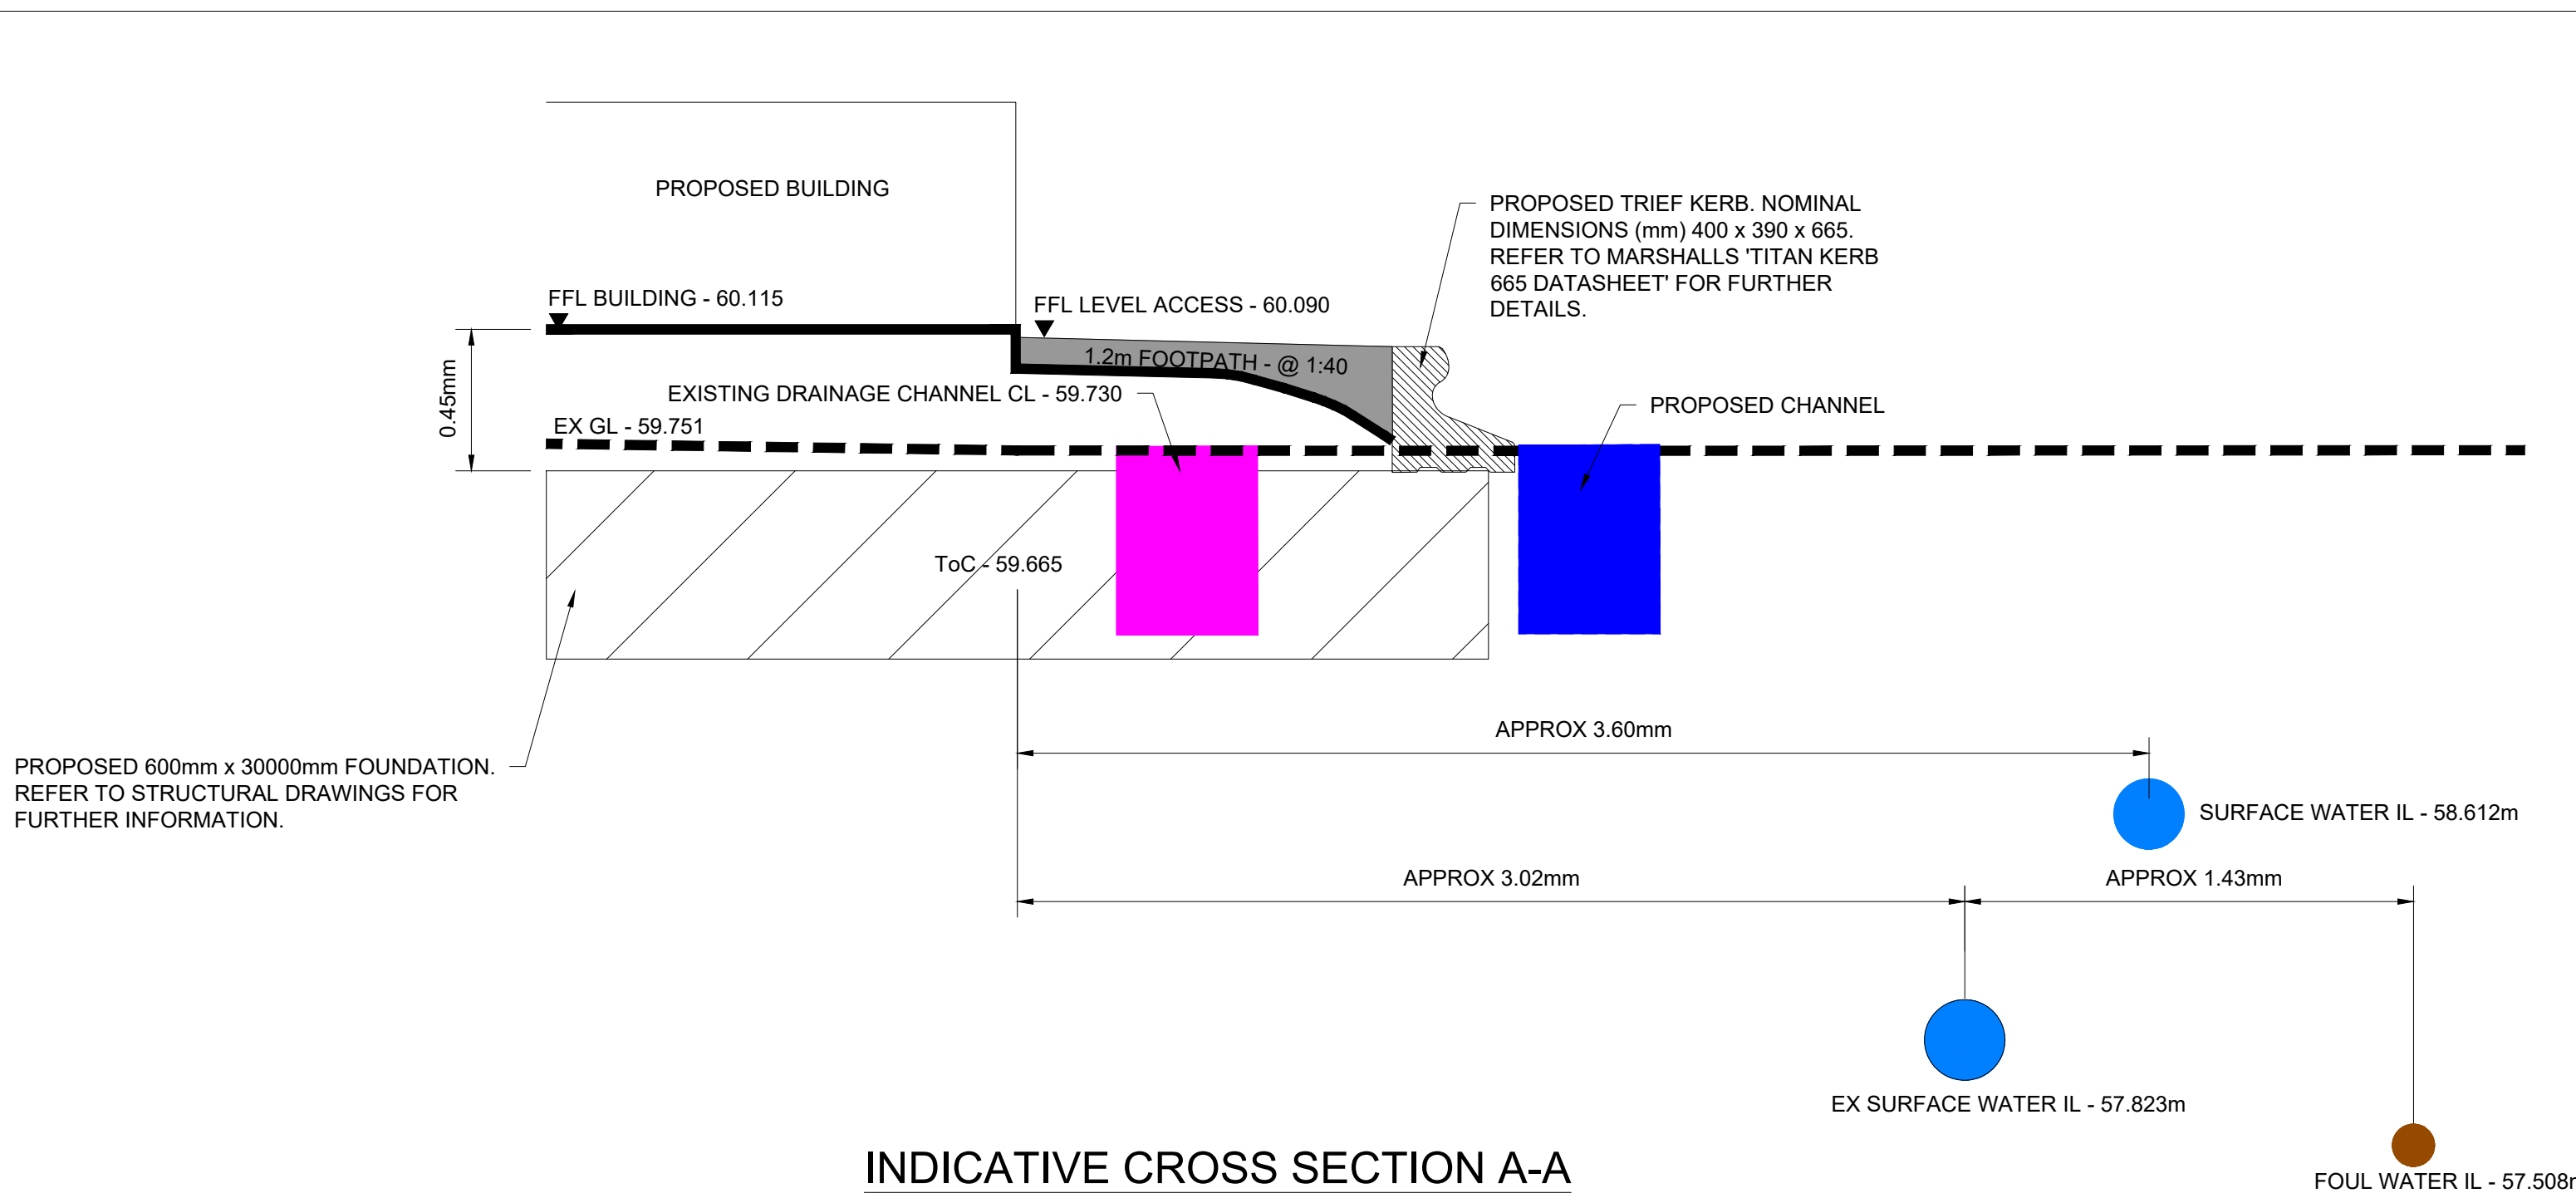


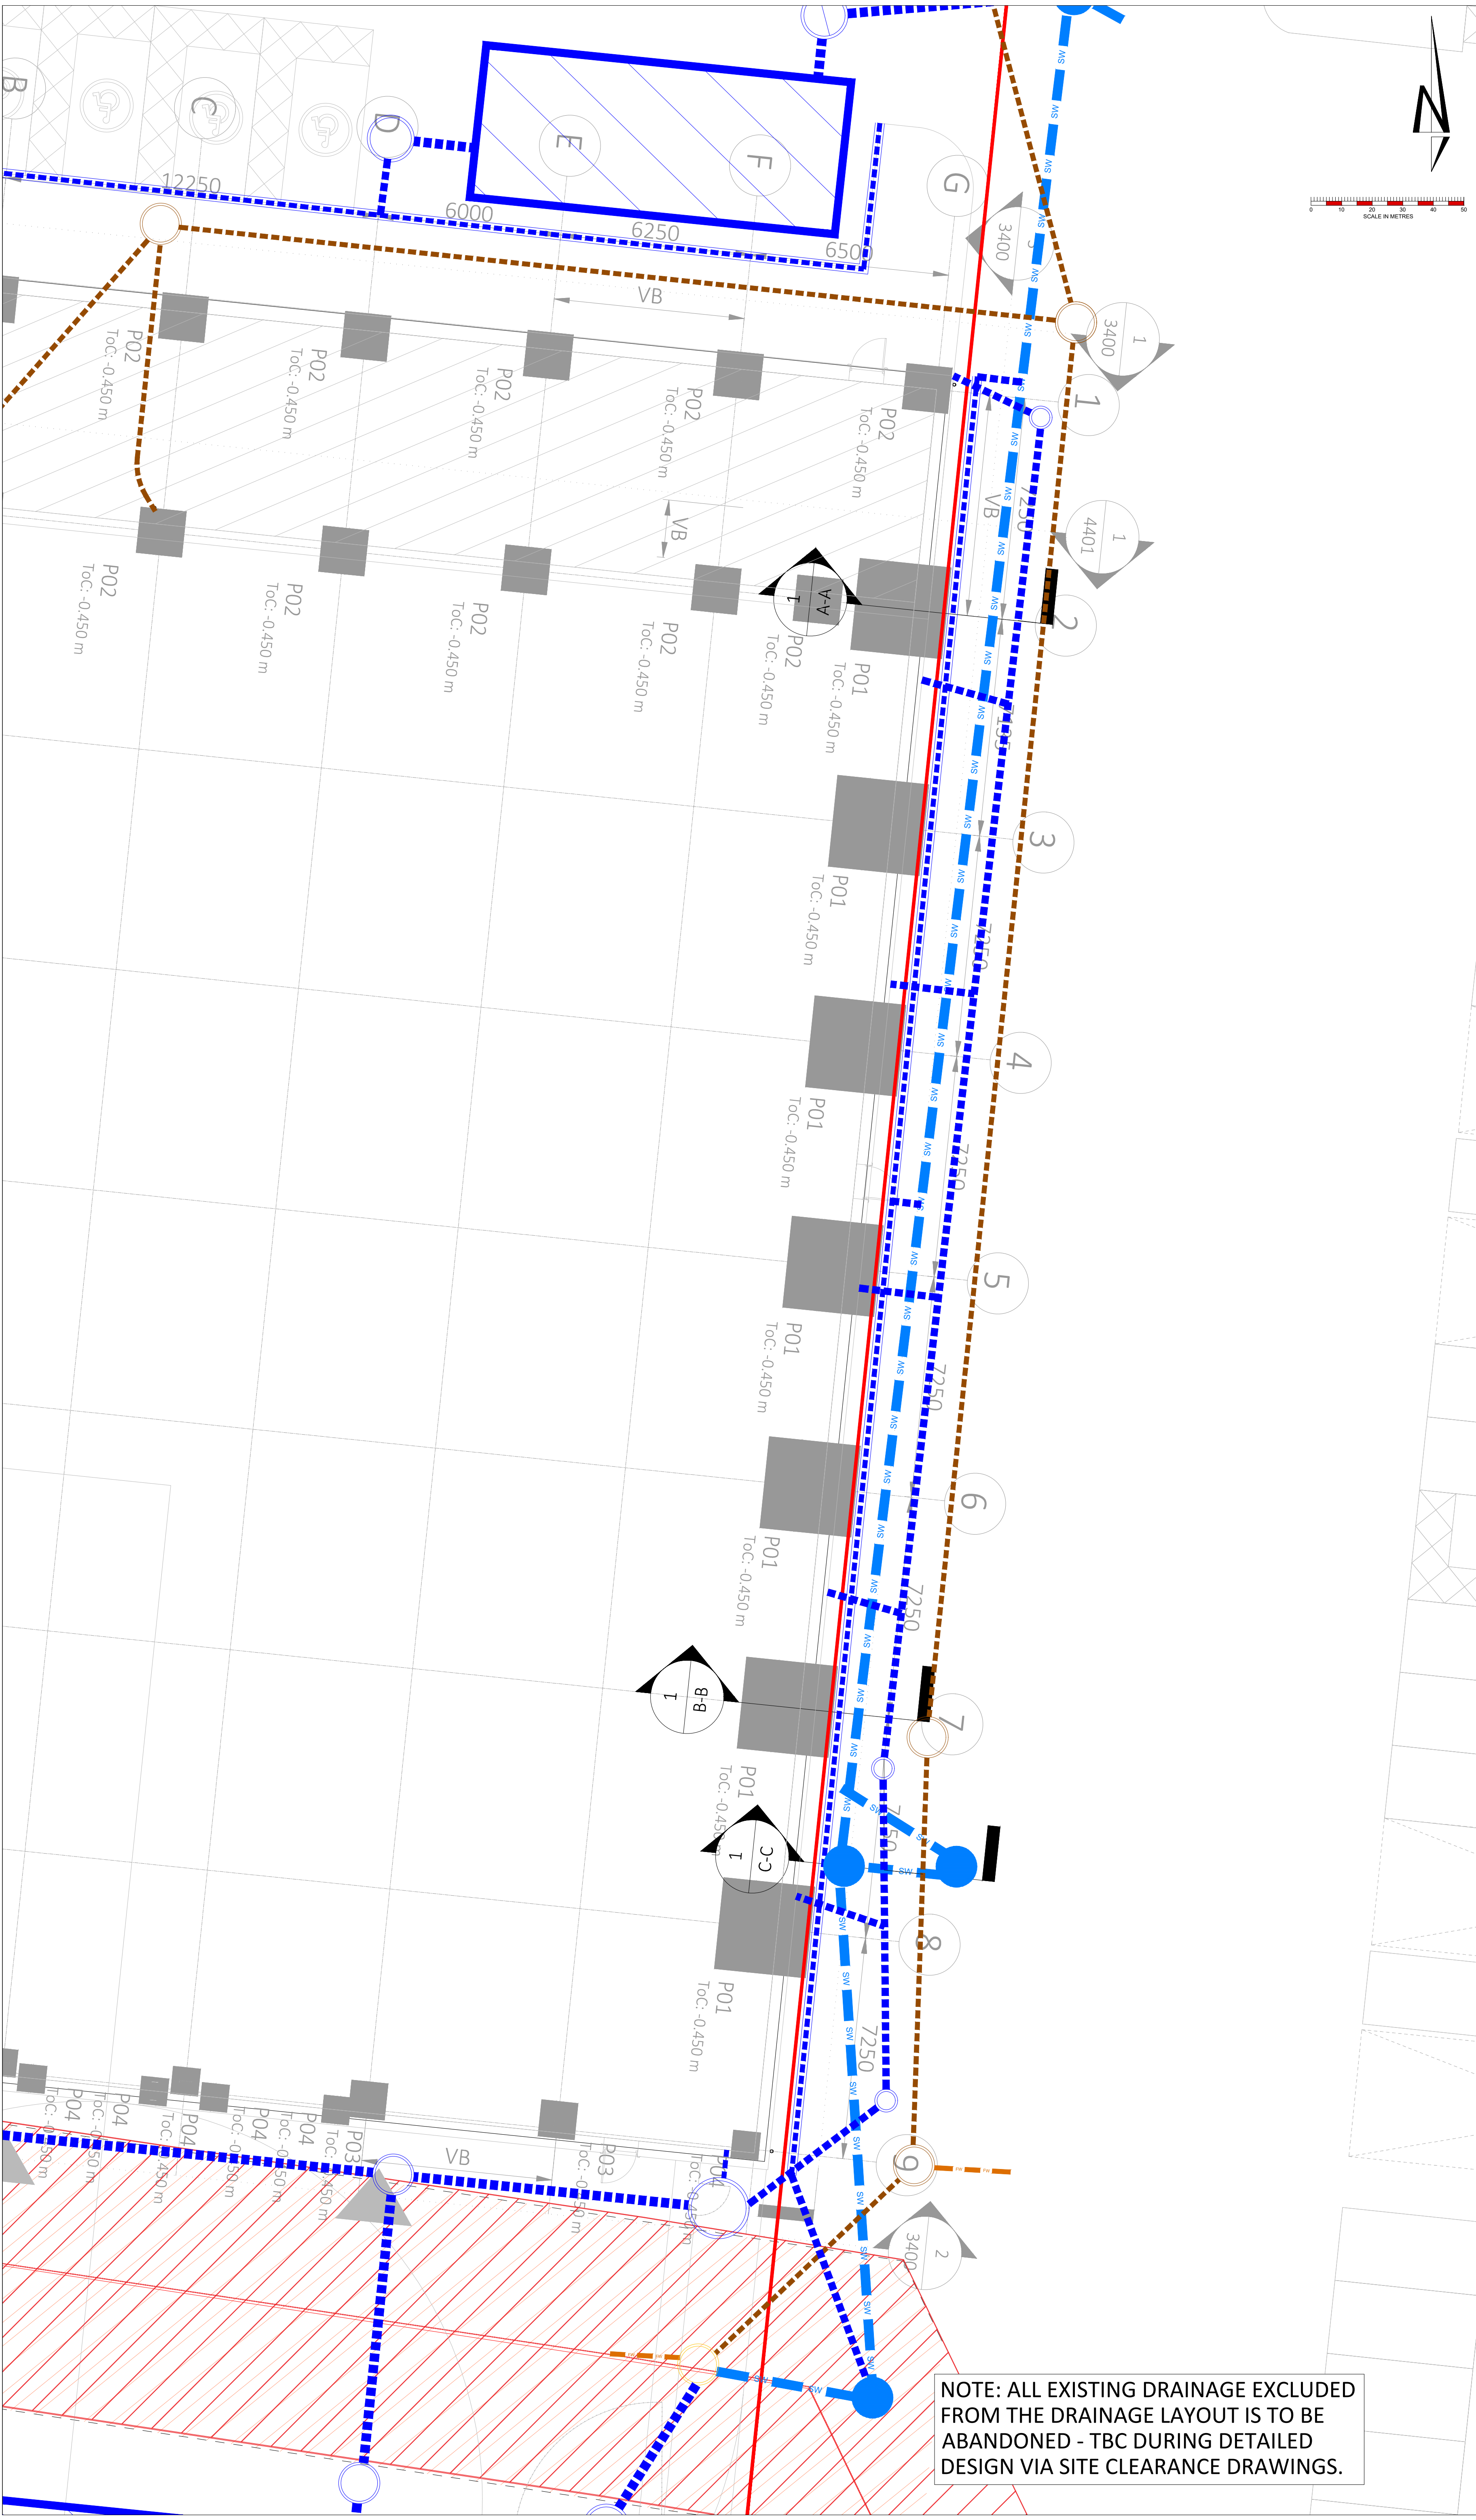

**LEGEND**

- PROPOSED SURFACE WATER DRAINAGE
- PROPOSED SIPHONIC DRAINAGE
- PROPOSED FOUL WATER DRAINAGE AND MANHOLE
- EXISTING SURFACE WATER DRAINAGE TO REMAIN
- EXISTING SURFACE WATER MANHOLE TO BE UTILISED IN PROPOSED FOUL NETWORK
- PROPOSED ATTENUATION TANK

**NOTES**

- ALL DIMENSIONS ARE TO BE CHECKED ON SITE BEFORE COMMENCEMENT OF WORKS. WORK TO FIGURED DIMENSIONS ONLY. DO NOT SCALE OFF THIS DRAWING. ANY DISCREPANCIES ARE TO BE REPORTED TO HYDROCK FOR CLARIFICATION.
- THIS DRAWING IS TO BE READ IN CONJUNCTION WITH ALL RELEVANT HYDROCK DRAWINGS AND SPECIFICATIONS.
- THIS DRAWING IS TO BE READ IN CONJUNCTION WITH ALL RELEVANT ARCHITECTURAL AND M&E SERVICES DRAWINGS AND SPECIFICATIONS.
- THIS DRAWING IS TO BE ISSUED ONLY BY THOSE TO WHOM IT HAS BEEN FORMALLY ISSUED BY HYDROCK OR THE CLIENT (NETWORK SPACE)
- THE TOPOGRAPHICAL INFORMATION IS BASED ON INFORMATION PROVIDED FROM RPS ON JUNE 2022. REFER TO DRAWING NO. UAR2192, A FOR FURTHER DETAILS.
- THE POSITION, SIZE AND LEVELS OF ALL DRAINS ARE TO BE CONFIRMED ON SITE PRIOR TO THE COMMENCEMENT OF THE WORKS AND ANY DISCREPANCIES REPORTED IMMEDIATELY TO THE ENGINEER.
- COVER LEVELS OF THE MANHOLES ARE PROVISIONAL AND SUBJECT TO ADJUSTMENT ON SITE TO SUIT THE FINISHED GROUND LEVELS. ALL EXTERNAL WORKS CONSTRUCTION AREAS TO BE AS LOCATED BY THE ARCHITECT.
- POSITIONS AND SIZES OF ABOVE GROUND FOUL AND SURFACE WATER DRAINAGE CONNECTIONS ARE TO BE CONFIRMED PRIOR TO CONSTRUCTION WITH THE ARCHITECT AND M&E ENGINEER.
- DIAMETER OF PCC MANHOLES VARIES WITH PIPE SIZE, AND IS TO BE IN ACCORDANCE WITH THE TABLES SHOWN ON THE HYDROCK STANDARD DETAILS DRAWINGS AT CONSTRUCTION STAGE.
- ALL WORKS ARE ASSUMED TO BE WITHIN PUBLIC HIGHWAY OR WITHIN LAND OWNERS LANDS & NO WORKS ARE REQUIRED ON THIRD PARTY LAND OWNERS PROPERTY.
- REFER TO DRAWING 22975-HYD-XX-XX-DR-C-0500 FOR THE PROPOSED DRAINAGE LAYOUT.
- ALL TRENCHING WITHIN EXISTING PAVEMENTS TO BE REINSTATED IN ACCORDANCE WITH THE HAUC SPECIFICATION 'SPECIFICATION FOR THE REINSTATEMENT OF OPENINGS IN HIGHWAYS'

**REVISIONS**

| Rev. | Revision Notes | Date     | Drawn By | Checked | Approved |
|------|----------------|----------|----------|---------|----------|
| T01  | TENDER ISSUE   | 06.02.25 | NM       |         | CF 1 NB  |
| T01  | TENDER ISSUE   | 17.01.25 | NM       |         | CF 1 NB  |

**CLIENT**

NETWORK SPACE

**PROJECT**

WELCOMB STREET  
MANCHESTER

**TITLE**

PROPOSED CROSS SECTIONS  
SHEET 1 OF 2

**HYDROCK PROJECT NO.**

C-22975

**STATUS DESCRIPTION**

TENDER

**DRAWING NO.**

22975-HYD-XX-XX-DR-C-0510

**SCALE**

AS SHOWN

**STATUS**

D2

**REVISION**

T02

**Hydrock**

200 Barstall Square  
Newcastle  
NE4 3PW  
0161 245 8900  
manchestercustomer@hydrock.com

**Stantec**