




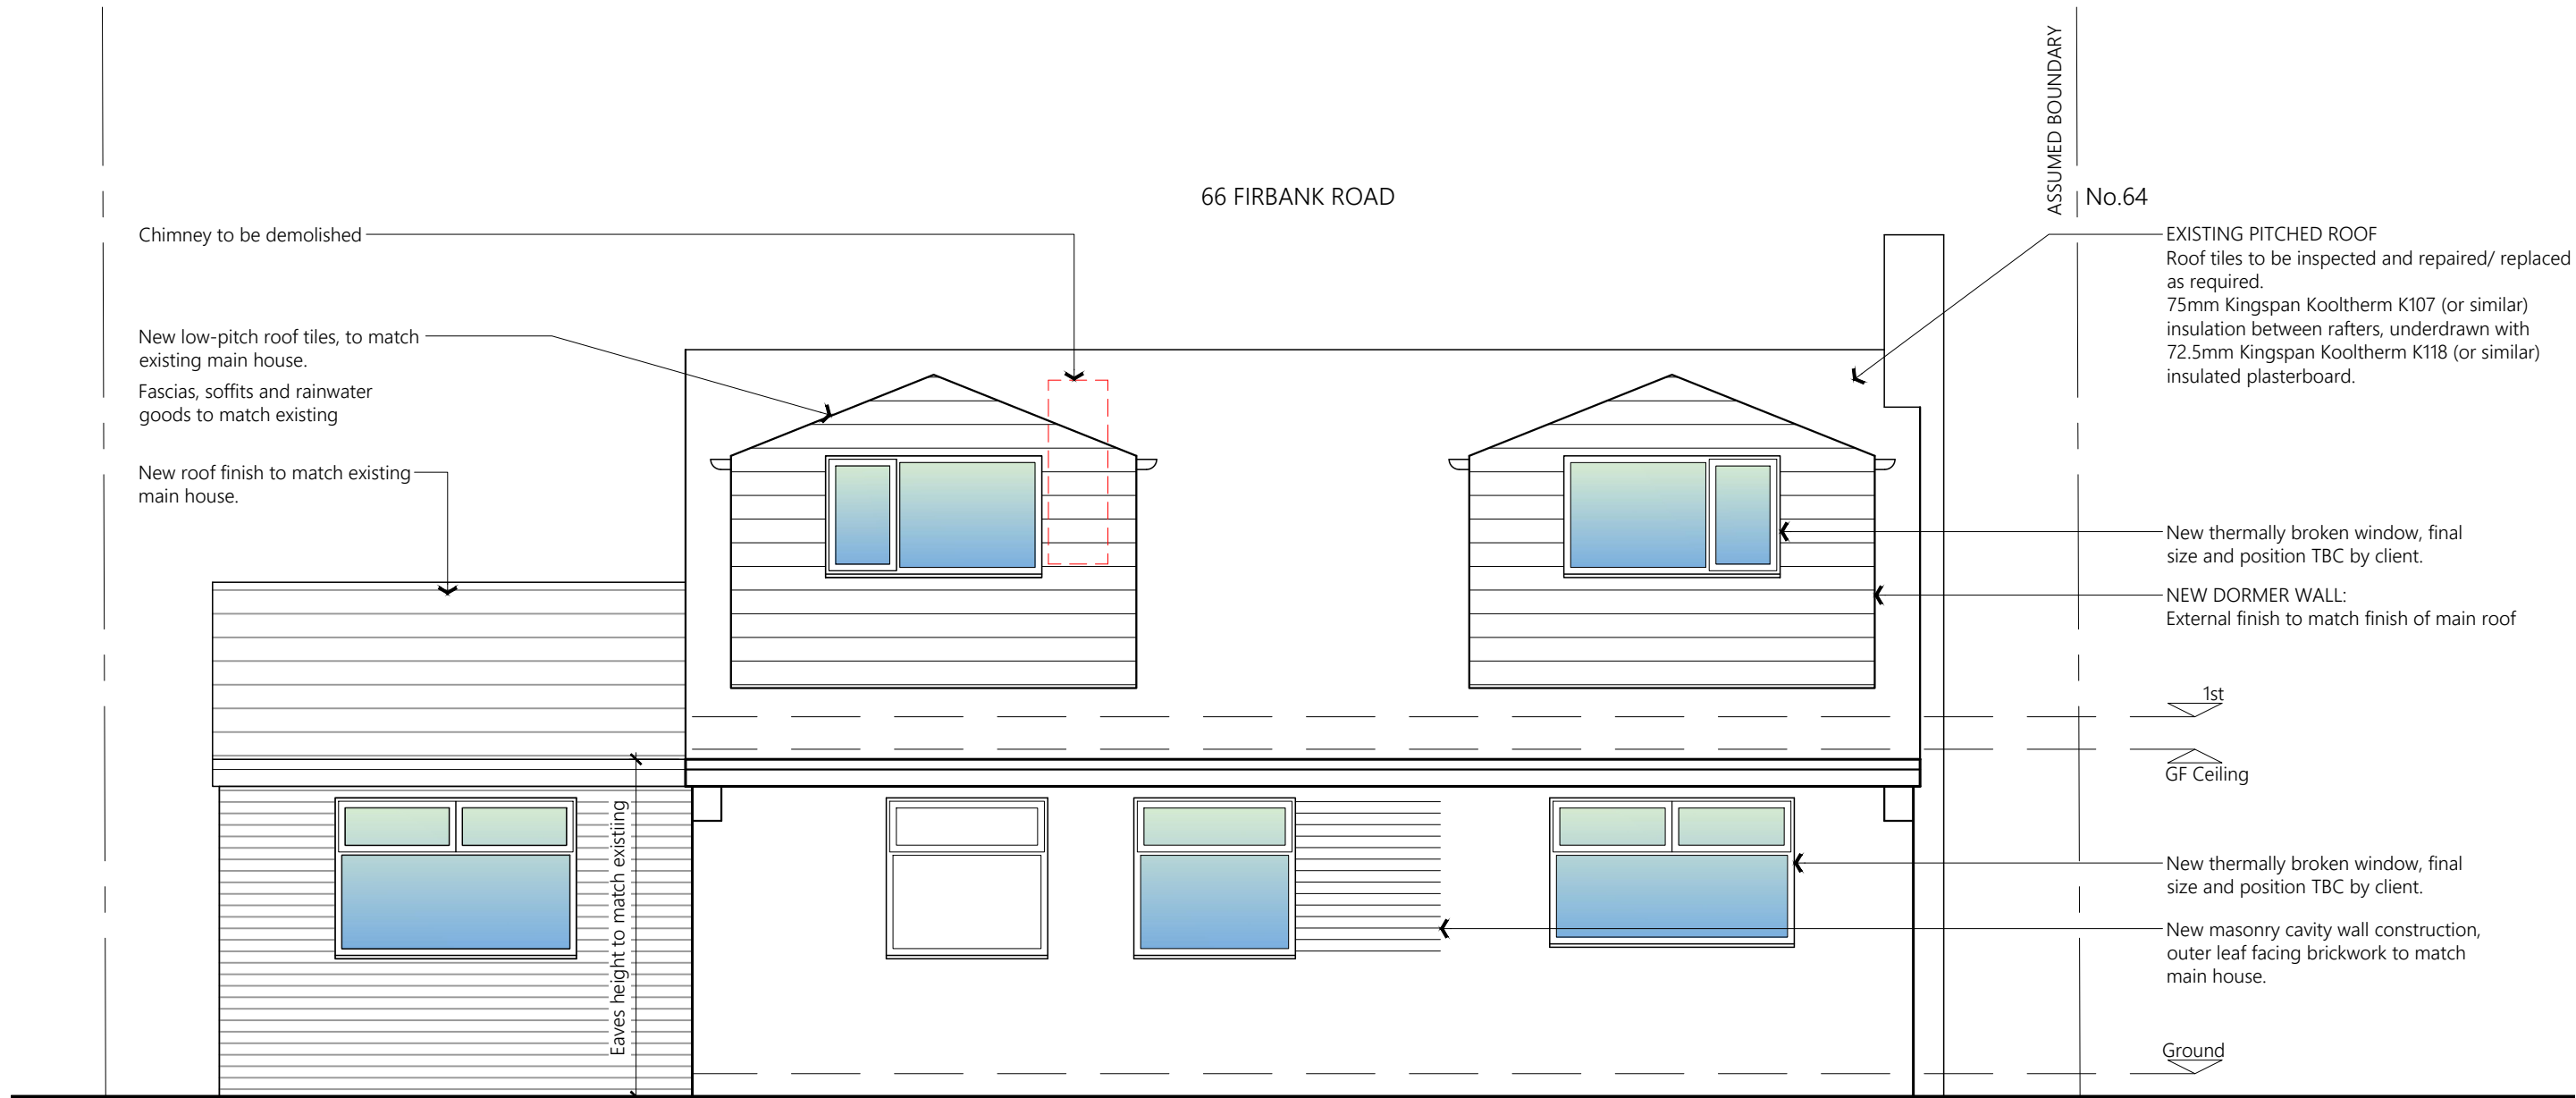


PROPOSED FRONT ELEVATION

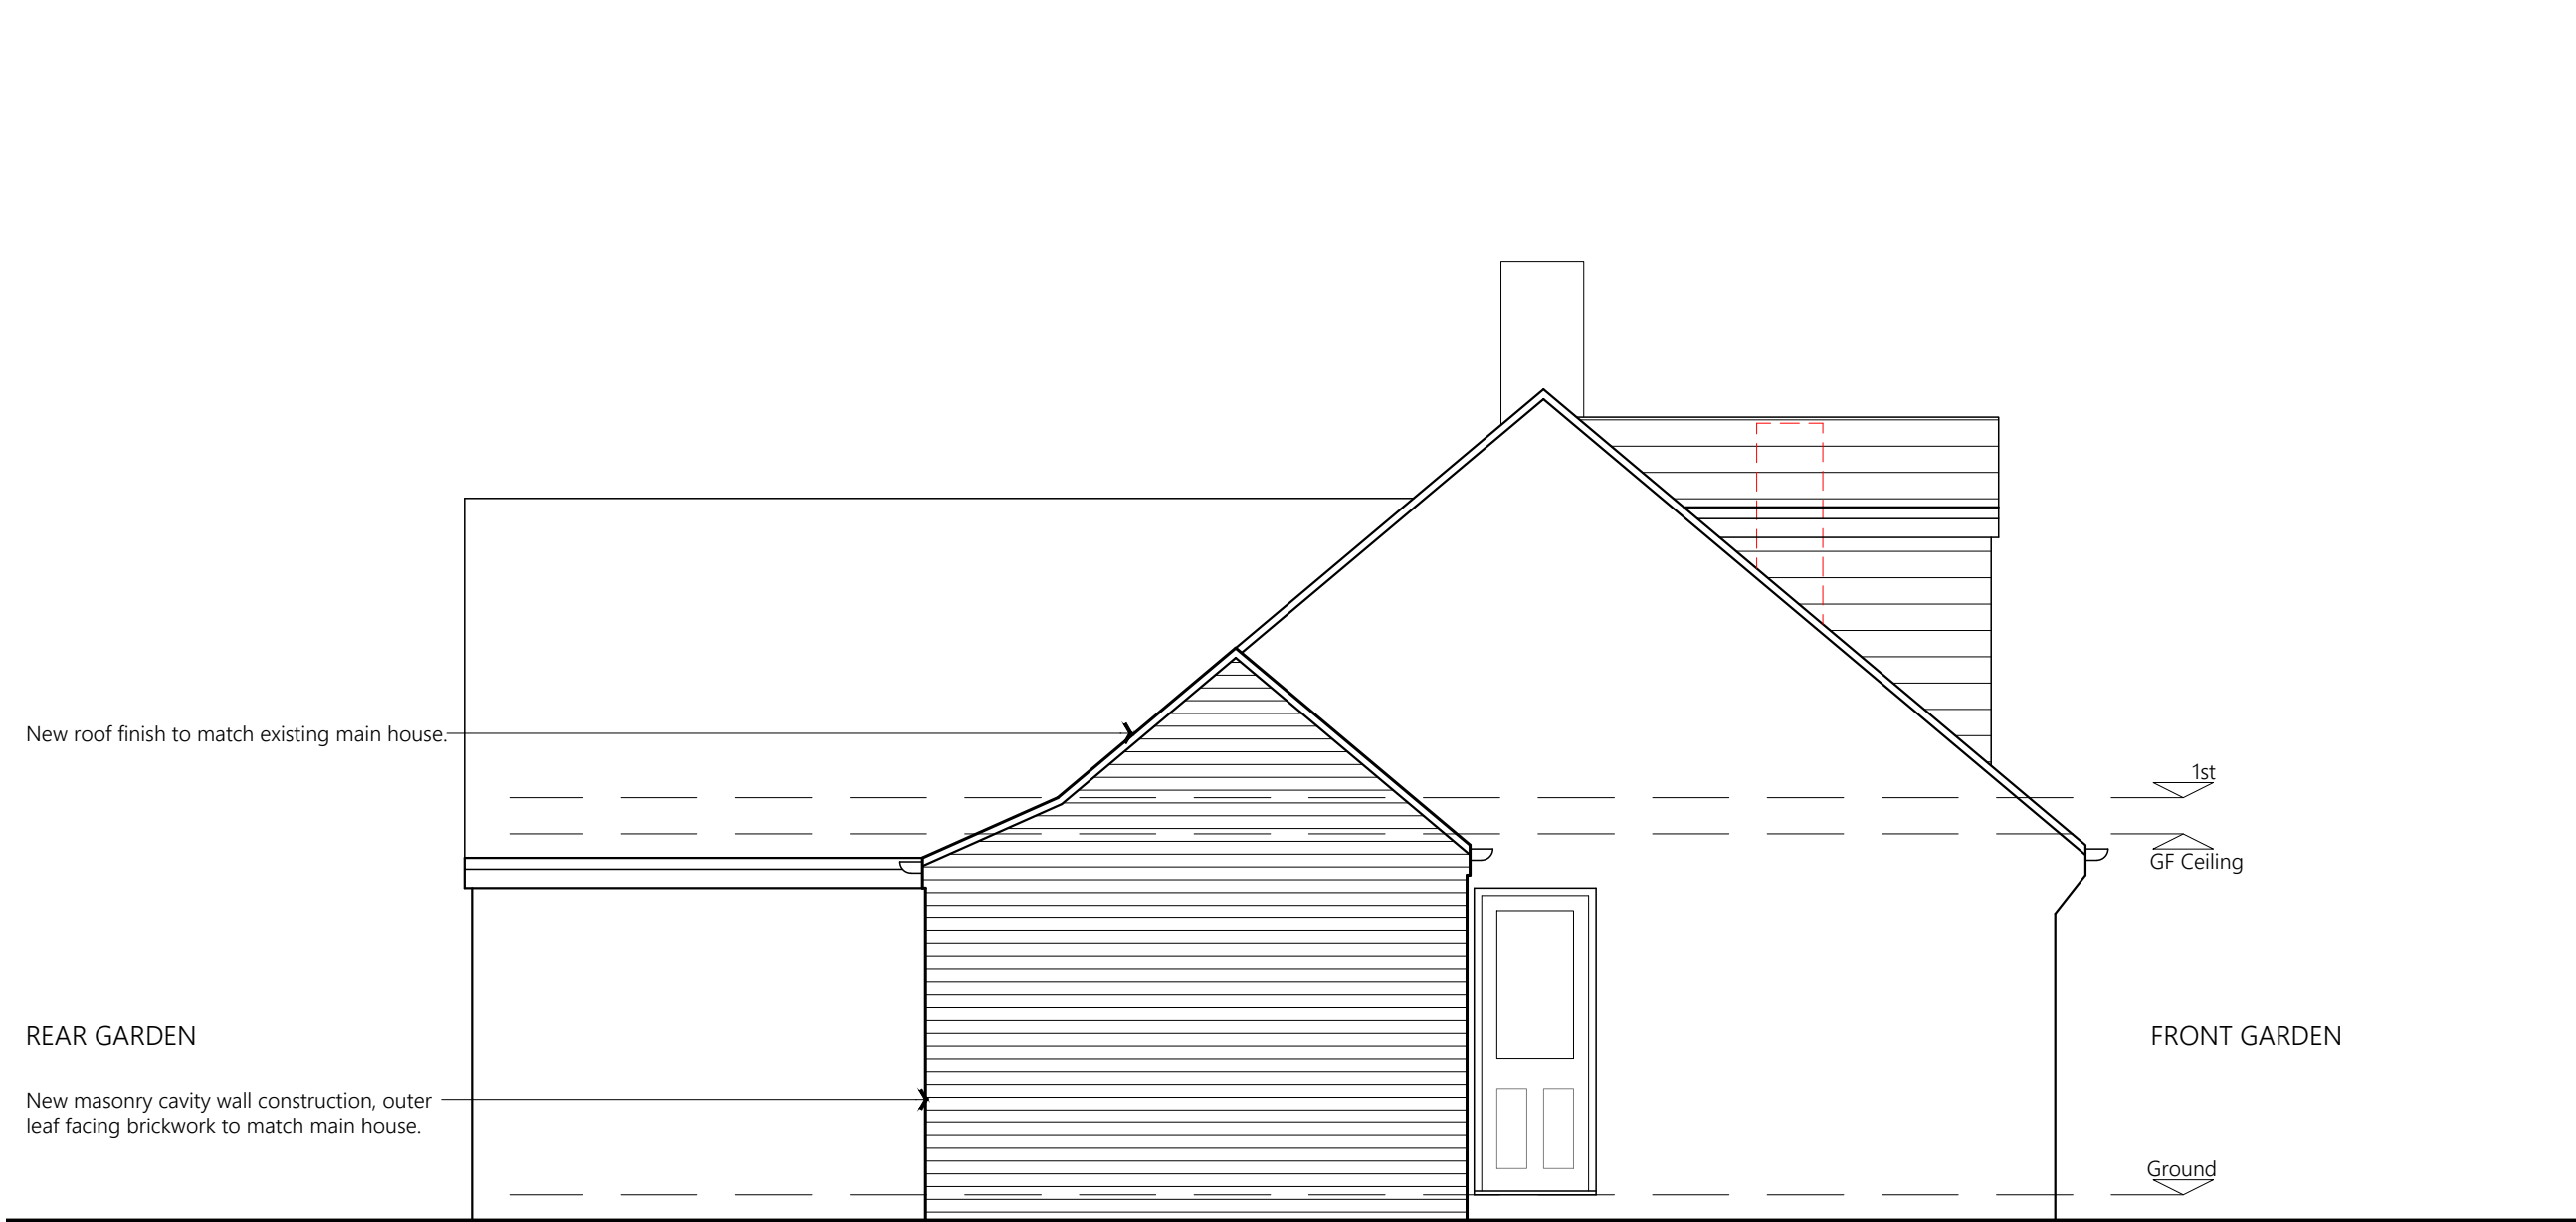


PROPOSED SIDE ELEVATION

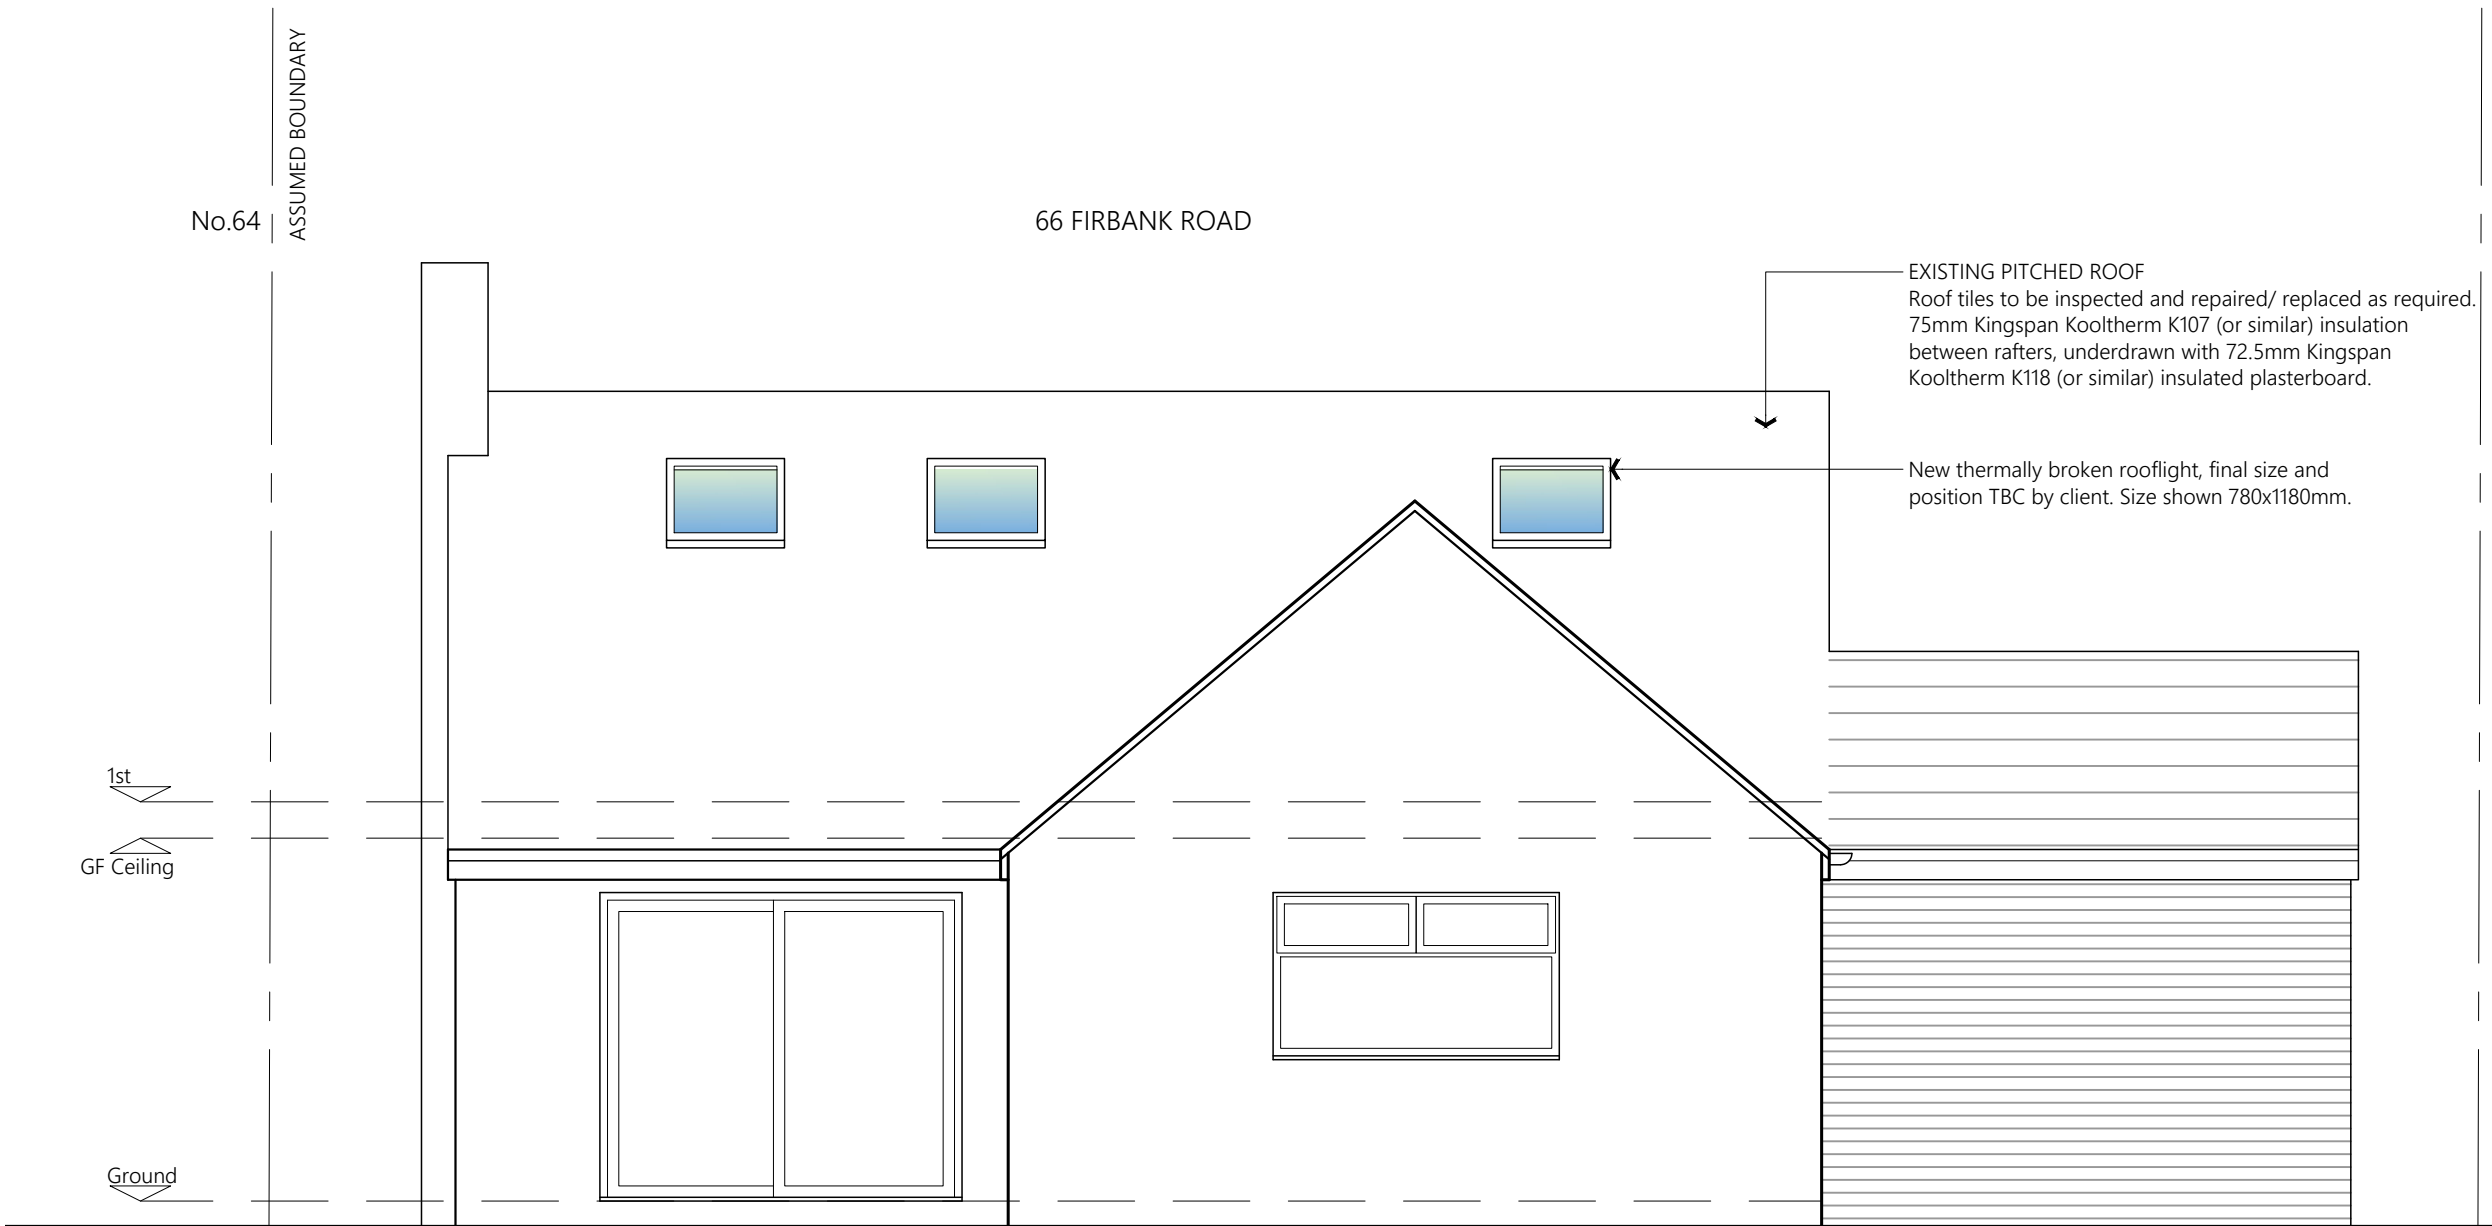

PROPOSED REAR ELEVATION

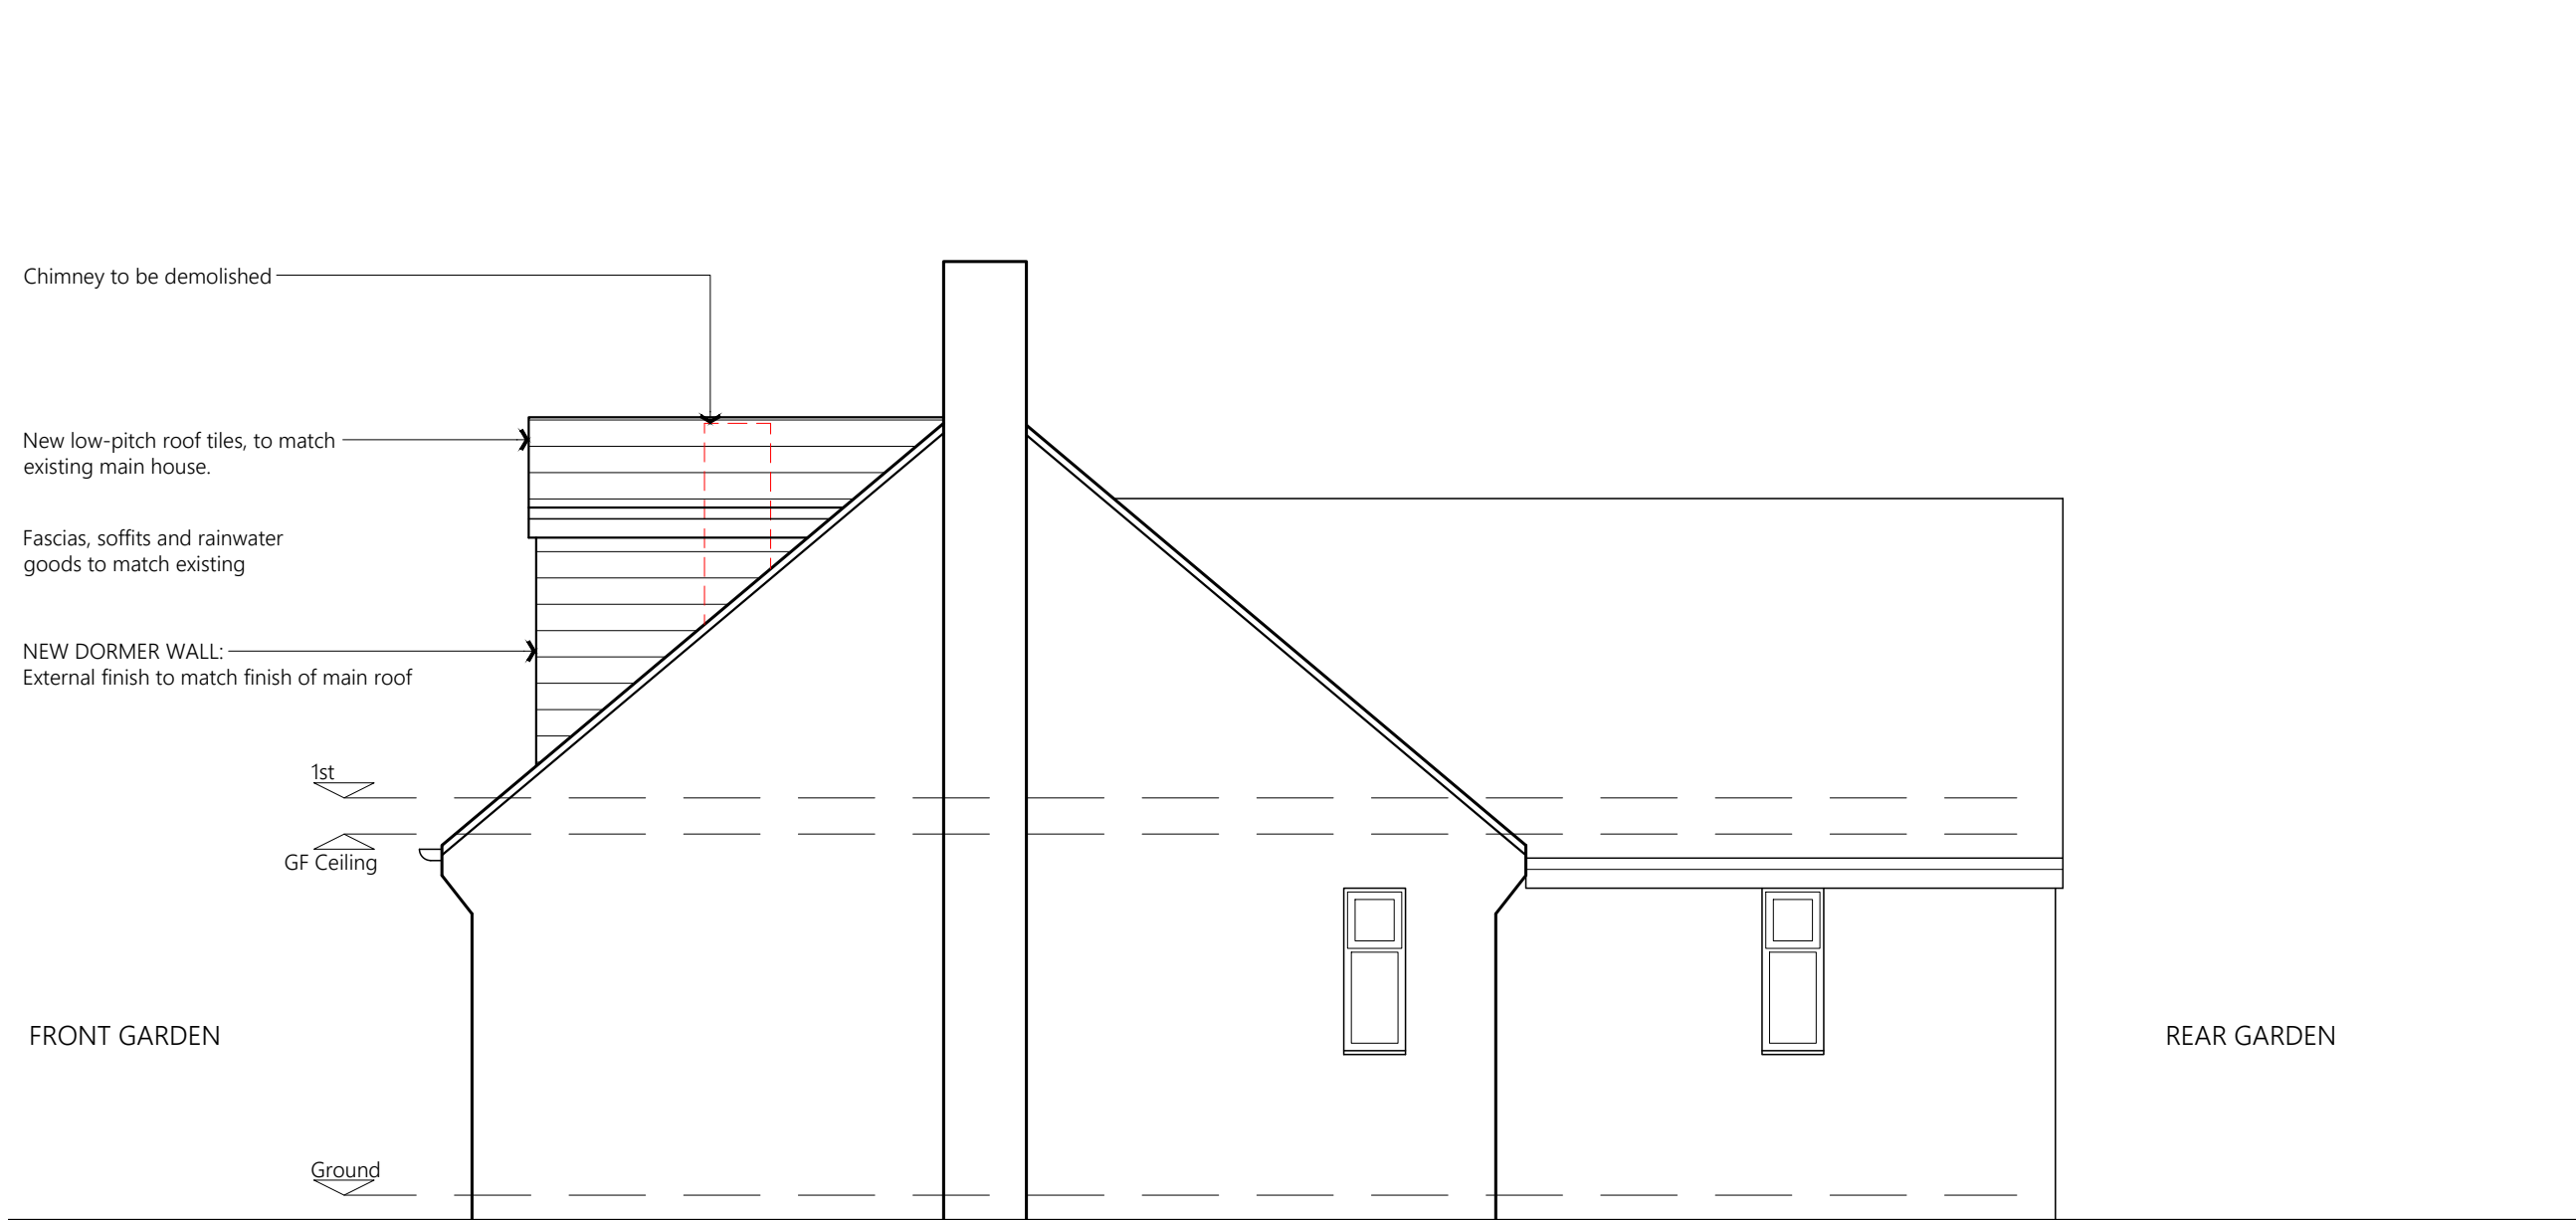

PROPOSED SIDE ELEVATION

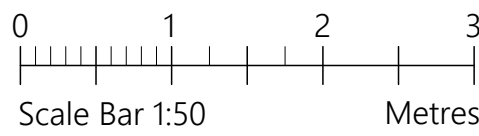

PROJECT	66 Firbank Road Wythenshawe M23 2ZP		
CLIENT	M Clarkson		
STATUS	Information		
DRAWING	Proposed Elevations		
DWG No.	2468-05	REV	
SCALE	1:50@A1	DATE	Dec '24
AGB CAD SERVICES			
website: www.agbcad.co.uk email: info@agbcad.co.uk telephone: 07912 090 125 DO NOT SCALE FROM THIS DRAWING			