


NOTES

This drawing to be read in accordance with the specification/Bills of Quantities and related drawings.
No Dimensions to be scaled from this drawing. All stated dimensions to be verified on site and the designer notified of any discrepancies.

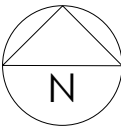

SITE LOCATION PLAN 1:1250



FOR PLANNING

Project

217 PEEL HALL ROAD
WYTHENSHAW
MANCHESTER
M22 5HJ

Title

SITE LOCATION PLAN

Scale	Date
1:1250 @ A3	OCTOBER 2024
Drawn	Checked
SB	-
Drawing Number	Revision
7024_PL01	-


SMASHBOX

97 Alderley Road | Wilmslow | Cheshire | SK9 1PT
ARCHITECTURE DESIGN PLANNING
T. 01625 466 557 E. hello@smashboxarchitecture.com
www.smashboxarchitecture.com

NOTES

This drawing to be read in accordance with the specification/Bills of Quantities and related drawings.
No Dimensions to be scaled from this drawing. All stated dimensions to be verified on site and the designer notified of any discrepancies.

EXISTING ground floor plan

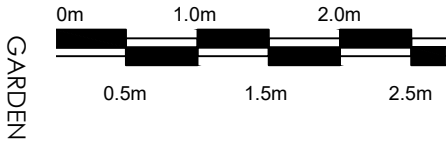

FOR PLANNING

Project
217 PEEL HALL ROAD
WYTHENSHAW
MANCHESTER
M22 5HJ

Title
EXISTING GROUND FLOOR PLAN


Scale 1:50 @ A3	Date OCTOBER 2024
Drawn SB	Checked -
Drawing Number 7024_PL02	Revision -

SMASHBOX

97 Alderley Road | Wilmslow | Cheshire | SK9 1PT
ARCHITECTURE DESIGN PLANNING
T. 01625 466 557 E. hello@smashboxarchitecture.com
www.smashboxarchitecture.com

NOTES

This drawing to be read in accordance with the specification/Bills of Quantities and related drawings.
No Dimensions to be scaled from this drawing. All stated dimensions to be verified on site and the designer notified of any discrepancies.

 

FOR PLANNING

Project
217 PEEL HALL ROAD
WYTHENSHAW
MANCHESTER
M22 5HJ

Title
EXISTING SECOND FLOOR PLAN

Scale
1:50 @ A3

Date
OCTOBER 2024

Drawn
SB

Checked
-


Drawing Number
7024_PL03

Revision
-

SMASHBOX


97 Alderley Road | Wilmslow | Cheshire | SK9 1PT
ARCHITECTURE DESIGN PLANNING
T. 01625 466 557 E. hello@smashboxarchitecture.com
www.smashboxarchitecture.com

EXISTING first floor plan

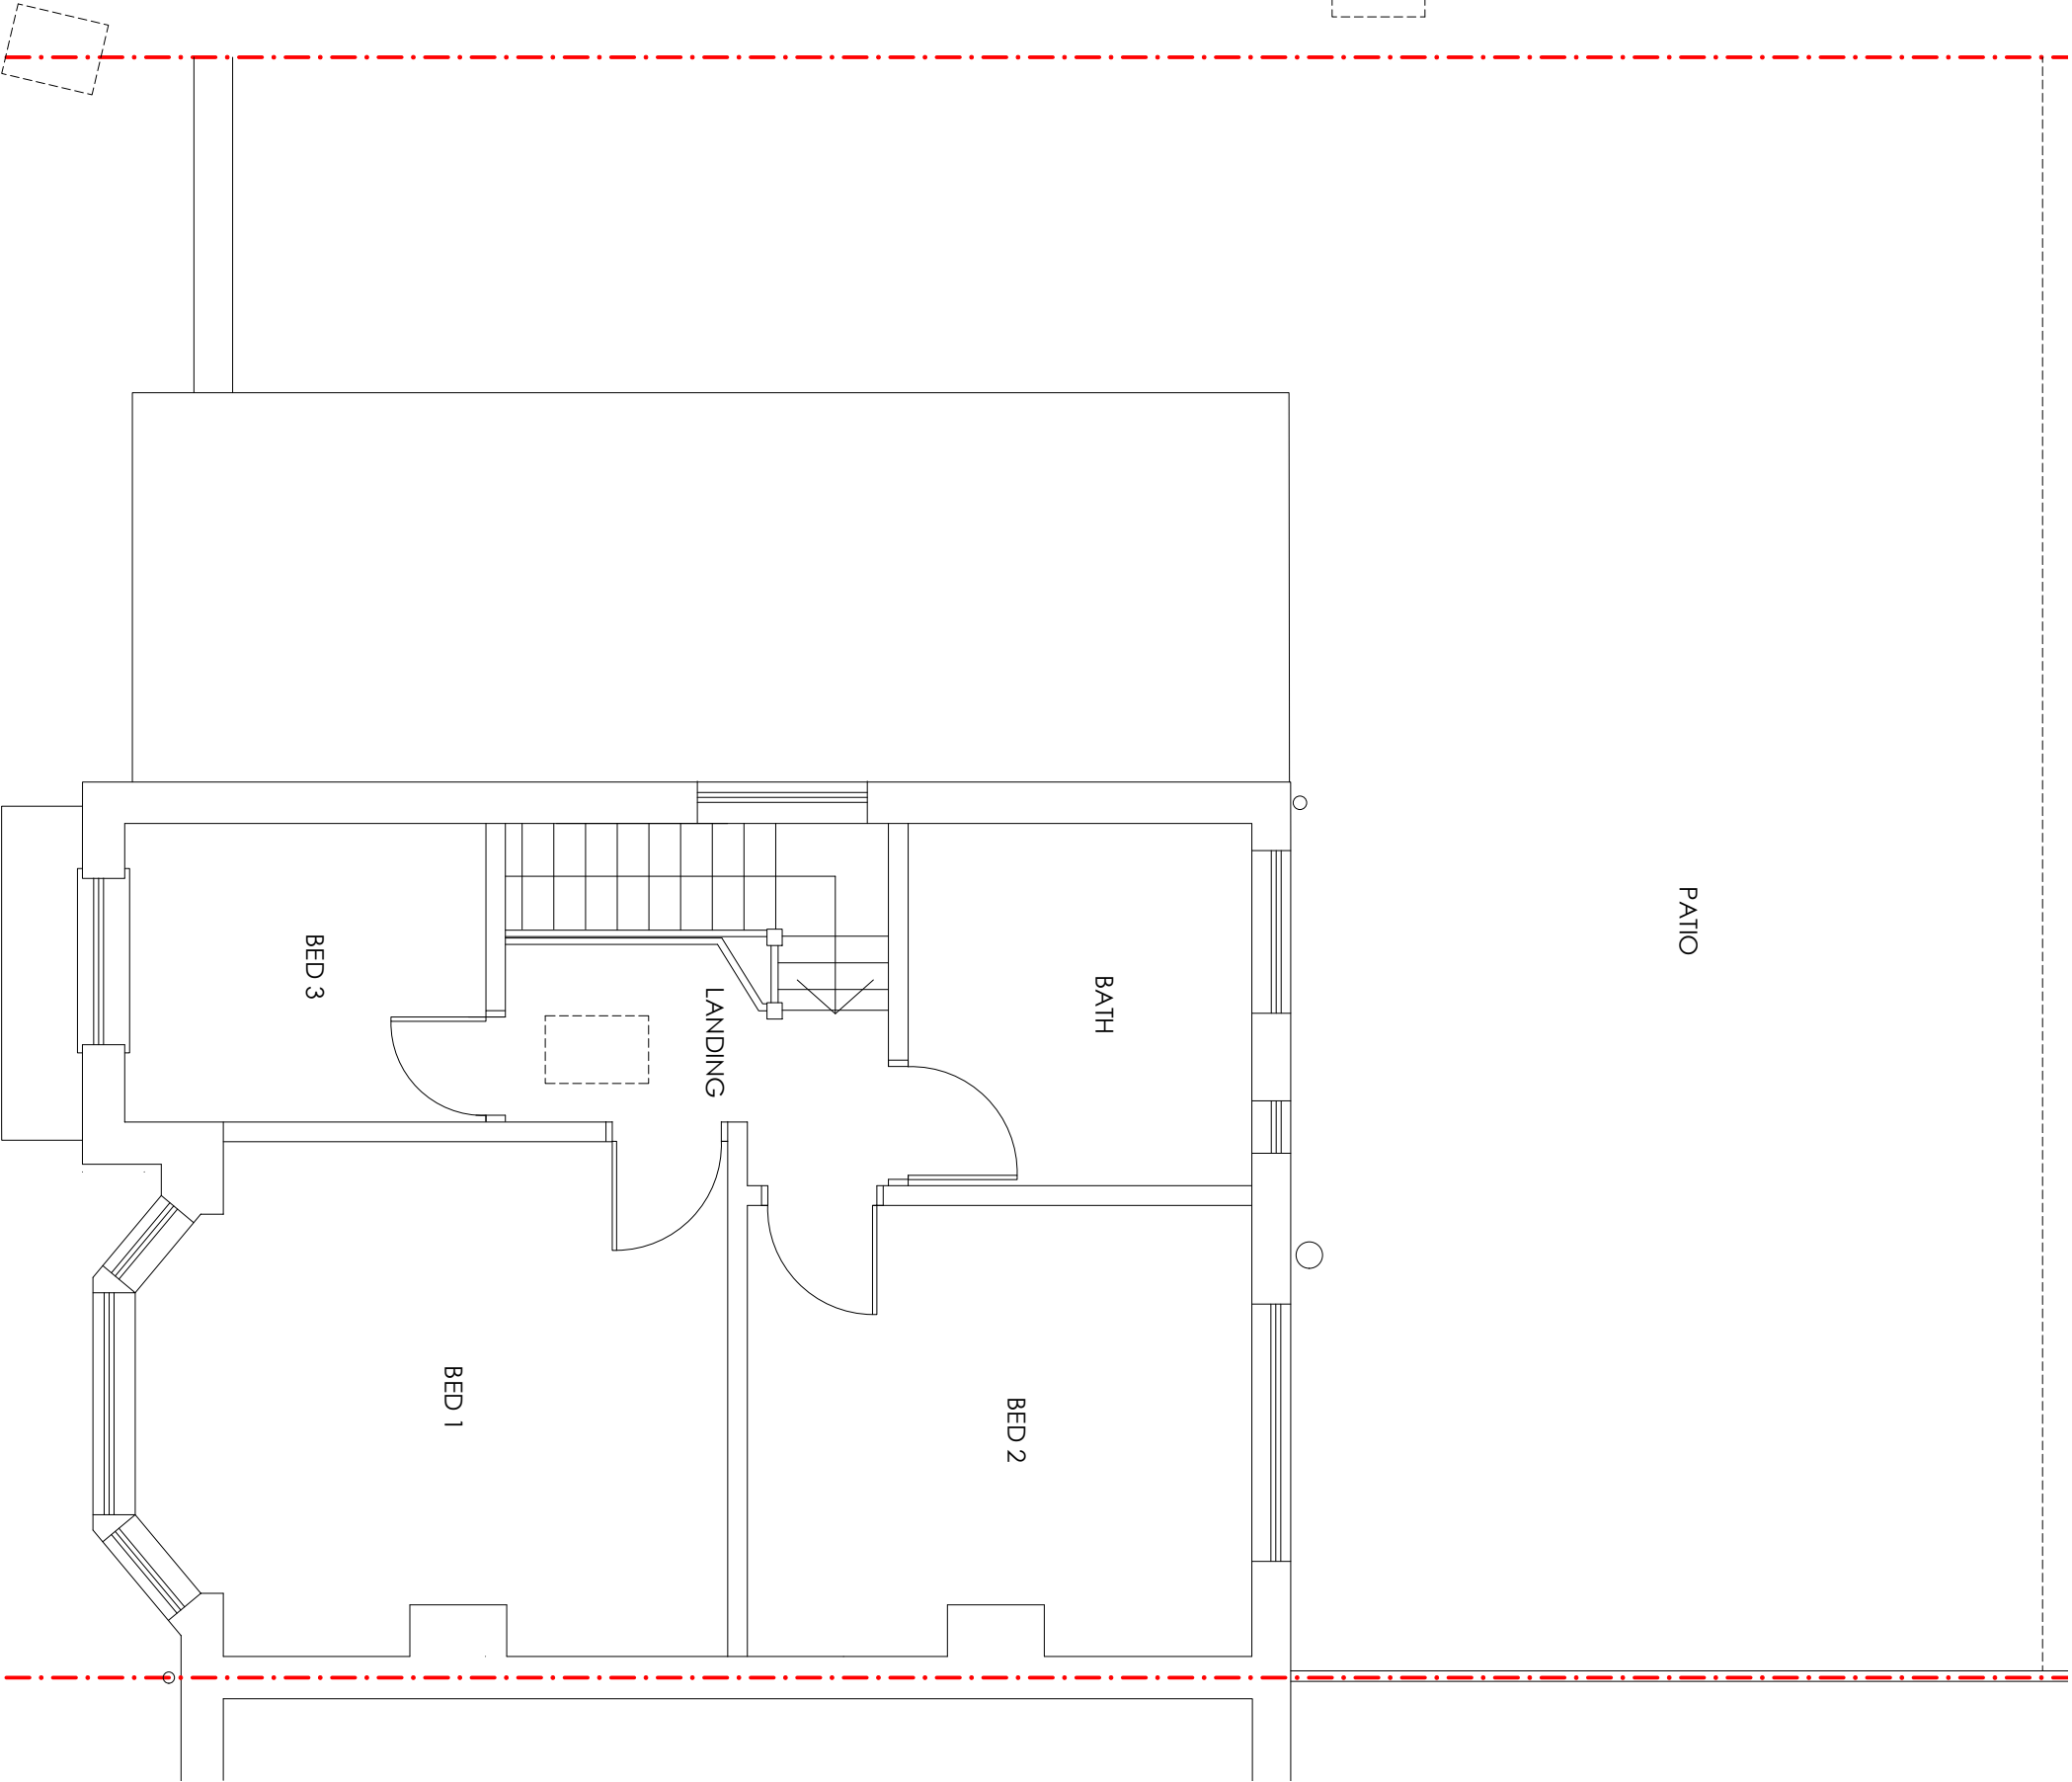

NOTES

This drawing to be read in accordance with the specification/Bills of Quantities and related drawings.
No Dimensions to be scaled from this drawing. All stated dimensions to be verified on site and the designer notified of any discrepancies.

 

FOR PLANNING

Project
217 PEEL HALL ROAD
WYTHENSHAW
MANCHESTER
M22 5HJ

Title
EXISTING SECOND FLOOR PLAN

Scale
1:50 @ A3

Date
OCTOBER 2024

Drawn
SB

Checked
-


Drawing Number
7024_PL03

Revision
-

SMASHBOX

97 Alderley Road | Wilmslow | Cheshire | SK9 1PT
ARCHITECTURE DESIGN PLANNING
T. 01625 466 557 E. hello@smashboxarchitecture.com
www.smashboxarchitecture.com

EXISTING first floor plan

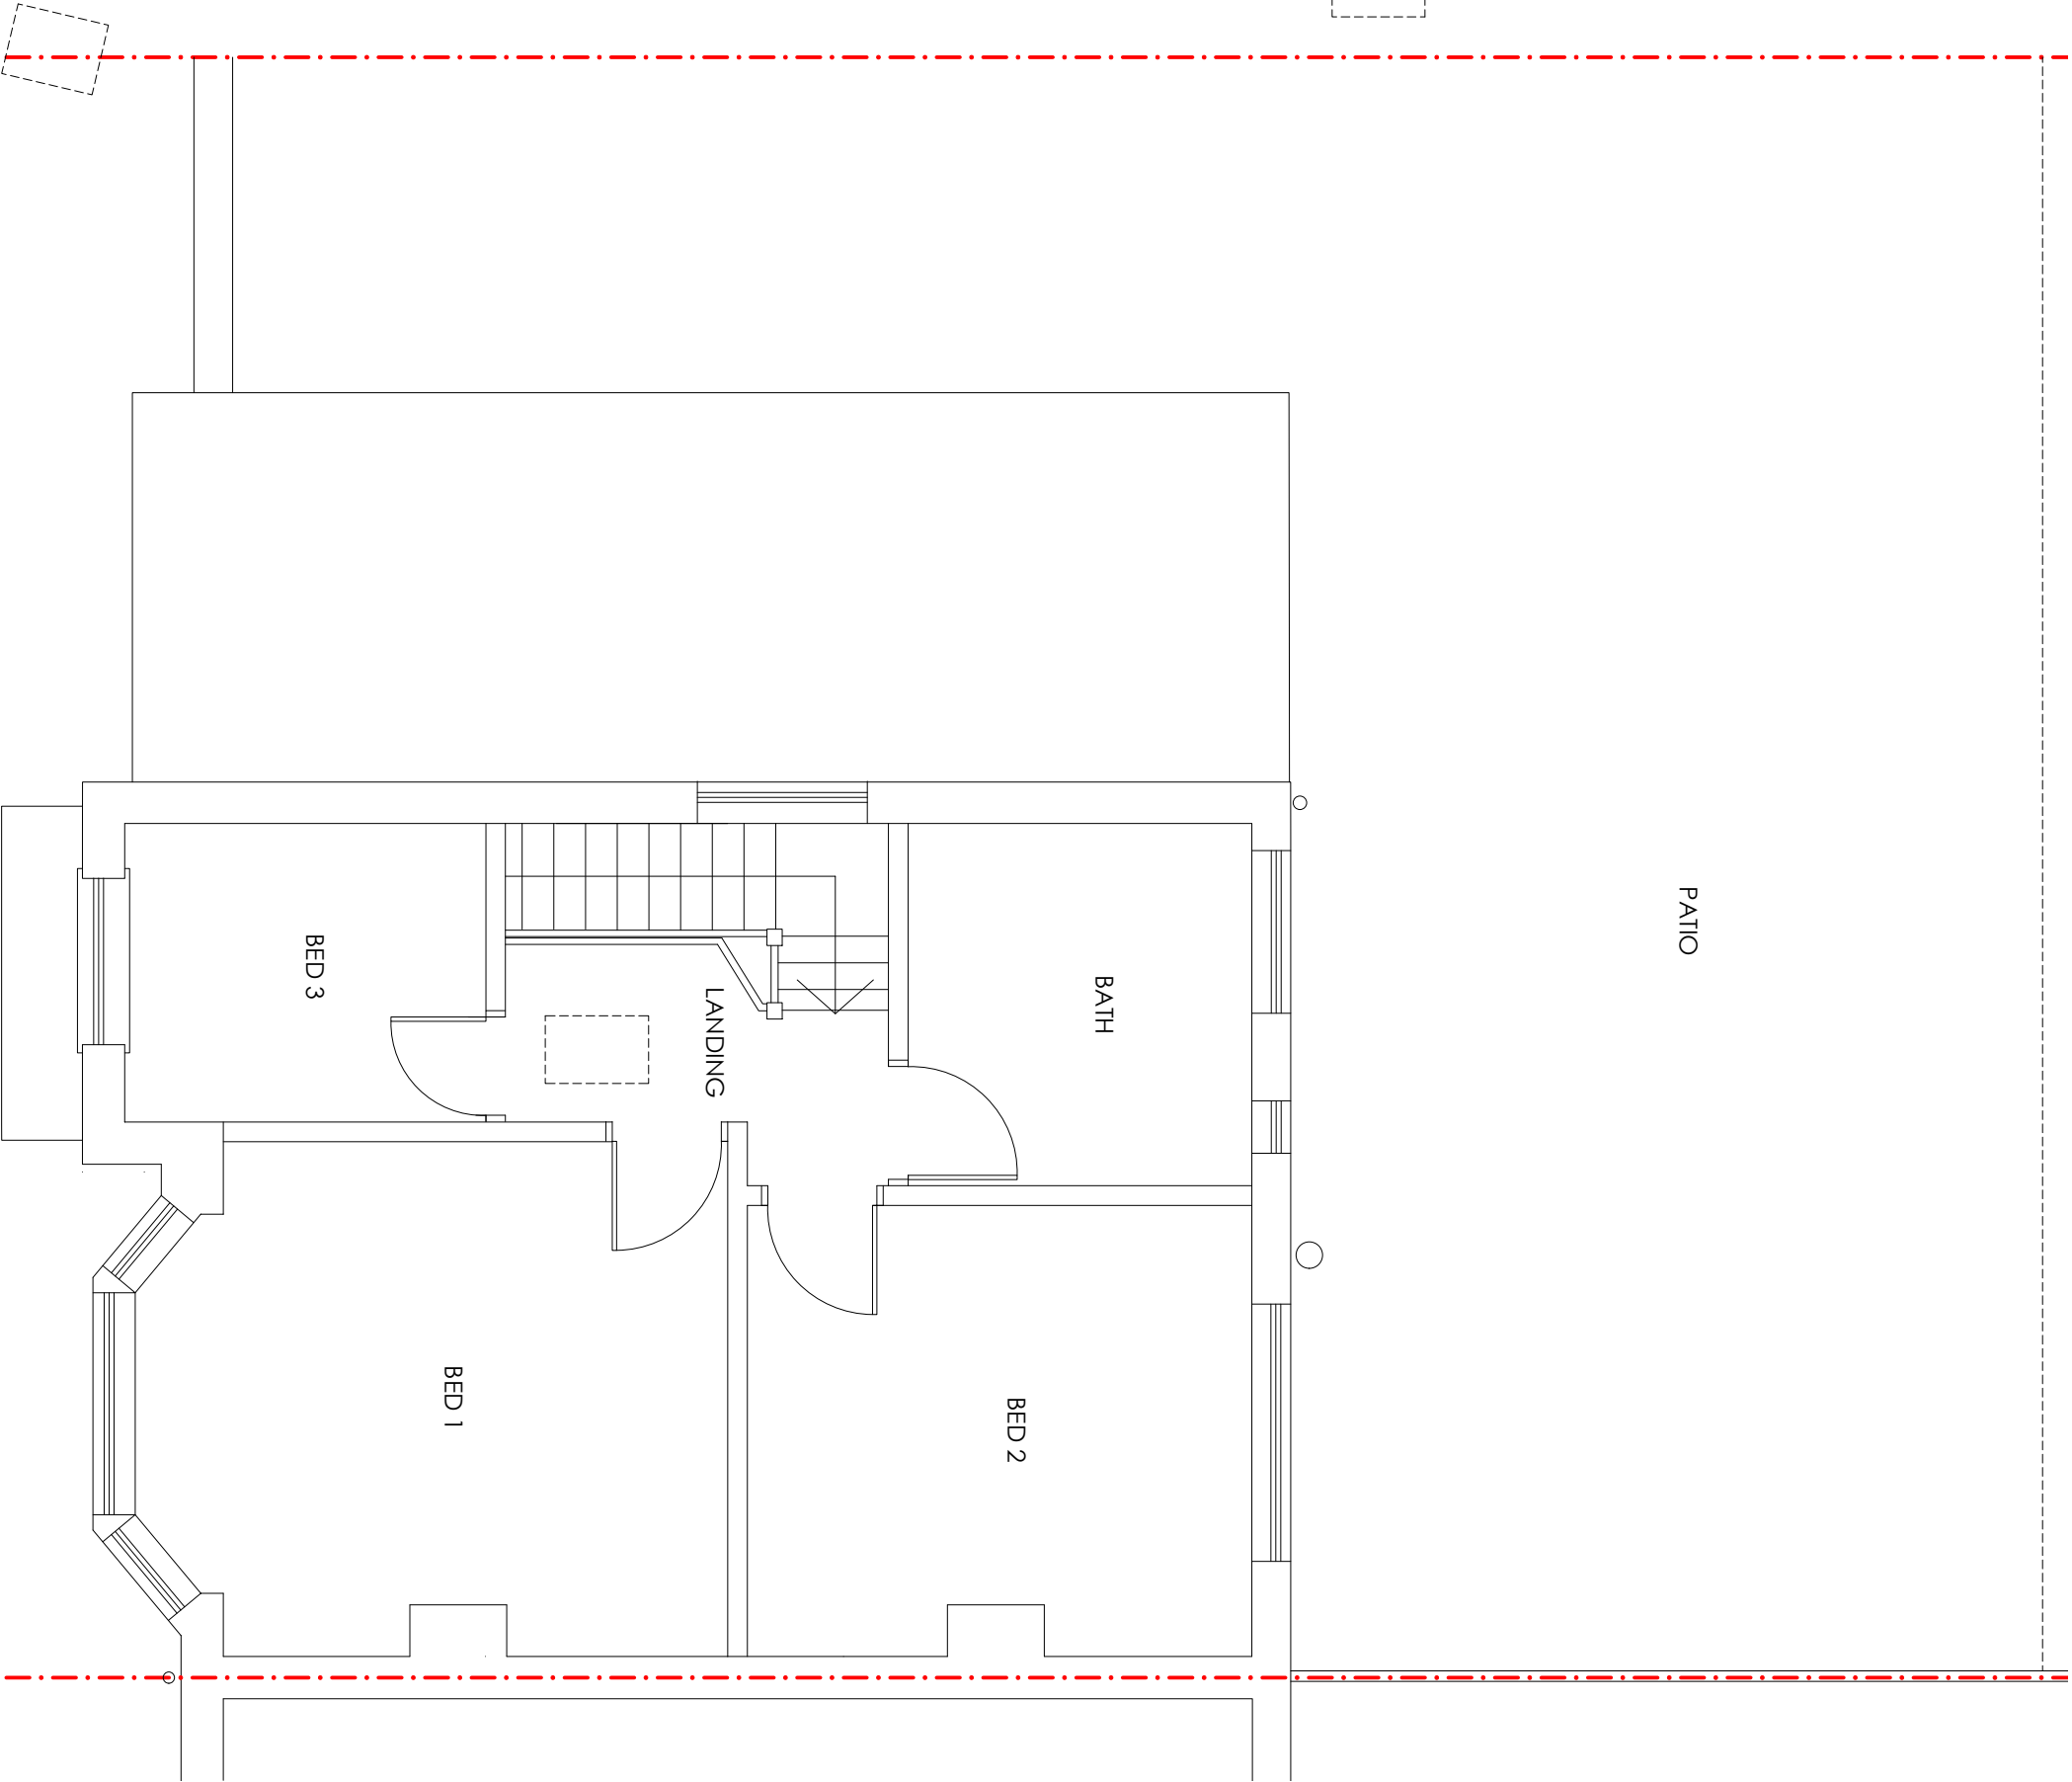


This drawing to be read in accordance with the specification/Bills of Quantities and related drawings.
No Dimensions to be scaled from this drawing. All stated dimensions to be verified on site and the designer notified of any discrepancies.



EXISTING FRONT ELEVATION



EXISTING REAR ELEVATION

 

FOR PLANNING

Project
217 PEEL HALL ROAD
WYTHENSHAW
MANCHESTER
M22 5HJ


Title
EXISTING FRONT & REAR
ELEVATION

Scale	Date
1:100 @ A3	OCTOBER 2024
Drawn	Checked
SB	-
Drawing Number	Revision
7024_PL05	-

SMASHBOX

97 Alderley Road | Wilmslow | Cheshire | SK9 1PT
ARCHITECTURE DESIGN PLANNING
T. 01625 466 557 E. hello@smashboxarchitecture.com
www.smashboxarchitecture.com

This drawing to be read in accordance with the specification/Bills of Quantities and related drawings.
No Dimensions to be scaled from this drawing. All stated dimensions to be verified on site and the designer notified of any discrepancies.

 

FOR PLANNING

Project

217 PEEL HALL ROAD
WYTHENSHAW
MANCHESTER
M22 5HJ

Title

EXISTING SIDE ELEVATIONS

Scale
1:100 @ A3

Date
OCTOBER 2024

Drawn
SB

Checked
-

Drawing Number
7024_PL06

Revision
-


SMASHBOX

97 Alderley Road | Wilmslow | Cheshire | SK9 1PT
ARCHITECTURE DESIGN PLANNING
T. 01625 466 557 E. hello@smashboxarchitecture.com
www.smashboxarchitecture.com

NOTES

This drawing to be read in accordance with the specification/Bills of Quantities and related drawings.
No Dimensions to be scaled from this drawing. All stated dimensions to be verified on site and the designer notified of any discrepancies.

PROPOSED ground floor plan

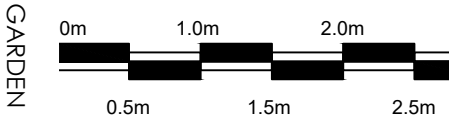

FOR PLANNING


Project
217 PEEL HALL ROAD
WYTHENSHAW
MANCHESTER
M22 5HJ

Title
PROPOSED GROUND FLOOR PLAN

Scale 1:50 @ A3	Date OCTOBER 2024
Drawn SB	Checked -
Drawing Number 7024_PL07	Revision -


SMASHBOX

97 Alderley Road | Wilmslow | Cheshire | SK9 1PT
ARCHITECTURE DESIGN PLANNING
T. 01625 466 557 E. hello@smashboxarchitecture.com
www.smashboxarchitecture.com

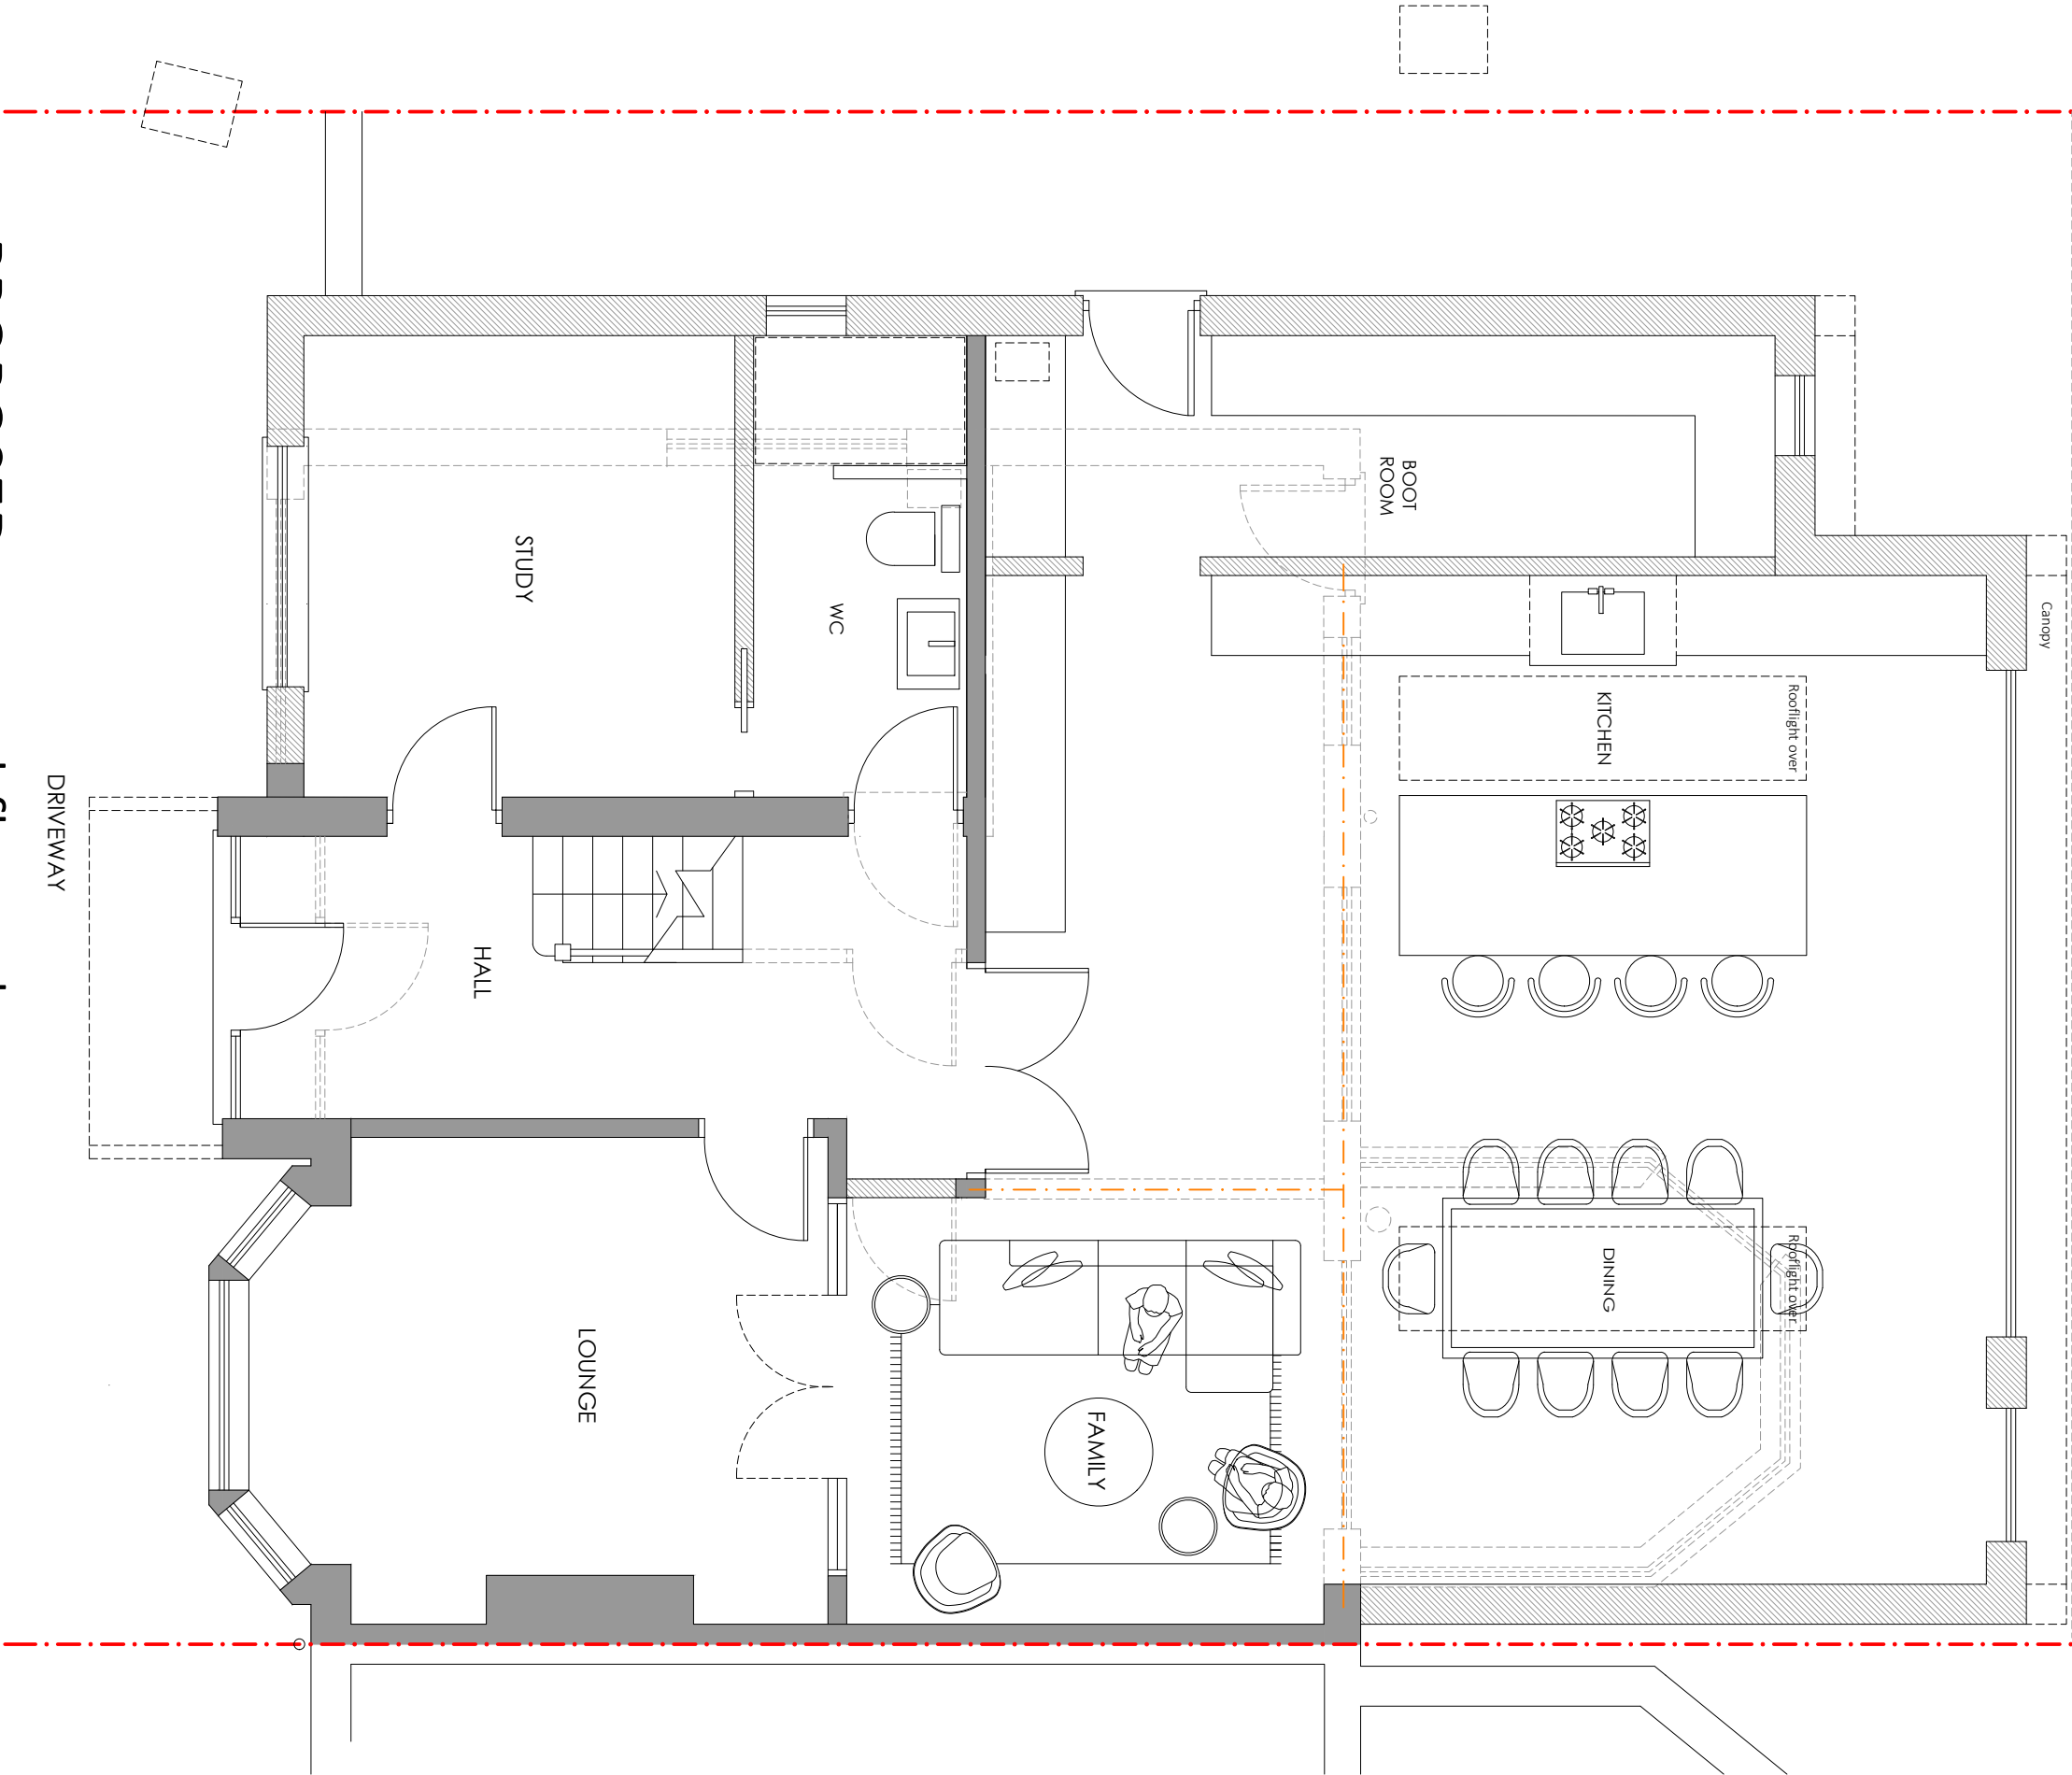

NOTES

This drawing to be read in accordance with the specification/Bills of Quantities and related drawings.
No Dimensions to be scaled from this drawing. All stated dimensions to be verified on site and the designer notified of any discrepancies.

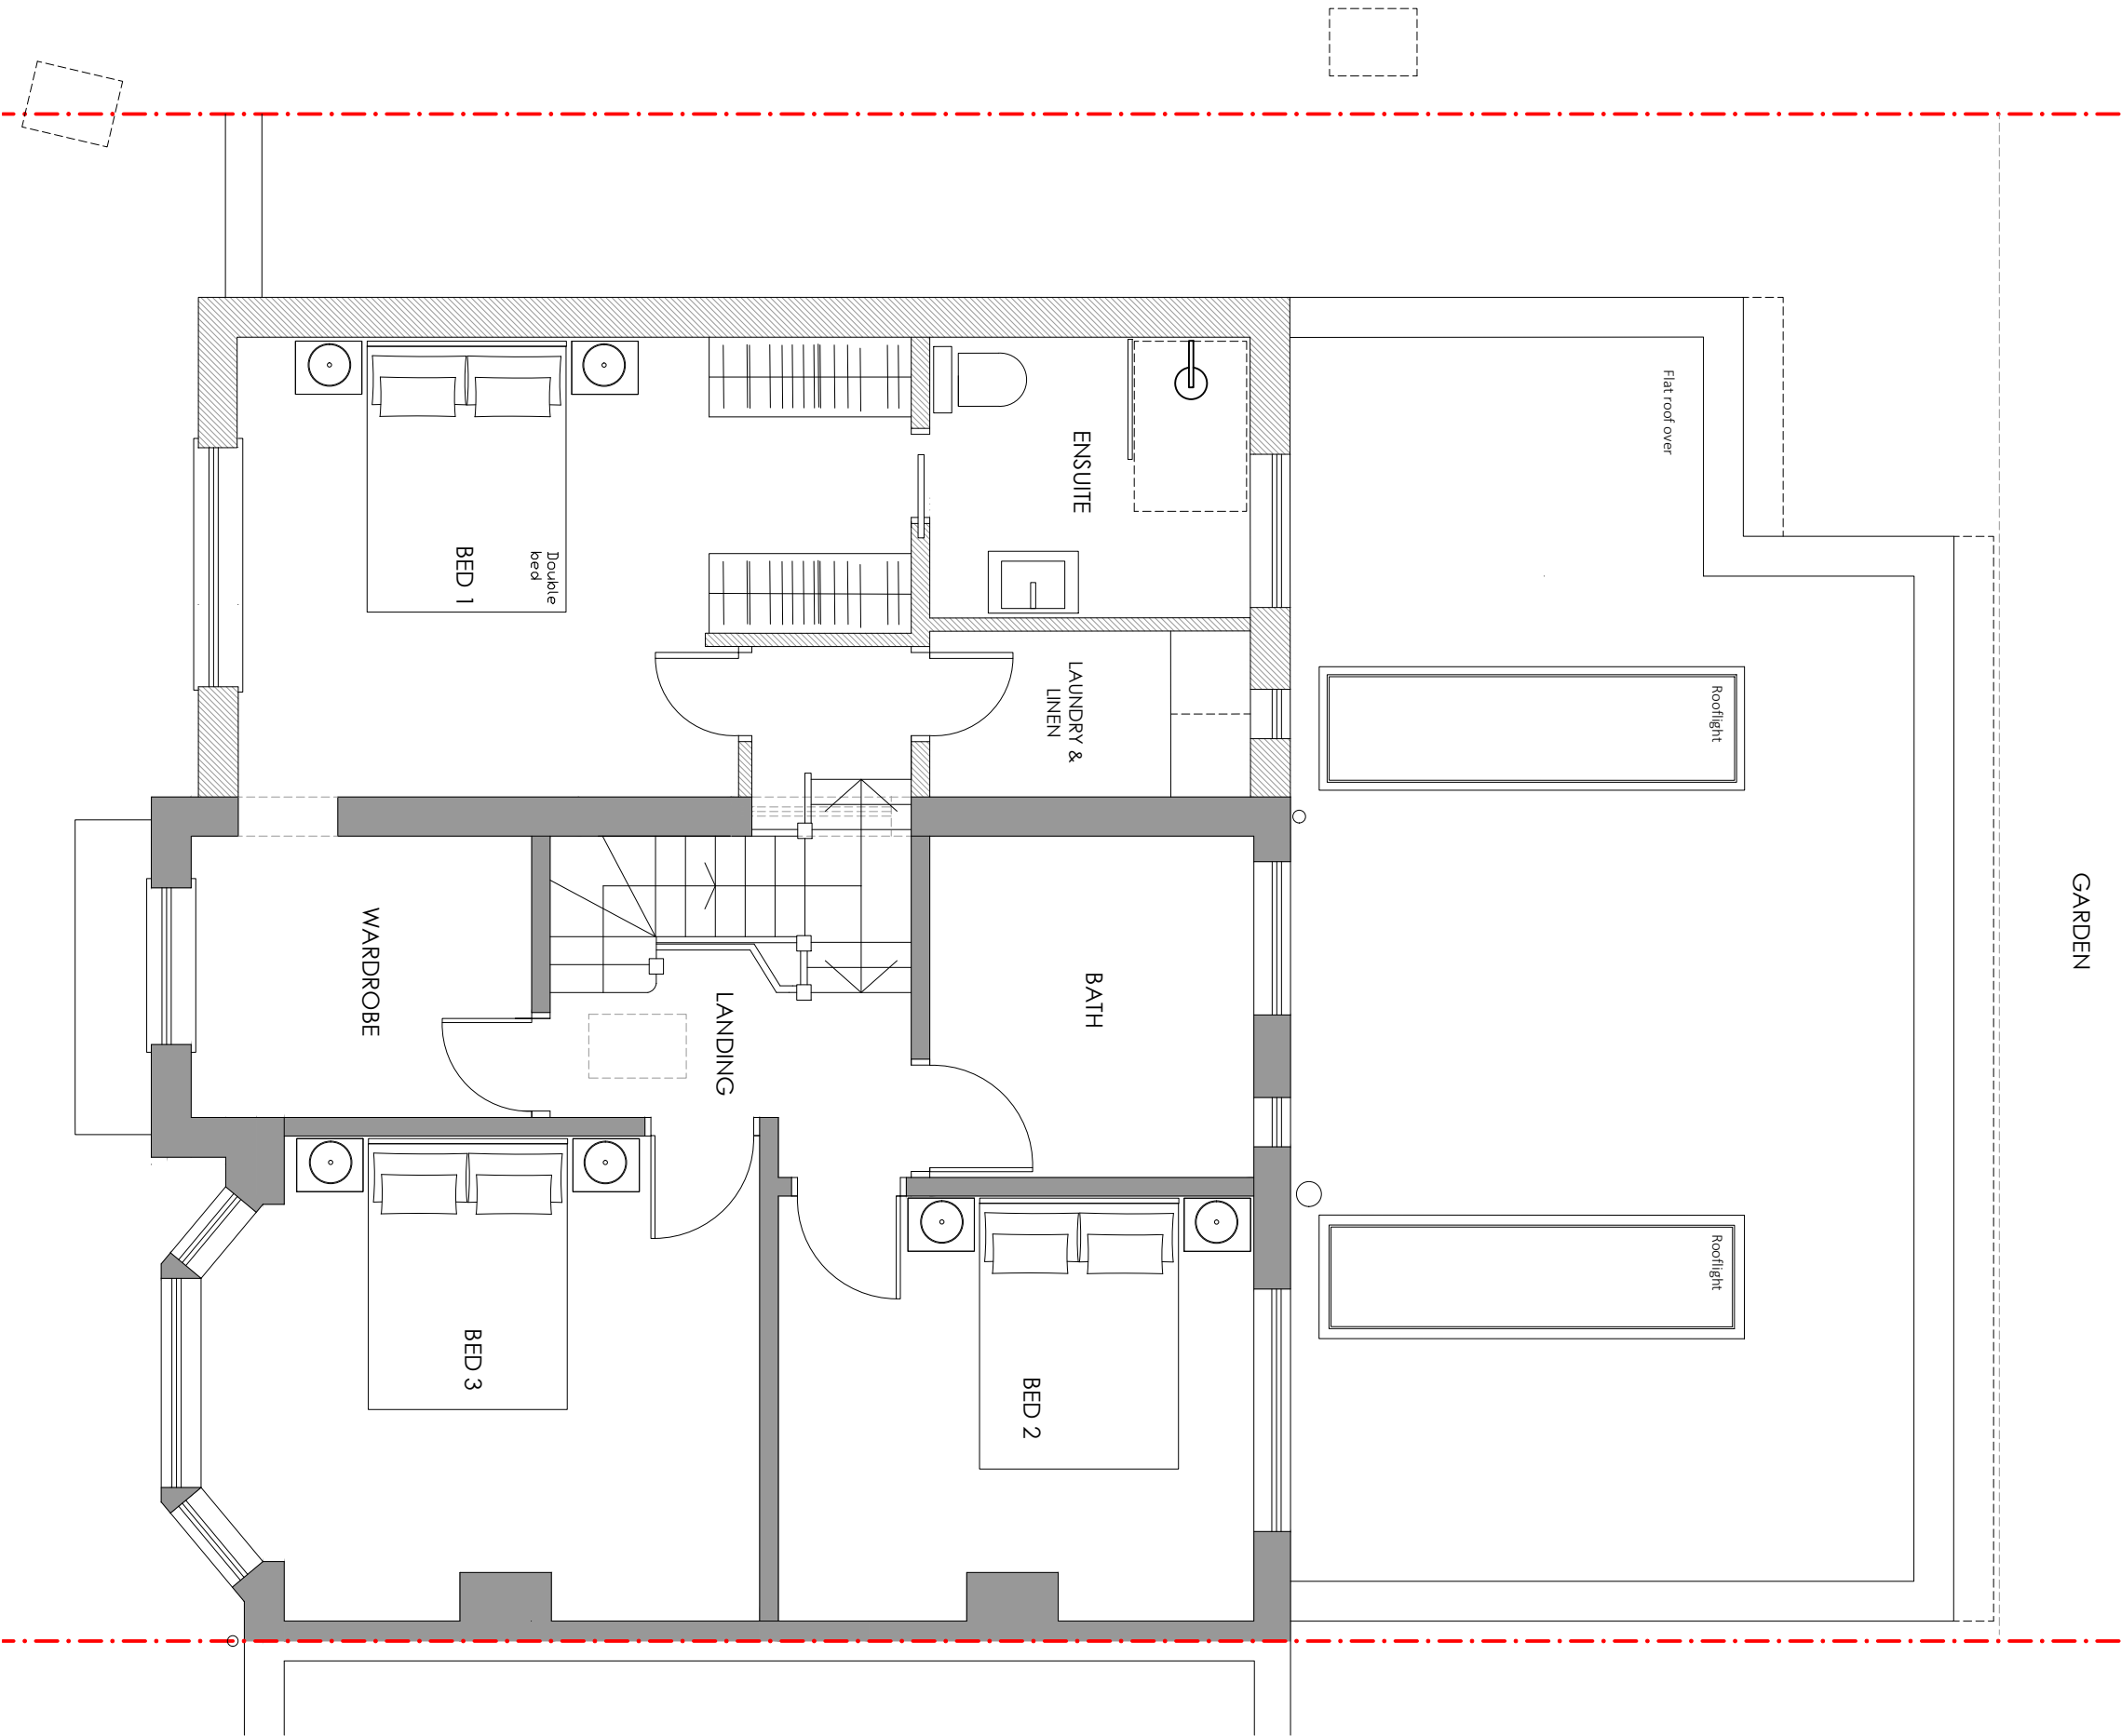

FOR PLANNING

Project
217 PEEL HALL ROAD
WYTHENSHAW
MANCHESTER
M22 5HJ


Title
PROPOSED FIRST FLOOR PLAN

Scale	Date
1:50 @ A3	OCTOBER 2024
Drawn	Checked
SB	-
Drawing Number	Revision
7024_PL08	-

SMASHBOX

97 Alderley Road | Wilmslow | Cheshire | SK9 1PT
ARCHITECTURE DESIGN PLANNING
T. 01625 466 557 E. hello@smashboxarchitecture.com
www.smashboxarchitecture.com

This drawing to be read in accordance with the Specification/Bills of Materials and related drawings. No dimensions to be scaled from this drawing. All dimensions to be verified on site and the designer notified of any discrepancies.

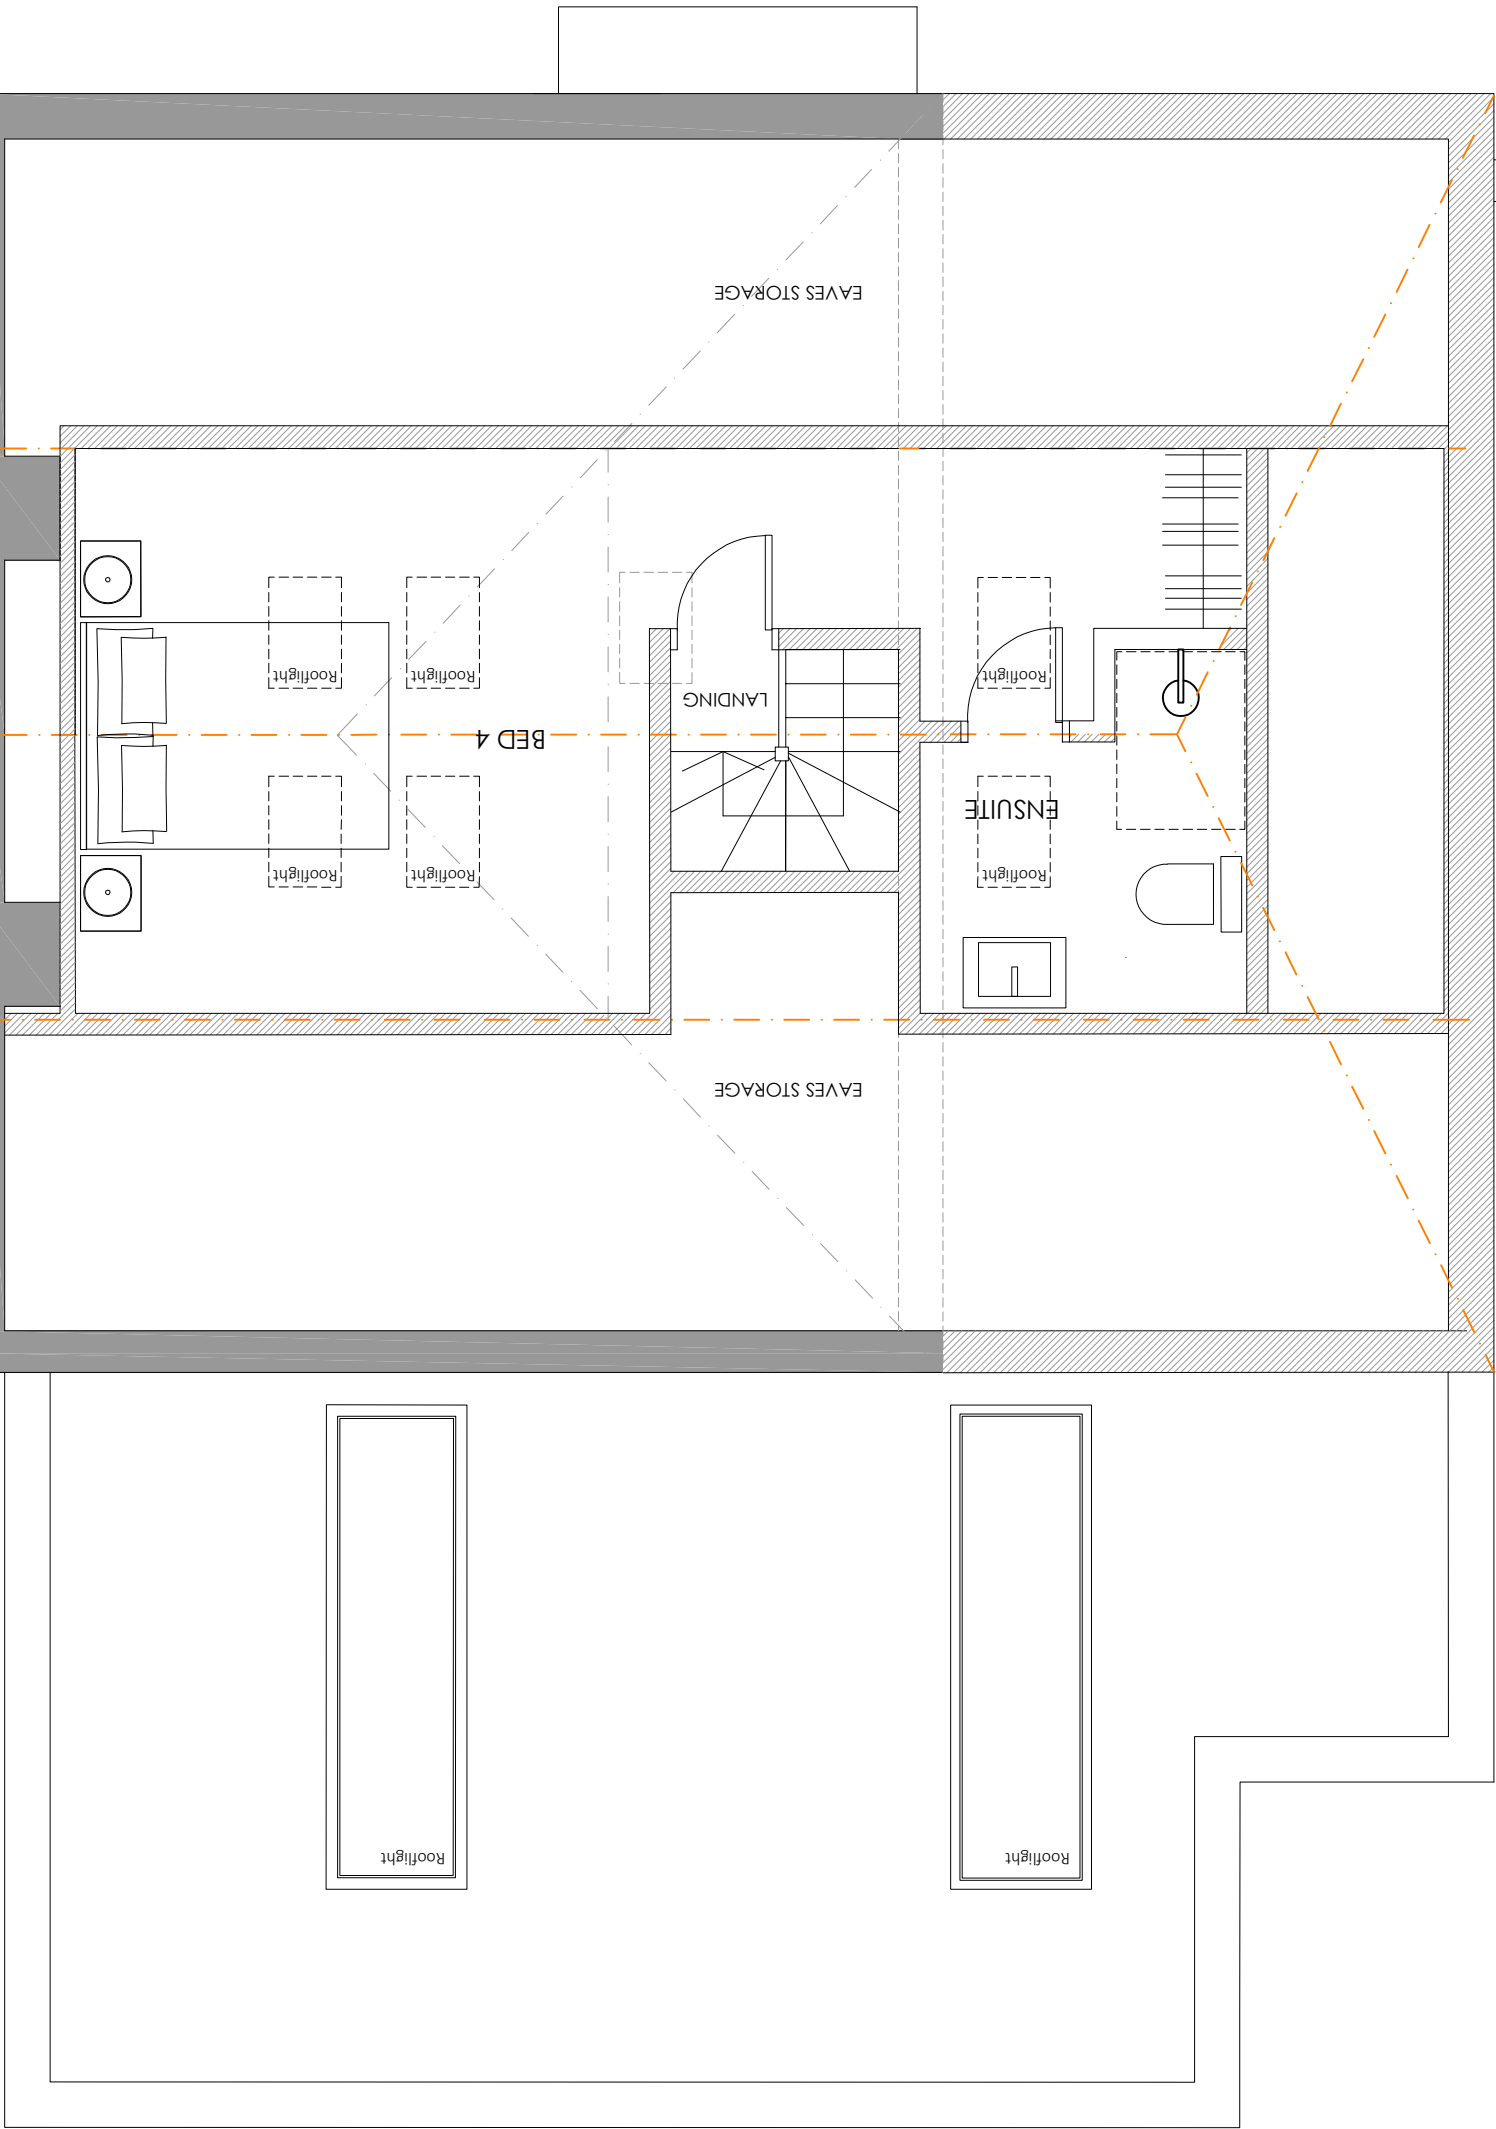


FOR PLANNING

Project
217 PEEL HALL ROAD
WYTHENSHAW
MANCHESTER
M22 5HJ


Title
PROPOSED SECOND FLOOR PLAN

Scale	Date
1:50 @ A3	OCTOBER 2024
Drawn	Checked
SB	-
Drawing Number	Revision
7024_PL09	A


This drawing to be read in accordance with the Specification/Bills of Materials and related drawings. All dimensions to be scaled from this drawing. All dimensions to be verified on site and the designer notified of any discrepancies.

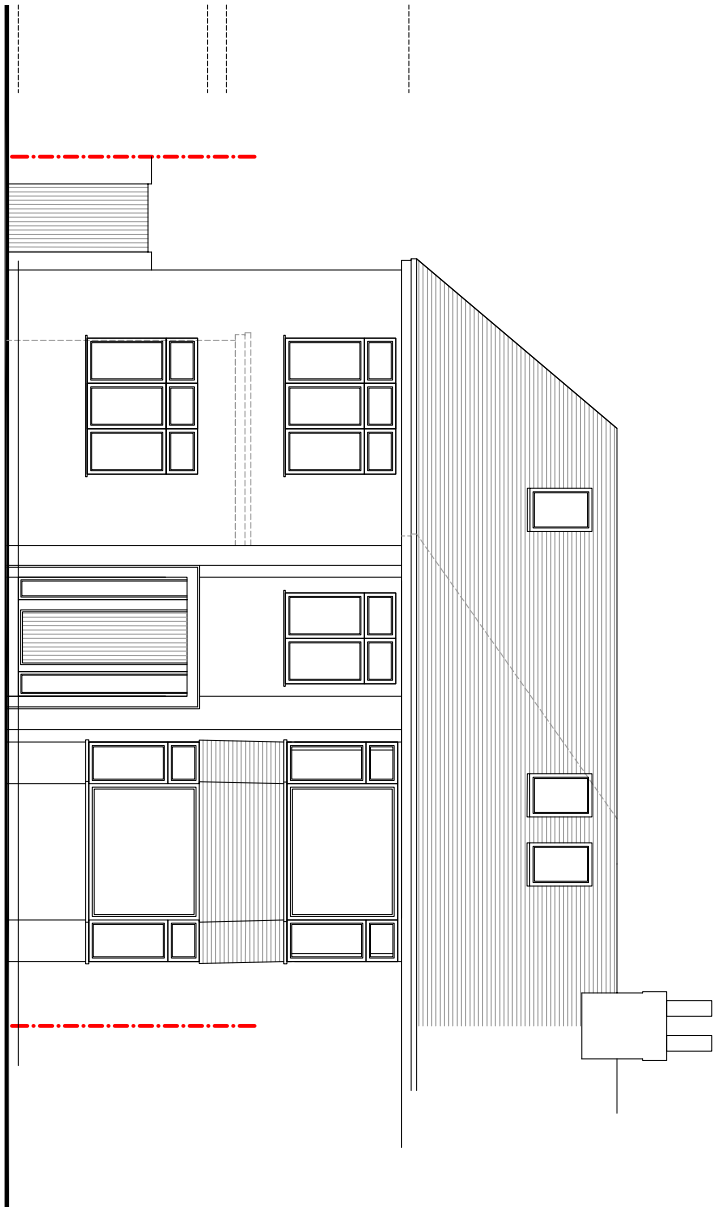

PROPOSED FRONT ELEVATION

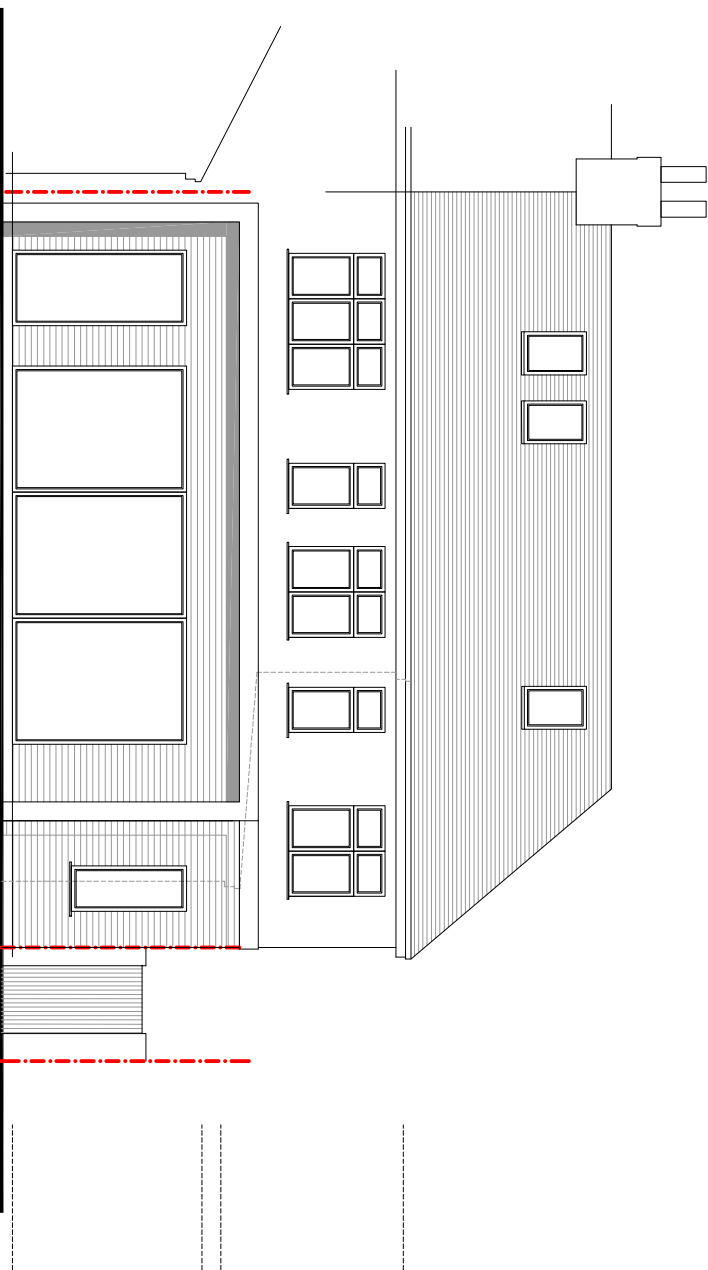

PROPOSED REAR ELEVATION

 

FOR PLANNING

Project

217 PEEL HALL ROAD
WYTHENSHAW
MANCHESTER
M22 5HJ

Title



PROPOSED FRONT & REAR
ELEVATIONS

Scale	Date
1:100 @ A3	OCTOBER 2024
Drawn SB	Checked -
Drawing Number 7024_PL10	Revision -

SMASHBOX

97 Alderley Road | Wilmslow | Cheshire | SK9 1PT
ARCHITECTURE DESIGN PLANNING
T. 01625 466 557 E. hello@smashboxarchitecture.com
www.smashboxarchitecture.com

This drawing to be read in accordance with the Specification/Bills of Materials and related drawings. All dimensions to be scaled from this drawing. All dimensions to be verified on site and the designer notified of any discrepancies.

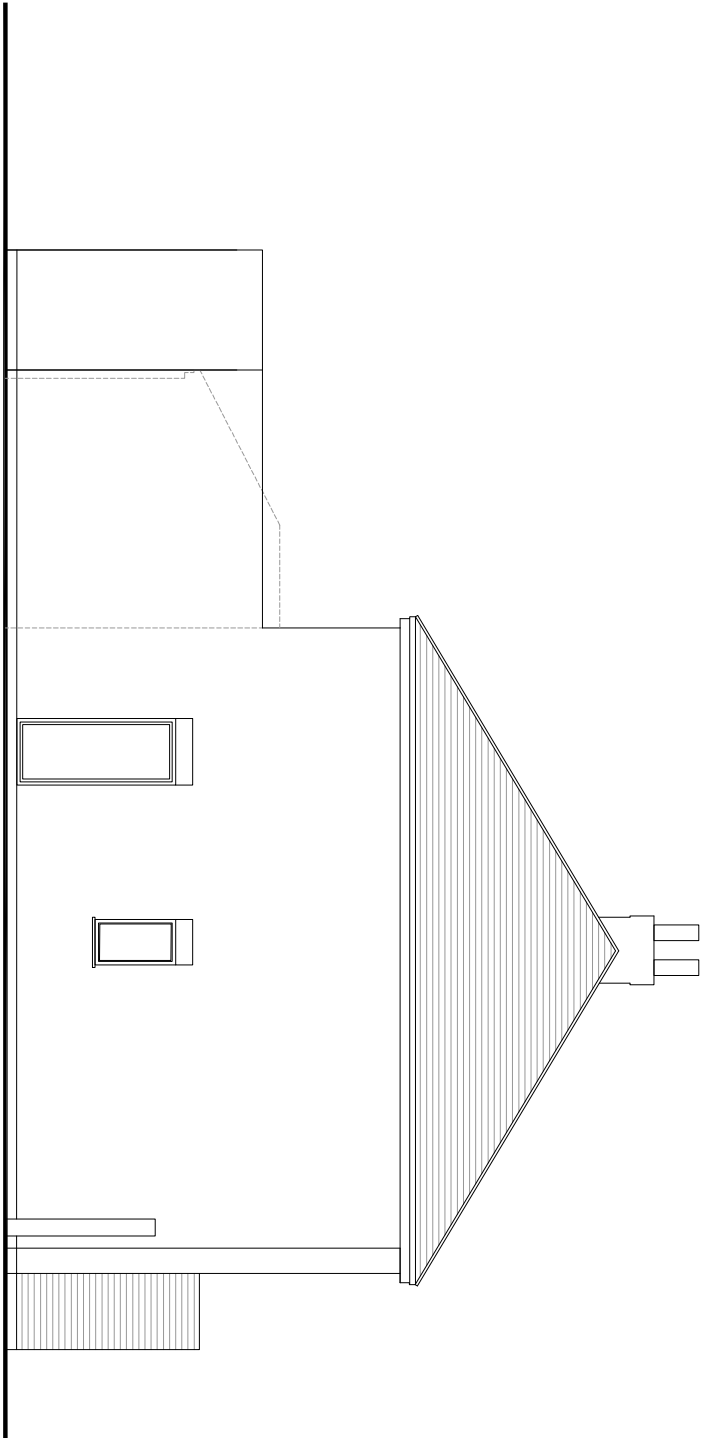 

FOR PLANNING

Project

217 PEEL HALL ROAD
WYTHENSHAW
MANCHESTER
M22 5HJ

Title

PROPOSED ELEVATIONS



Scale	Date
1:100 @ A3	OCTOBER 2024
Drawn	Checked
SB	-

Drawing Number	Revision
7024_PL11	-

SMASHBOX

97 Alderley Road | Wilmslow | Cheshire | SK9 1PT
ARCHITECTURE DESIGN PLANNING
T. 01625 466 557 E. hello@smashboxarchitecture.com
www.smashboxarchitecture.com

This drawing to be read in accordance with the specification/Bills of Quantities and related drawings.
No Dimensions to be scaled from this drawing. All stated dimensions to be verified on site and the designer notified of any discrepancies.

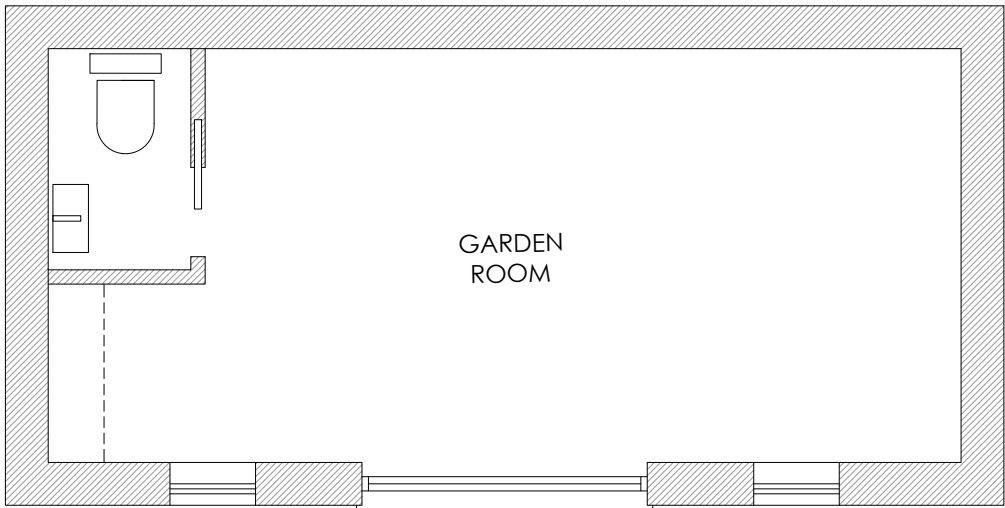 

FOR PLANNING

Project
217 PEEL HALL ROAD
WYTHENSHAW
MANCHESTER
M22 5HJ

Title
PROPOSED GARDEN ROOM
FLOOR PLAN


Scale	Date
1:50 @ A3	OCTOBER 2024
Drawn	Checked
SB	-
Drawing Number	Revision
7024_PL12	-

SMASHBOX

97 Alderley Road | Wilmslow | Cheshire | SK9 1PT
ARCHITECTURE DESIGN PLANNING
T. 01625 466 557 E. hello@smashboxarchitecture.com
www.smashboxarchitecture.com

NOTES


This drawing to be read in accordance with the specification/Bills of Quantities and related drawings.
No Dimensions to be scaled from this drawing. All stated dimensions to be verified on site and the designer notified of any discrepancies.

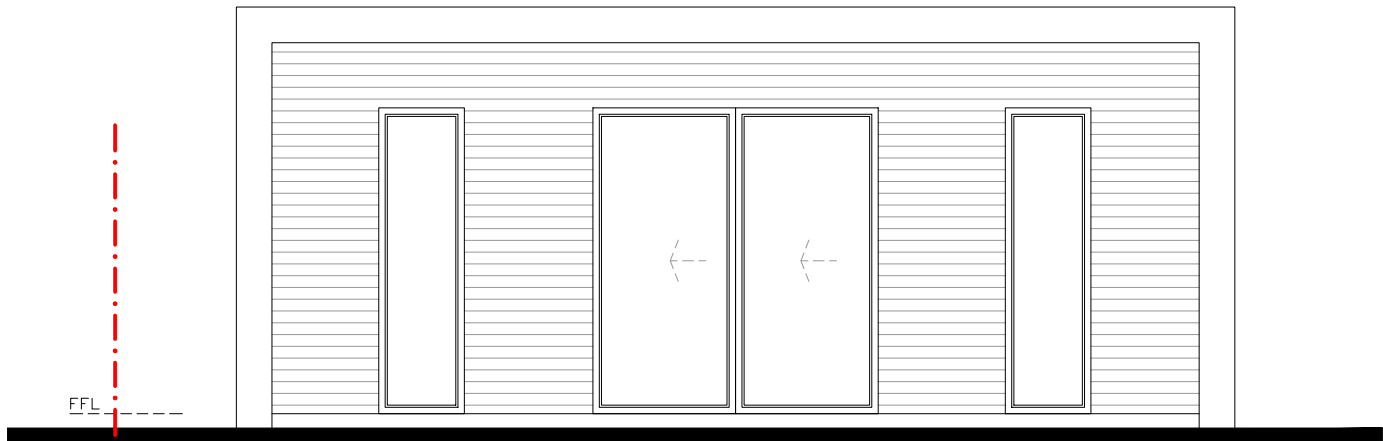

FRONT ELEVATION




REAR ELEVATION

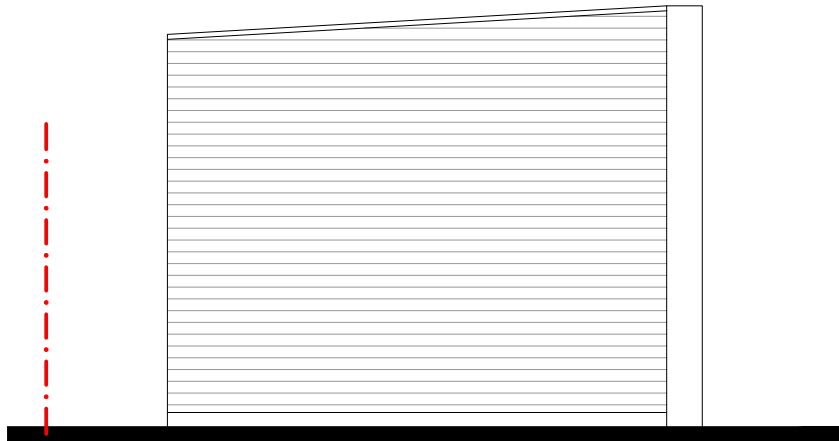

SIDE ELEVATION (WEST)



SIDE ELEVATION (EAST)

 

FOR PLANNING

Project
217 PEEL HALL ROAD
WYTHENSHAW
MANCHESTER
M22 5HJ

Title
PROPOSED GARDEN ROOM
ELEVATIONS

Scale 1:50 @ A3	Date OCTOBER 2024
Drawn SB	Checked -
Drawing Number 7024_PL13	Revision -

SMASHBOX

97 Alderley Road | Wilmslow | Cheshire | SK9 1PT
ARCHITECTURE DESIGN PLANNING
T. 01625 466 557 E. hello@smashboxarchitecture.com
www.smashboxarchitecture.com