




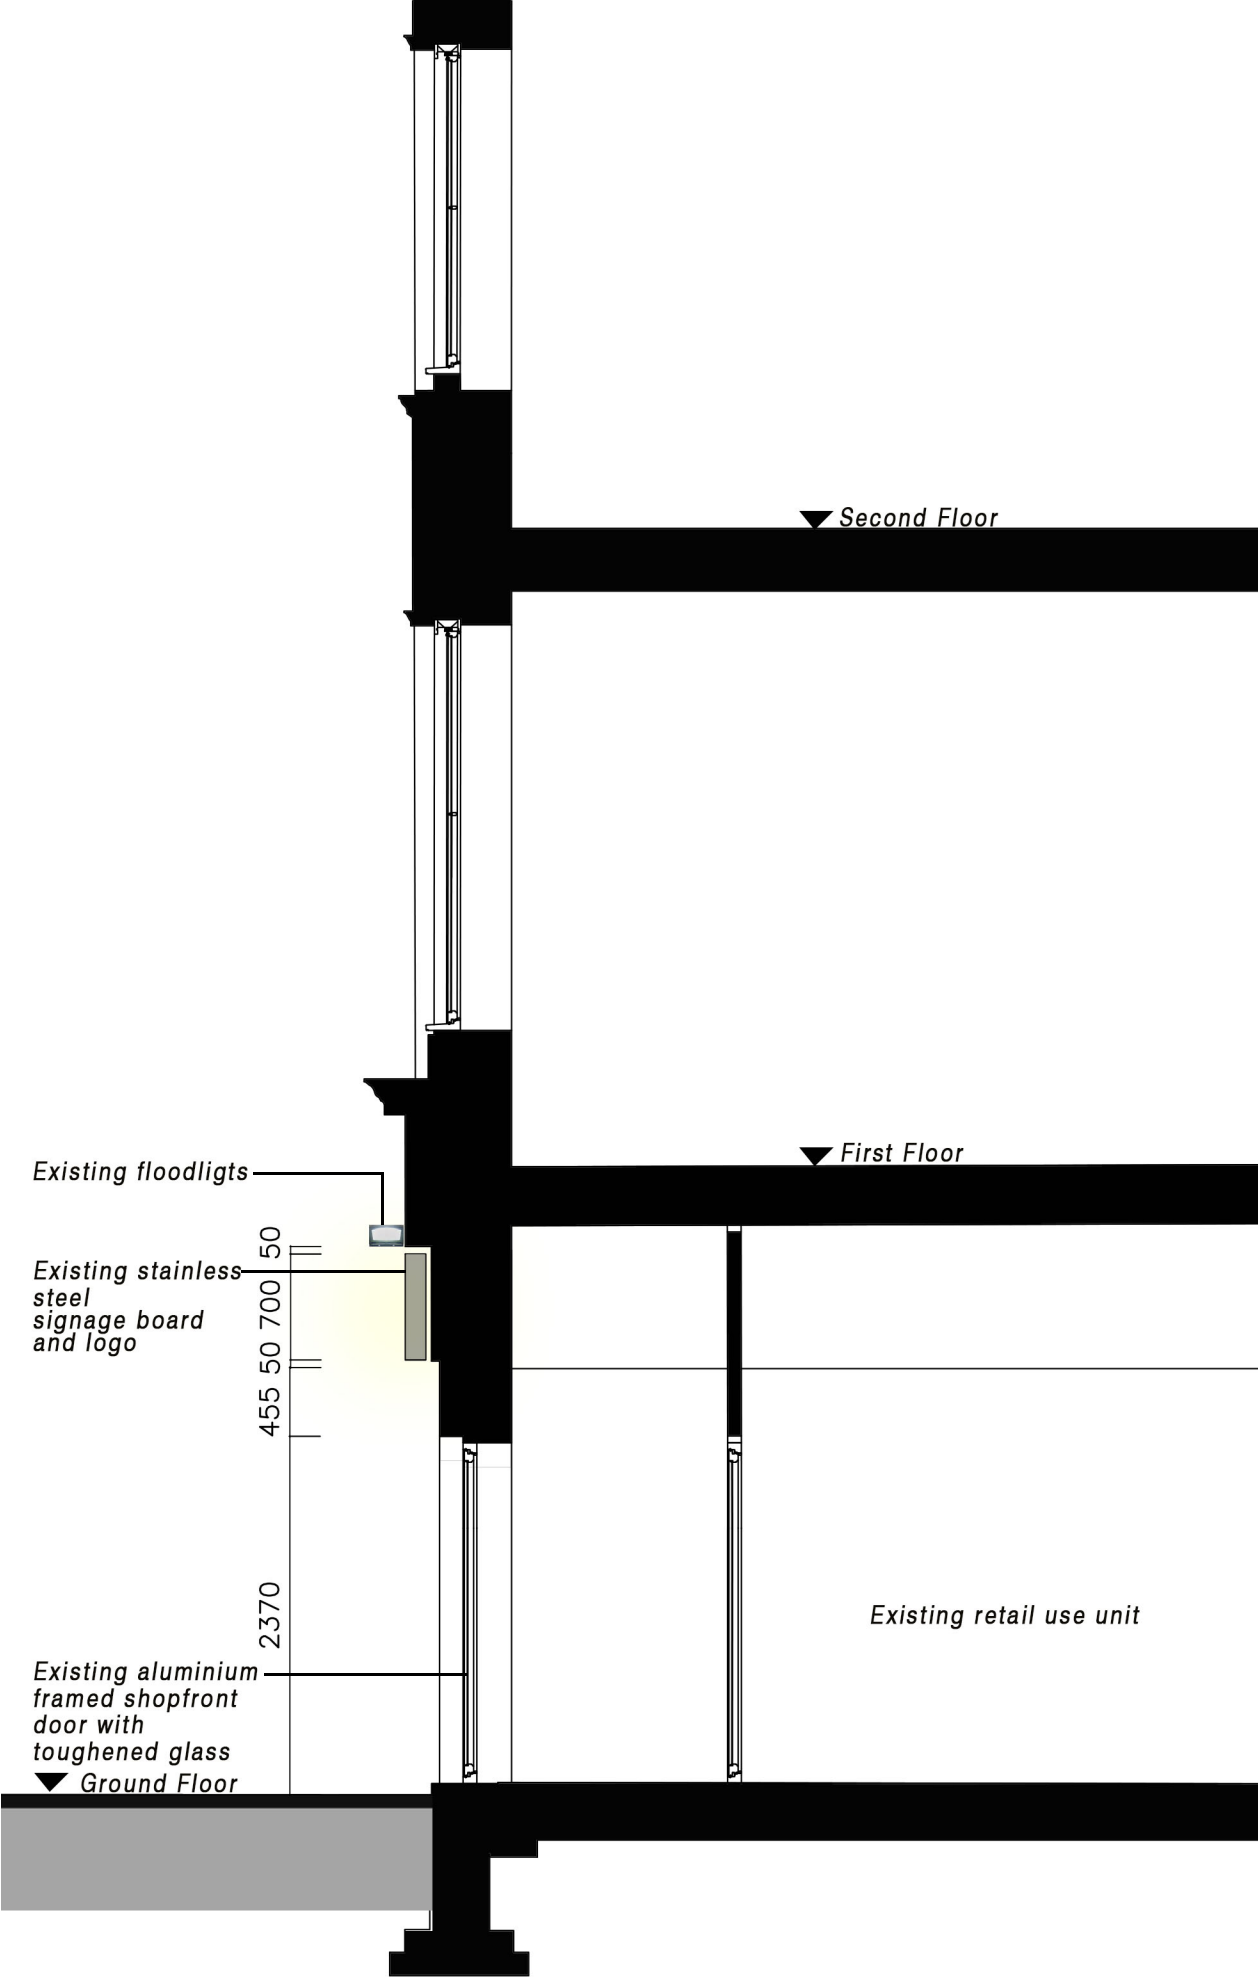

EXISTING ENTRANCE SECTION- THROUGH NORTHEAST

 

PLANNING APPLICATION I S S U E

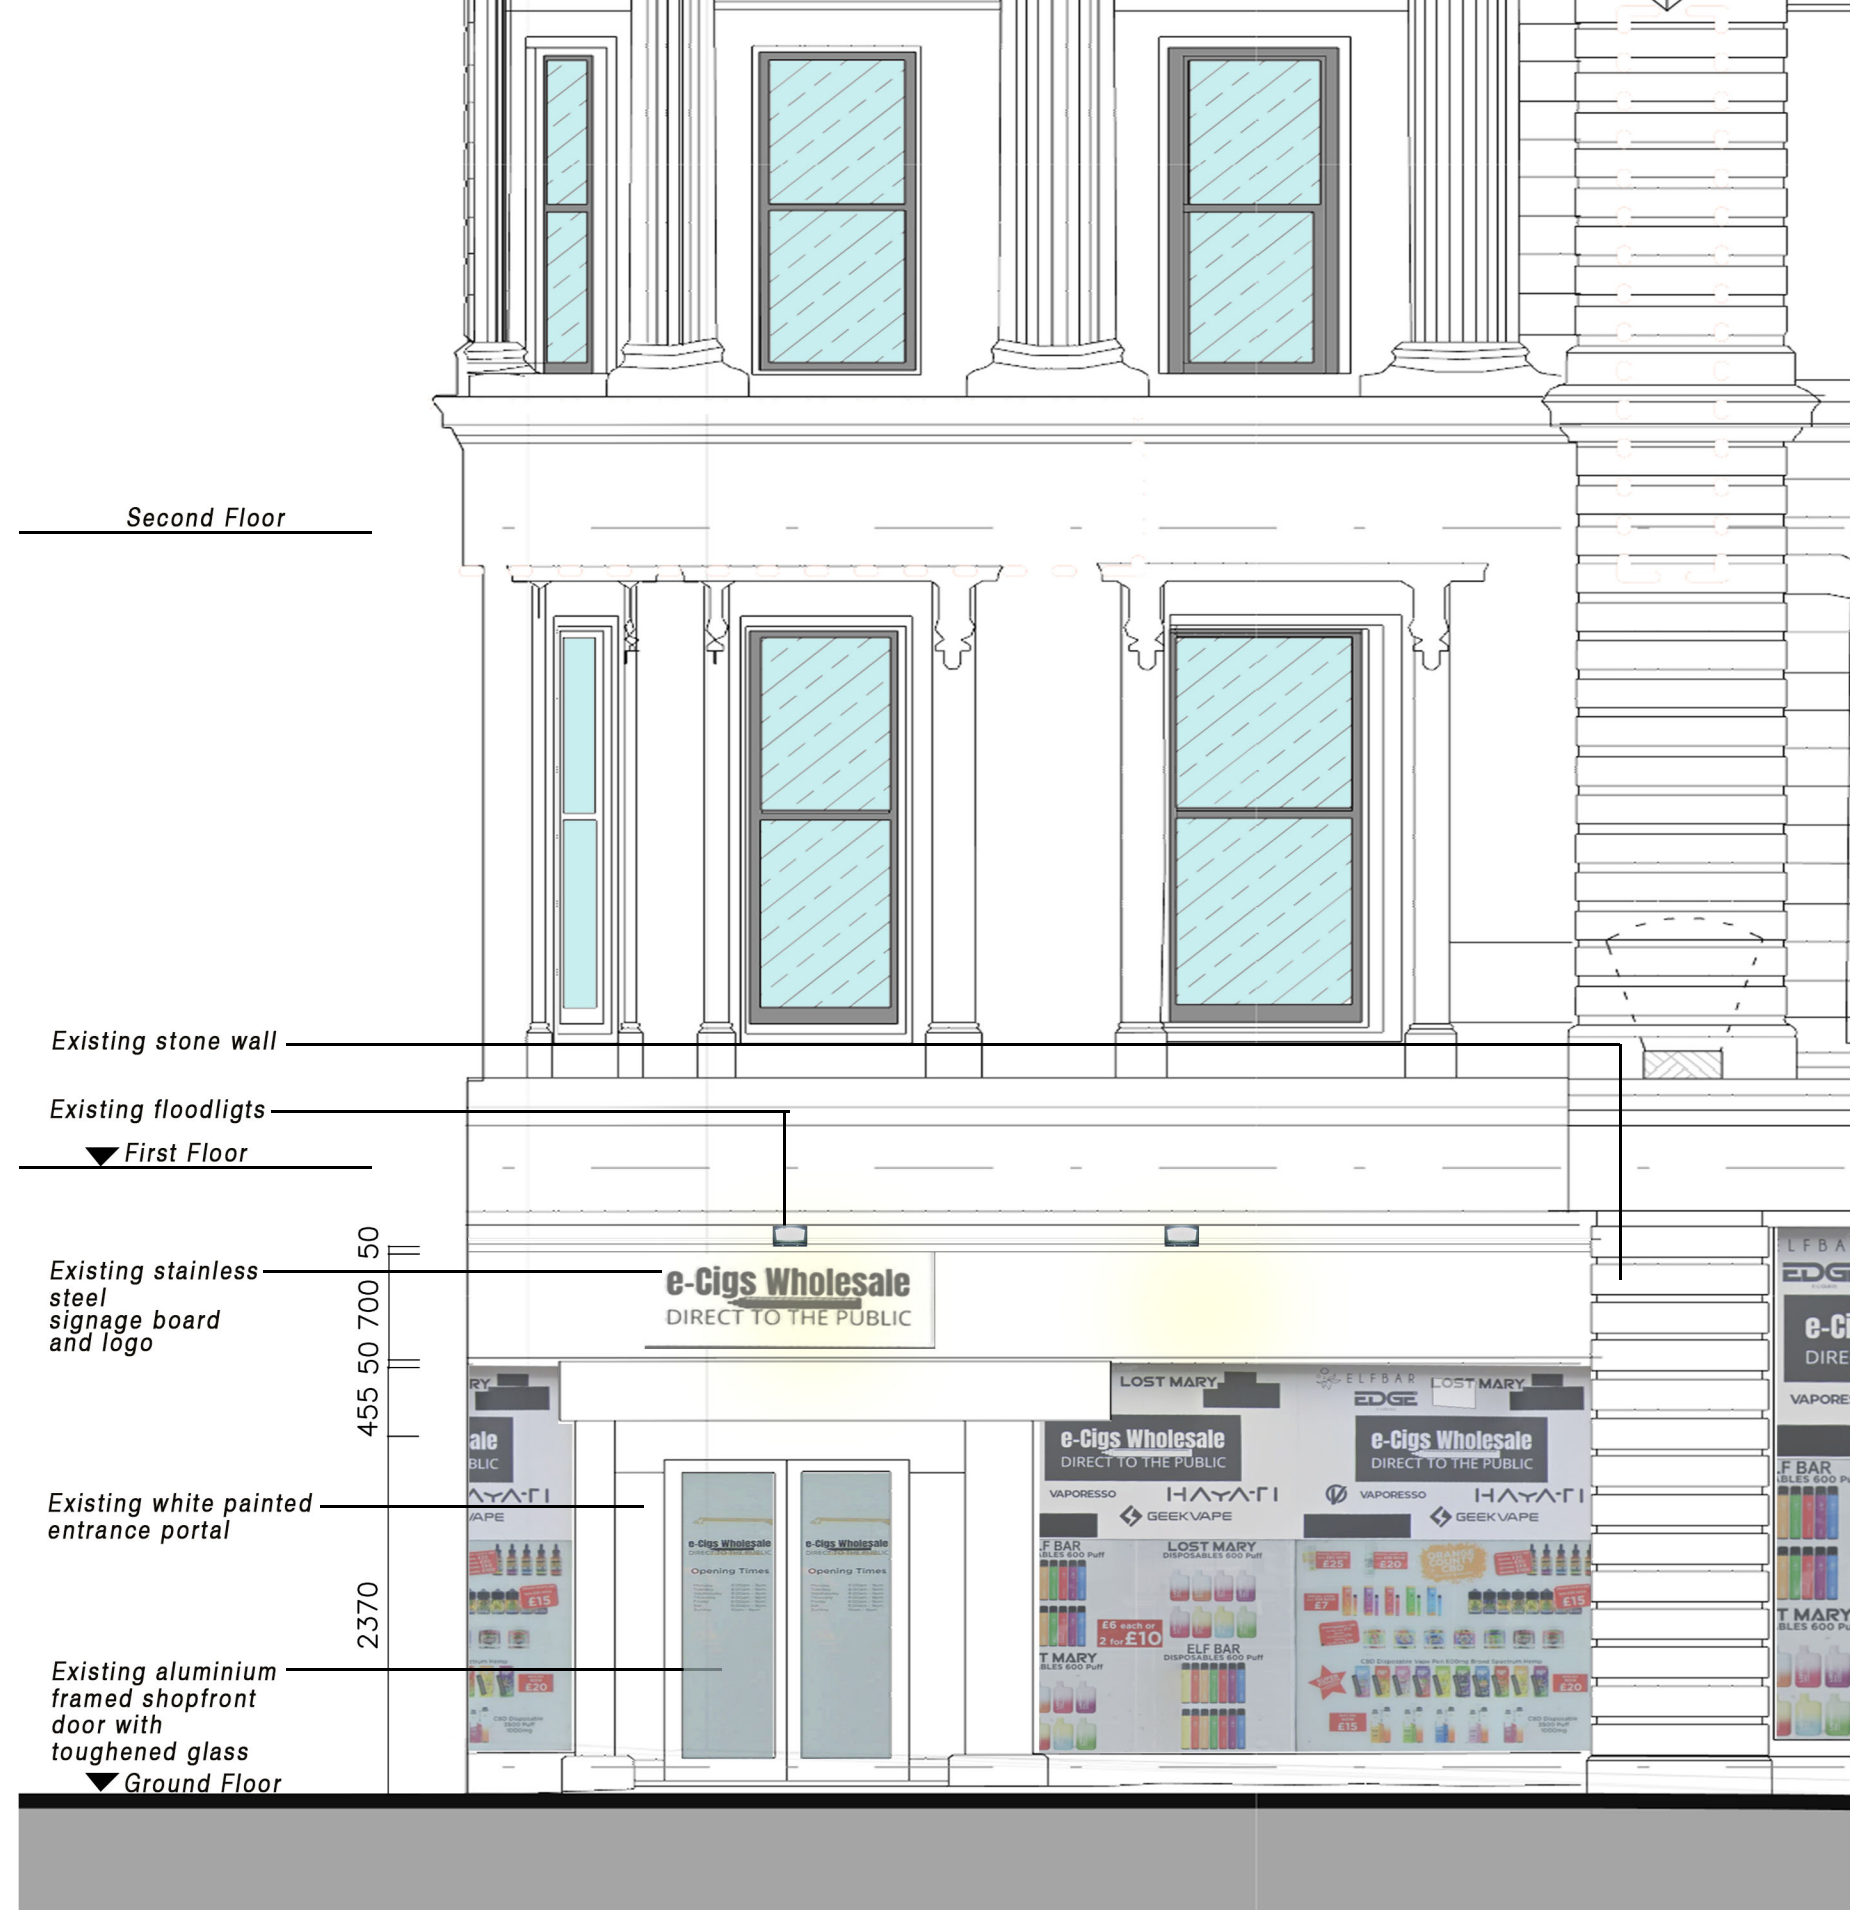

EXISTING SHOPFRONT - NORTHEAST ELEVATION

PROJECT	130 MARKET STREET, MANCHESTER, M60 1AY		
DRAWING TITLE	EXISTING SHOPFRONT - SECTION - ELEVATION		
DATE	JANUARY 2025		
SCALE	1:50 @ A3	REV.	00
DRAWING NO.	A-12		