
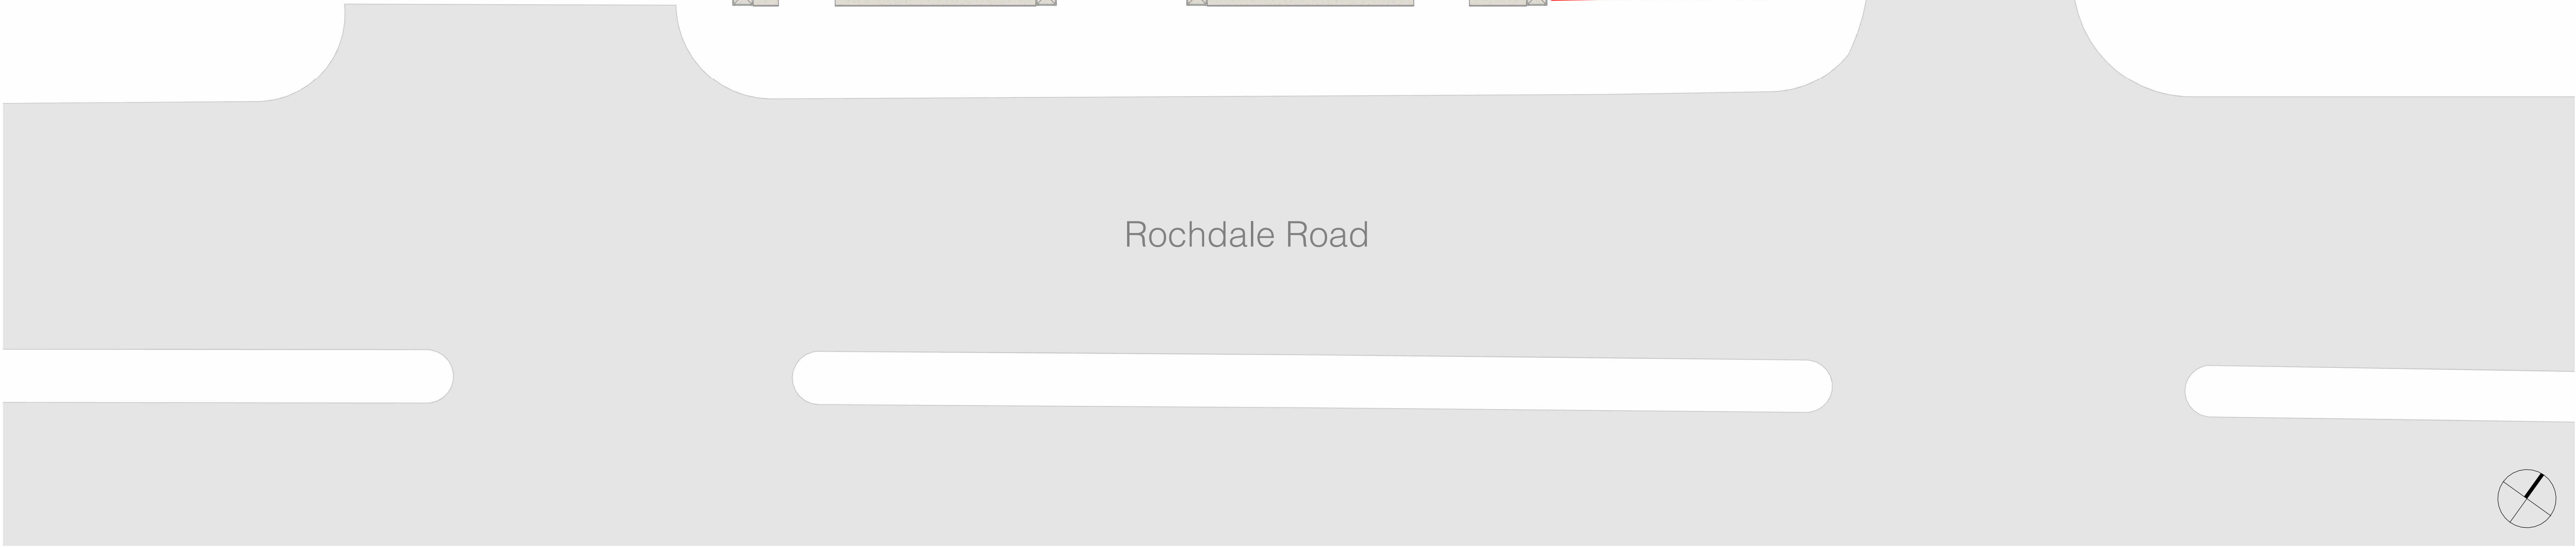
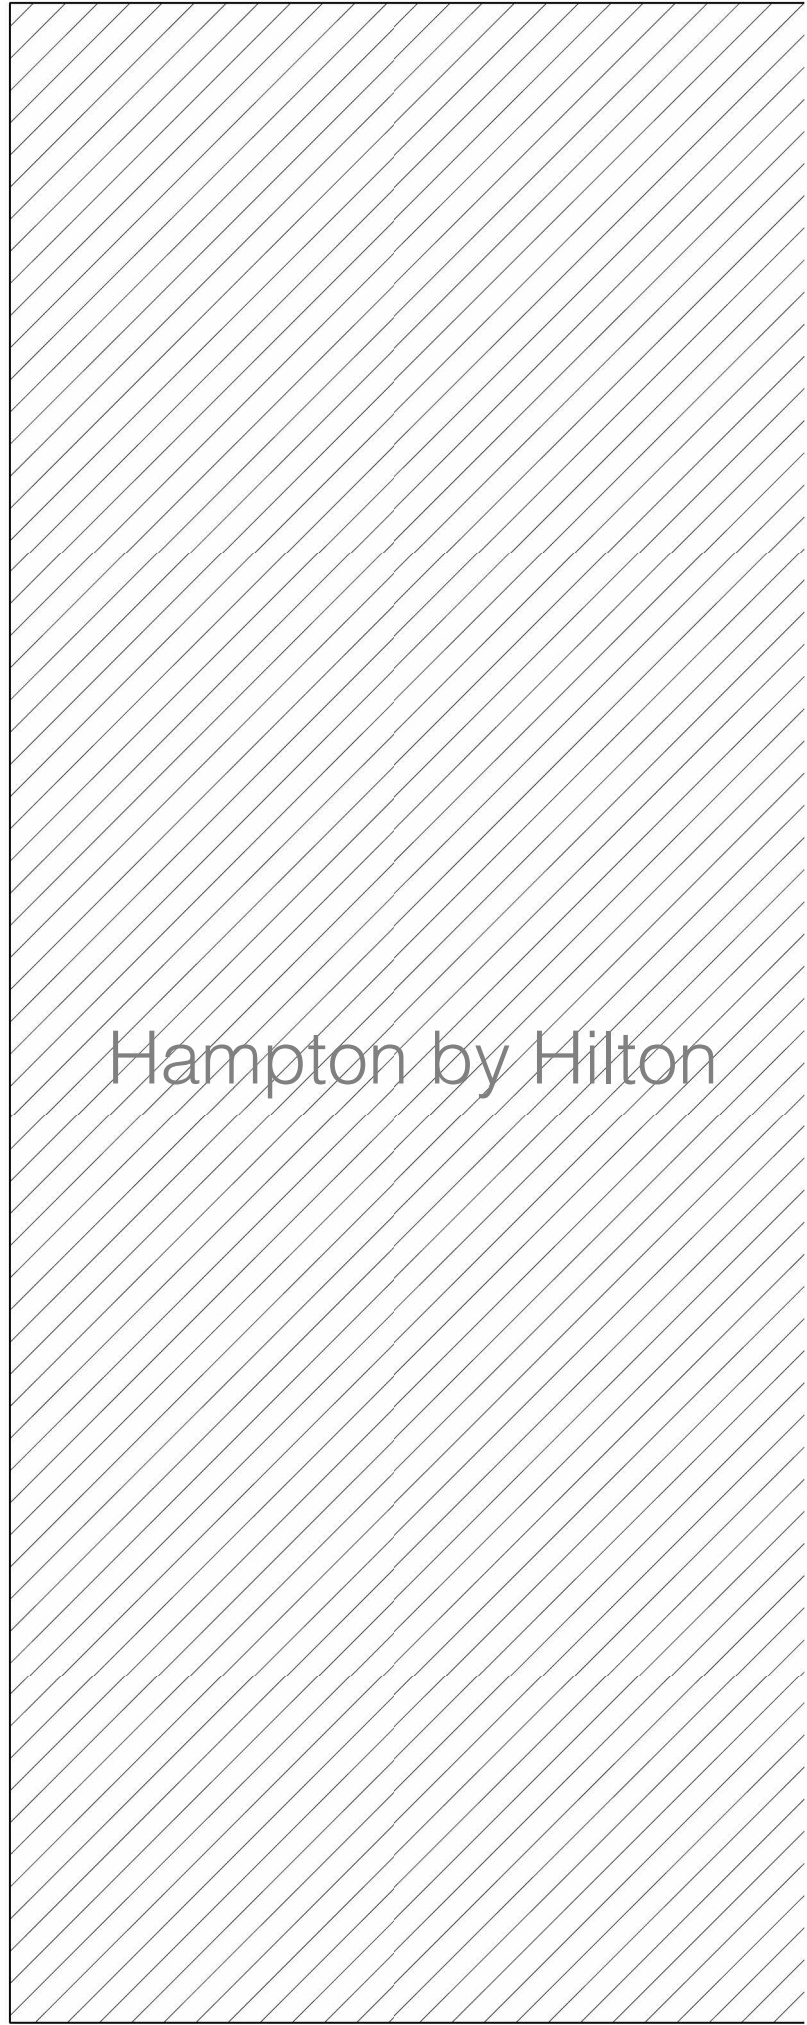
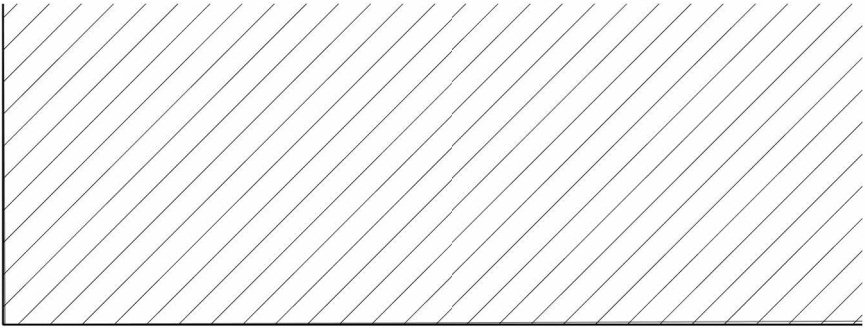
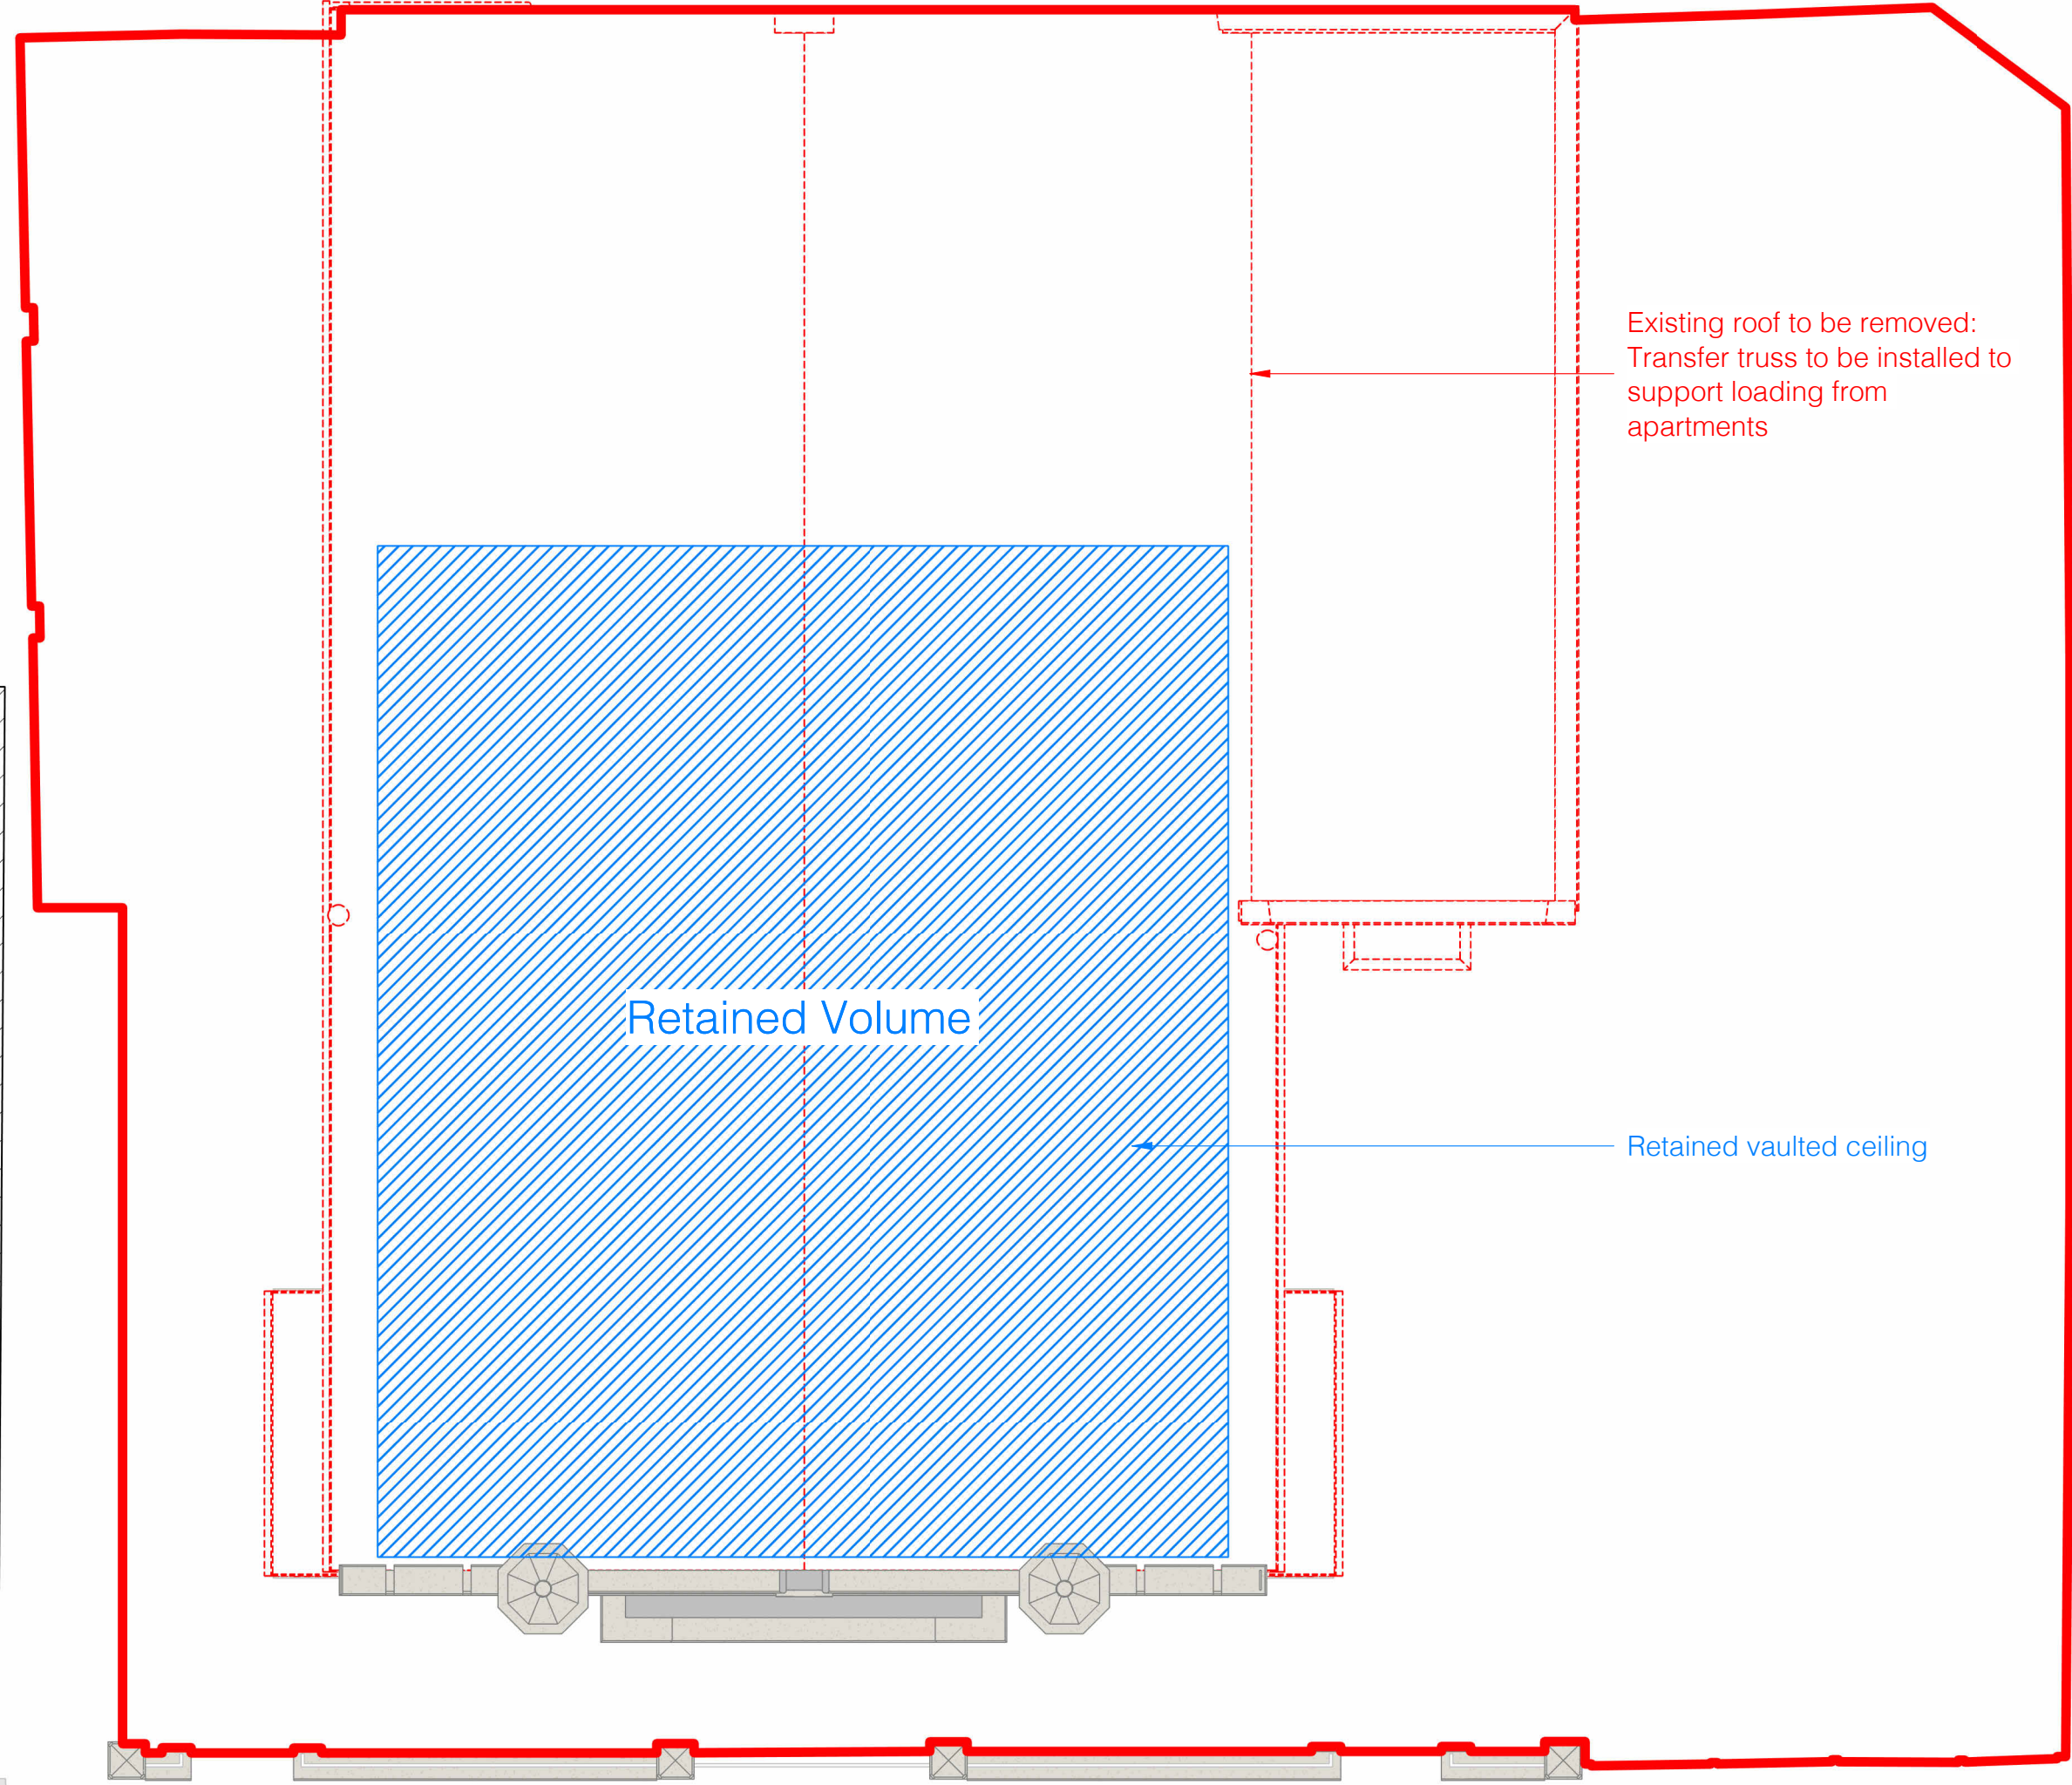


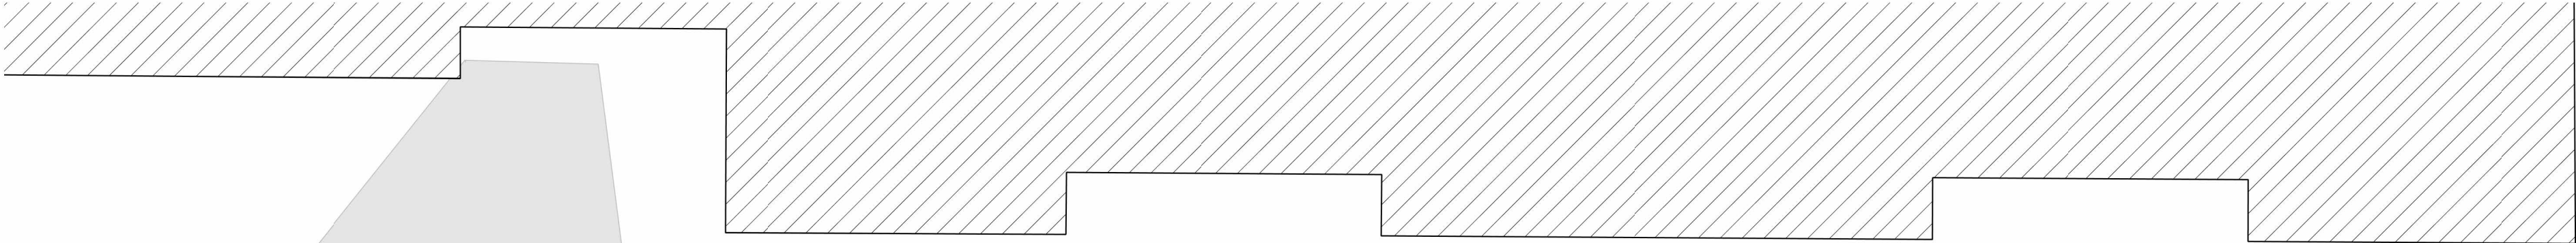

DO NOT SCALE
Work to annotated dimensions only. Read drawings in conjunction with relevant specification, Structural Engineers' and Services Engineers' drawings. Confirm all dimensions before commencement of any work on site or fabrication.

P2 Updated following change to BS9991 12/12/24
P1 Planning Issue 27/11/24
Rev: Details: Date:

client:
CityPoint Developments


project:
Baptist Church
job number:
0658
status:
S1 - Suitable for Coordination

title:
Enabling Plan
Level 03 Floor Plan

scale: drawn by:
1 : 100 HM
@ A1

drawing number:
(--)292

current revision date: revision:
12/12/24 P2

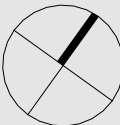

SGI Studios
1 Kelso Place
Manchester M15 4LE
t: +44(0)161 832 9842
e: mal@hodderandpartners.com
w: www.hodderandpartners.com

hodder+partners