




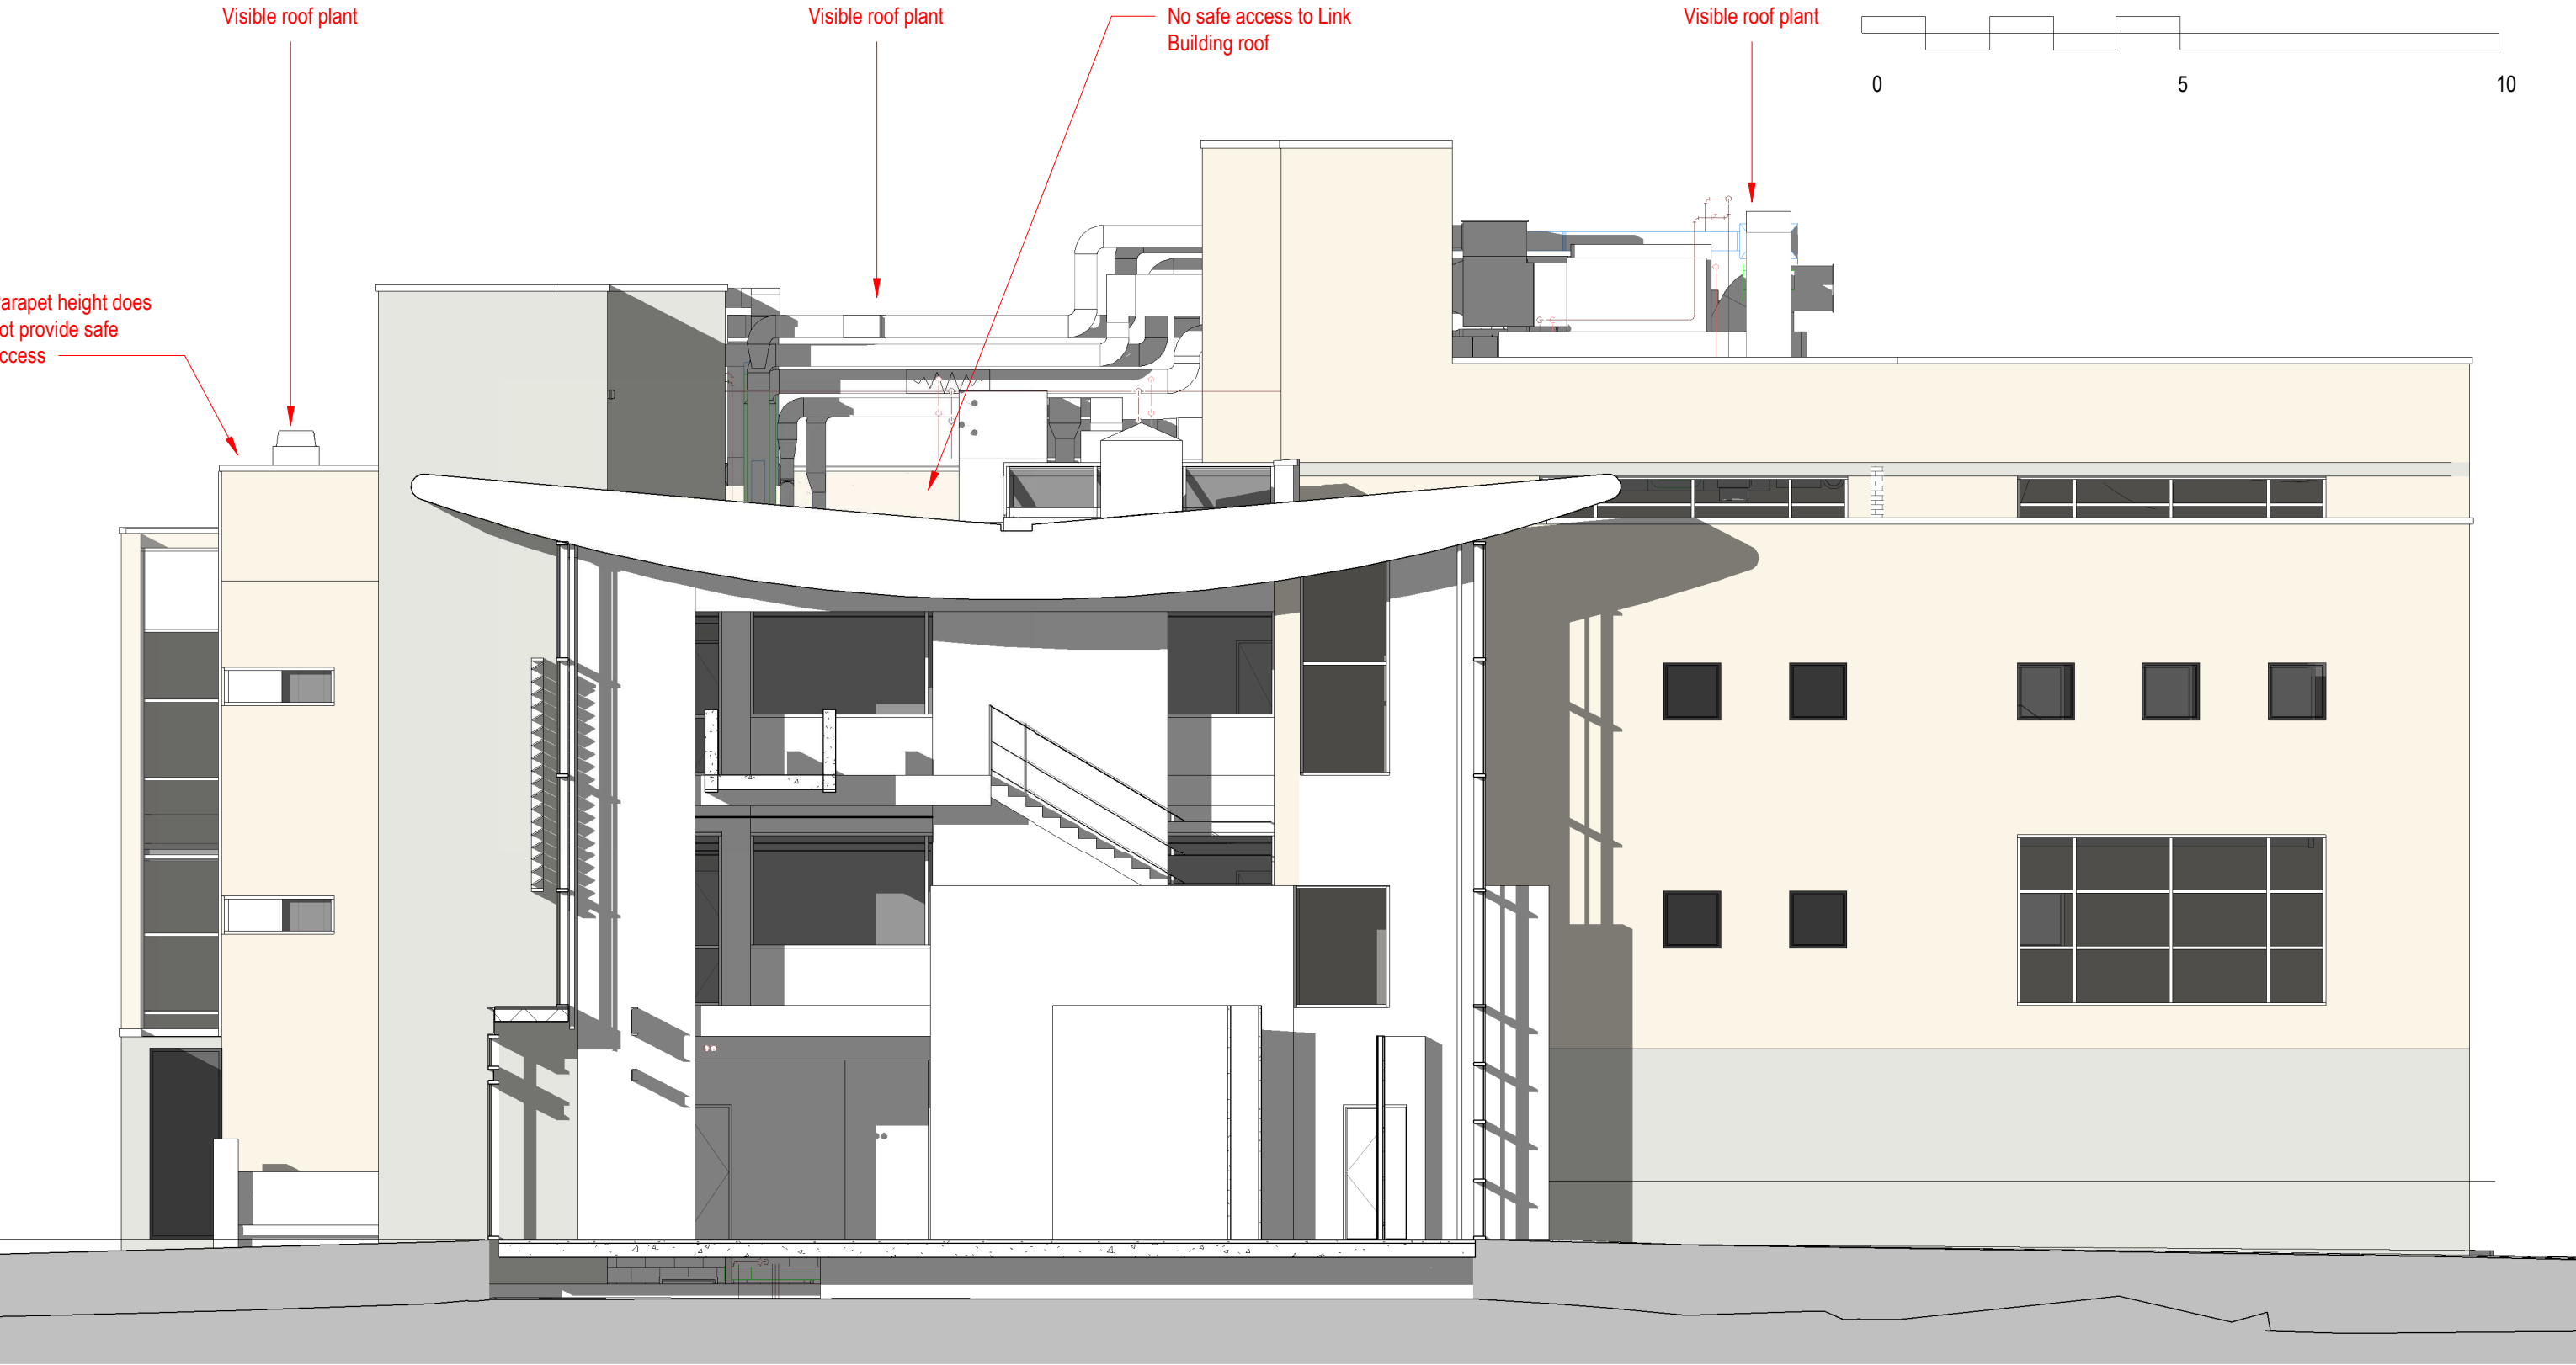

1 East Elevation_Existing
1 : 100

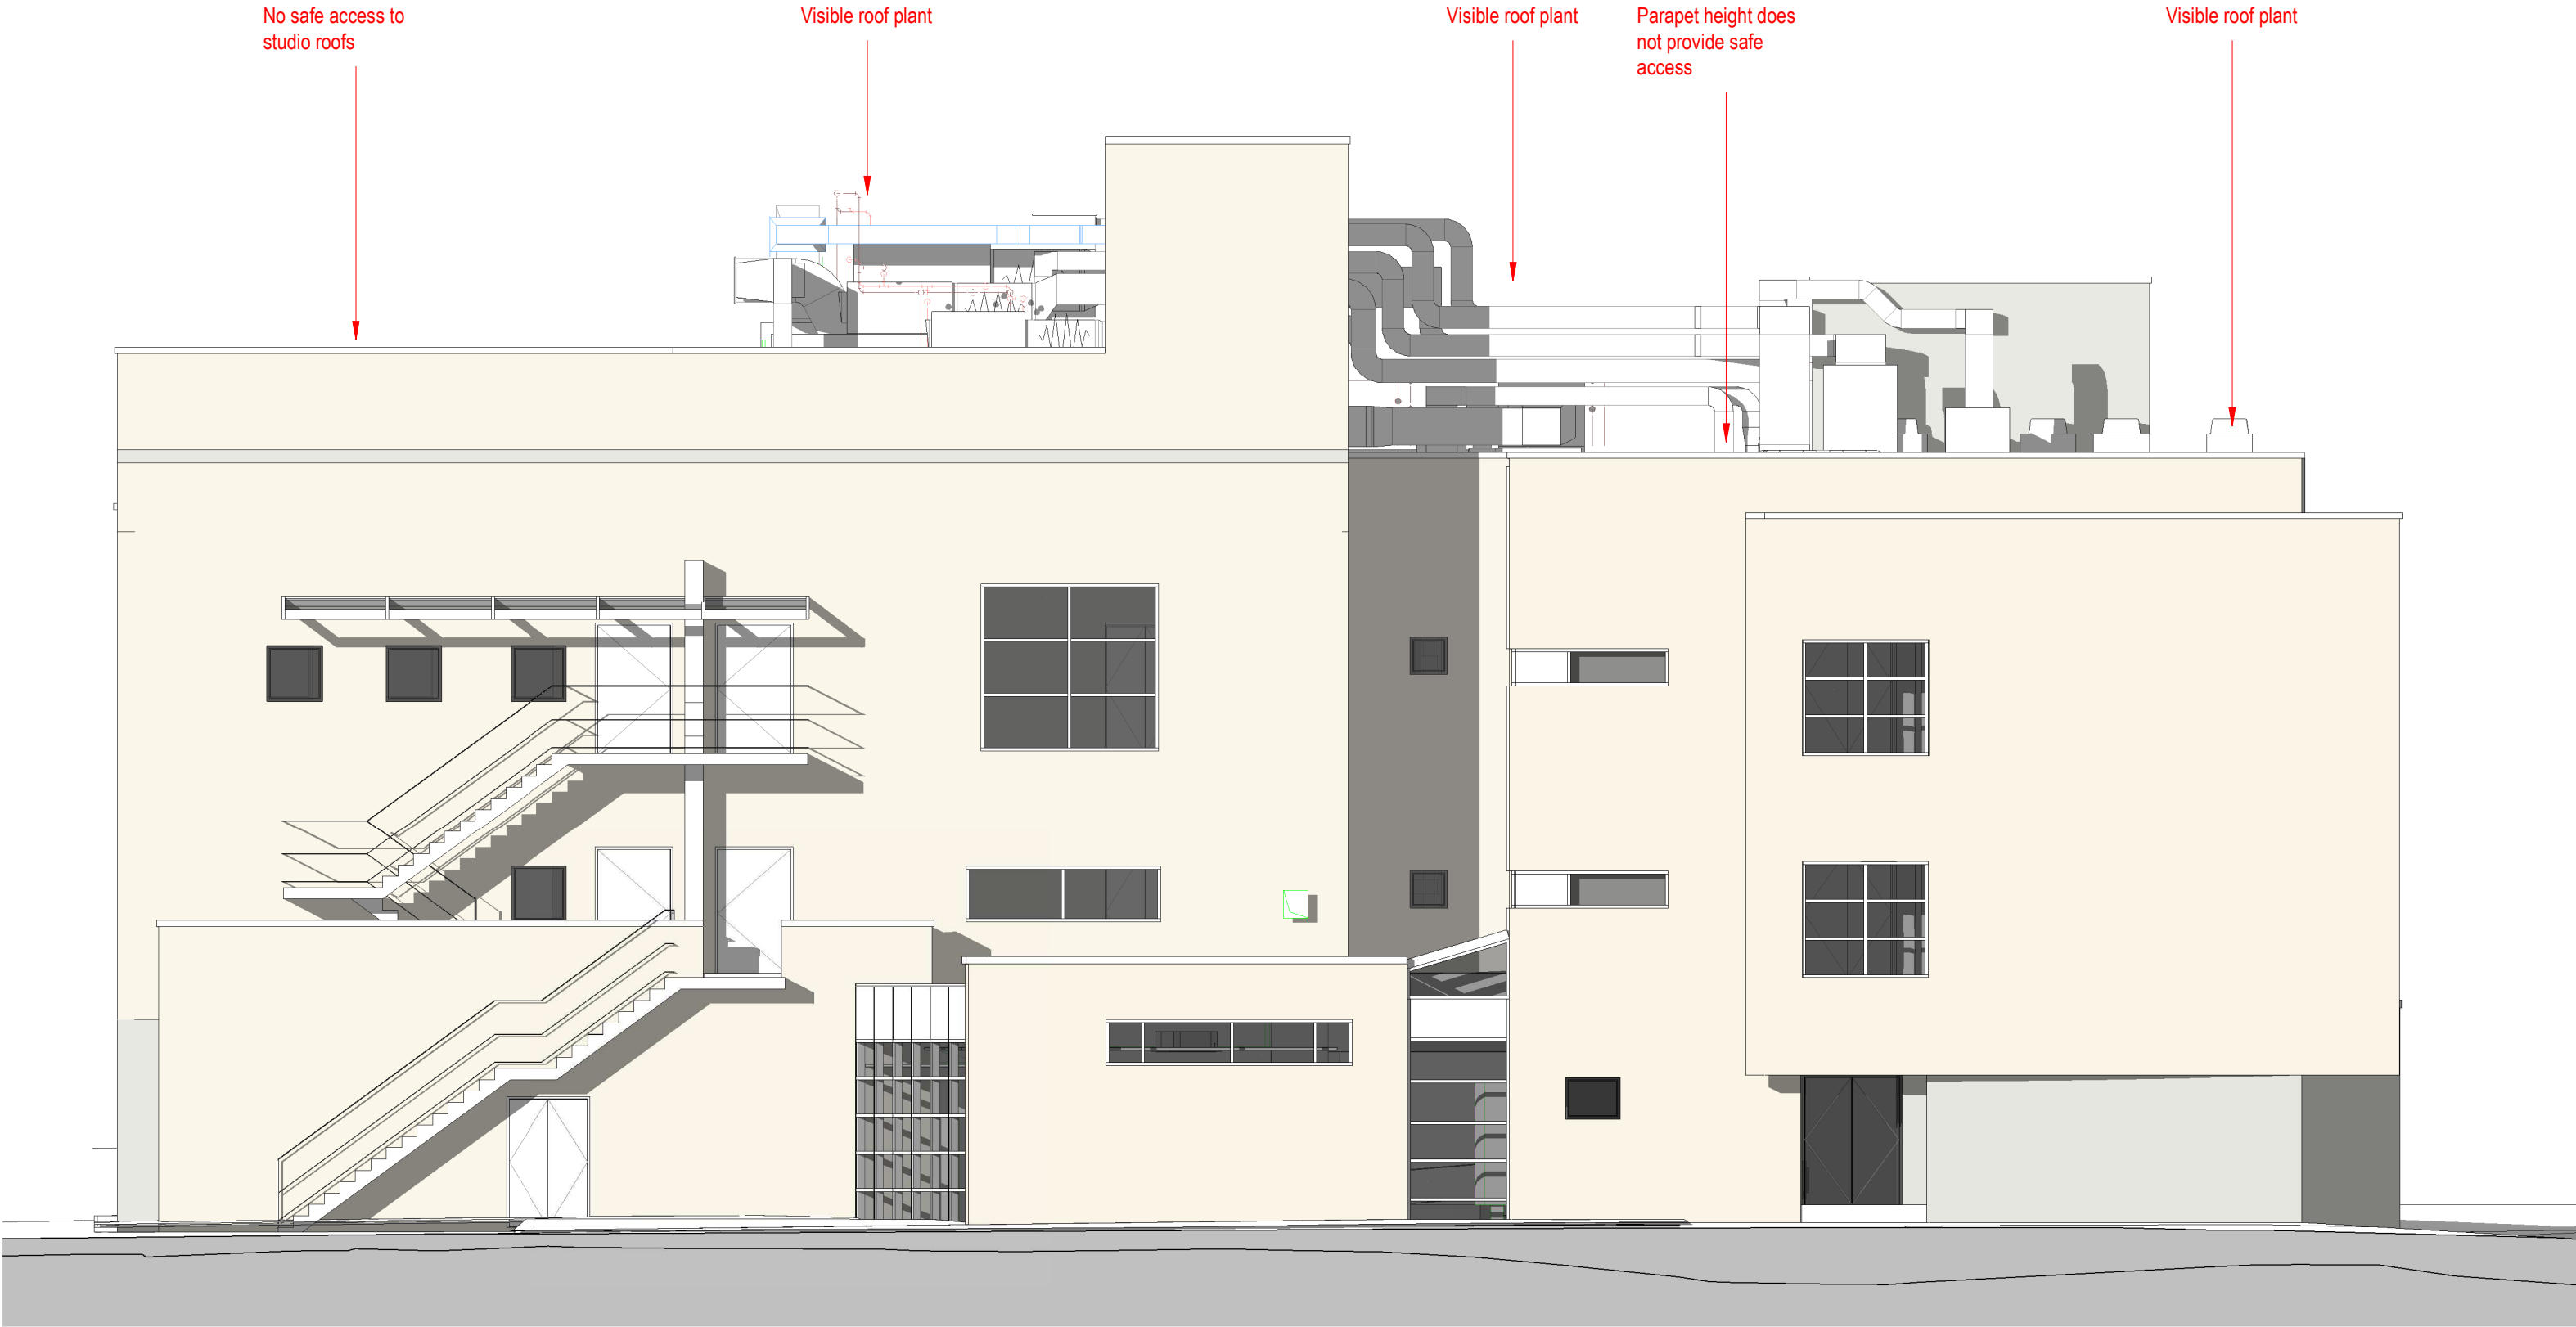

3 West Elevation_Existing
1 : 100

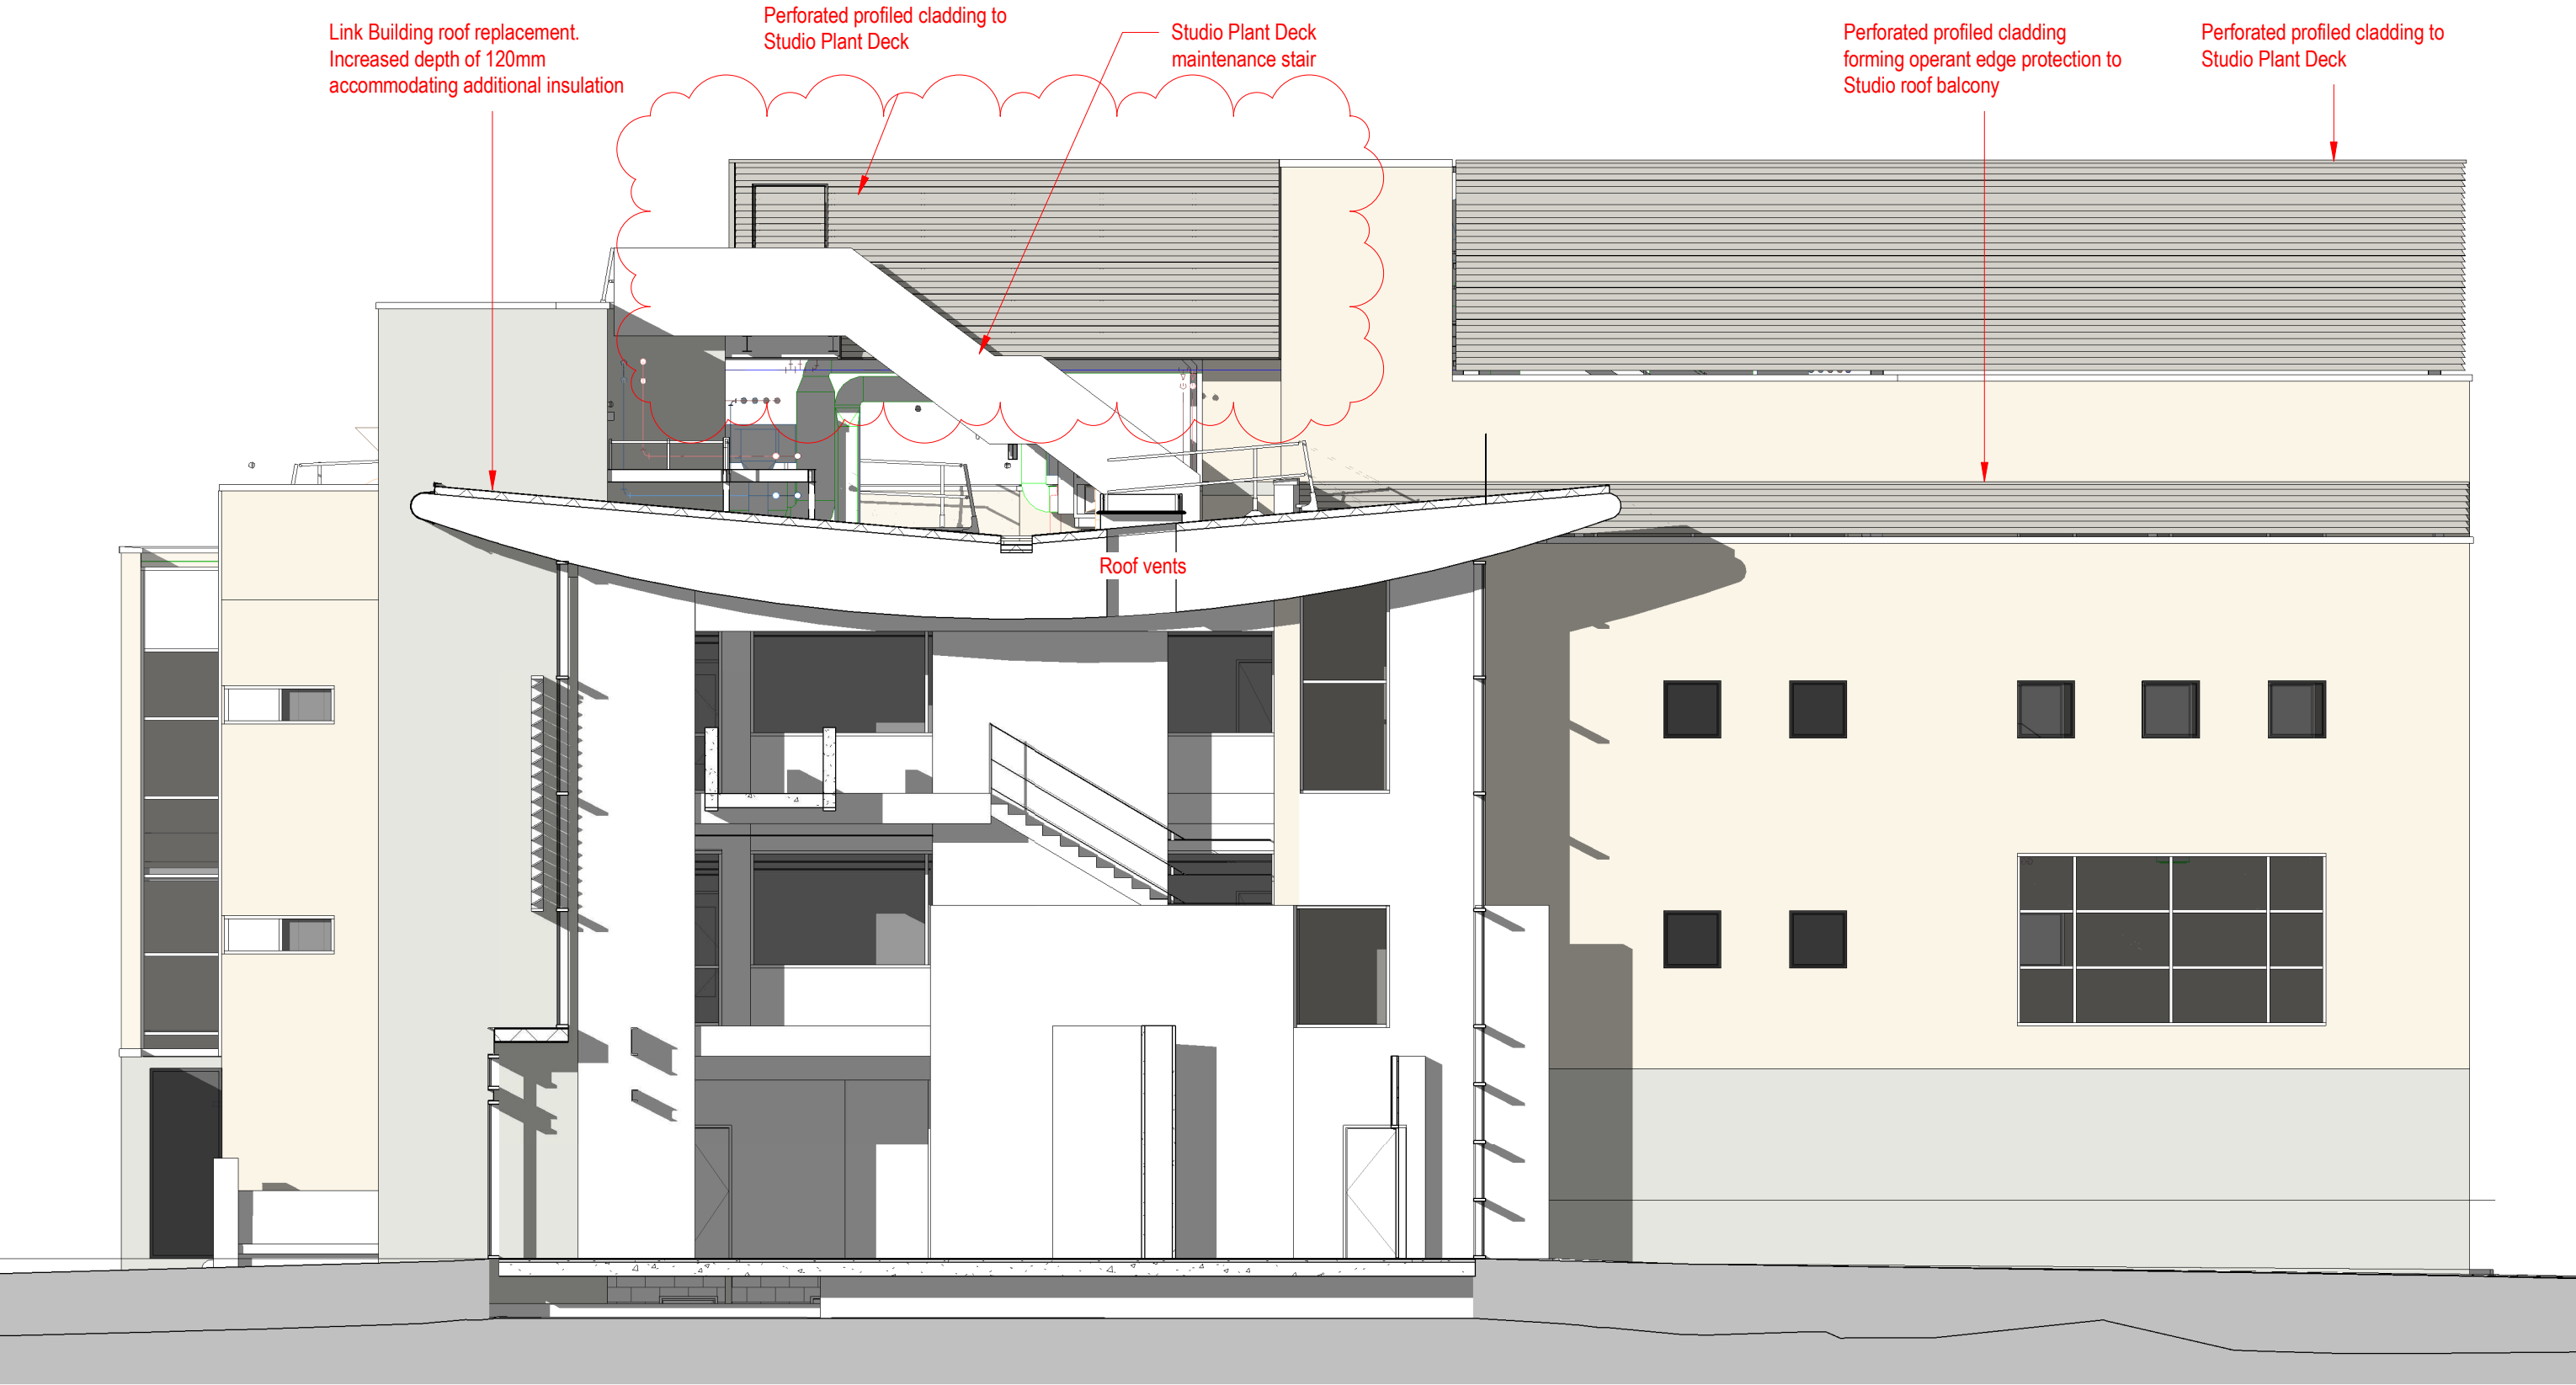

2 East Elevation_Proposed Phase 18-4
1 : 100



4 West Elevation_Proposed Phase 18-4
1 : 100

Roof light replaced - lower pitch required to accommodate roof overlay thickness.
Ref to Z1-00-SK-A-001 & 002

IAN PALMER ARCHITECTS SHALL HAVE NO RESPONSIBILITY FOR ANY USE MADE OF THIS DOCUMENT OTHER THAN FOR THAT WHICH IT WAS PREPARED AND ISSUED.
ALL DIMENSIONS SHOULD BE CHECKED ON SITE.
DO NOT SCALE FROM THIS DRAWING
ANY DRAWING ERRORS OR DIVERGENCES SHOULD BE BROUGHT TO THE ATTENTION OF IAN PALMER ARCHITECTS AT THE ADDRESS SHOWN BELOW.
BEFORE WORK COMMENCES ALL DRAWINGS SHALL BE READ IN CONJUNCTION ALL RELEVANT INFORMATION INCLUDING:
DESIGN RISK MANAGEMENT TOOLKIT (DRM/001 & 002

REVISION DESCRIPTION DRAWN CHECKED DATE

REVISION DESCRIPTION DRAWN CHECKED DATE

REVISION DESCRIPTION DRAWN CHECKED DATE

REVISION DESCRIPTION DRAWN CHECKED DATE

CLIENT

IAN PALMER ARCHITECTS

Haweswater
Moss Lane
Silverdale
Camforth
Lancashire
LA5 0SS

Info@ianpalmerarchitects.com
www.ianpalmerarchitects.com

PROJECT TITLE
Royal Northern College of Music

P000001

DRAWING TITLE
East & West Elevations
Existing & Proposed

DRAWING NO.
PR1-IPA- Z1-18_4-GA-A-200505

SCALE
@ A1

1 : 100

DATE FIRST ISSUED
25.01.24

REVISION
C04