


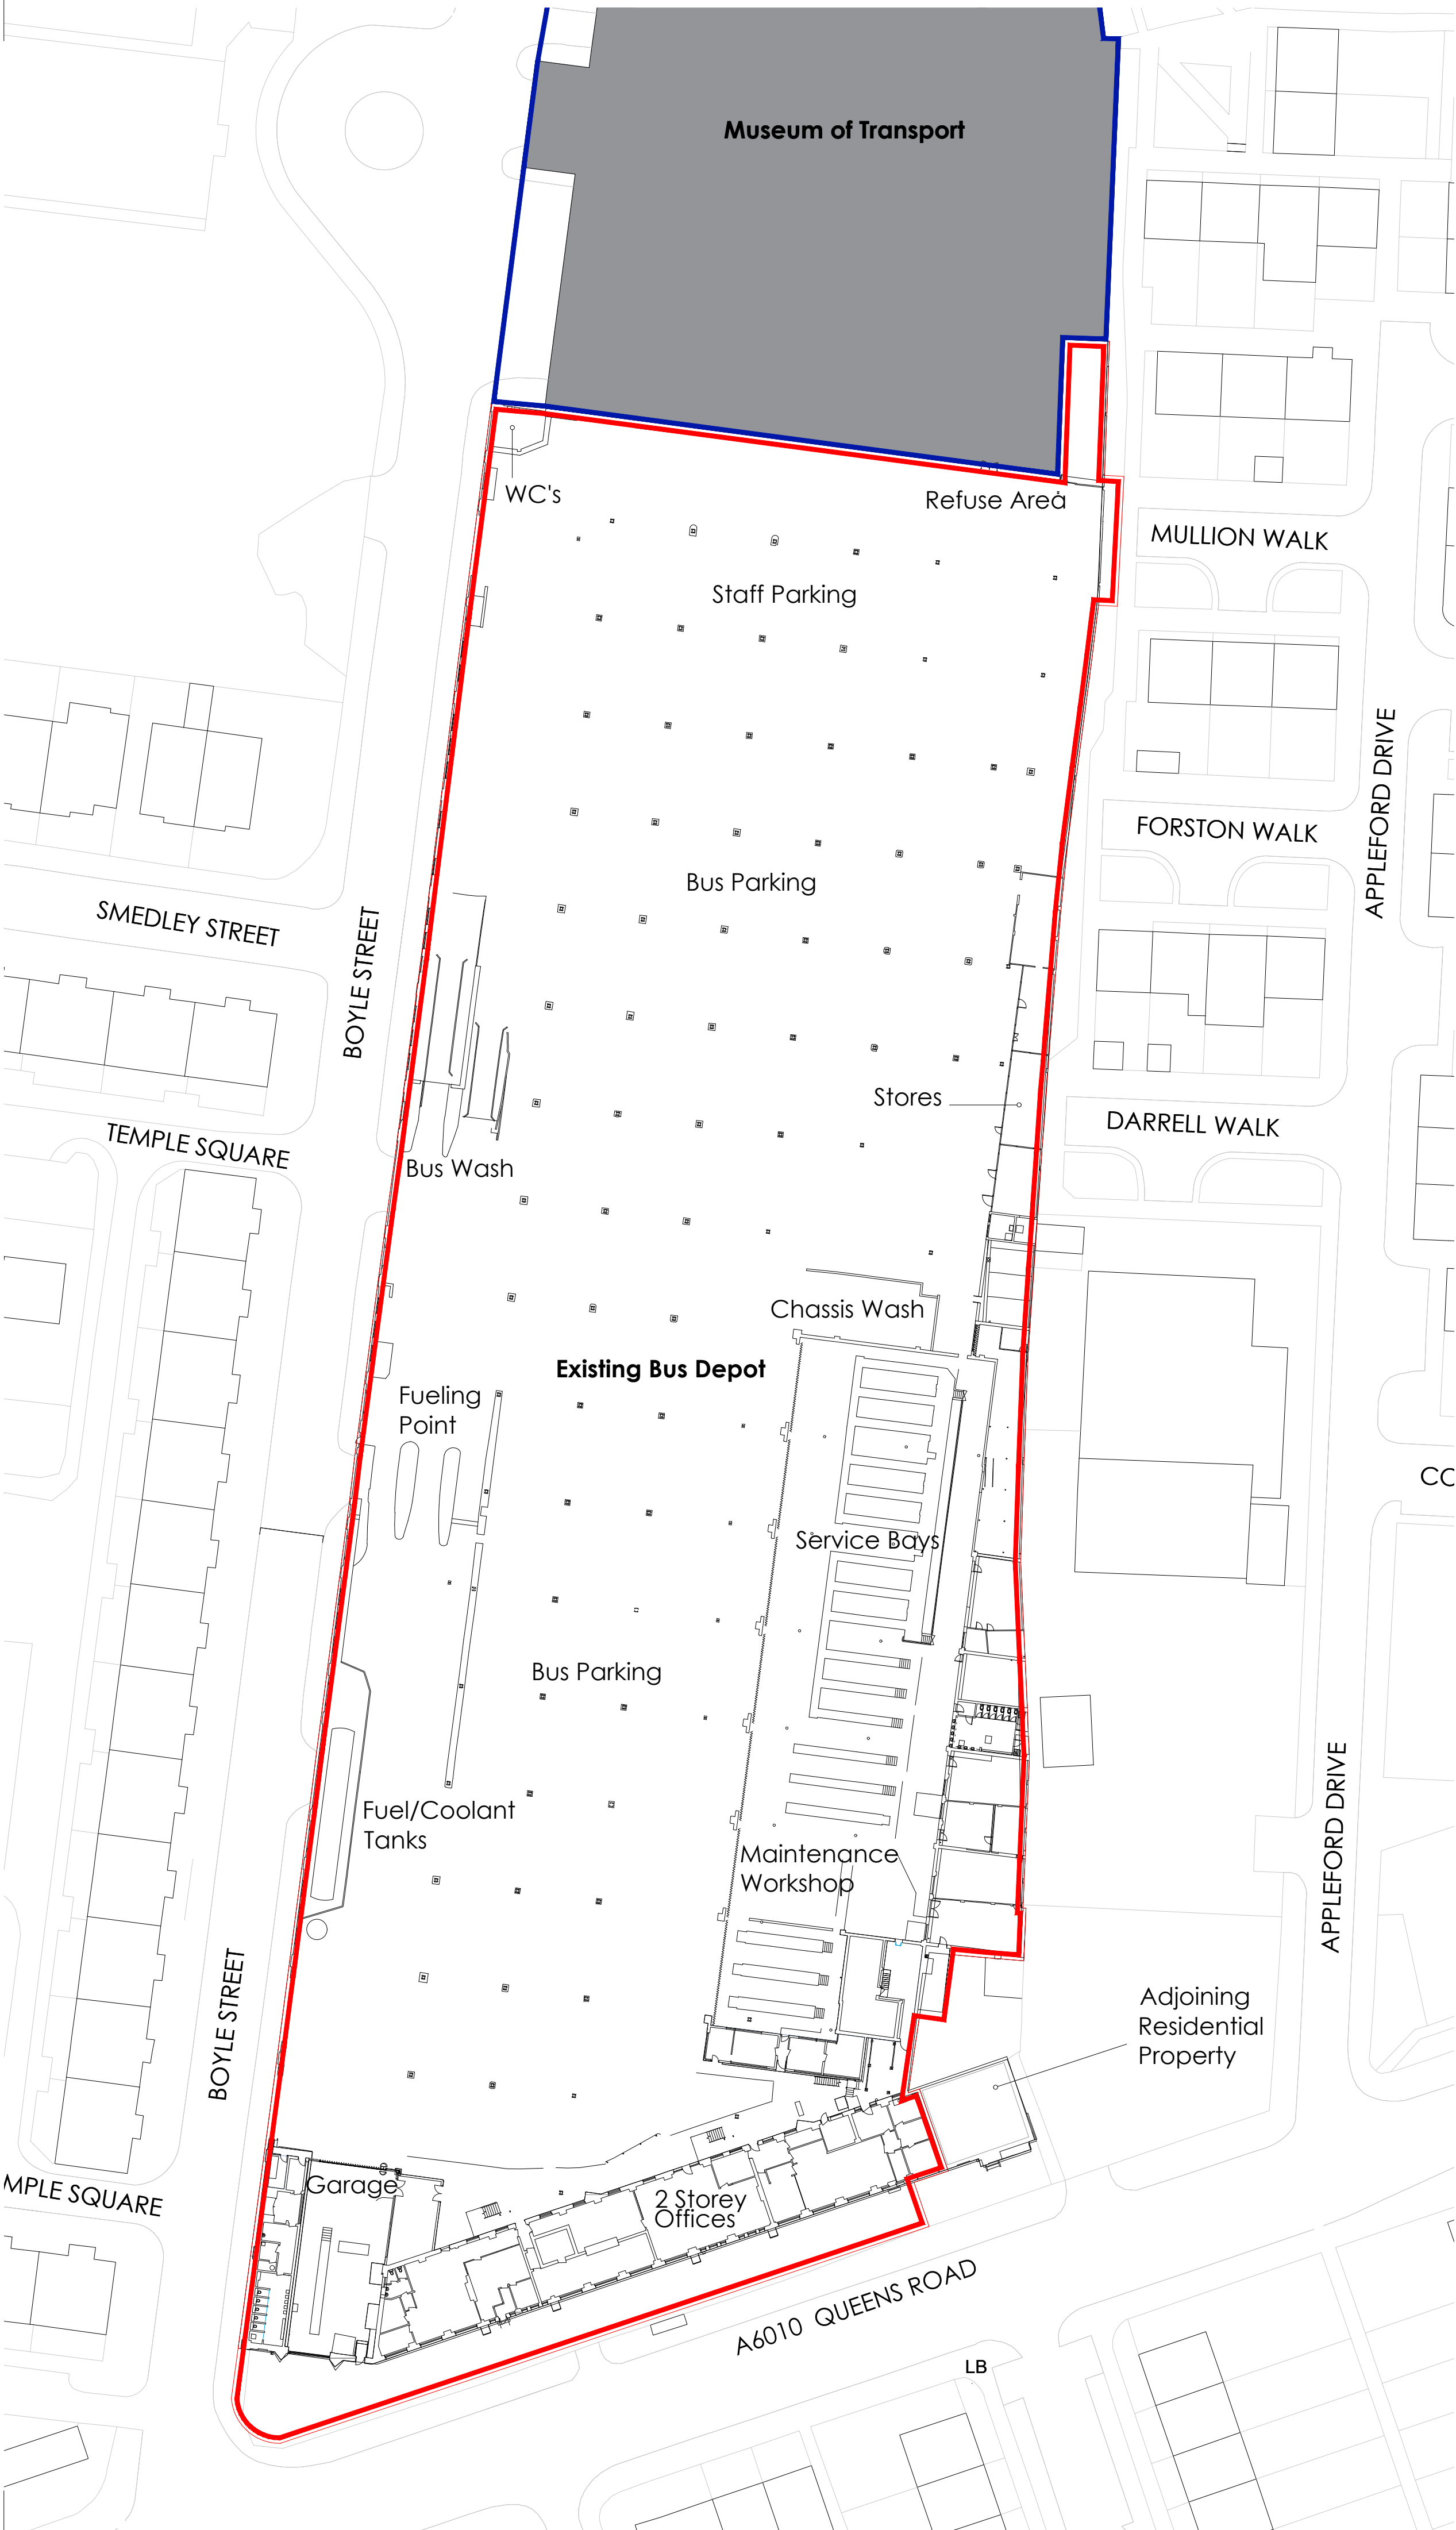


The Harris Group Ltd does not accept liability for any deviation to our drawings or specification. This Drawing is copyright and may not be reproduced in whole or part without written authority. Do not scale off this drawing.

Rev	Date	Description	Drawn	Chk'd
P01	09.12.24	First Issue.	KO	PS
P02	13.12.24	Application boundary amended to comments.	KO	PS

Key

- Red Line - Application Boundary
- Blue Line - Other land owned by the applicant

 

THE HARRIS PARTNERSHIP

Architecture
Masterplanning
Interior Design

www.harrispartnership.com

Wakefield Manchester Milton Keynes Reading London Harrogate

Client

WILLMOTT DIXON

Transport for Greater Manchester

Project Title

Bus Depot Electrification

Queens Road Bus Depot

Drawing Title

Existing Site Plan

Drawn	Checked	Scale @A2		BIM Status		Date
KO	PS	1:500		Status		12.24
Drawing Status				Rev.	THP	Project No
Stage 3				P02		20514-3
Project No.	Originator	Volume	Level	Type	Role	Number
BFDEFP-QU	THP	BUO	GRF	DR	AR	0202