



This drawing to be read in accordance with the specification/Bills of Quantities and related drawings.
No Dimensions to be scaled from this drawing. All stated dimensions to be verified on site and the designer notified of any discrepancies.

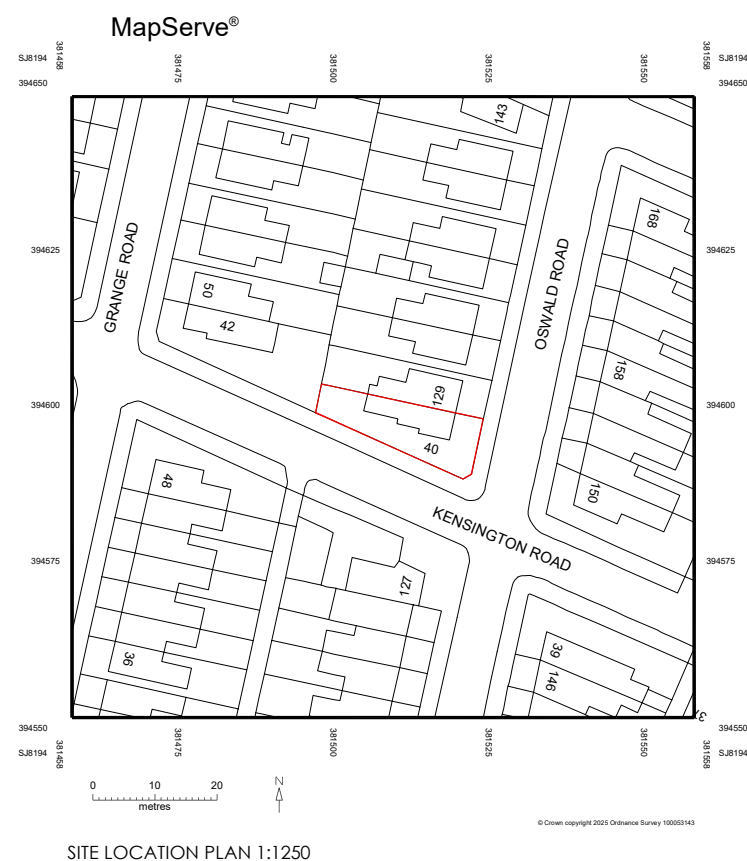

SITE LOCATION PLAN 1:1250

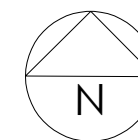

FOR PLANNING

Project

40 KENSINGTON ROAD
CHORLTON
MANCHESTER
M21 9AX

Title

SITE LOCATION PLAN

Scale
1:1250 @ A3
Drawn
SB



Date
JANUARY 2025
Checked
-

Drawing Number
7024_PL01

Revision
-

SMASHBOX

97 Alderley Road | Wilmslow | Cheshire | SK9 1PT
ARCHITECTURE DESIGN PLANNING
T. 01625 466 557 E. hello@smashboxarchitecture.com
www.smashboxarchitecture.com

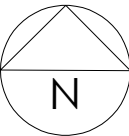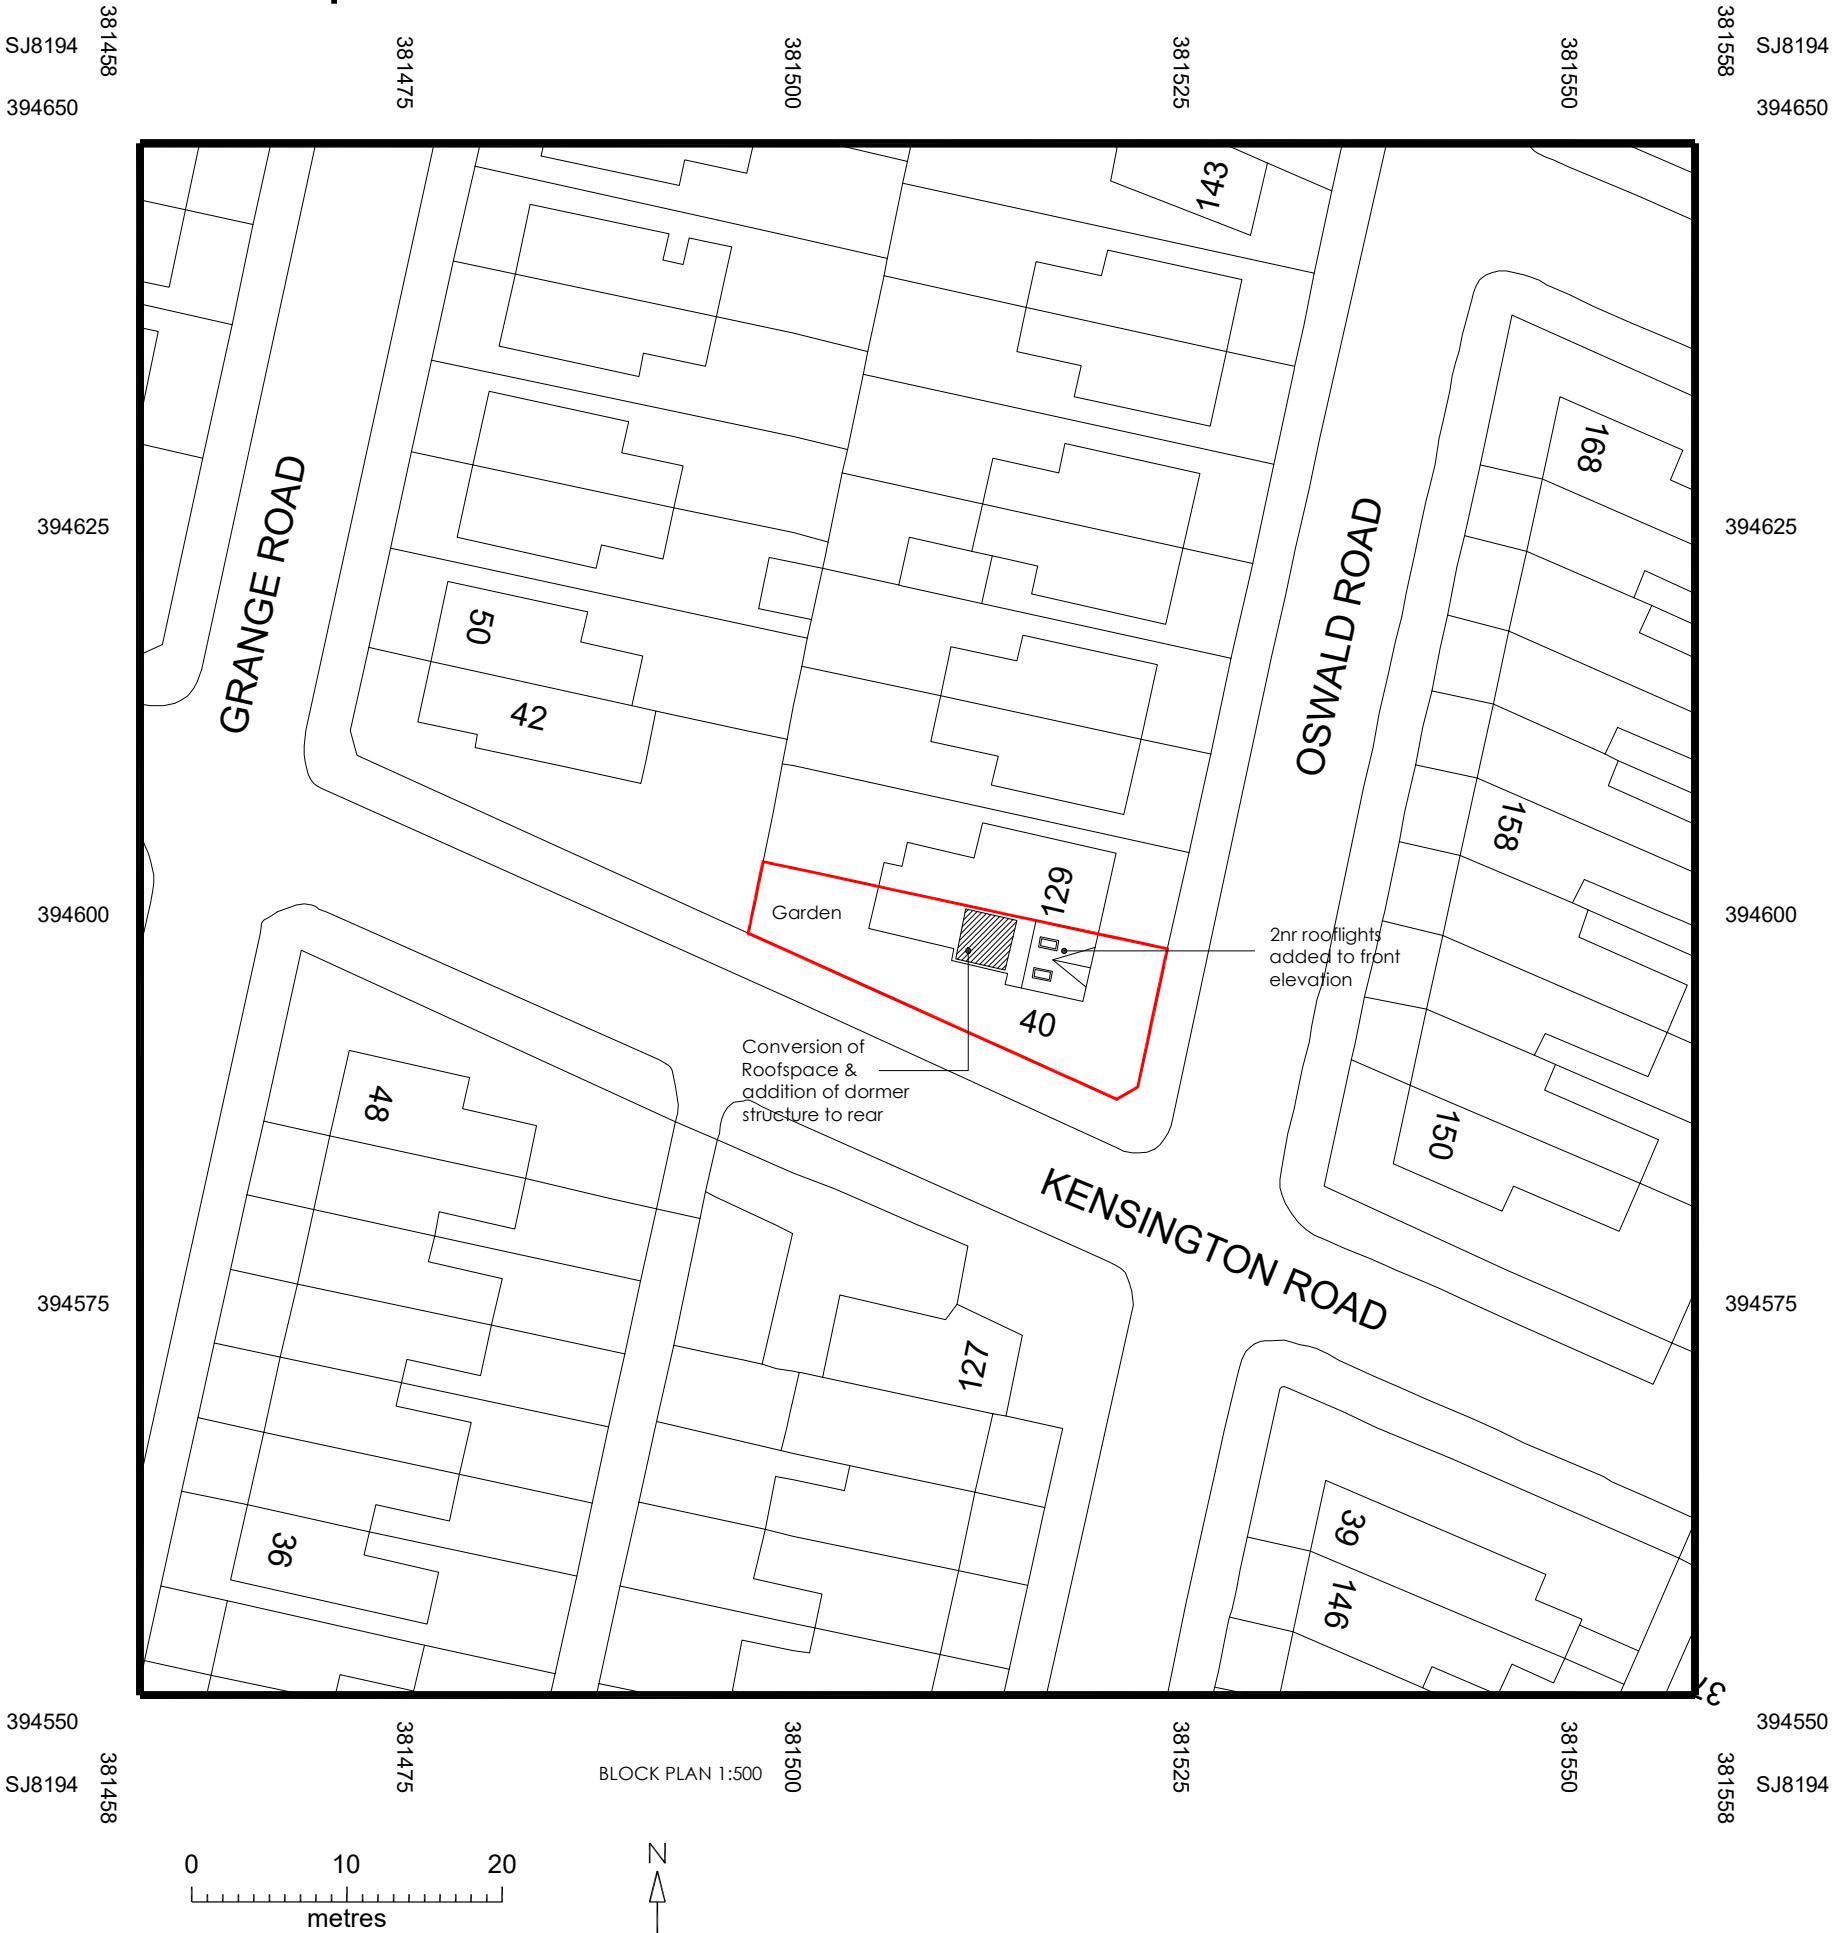


FOR PLANNING

Project
40 KENSINGTON ROAD
CHORLTON
MANCHESTER
M21 9AX

Title
BLOCK PLAN

Scale 1:500 @ A3	Date JANUARY 2025
Drawn SB	Checked -
Drawing Number 7024_PL02	Revision -

This drawing to be read in accordance with the specification/Bills of Quantities and related drawings.
No Dimensions to be scaled from this drawing. All stated dimensions to be verified on site and the designer notified of any discrepancies.

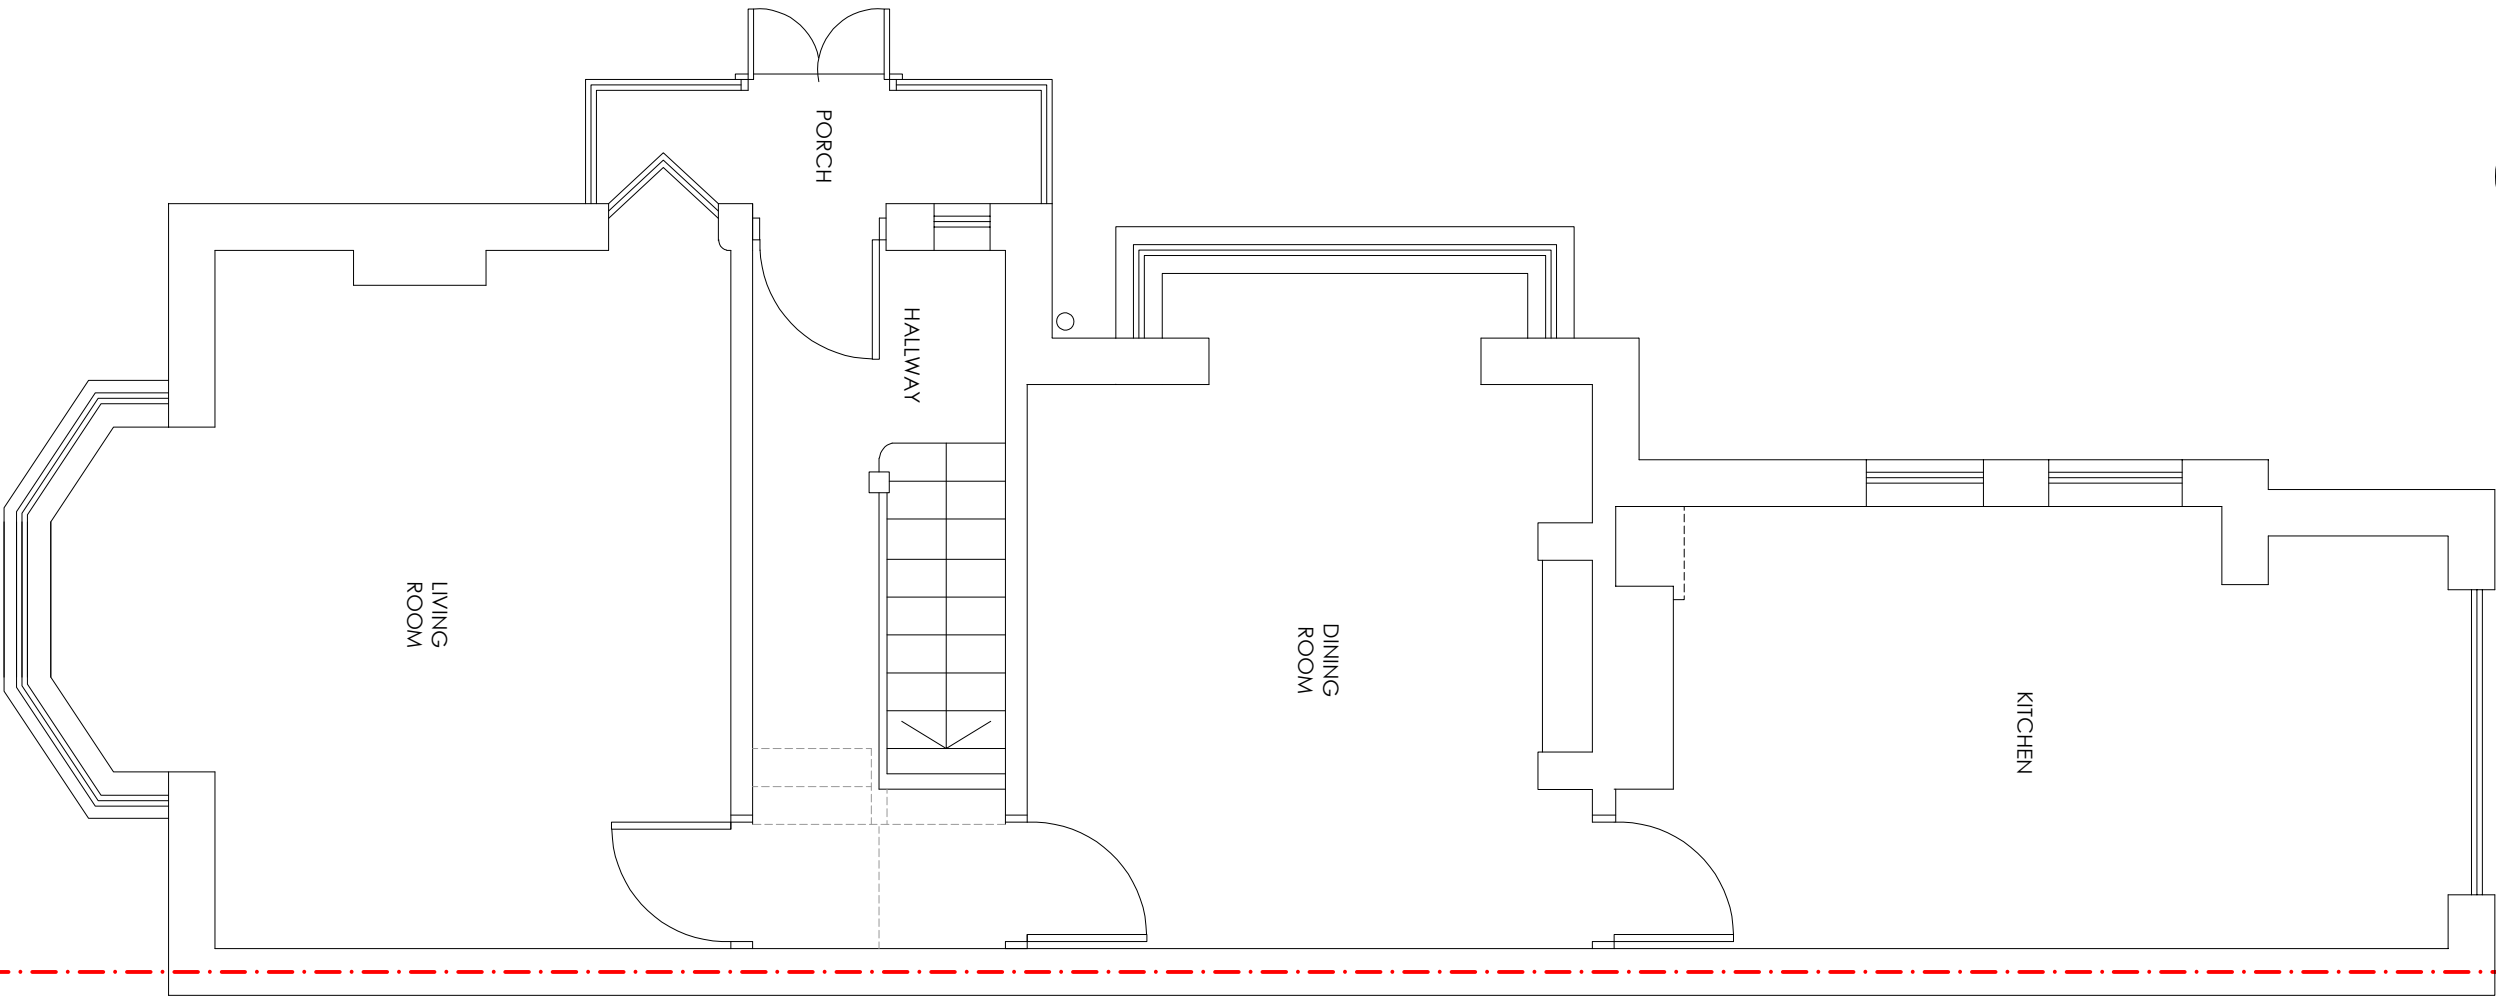

FOR PLANNING

Project
40 KENSINGTON ROAD
CHORLTON
MANCHESTER
M21 9AX



Title
EXISTING GROUND FLOOR PLAN

Scale	Date
1:50 @ A3	JANUARY 2025
Drawn	Checked
MTN	SB
Drawing Number	Revision
7024_PL03	-

SMASHBOX

97 Alderley Road | Wilmslow | Cheshire | SK9 1PT
ARCHITECTURE DESIGN PLANNING
T. 01625 466 557 E. hello@smashboxarchitecture.com
www.smashboxarchitecture.com

This drawing to be read in accordance with the specification/Bills of Quantities and related drawings.
No Dimensions to be scaled from this drawing. All stated dimensions to be verified on site and the designer notified of any discrepancies.

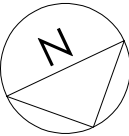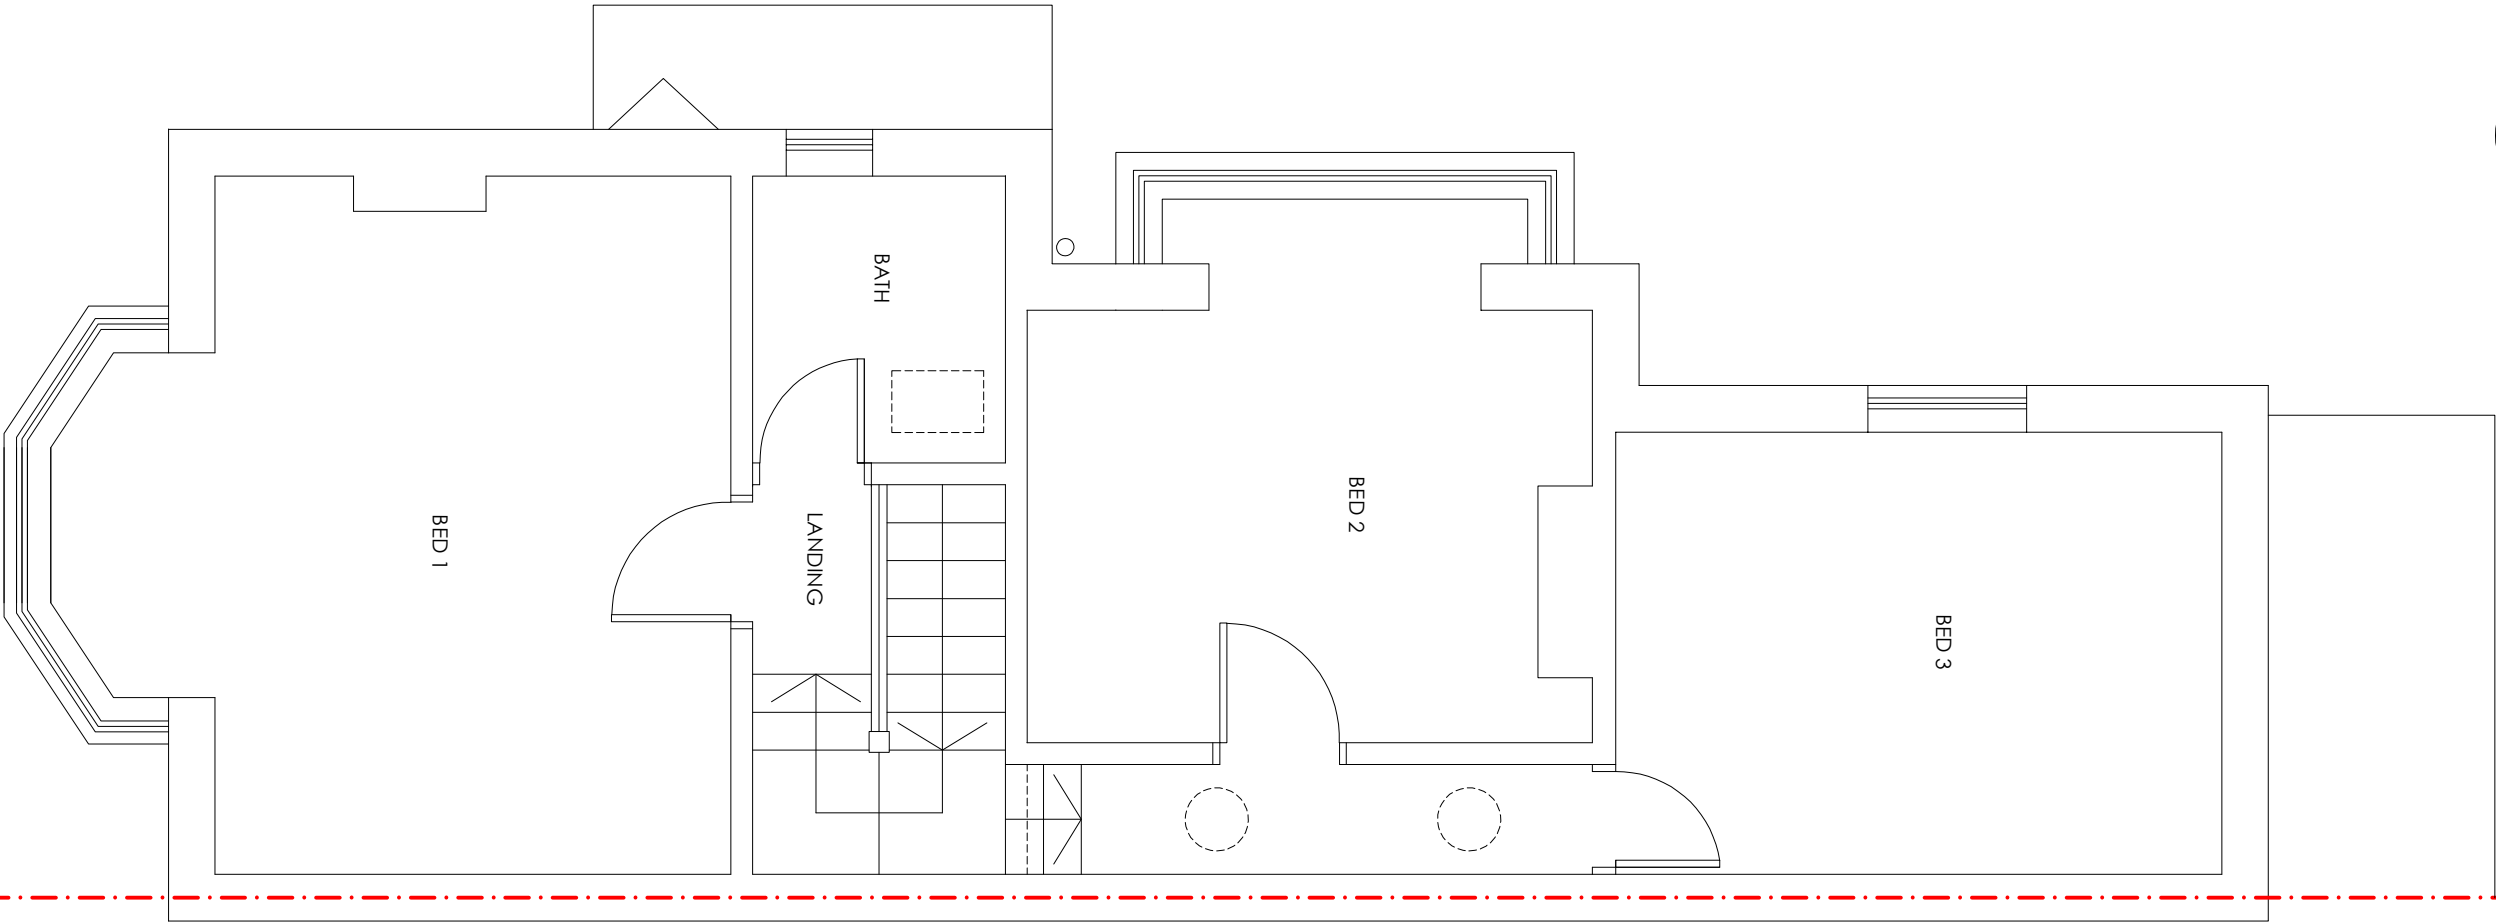

FOR PLANNING

Project
40 KENSINGTON ROAD
CHORLTON
MANCHESTER
M21 9AX



Title
EXISTING FIRST FLOOR PLAN

Scale	Date
1:50 @ A3	JANUARY 2025
Drawn	Checked
MTN	SB
Drawing Number	Revision
7024_PL04	-

SMASHBOX

97 Alderley Road | Wilmslow | Cheshire | SK9 1PT
ARCHITECTURE DESIGN PLANNING
T. 01625 466 557 E. hello@smashboxarchitecture.com
www.smashboxarchitecture.com

This drawing to be read in accordance with the specification/Bills of Quantities and related drawings.
No Dimensions to be scaled from this drawing. All stated dimensions to be verified on site and the designer notified of any discrepancies.

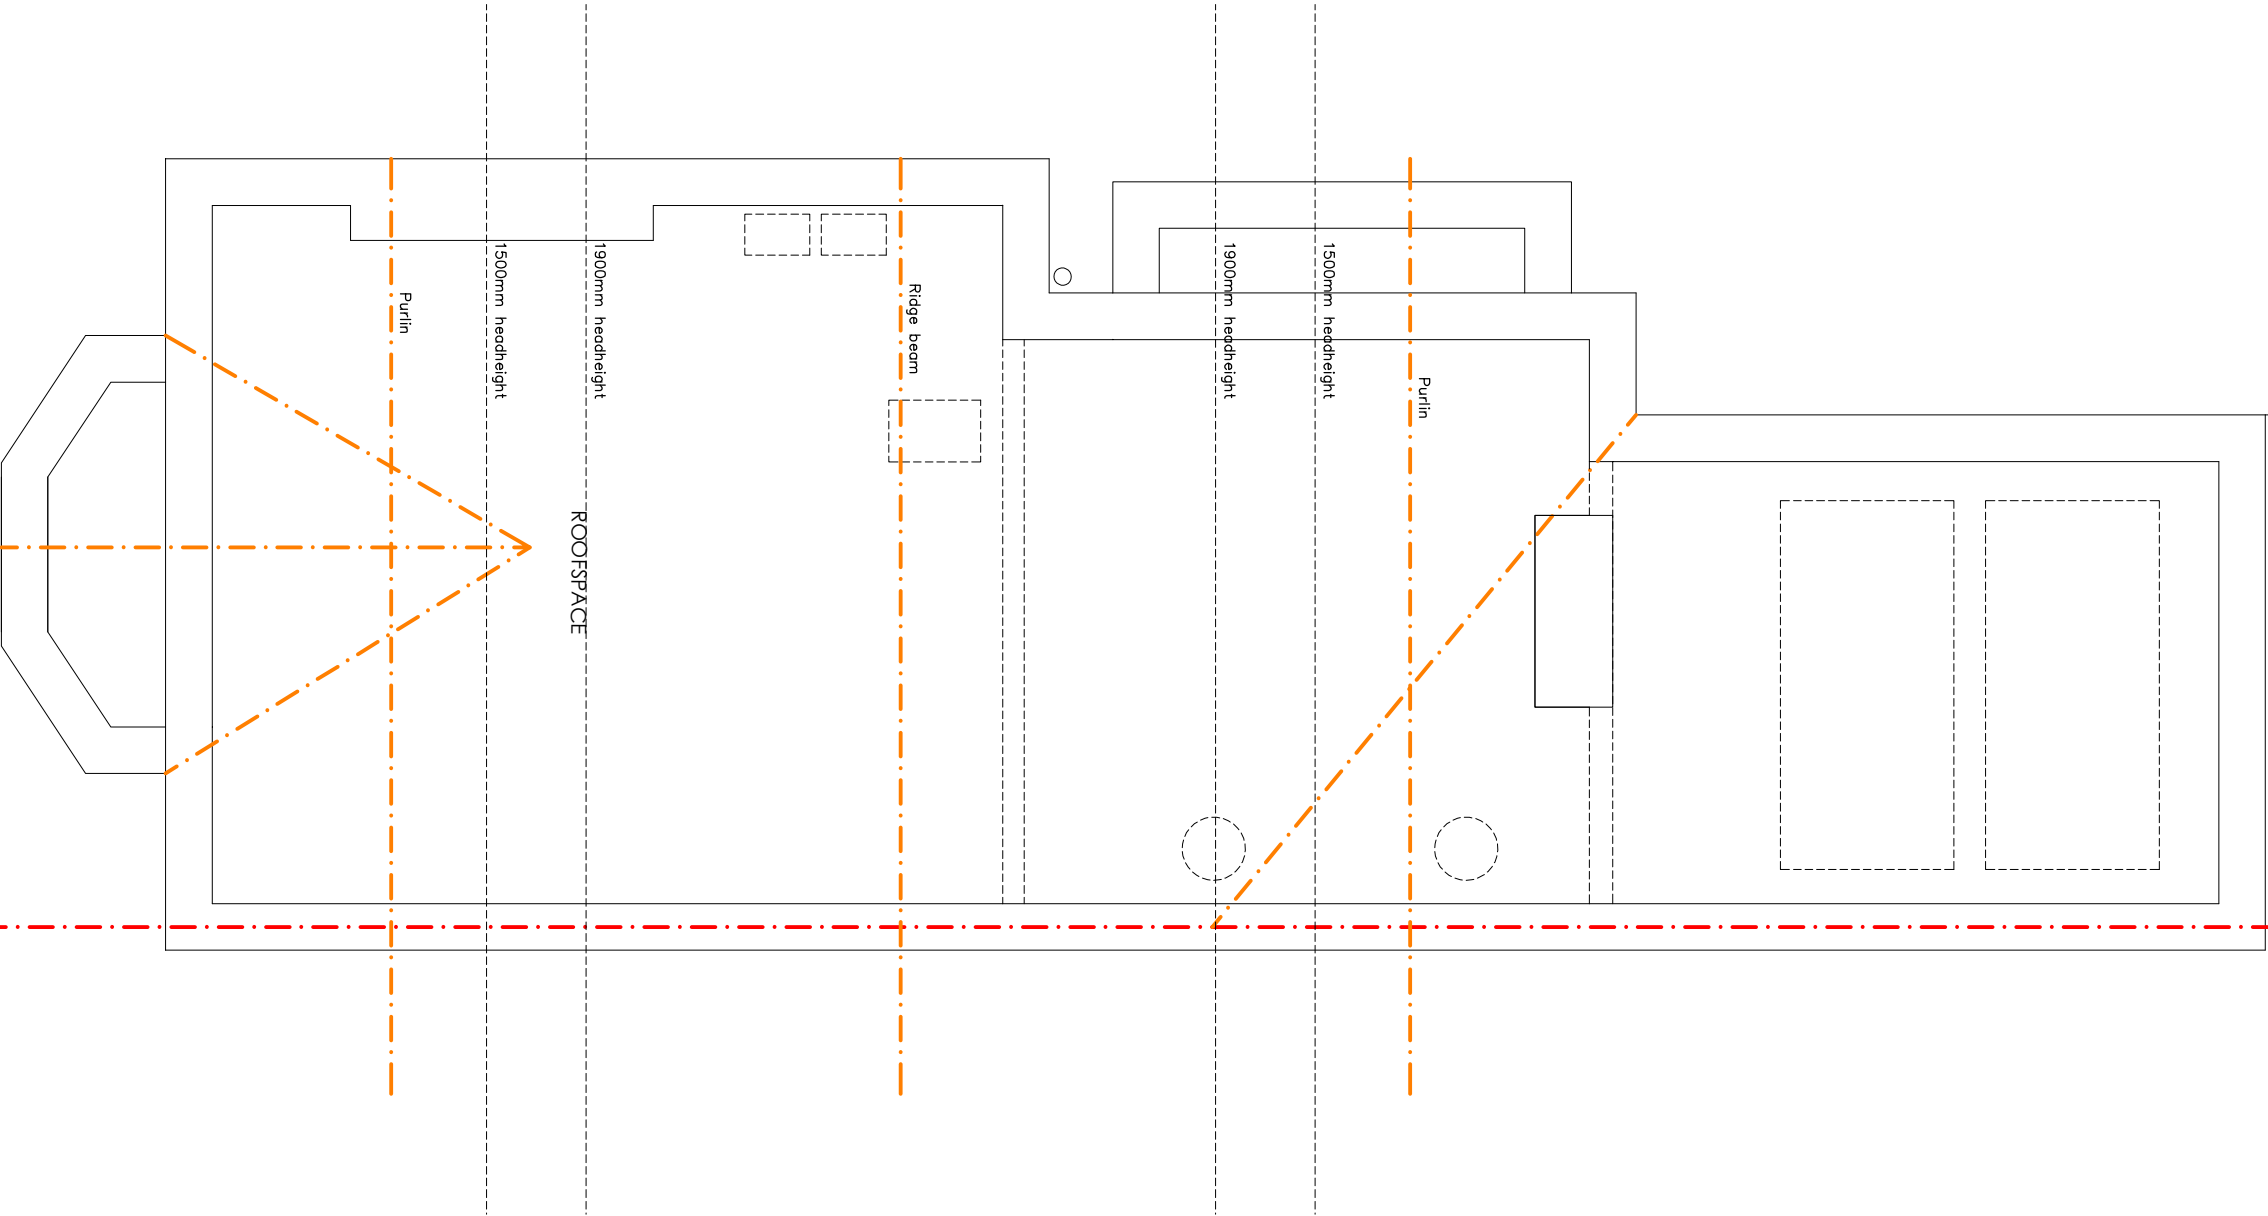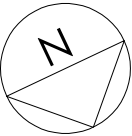

FOR PLANNING

Project
40 KENSINGTON ROAD
CHORLTON
MANCHESTER
M21 9AX

Title
EXISTING SECOND FLOOR PLAN

Scale 1:50 @ A3	Date JANUARY 2025
Drawn MTN	Checked SB
Drawing Number 7024_PL05	Revision -

This drawing to be read in accordance with the specification/Bills of Quantities and related drawings.
No Dimensions to be scaled from this drawing. All stated dimensions to be verified on site and the designer notified of any discrepancies.



EXISTING front elevation



EXISTING rear elevation

FOR PLANNING

Project
40 KENSINGTON ROAD
CHORLTON
MANCHESTER
M21 9AX

Title
EXISTING ELEVATIONS

Scale	Date
1:100 @ A3	JANUARY 2025
Drawn	Checked
SB	-
Drawing Number	Revision
7024_PL06	-


SMASHBOX

97 Alderley Road | Wilmslow | Cheshire | SK9 1PT
ARCHITECTURE DESIGN PLANNING
T. 01625 466 557 E. hello@smashboxarchitecture.com
www.smashboxarchitecture.com

This drawing to be read in accordance with the specification/Bills of Quantities and related drawings.
No Dimensions to be scaled from this drawing. All stated dimensions to be verified on site and the designer notified of any discrepancies.



EXISTING side elevation

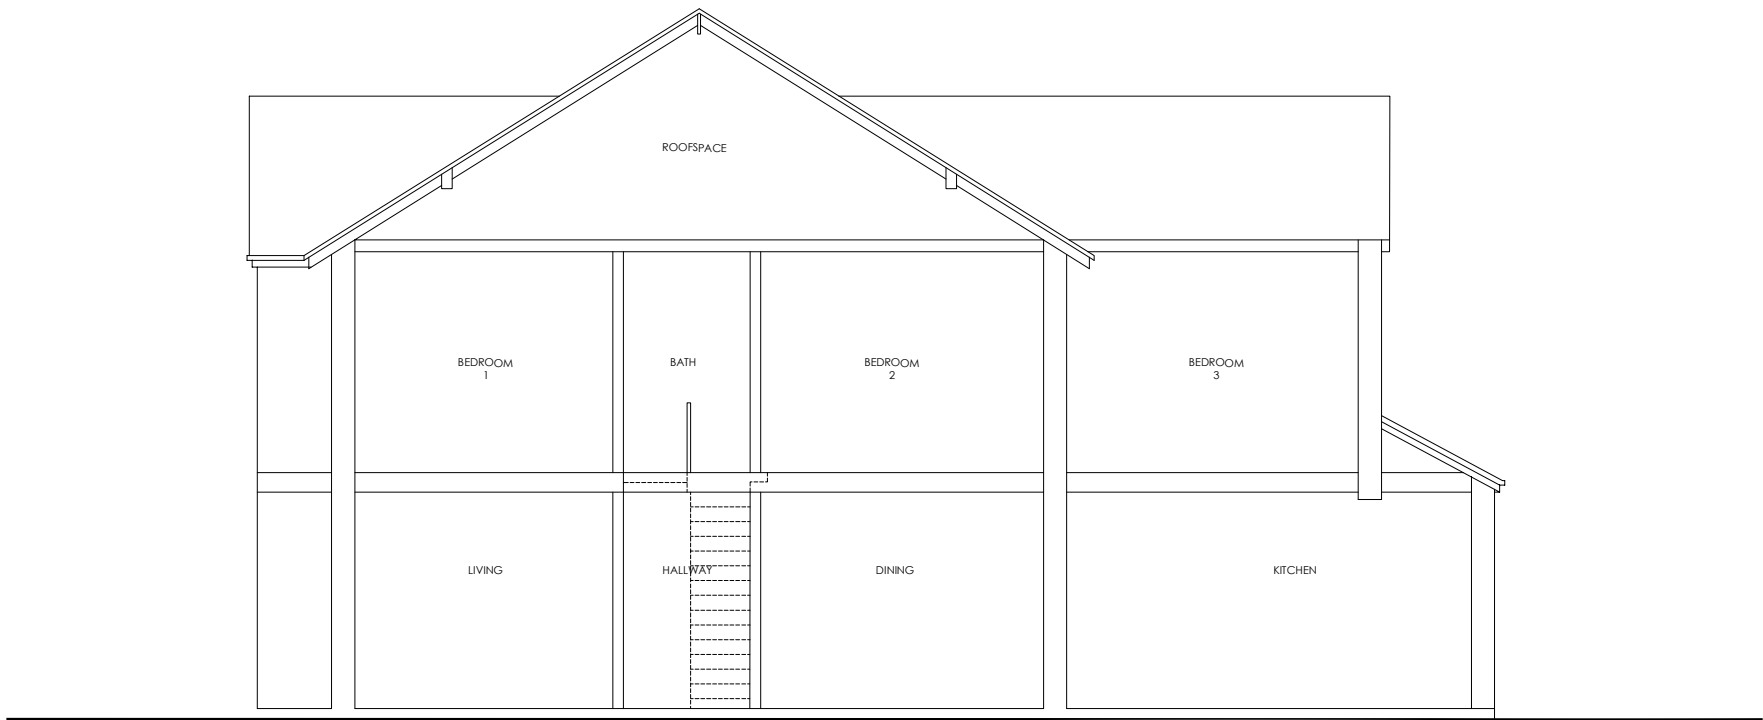

EXISTING section AA

FOR PLANNING



Project
40 KENSINGTON ROAD
CHORLTON
MANCHESTER
M21 9AX

Title
EXISTING SIDE ELEVATION &
SECTION AA

Scale	Date
1:100 @ A3	JANUARY 2025
Drawn	Checked
SB	-
Drawing Number	Revision
7024_PL07	-

NOTES

This drawing to be read in accordance with the specification/Bills of Quantities and related drawings.
No Dimensions to be scaled from this drawing. All stated dimensions to be verified on site and the designer notified of any discrepancies.

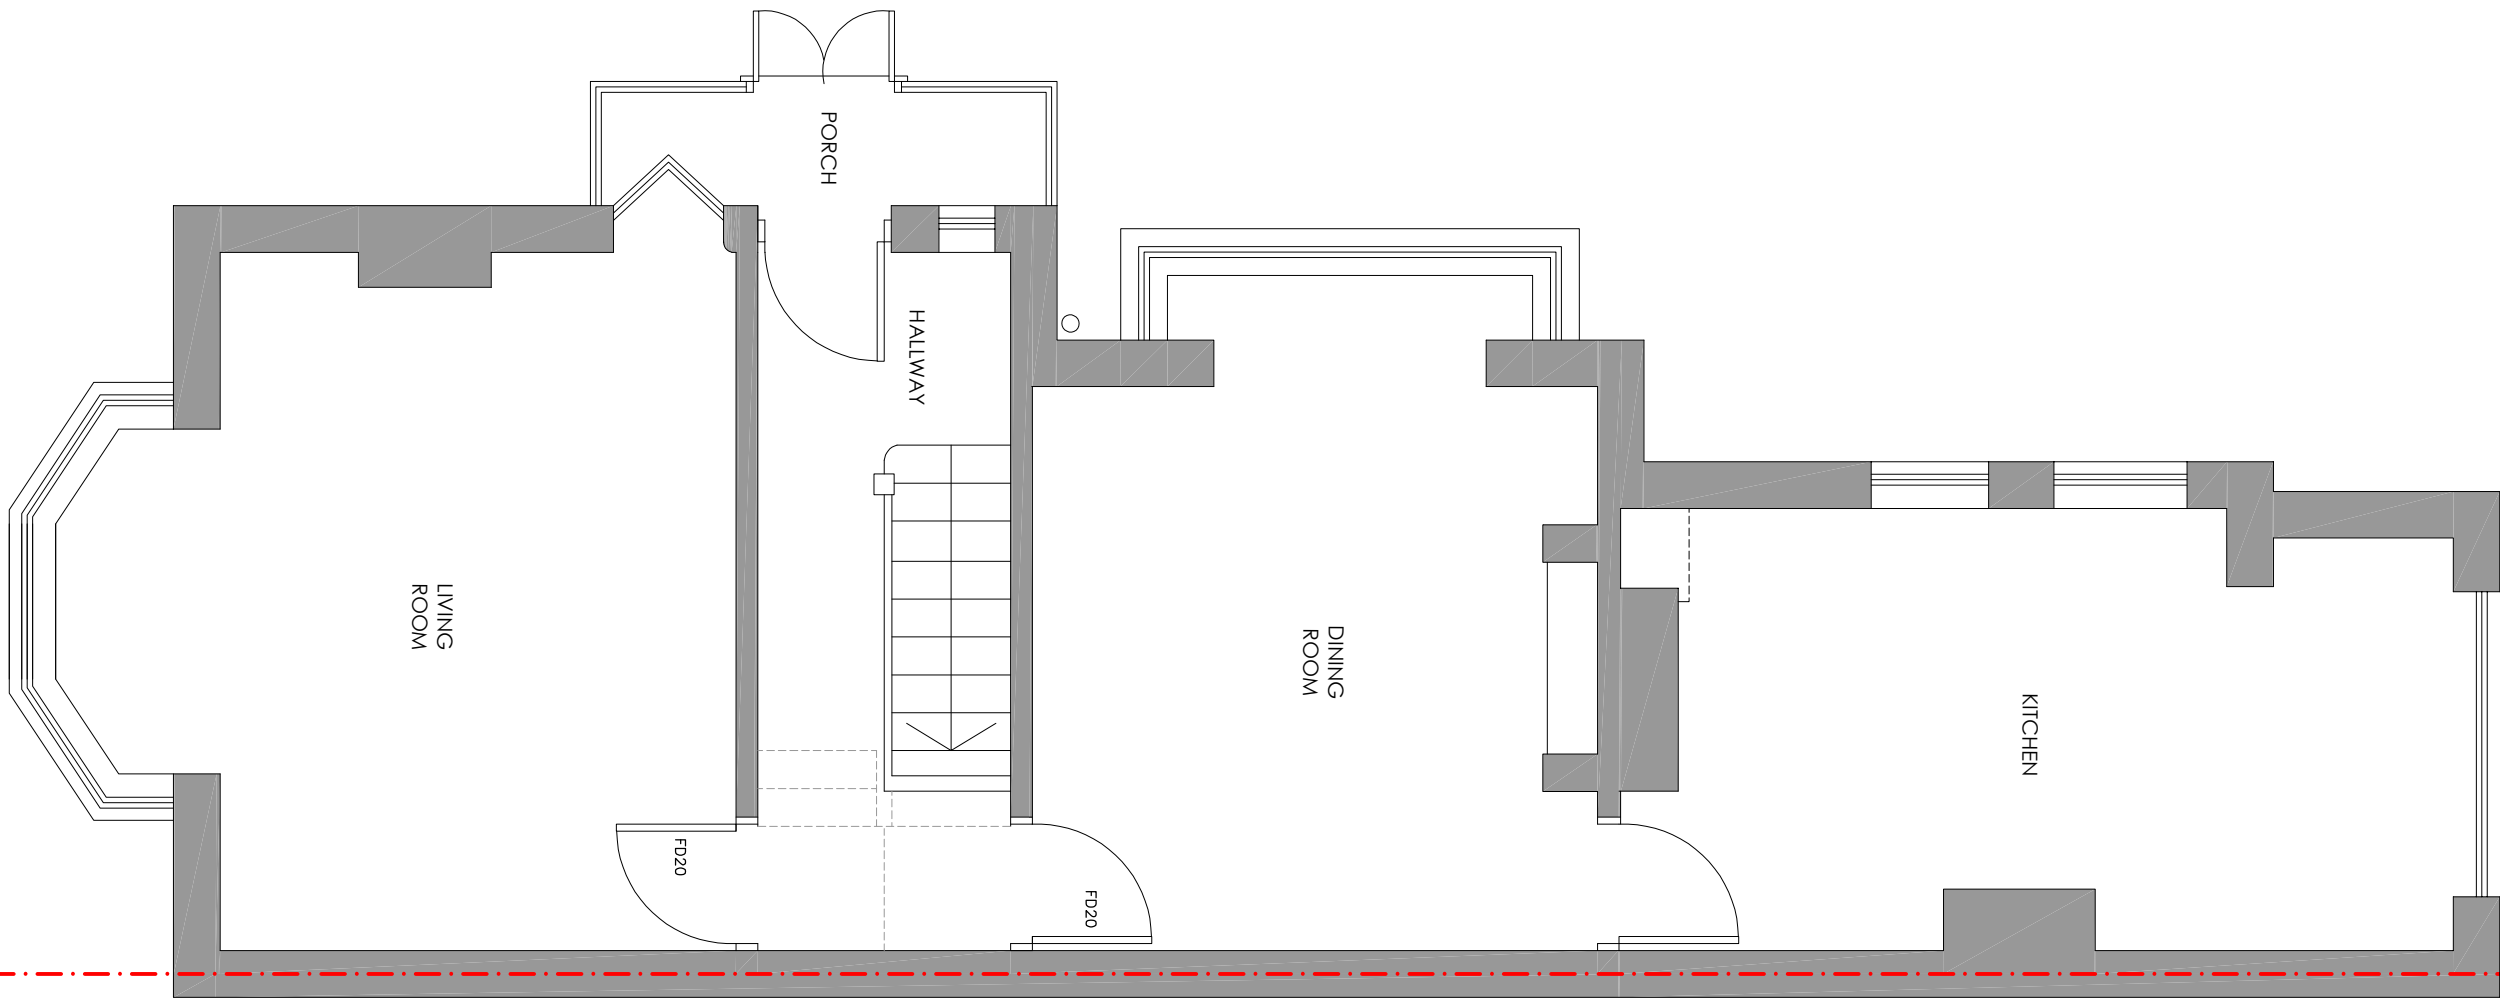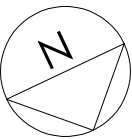

FOR PLANNING



Project
40 KENSINGTON ROAD
CHORLTON
MANCHESTER
M21 9AX

Title
PROPOSED GROUND FLOOR
PLAN

Scale	Date
1:50 @ A3	JANUARY 2025
Drawn	Checked
SB	-
Drawing Number	Revision
7024_PL08	-

NOTES

This drawing to be read in accordance with the specification/Bills of Quantities and related drawings.
No Dimensions to be scaled from this drawing. All stated dimensions to be verified on site and the designer notified of any discrepancies.

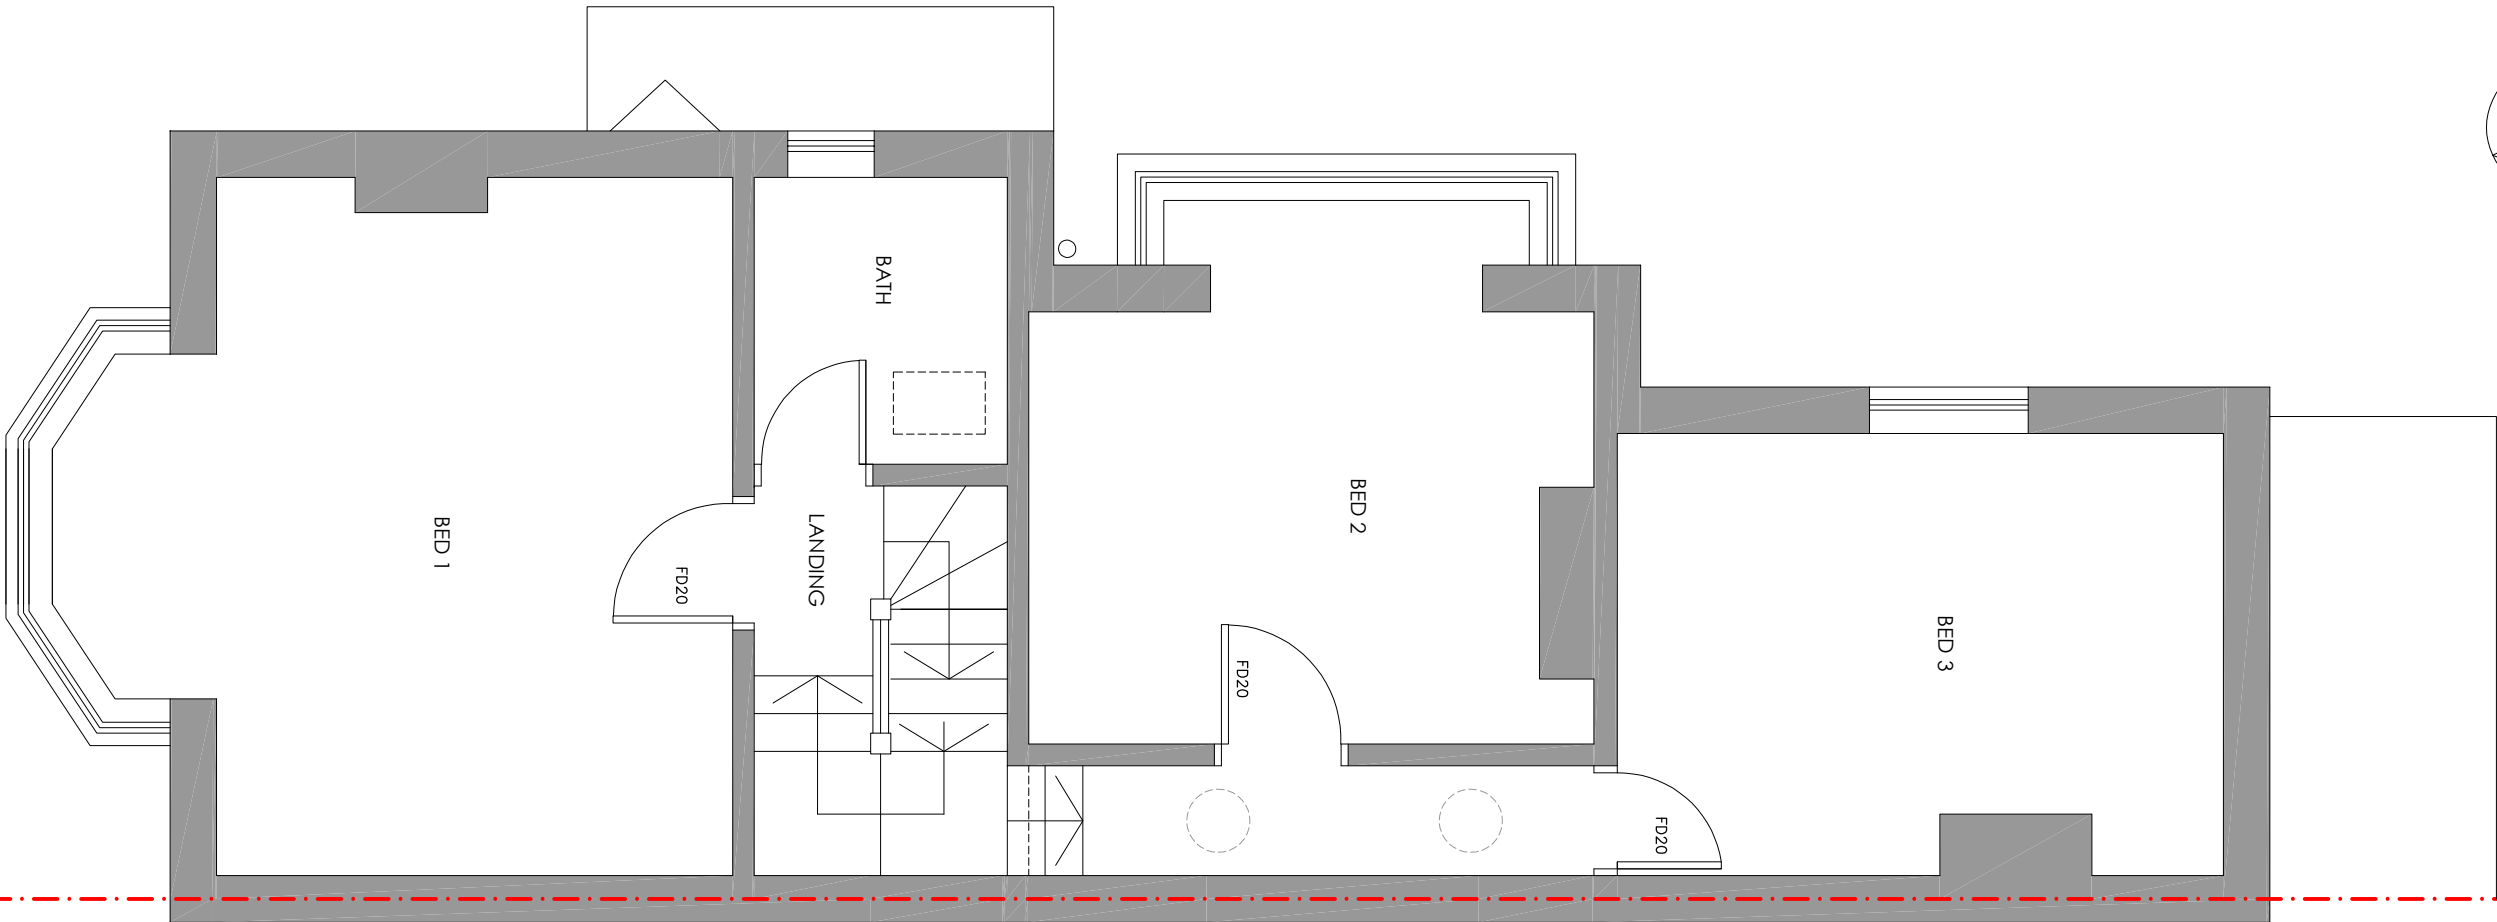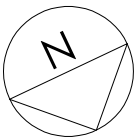

FOR PLANNING



Project
40 KENSINGTON ROAD
CHORLTON
MANCHESTER
M21 9AX

Title
PROPOSED FIRST FLOOR PLAN

Scale	Date
1:50 @ A3	JANUARY 2025
Drawn	Checked
SB	-
Drawing Number	Revision
7024_PL09	-

NOTES

This drawing to be read in accordance with the specification/Bills of Quantities and related drawings.
No Dimensions to be scaled from this drawing. All stated dimensions to be verified on site and the designer notified of any discrepancies.

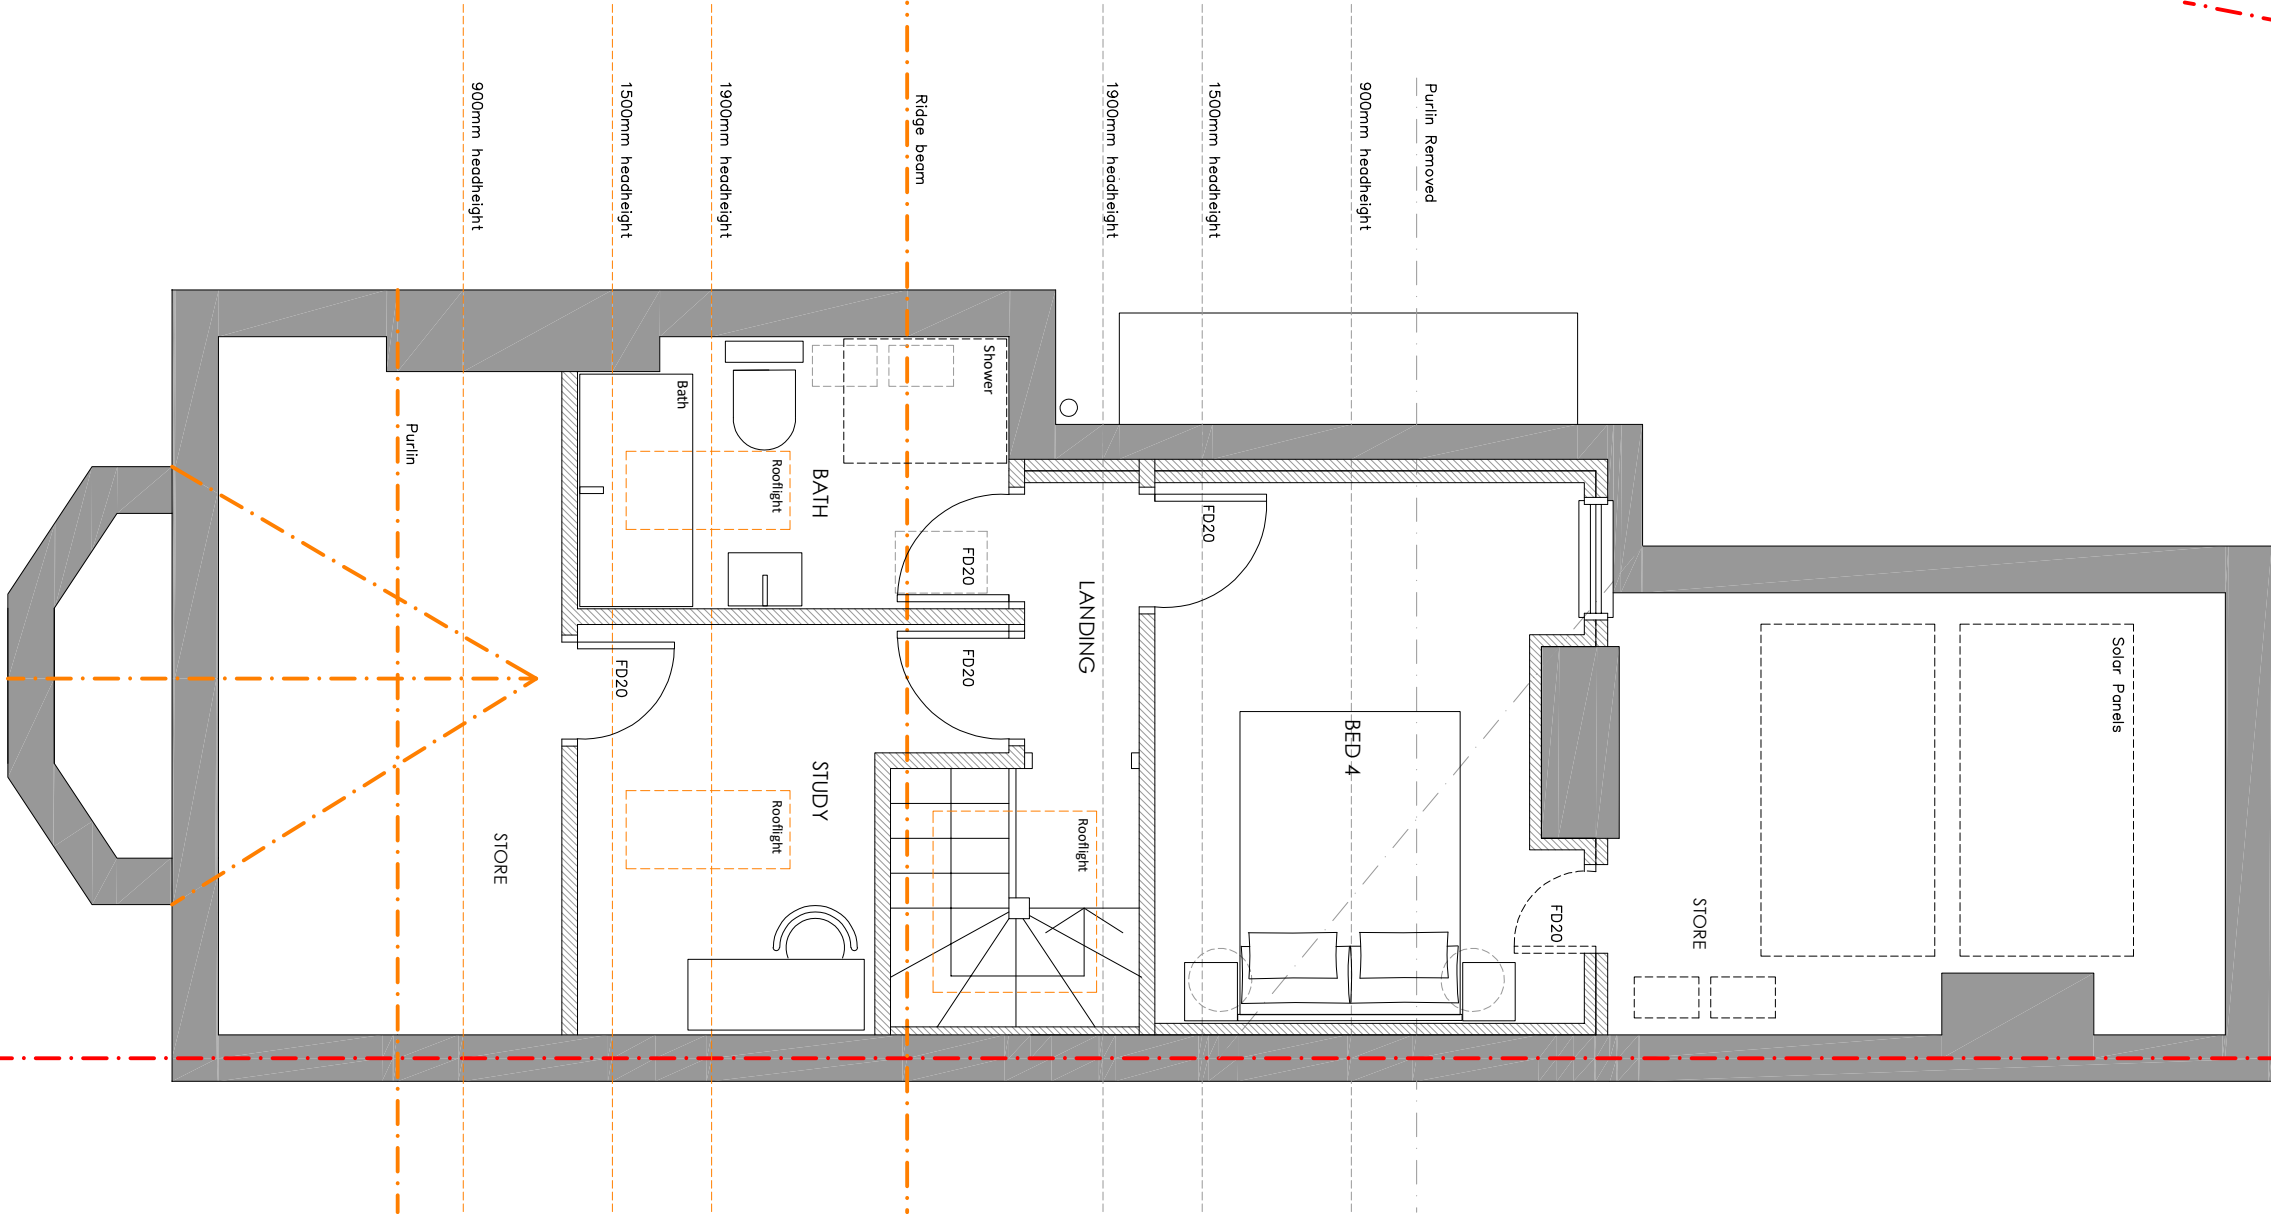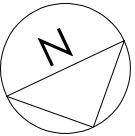

FOR PLANNING

Project
40 KENSINGTON ROAD
CHORLTON
MANCHESTER
M21 9AX

Title
PROPOSED FIRST FLOOR PLAN

Scale	Date
1:50 @ A3	JANUARY 2025
Drawn	Checked
SB	-
Drawing Number	Revision
7024_PL10	-



PROPOSED front elevation



PROPOSED rear elevation

FOR PLANNING

Project
40 KENSINGTON ROAD
CHORLTON
MANCHESTER
M21 9AX


Title
PROPOSED ELEVATIONS

Scale	Date
1:100 @ A3	JANUARY 2025
Drawn	Checked
SB	-
Drawing Number	Revision
7024_PL11	-

This drawing to be read in accordance with the specification/Bills of Quantities and related drawings.
No Dimensions to be scaled from this drawing. All stated dimensions to be verified on site and the designer notified of any discrepancies.



PROPOSED side elevation

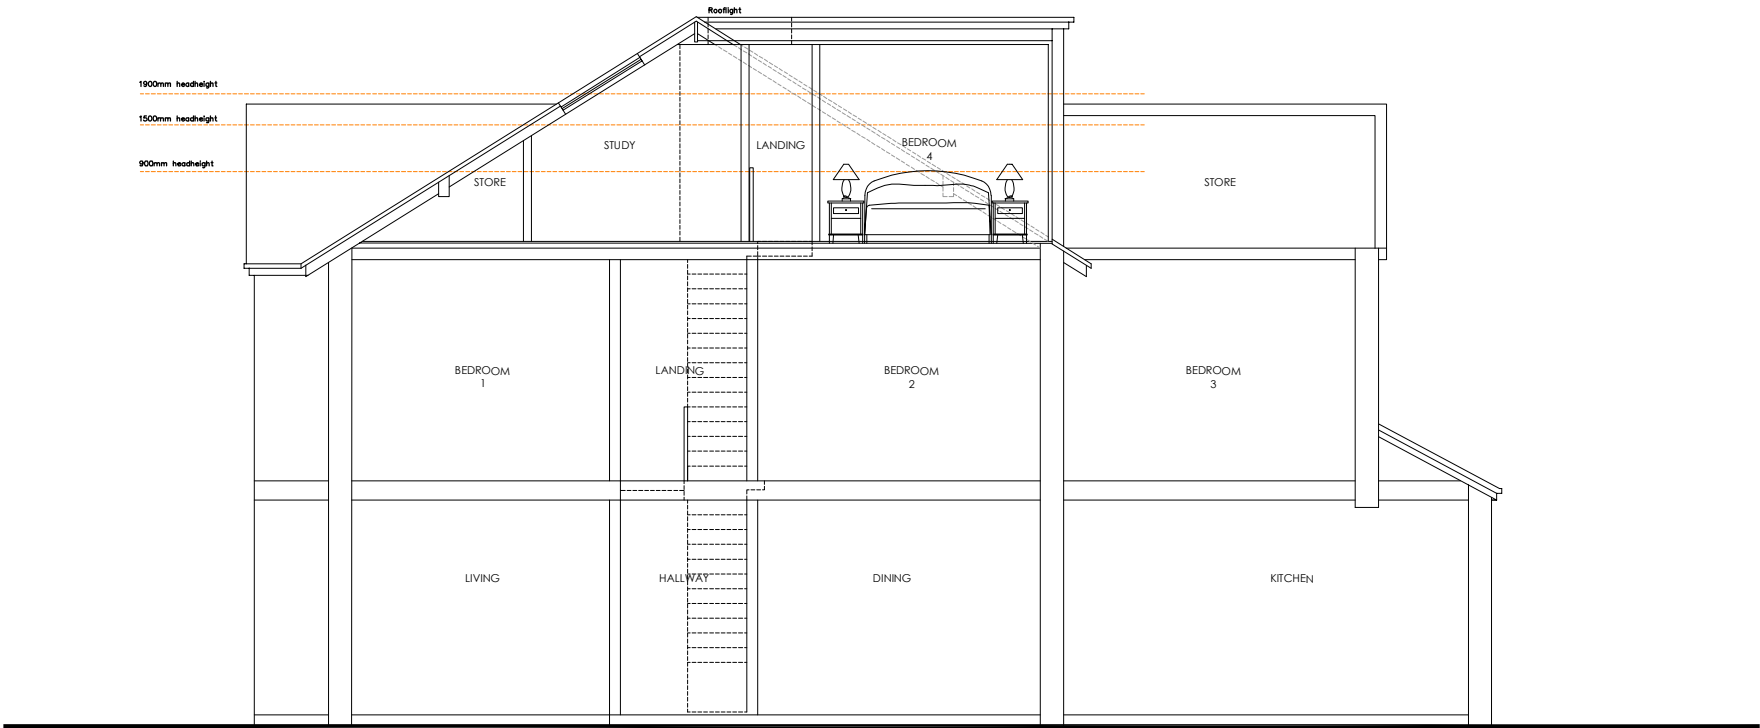

PROPOSED section AA

FOR PLANNING

Project
40 KENSINGTON ROAD
CHORLTON
MANCHESTER
M21 9AX

Title
PROPOSED SIDE ELEVATION &
SECTION AA

Scale 1:100 @ A3	Date JANUARY 2025
Drawn SB	Checked -
Drawing Number 7024_PL12	Revision -