


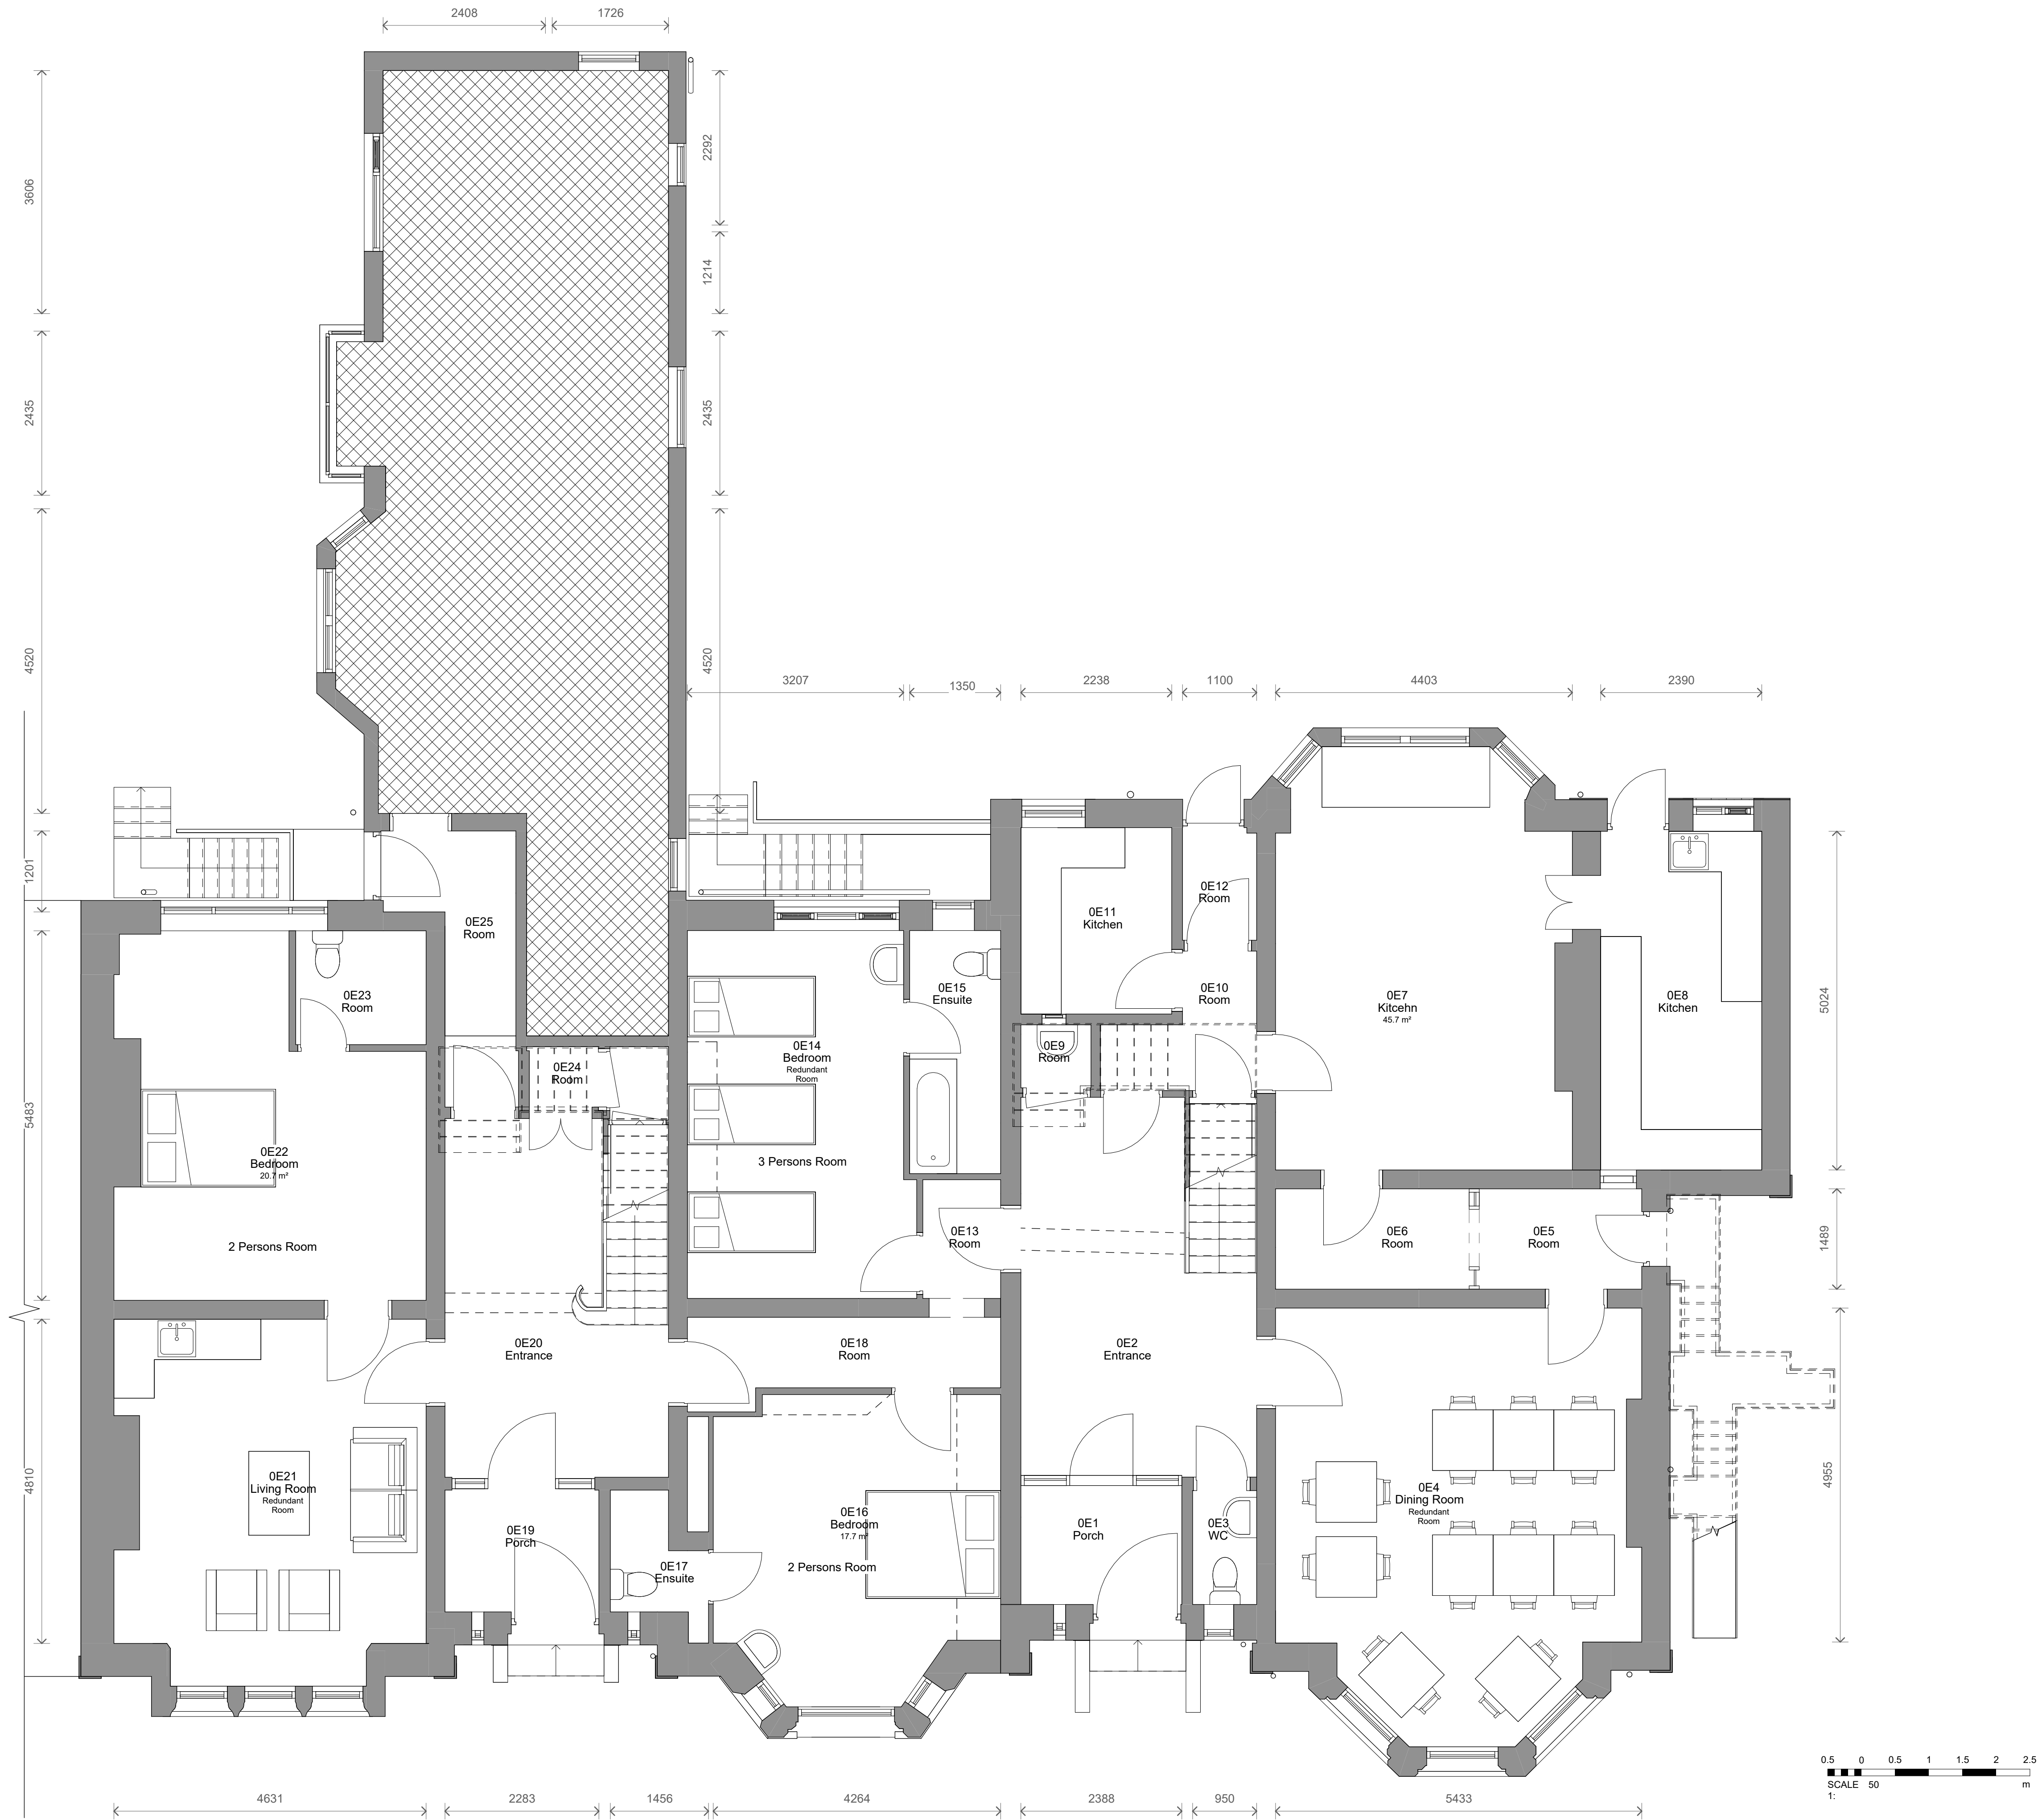

1 Level 0 - Existing
1 : 50

No.	Description	Date	Initial
-----	-------------	------	---------

PROJECT	Fuldas Hotel
---------	--------------

TITLE	Existing Ground Floor Plan
-------	----------------------------

STATUS	DESIGN
--------	--------

DRAWN BY	DATE	SCALE (@ A1)
JB	16/01/2024	1 : 50

PROJECT NUMBER	DRAWING NUMBER	REV
GSS23157.5	002B	

GOLD SKETCH
S T U D I O S
www.goldsketch.co.uk info@goldsketch.co.uk 0161 792 9595

NOTES:
© COPYRIGHT. ALL RIGHTS RESERVED.
THIS DRAWING SHALL NOT BE REPRODUCED WITHOUT PRIOR WRITTEN CONSENT.
DRAWING TO BE USED FOR THE STATUS INDICATED ONLY.
ALL DIMENSIONS ARE SETTING OUT DIMENSIONS. ALL DIMENSIONS SHALL BE ACCORDANCE WITH CURRENT BUILDING
LEGISLATION. RELEVANT CODES OF PRACTICE AND BRITISH STANDARDS. ALL DIMENSIONS ON THIS DRAWING ARE IN MILLIMETRES (UNLESS
OTHERWISE STATED).