


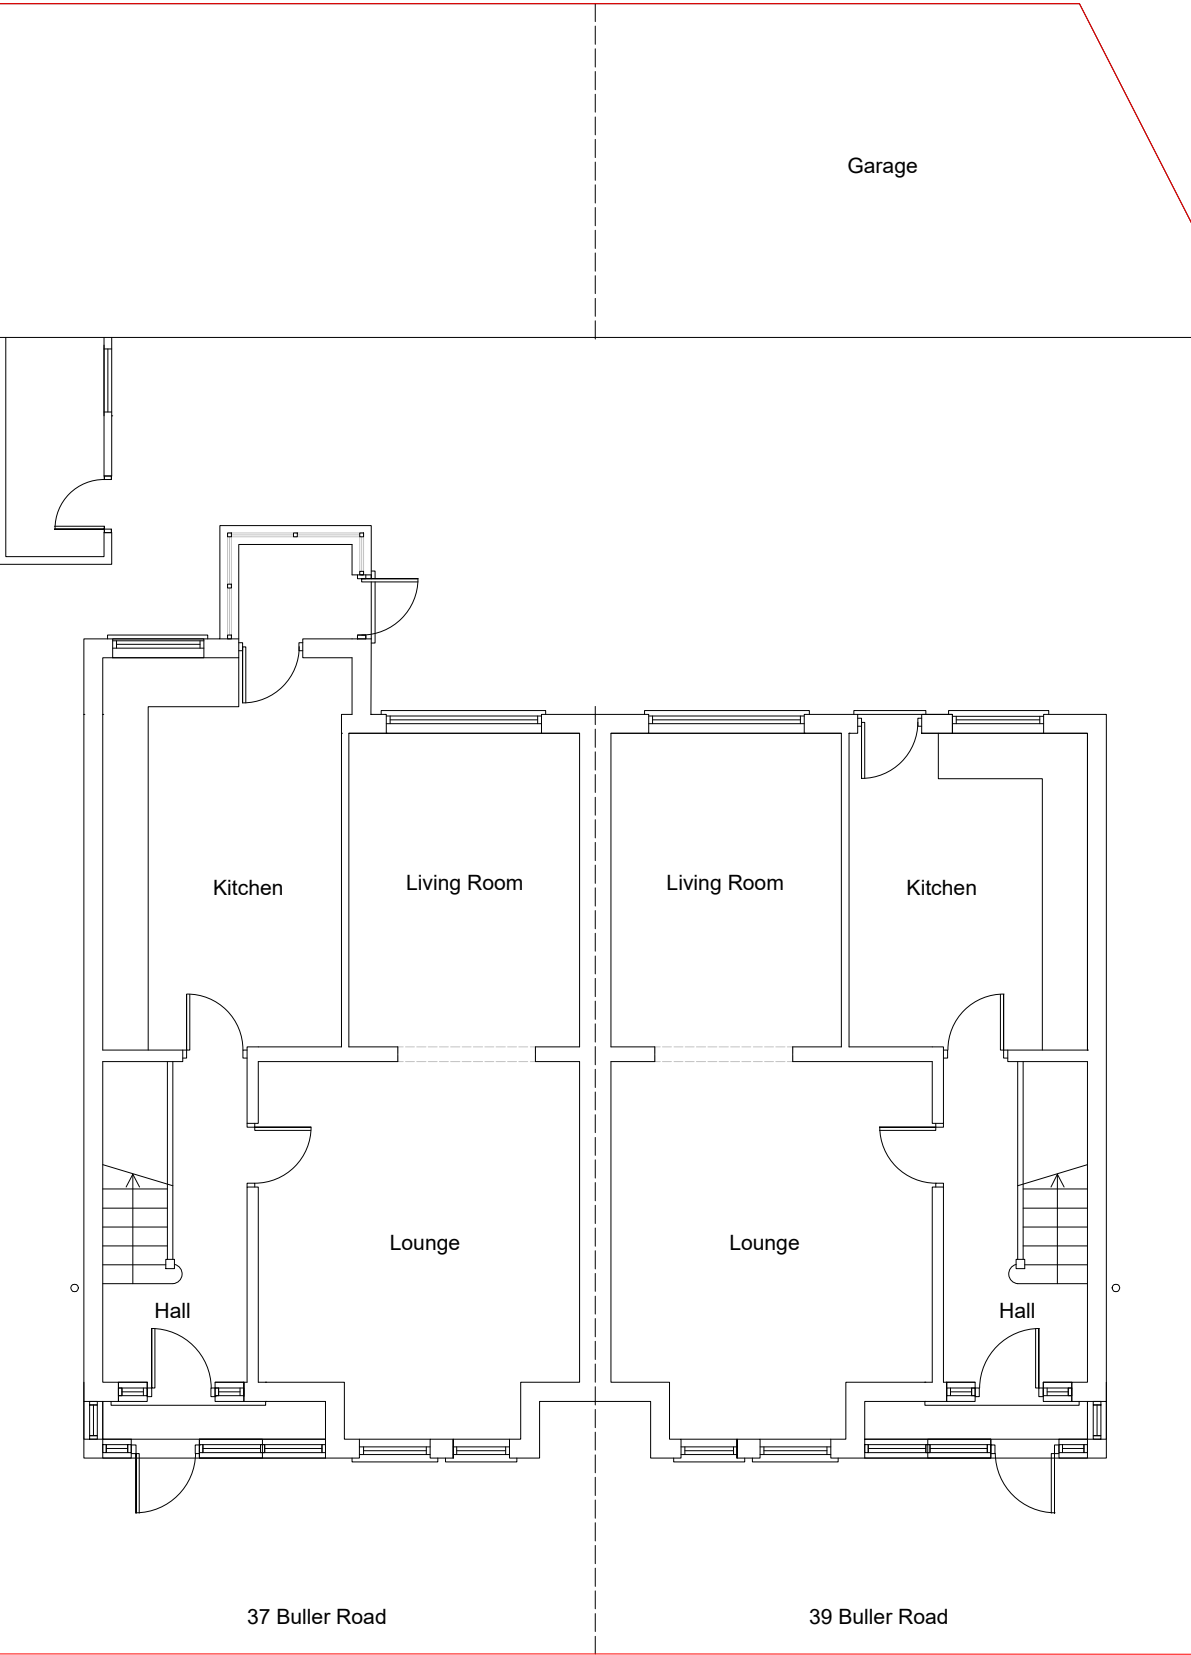


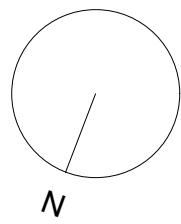

Ground Floor Plan

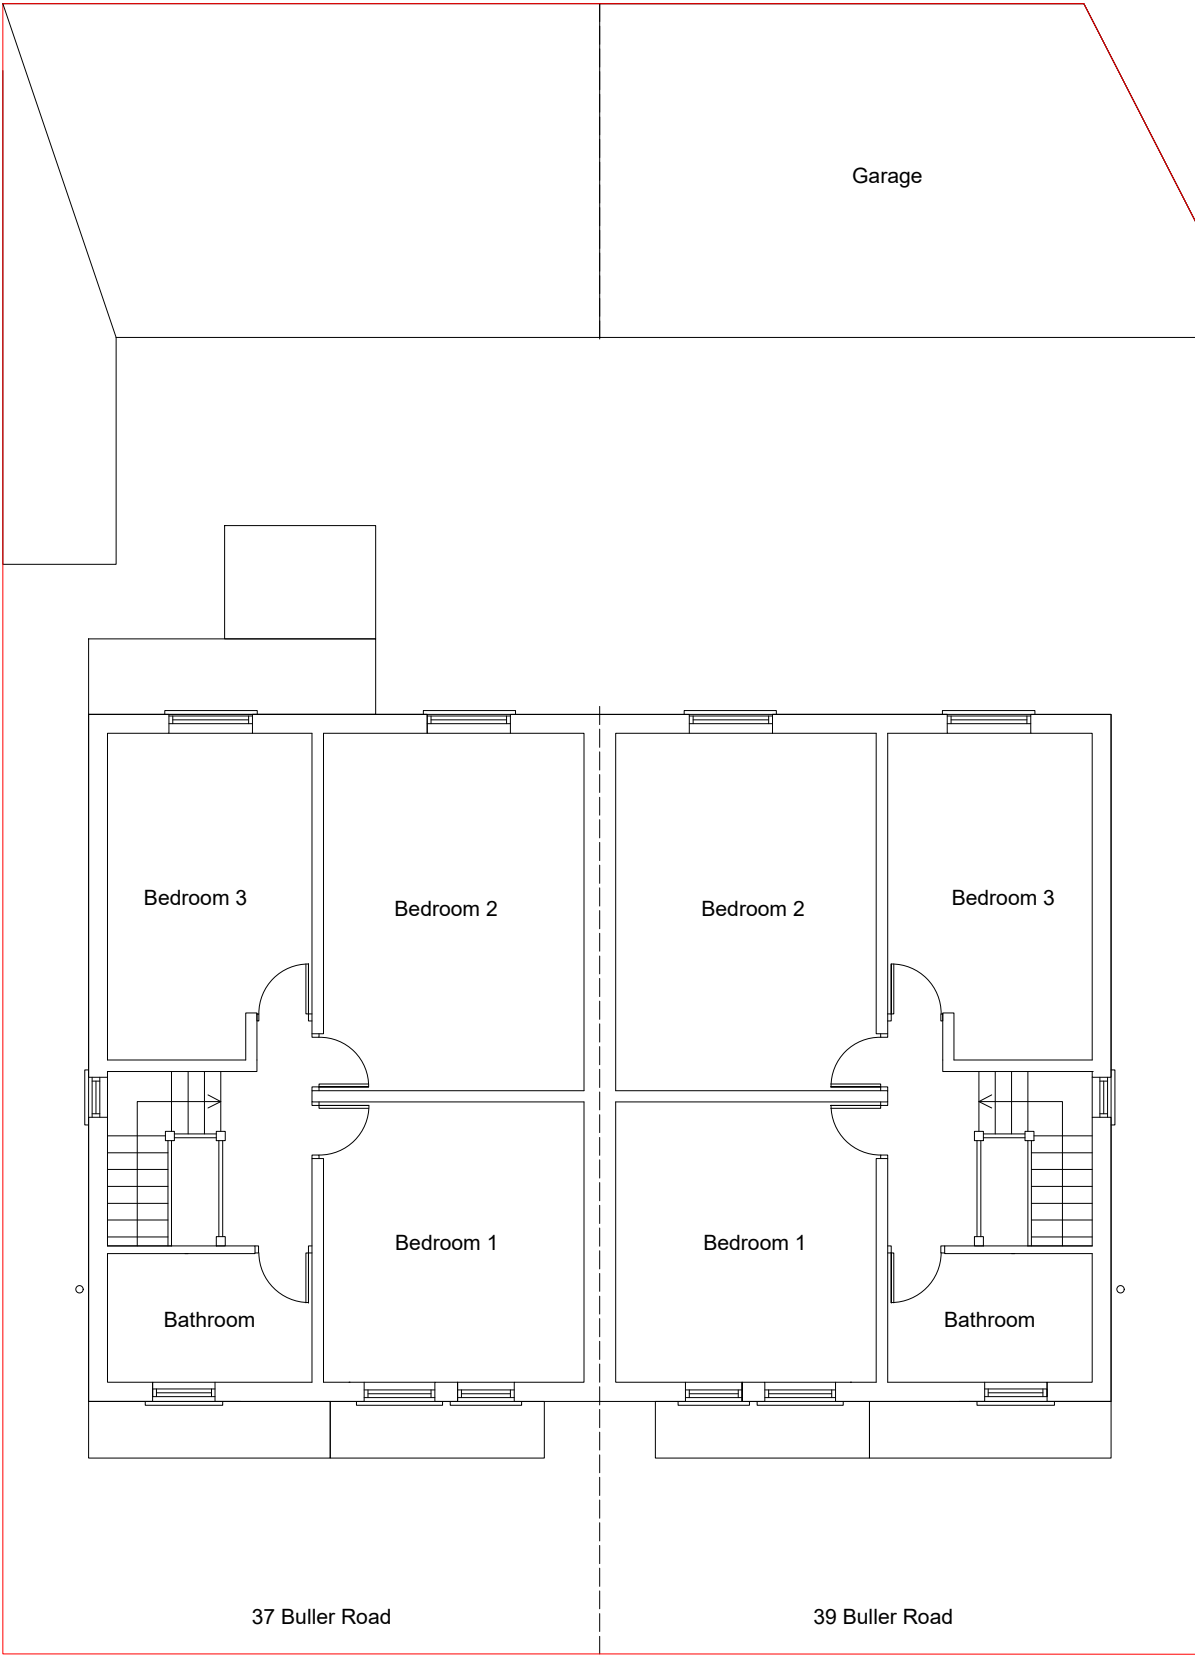

First Floor Plan

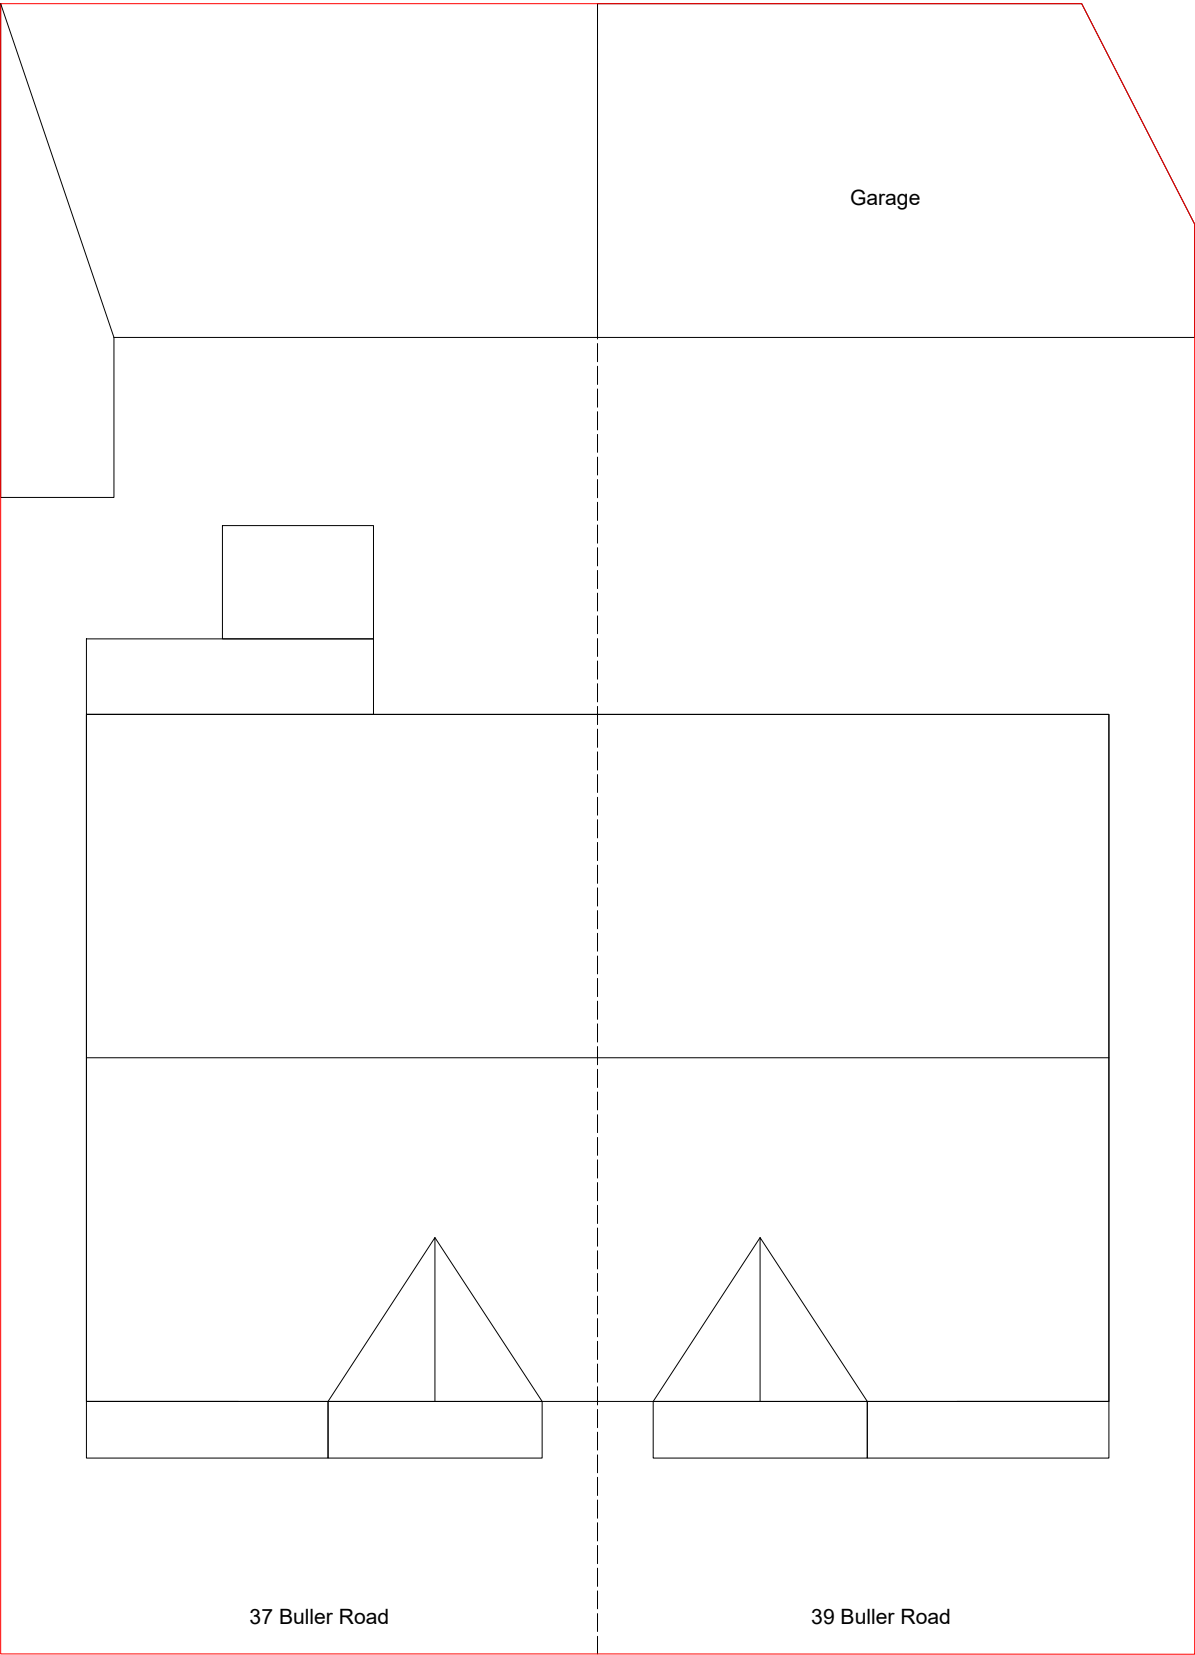

Roof Plan



Site Address: 37-39 BULLER ROAD LEVENSHULME, MANCHESTER M13 0PP		Description: EXISTING PLANS
Drawing No: 031224/24.03		
Date: FEBRUARY 2025	Scale: 1/100 @ A3	
Status:	PLANNING	
Client:	N/A	