


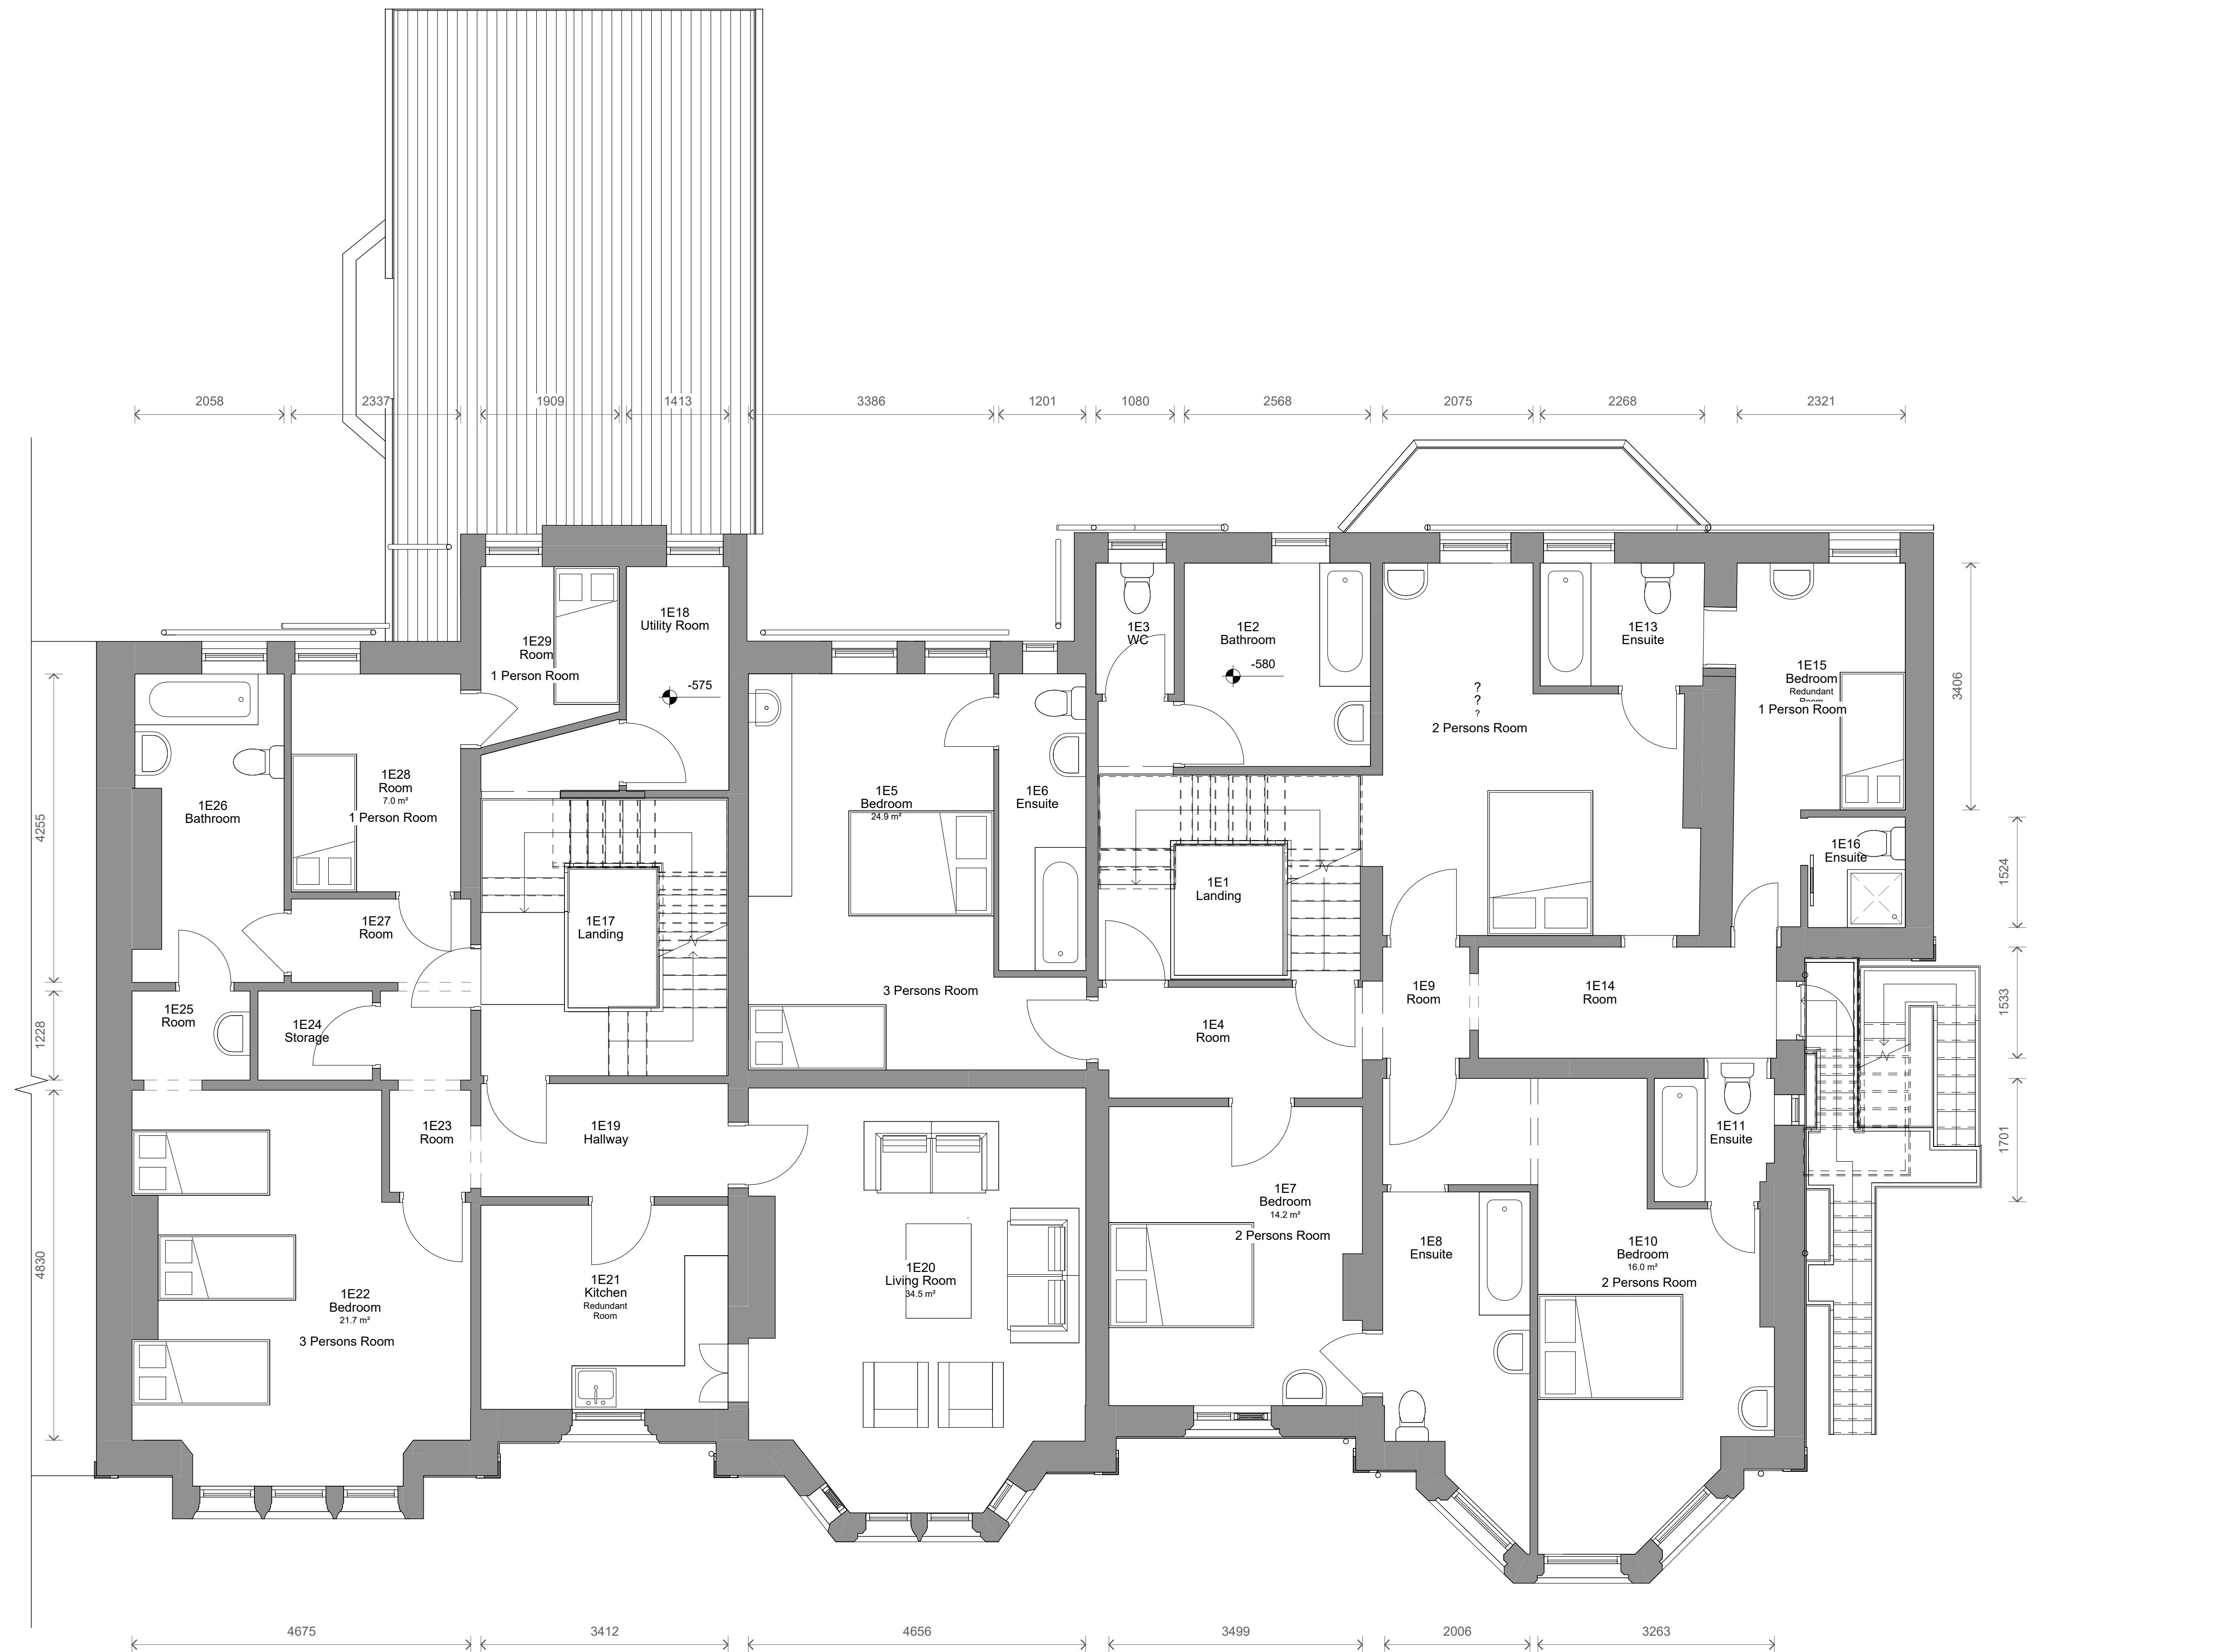

1 Level 1 - Existing
1 : 50

No.	Description	Date	Initial
PROJECT			
Fuldas Hotel			
TITLE			
Existing First Floor Plan			
STATUS			
DESIGN			
DRAWN BY	DATE	SCALE (@ A1)	
JB	16/01/2024	1 : 50	
PROJECT NUMBER		DRAWING NUMBER	REV
GSS23157.5		002C	
GOLD SKETCH			
S T U D I O S			
www.goldsketch.co.uk info@goldsketch.co.uk 0161 792 9595			
NOTES			
© COPYRIGHT. ALL RIGHTS RESERVED. THIS DRAWING MUST NOT BE REPRODUCED WITHOUT PRIOR WRITTEN CONSENT. DRAWING TO BE USED FOR THE STATUS INDICATED ONLY. ALL DIMENSIONS ARE SET OUT ON THIS DRAWING AND CONFIRMED ON SITE. ANY DISCREPANCIES TO BE REPORTED TO THE DESIGNER PRIOR TO THE COMMENCEMENT OF ANY WORK. ALL WORKS AND MATERIALS TO BE IN ACCORDANCE WITH CURRENT BUILDING REGULATION RELEVANT CODES OF PRACTICE AND BRITISH STANDARDS. ALL DIMENSIONS ON THIS DRAWING ARE IN MILLIMETRES UNLESS OTHERWISE STATED.			