


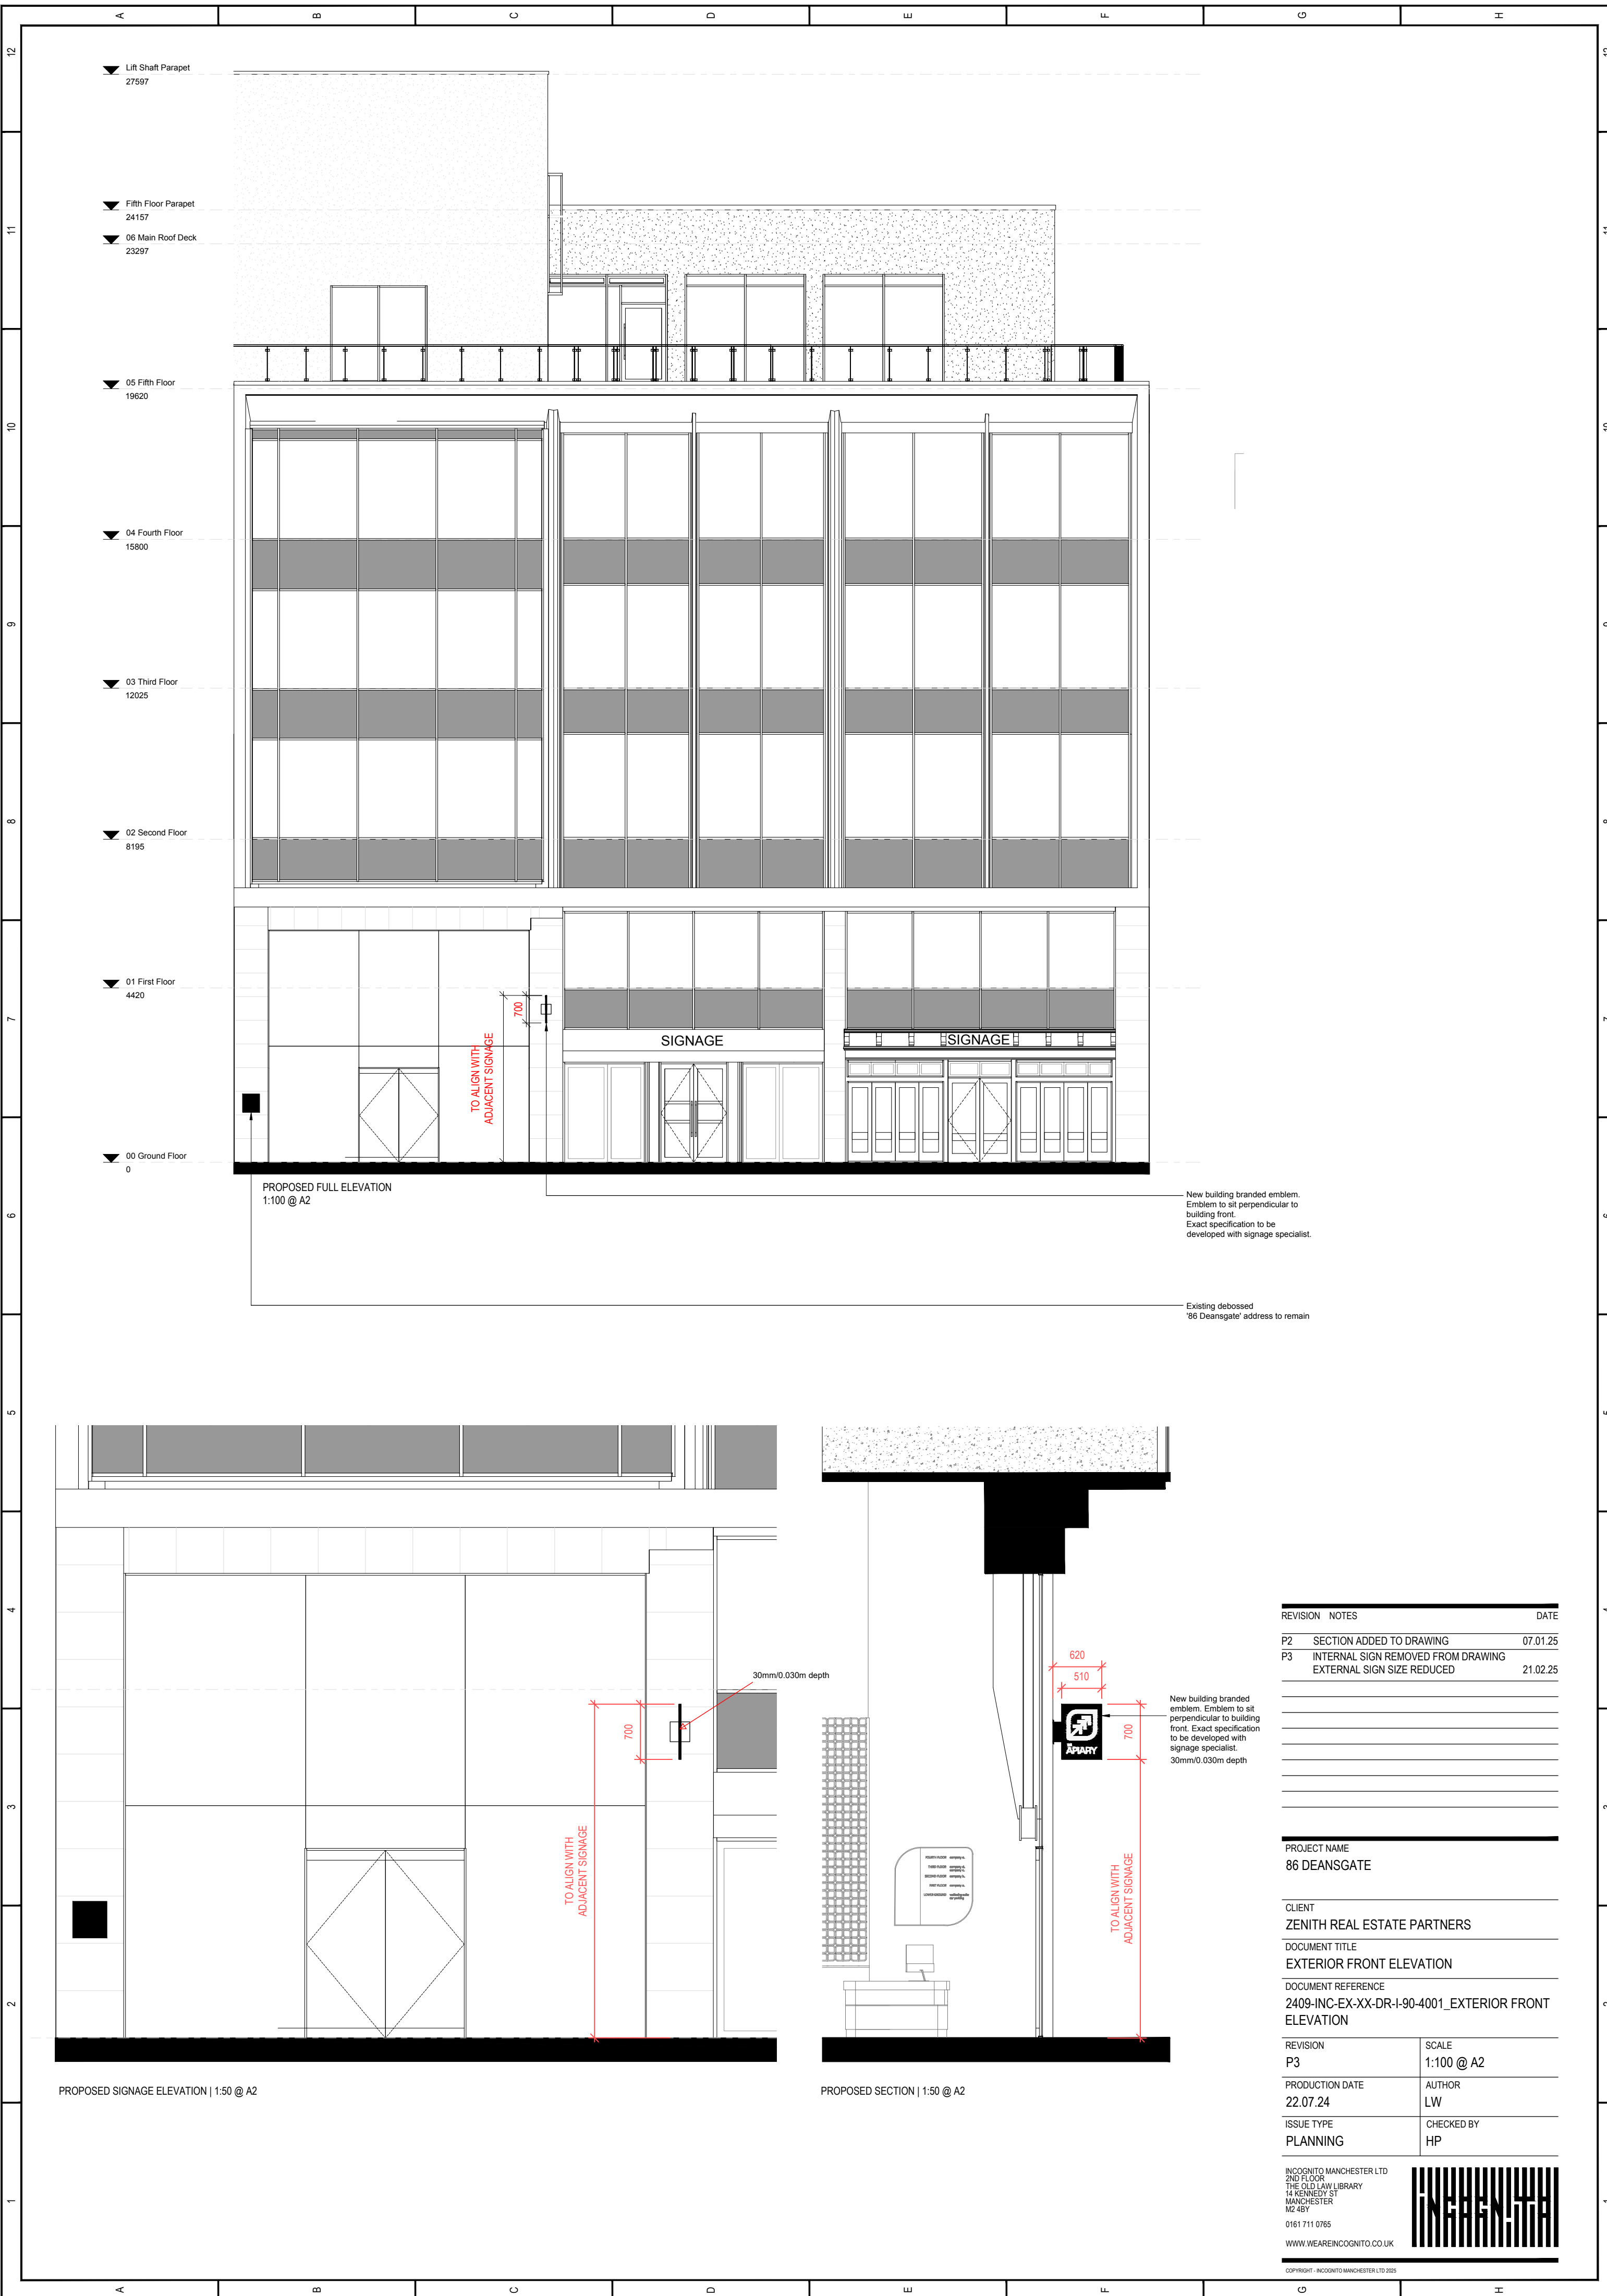

PROPOSED FULL ELEVATION
1:100 @ A2

New building branded emblem.
Emblem to sit perpendicular to
building front.
Exact specification to be
developed with signage specialist.

Existing debossed
'86 Deansgate' address to remain

PROPOSED SIGNAGE ELEVATION | 1:50 @ A2

PROPOSED SECTION | 1:50 @ A2

REVISION	NOTES	DATE
P2	SECTION ADDED TO DRAWING	07.01.25
P3	INTERNAL SIGN REMOVED FROM DRAWING EXTERNAL SIGN SIZE REDUCED	21.02.25

PROJECT NAME
86 DEANSGATE

CLIENT
ZENITH REAL ESTATE PARTNERS
DOCUMENT TITLE
EXTERIOR FRONT ELEVATION

DOCUMENT REFERENCE
2409-INC-EX-XX-DR-I-90-4001_EXTERIOR FRONT
ELEVATION

REVISION P3	SCALE 1:100 @ A2
PRODUCTION DATE 22.07.24	AUTHOR LW
ISSUE TYPE PLANNING	CHECKED BY HP

INCIGNITO MANCHESTER LTD
2ND FLOOR
THE OLD LAW LIBRARY
14 KENNEDY ST
MANCHESTER
M2 4BY
0161 711 0765
WWW.WEAREINCIGNITO.CO.UK



COPYRIGHT - INCIGNITO MANCHESTER LTD 2025