

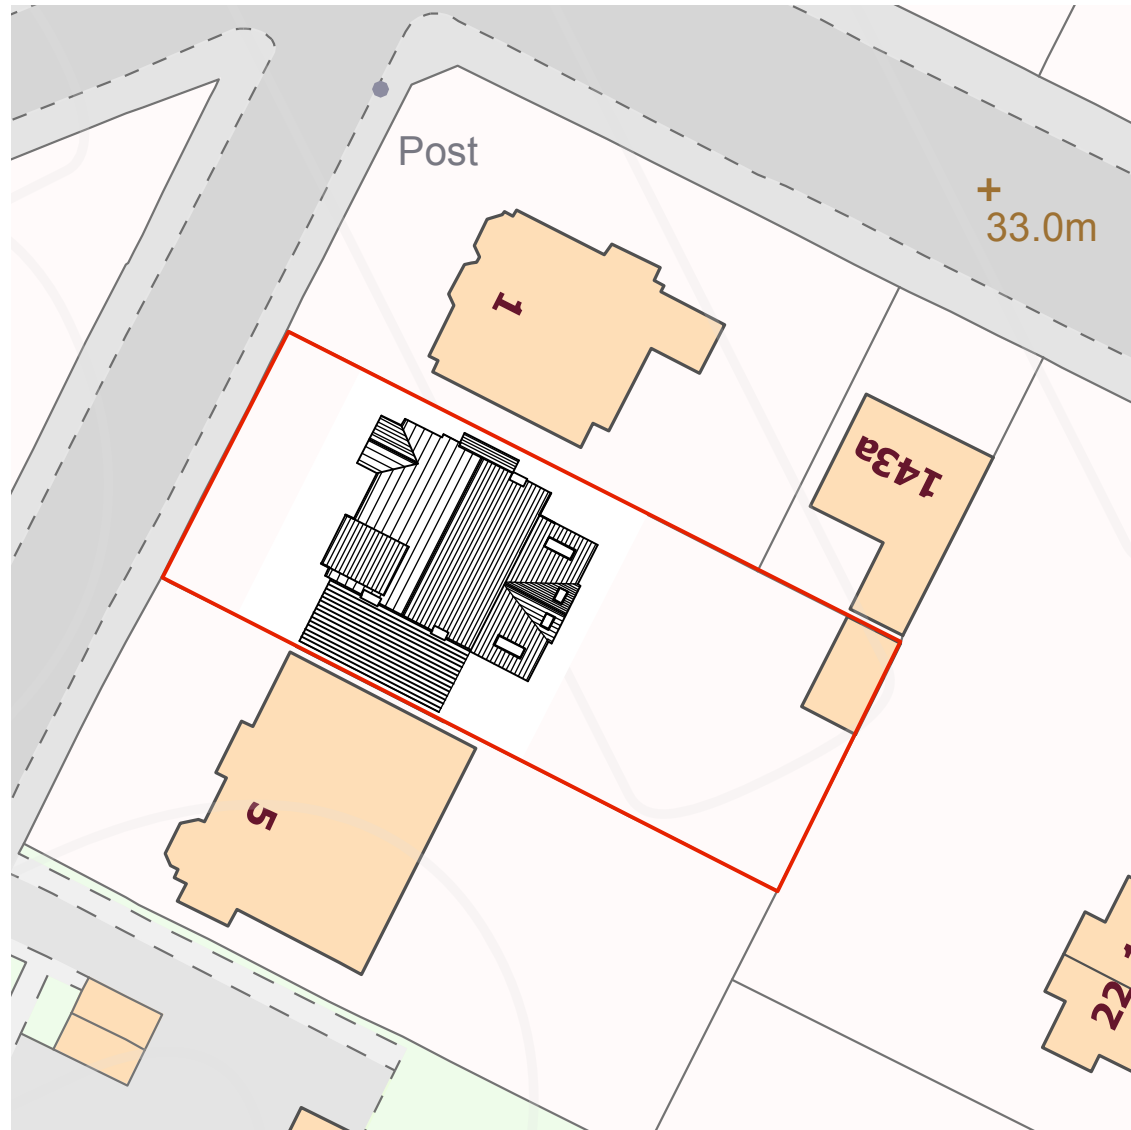
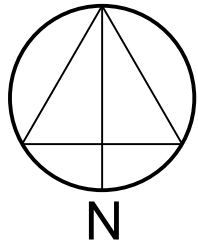


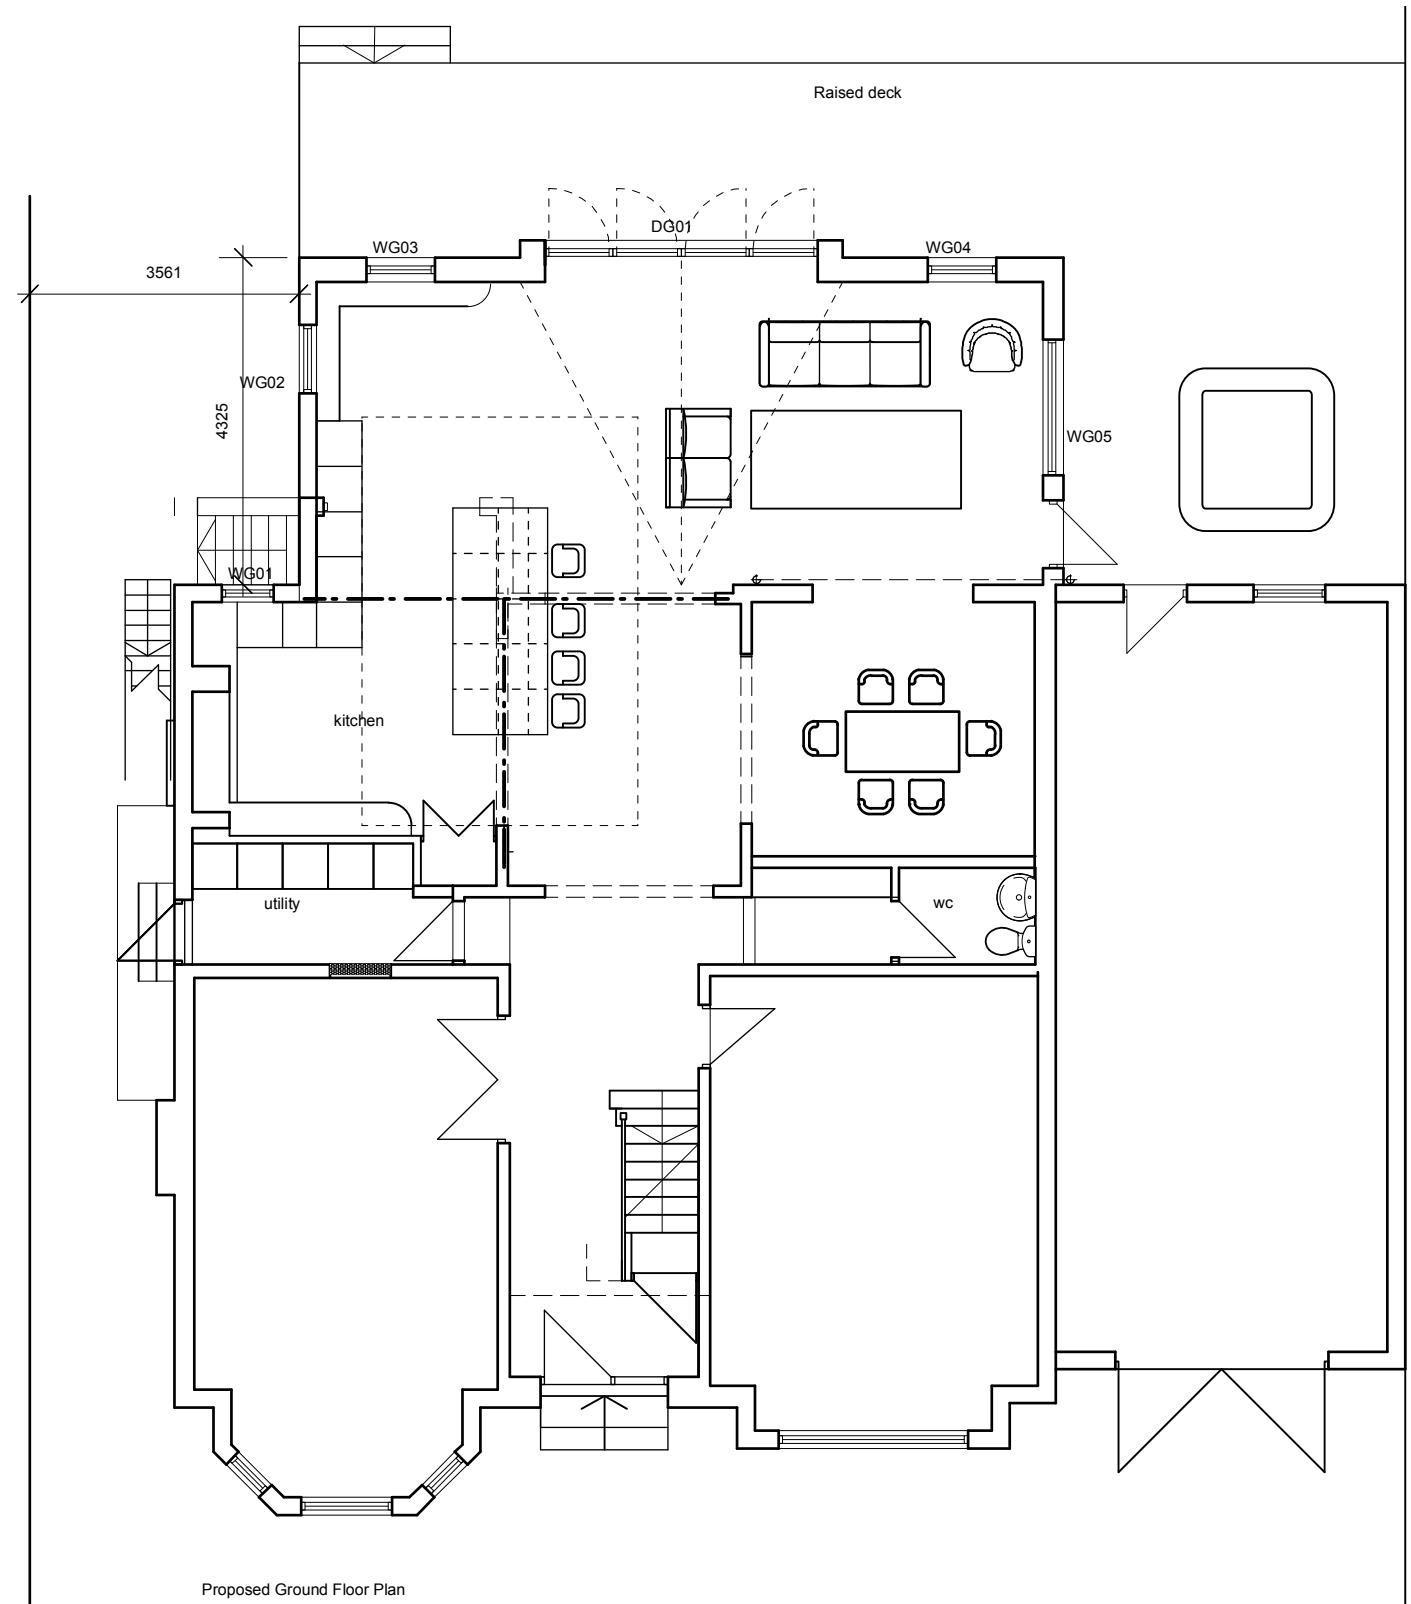

0 50
Site Location Plan 1:500

rev	description	Date	By
A	Internal layout amended	02/02/24	spl

 

Drawing No:
24159/P/01-A

Project:
**3 Stanton Avenue
Manchester M20 2PG**

Drawing:

Proposed Ground Floor Plan
Block Plan

SCALE 1:50
1:500

**leighton
architects**
21 chandos Road
Manchester M21 0ss
Tel/ 07747111159
www.leightonarchitects.com