




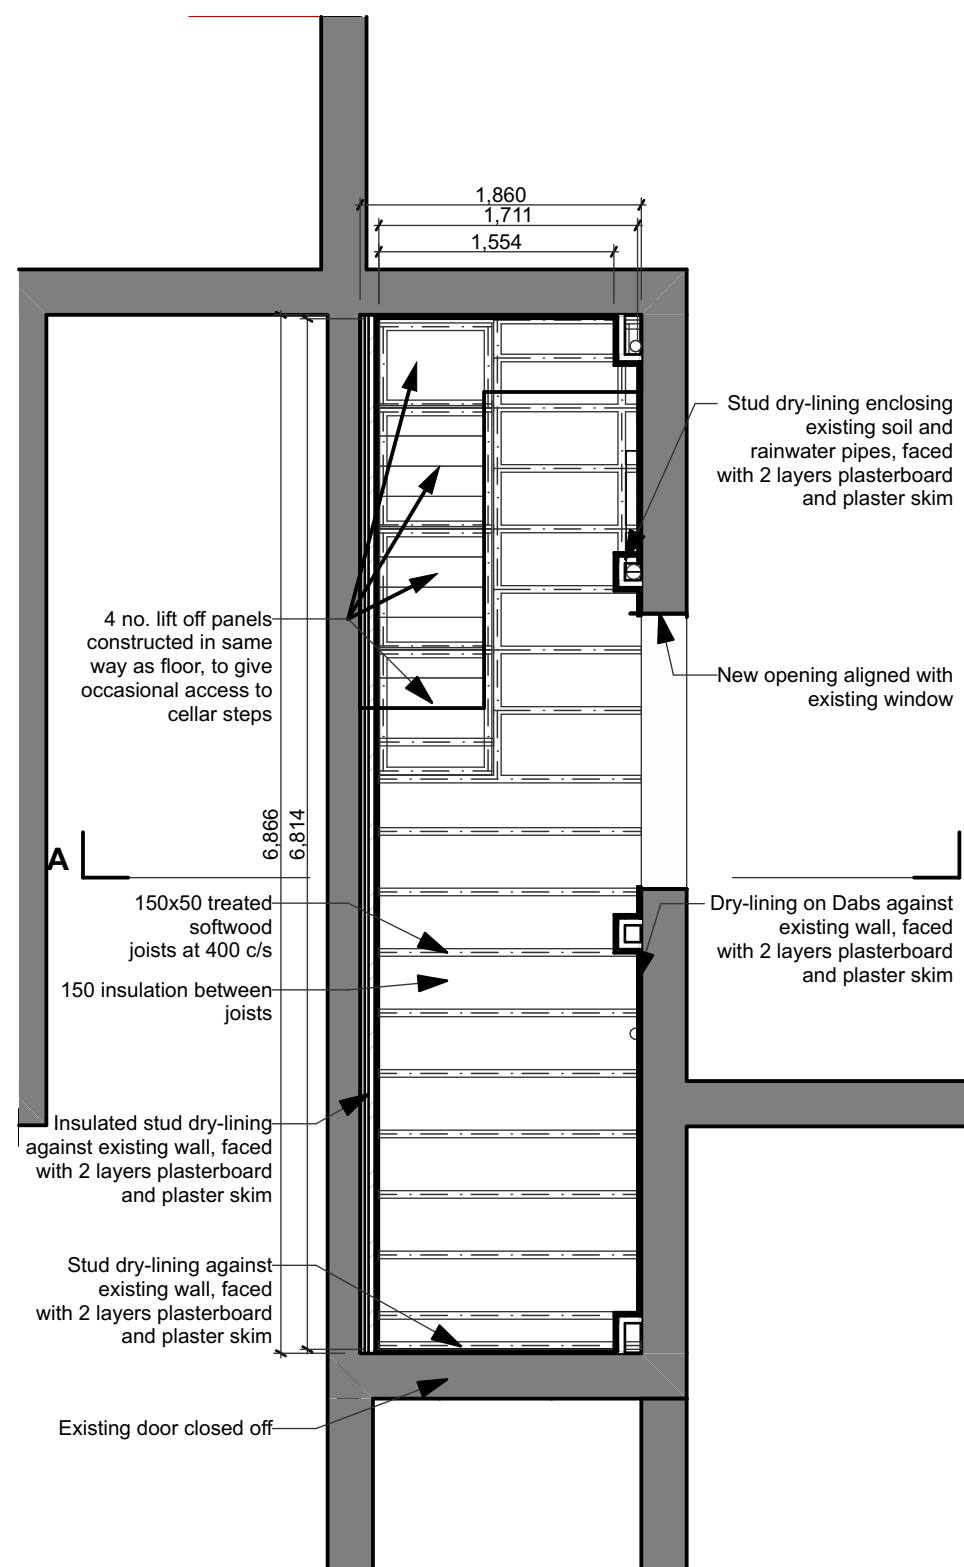

Ground Floor Plan (Proposed) -Joists
1:50

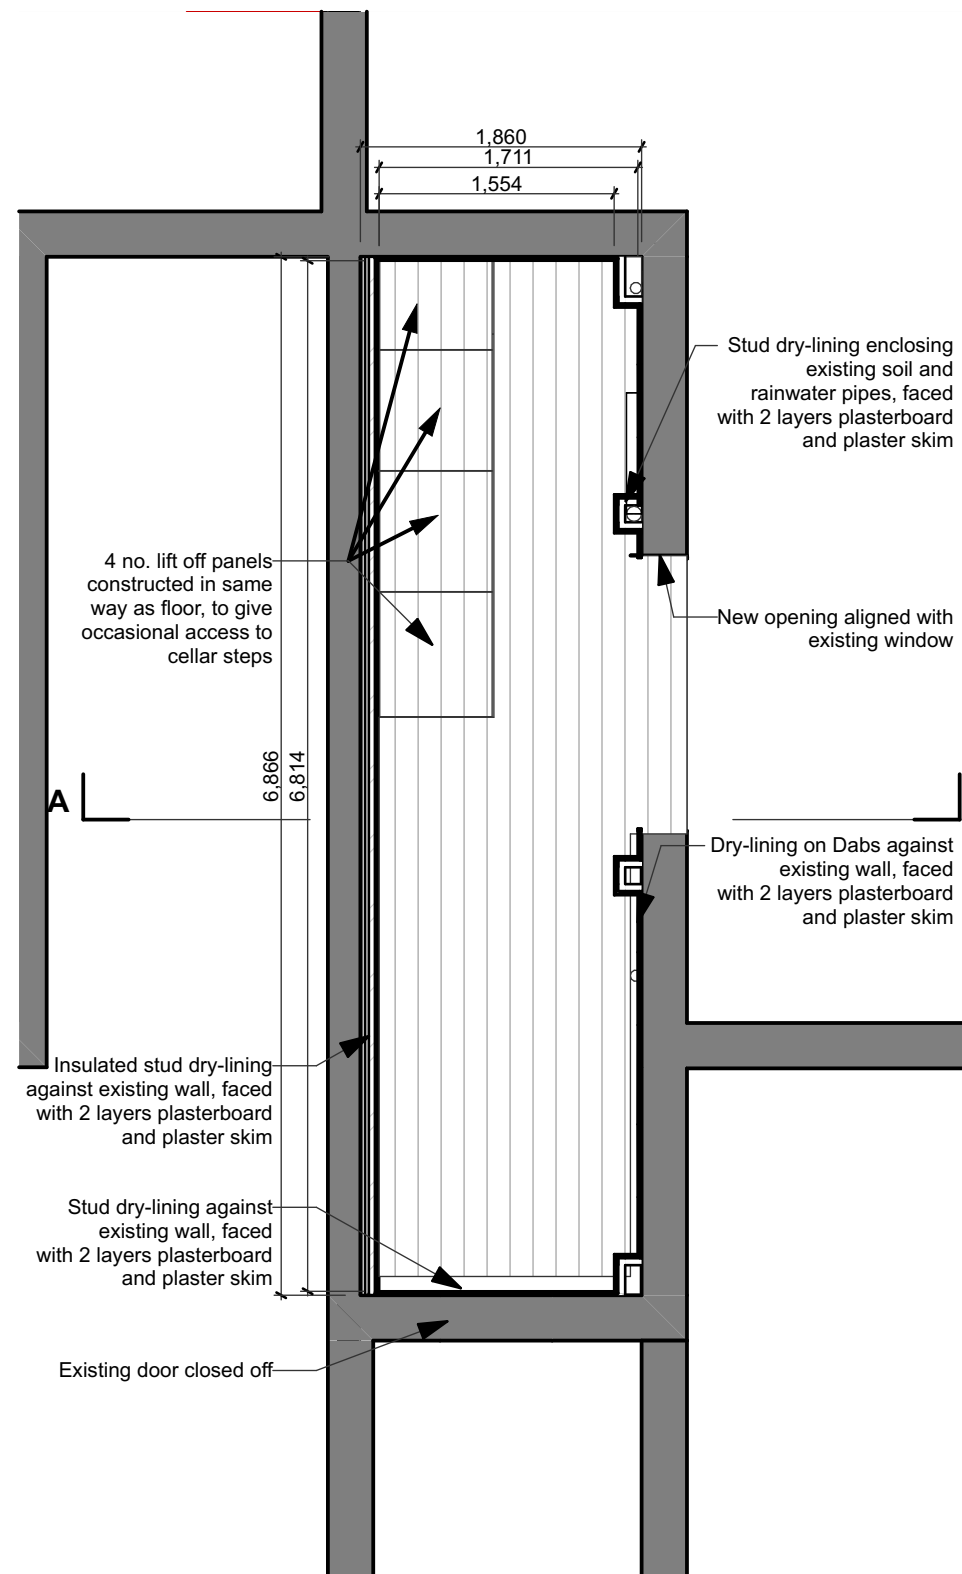

Ground Floor (Proposed) - Floor
1:50

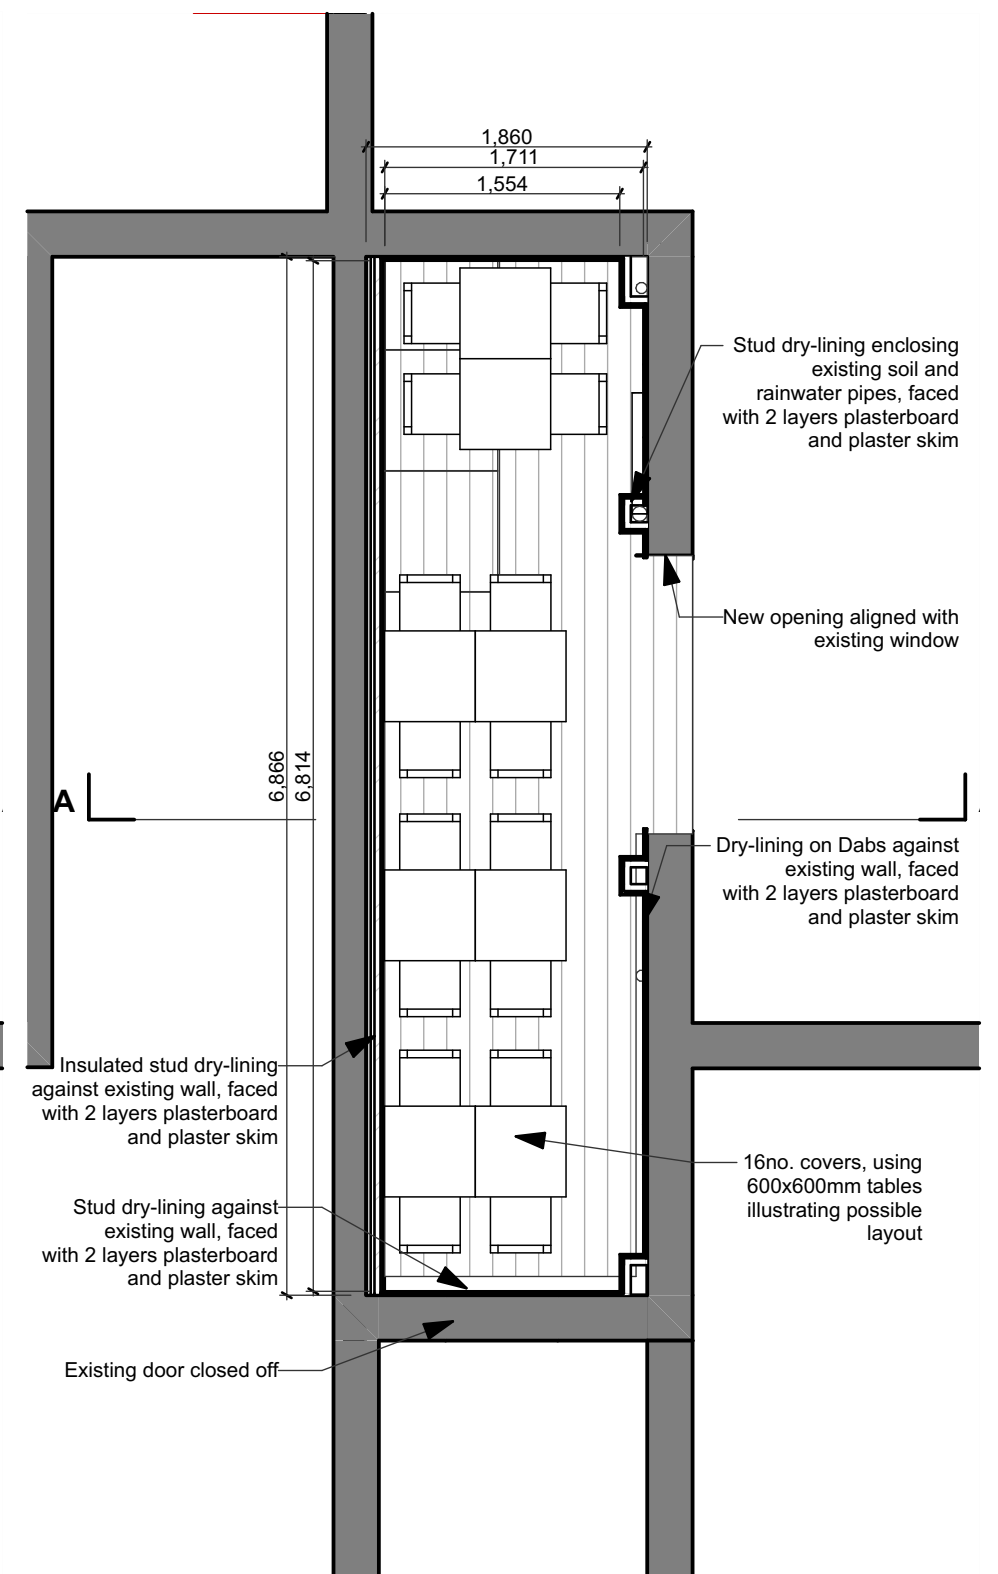

Ground Floor (Proposed) - Furnished
1:50



STUDIO ARK (Architect)
15 MAYWOOD
113 GRAVEL LANE
WILMSLOW
CHESHIRE
SK9 6LZ
07846029109
studio.ark@yahoo.com

© STUDIO ARK (Architect)

Project
Courtyard Extension
Ground Floor Plan (Proposed)

Client
Matt Kawolski-Hicks
THE OLD BAKERY, BURTON
ROAD, DIDSBURY

Drawing Number
24-MKH-TOBD-SD-005

Scale @ A3
1:50

Date
27/12/2024

Revision

Drawing Status



Published on: Friday, 27 December 2024 at 12:47