


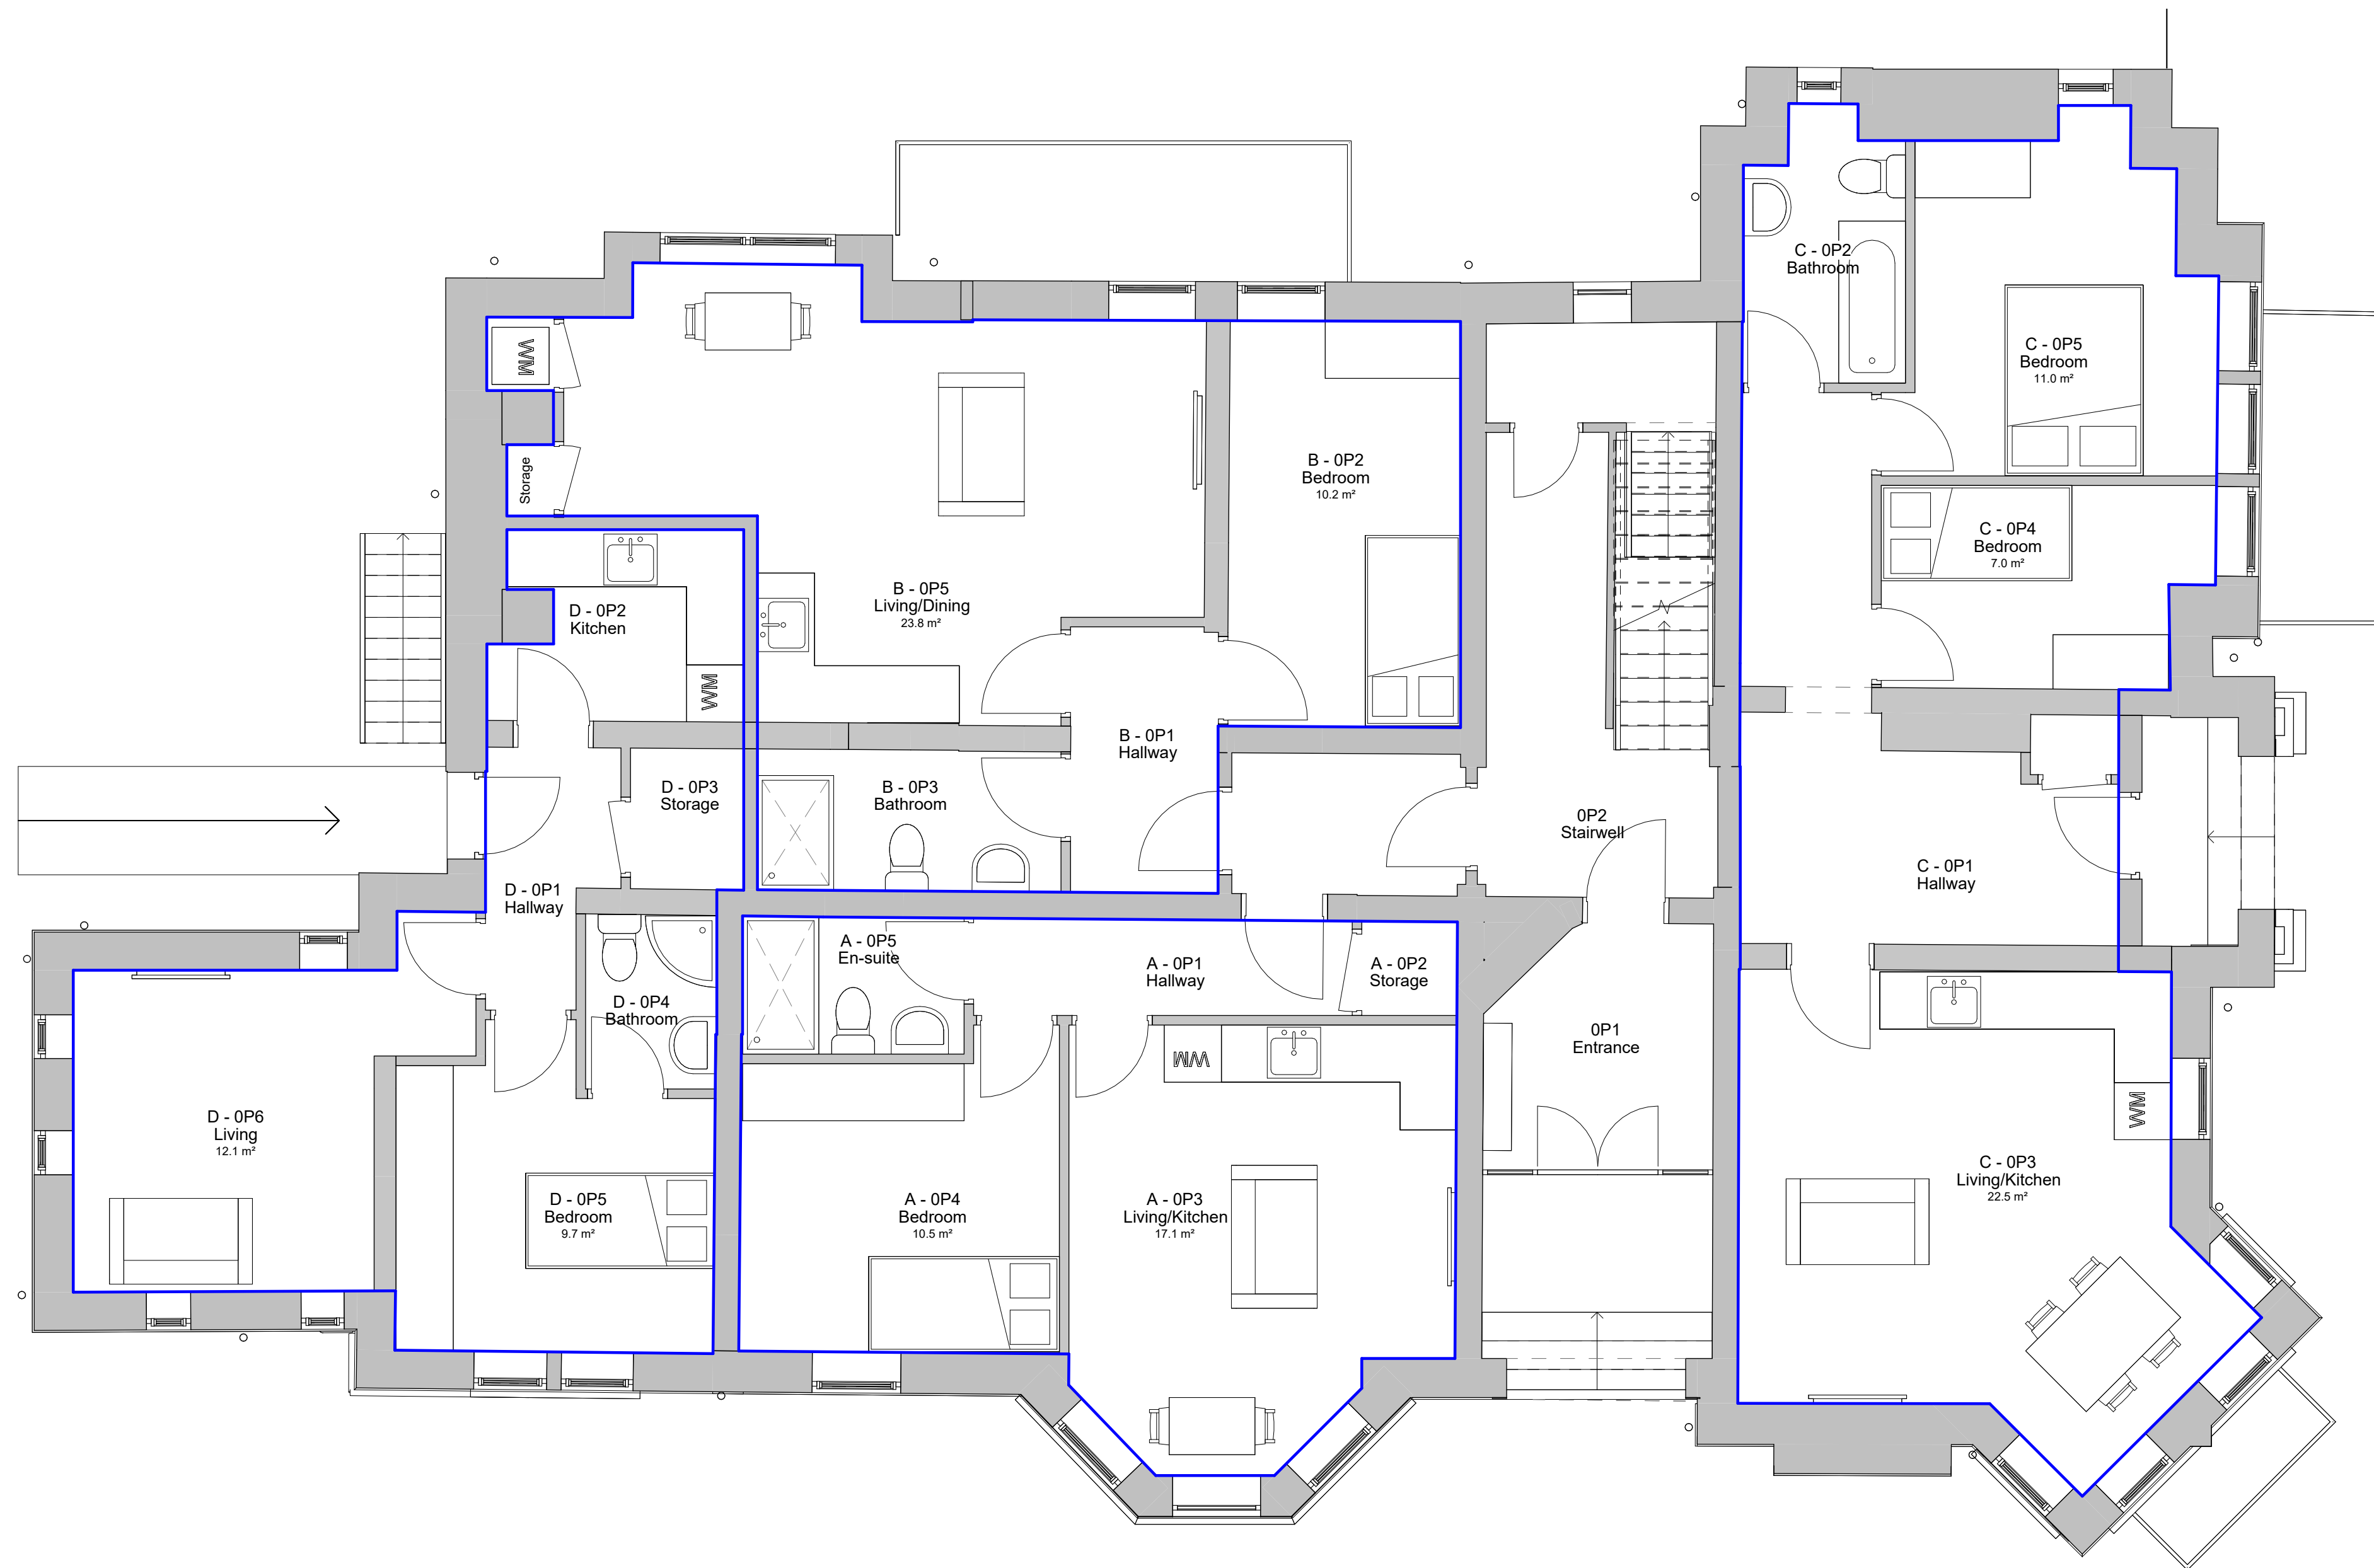

1 Level 0 - Proposed
1 : 50

Ground Floor Flat Areas

A - 37.3m² - 1 Bed - 1 Person
B - 46.5m² - 1 Bed - 1 Person
C - 62.1m² - 2 Beds - 3 Person
D - 37.1m² - 1 Bed - 1 Person

First Floor Flat Areas

E - 39.3m² - 1 Bed - 1 Person
F - 40.0m² - 1 Bed - 1 Person
G - 42.5m² - 1 Bed - 1 Person
H - 63.8m² - 2 Beds - 3 Person

Second Floor Flat Areas

I - 41.5m² - 1 Bed - 1 Person
J - 42.8m² - 1 Bed - 1 Person
K - 39.1m² - 1 Bed - 1 Person
L - 40.1m² - 1 Bed - 1 Person

Basement Floor Flat Areas

M - 66.1m² - 1 Bed - 1 Person
N - 55.1m² - 1 Bed - 1 Person
O - 61.4m² - 2 Beds - 3 Person

Total

12 x 1 Beds
3 x 2 Beds
15 Apartments

Planning permission was granted on 22/12/2023
(Application No. 138316/FO/2023) and the project
is currently in the construction stage.

2	Planning	23/01/2025
1		
No.	Description	Date

PROJECT Community Nurses Centre		
TITLE Proposed Ground Floor Plan		
STATUS DESIGN		
DRAWN BY CB	DATE 13/01/2025	SCALE (@ A1) 1 : 50
PROJECT NUMBER GSS23079.2	DRAWING NUMBER 003B	REV 2
GOLD SKETCH S T U D I O S www.goldsketch.co.uk info@goldsketch.co.uk 0161 792 9595		
NOTES: © COPYRIGHT - ALL RIGHTS RESERVED. THIS DRAWING SHALL NOT BE REPRODUCED WITHOUT PRIOR WRITTEN CONSENT. DRAWING TO BE USED FOR THE STATUS INDICATED ONLY. ALL DIMENSIONS AND SETTING OUT SHALL BE CHECKED AND CONFIRMED ON SITE. ANY DISCREPANCIES TO BE REPORTED TO THE DESIGNER PRIOR TO THE COMMENCEMENT OF ANY WORK. ALL WORK AND MATERIALS TO BE IN ACCORDANCE WITH CURRENT BUILDING REGULATIONS, RELEVANT CODES OF PRACTICE AND BRITISH STANDARDS. ALL DIMENSIONS ON THIS DRAWING ARE IN MILLIMETRES UNLESS OTHERWISE STATED.		

