



Read drawing in
conjunction with
0774-P3A-XX-XX-
DRA-05057

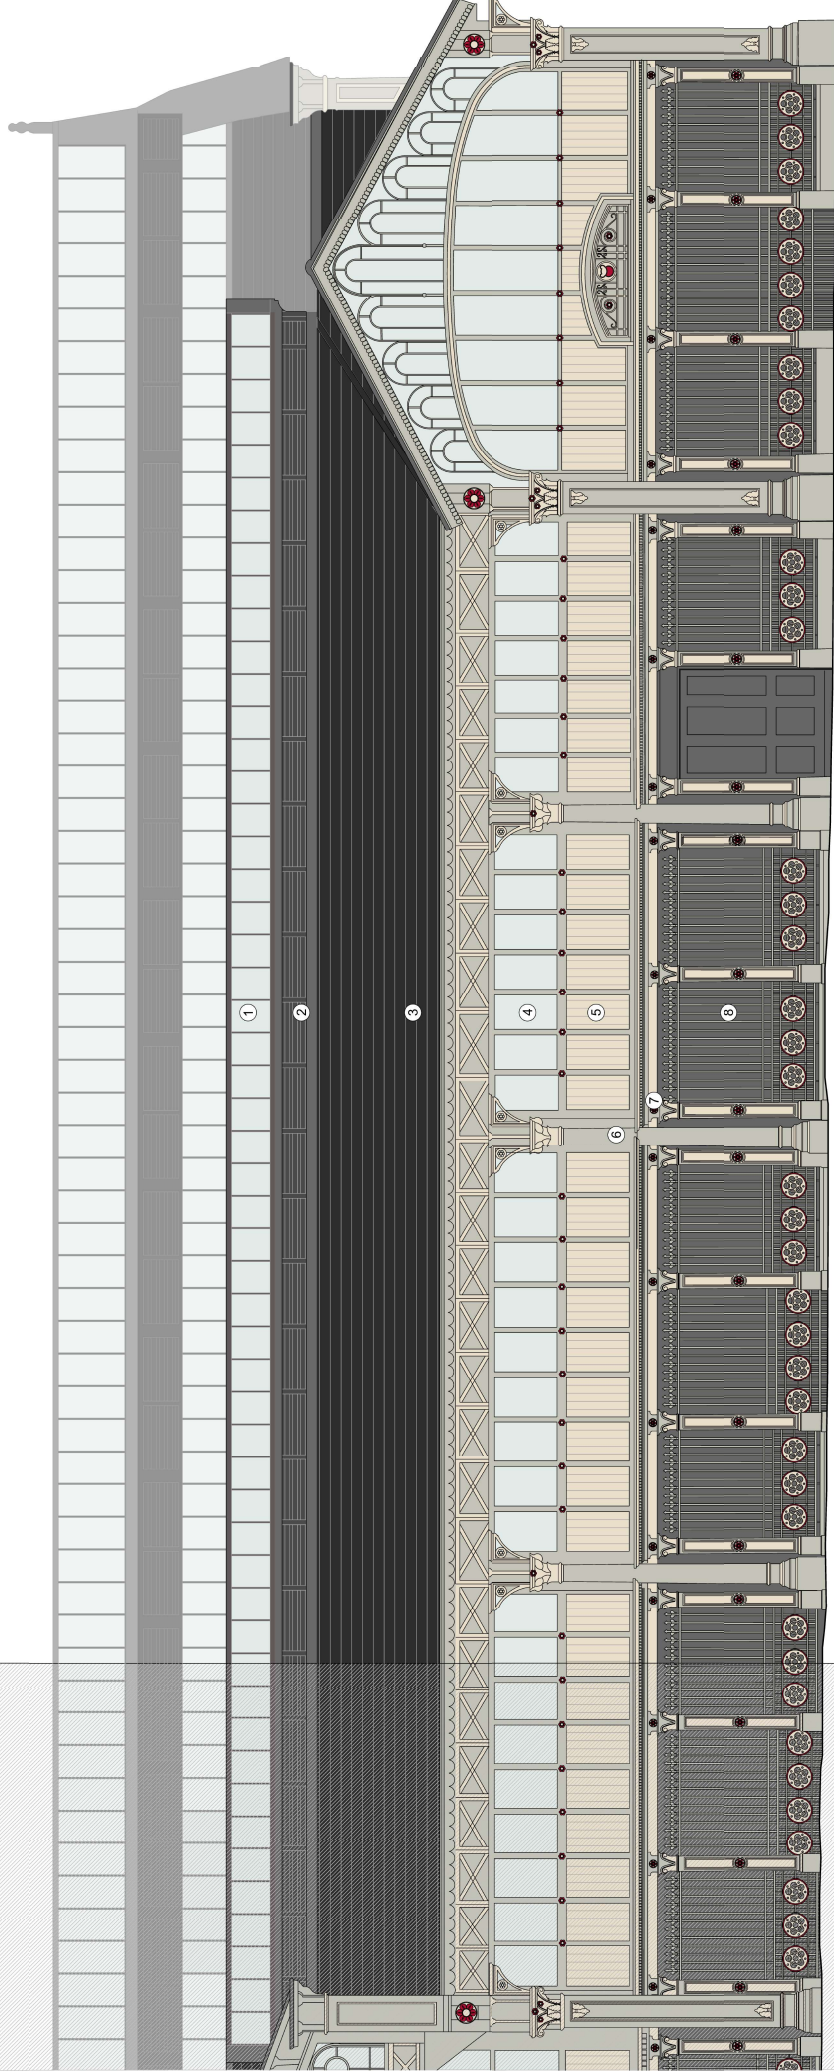

Detailed Elevation - North Facing

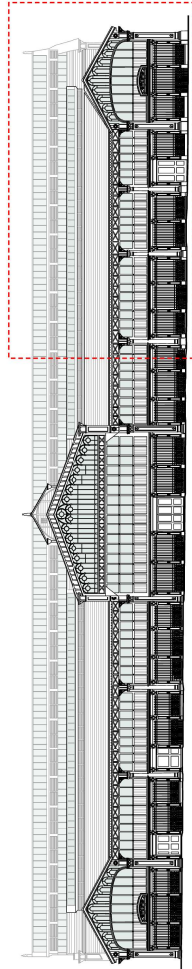

North Elevation

Scale 1:250

Key:

- 1 Rooflights
- 2 Existing timber louvers locally repaired and repainted dark grey
- 3 Proposed new roof slate, 600 x 300mm Central States
- 4 Existing glazing replaced where damaged with new for new, all glazing to be cleaned and applied thin to be removed
- 5 Restoration white colour match Dulux Metal Shield (Metal), Weather Shield (Timber)
Colour Code: 53Y 77/054, Satin
- 6 Arrian colour match Dulux Metal Shield (Metal), Weather Shield (Timber)
Colour Code: 50B 54/1044, Satin
- 7 Red painted features. Burn red colour match, Dulux Metal Shield (Metal),
Colour Code: 30YR 07/554, Satin
- 8 Existing masonry cleaned and painted with Normal external masonry paint, colour TBC

Notes:
Do not scale from this drawing.
All dimensions are in millimetres unless otherwise noted.
All dimensions to be checked on site before proceeding.
All dimensions to be checked on site before proceeding.
All dimensions and discrepancies to be reported in writing to Project 3 Architects Ltd.
Areas indicated on this drawing are approximate and not to scale.
© Project 3 Architects Limited Registered in England & Wales Number 08021795.

Rev.	Date:	Description:	By:
P01	24/07/23	Final Issue	ko
P02	25/03/24	spec. updated	ws



PROJECT 3
architects

4 back garden street
cheetham
W14 1DY

0161 233 0575
mail@project3architects.com
www.project3architects.com

Project:
Lower Campfield
Liverpool Road, Manchester

North Facing (3 of 3)

Status:

PLANNING

Drawing Number:

0774-P3A-XX-XX-DR-A-05058

Scale @ ISO A1:

1:50

Revision:

P02